
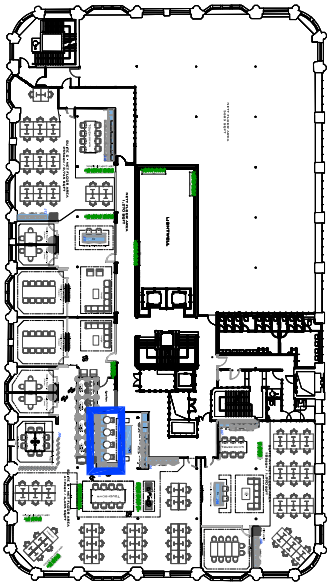


Drawing to follow

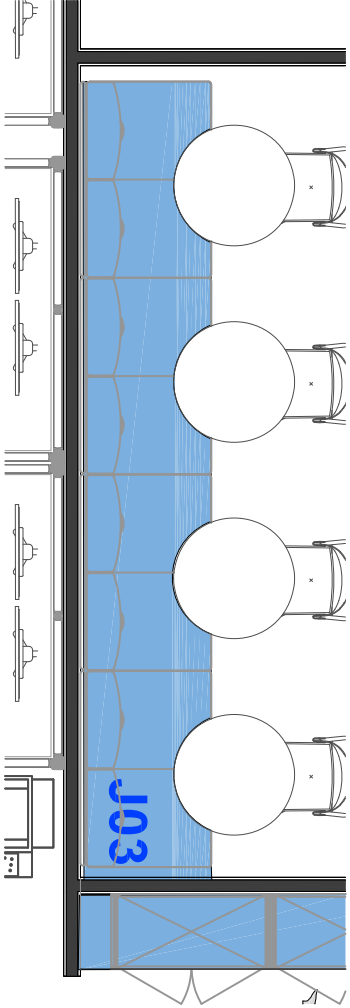


www.obiproperty.co.uk

All dimensions are in millimetres unless stated otherwise. No dimensions to be scaled from drawings. All dimensions to be checked on site prior to construction.

Any discrepancies between drawings and site conditions are to be reported to the architect manager.

This drawing is to be read in conjunction with all relevant Structural, Mechanical & Electrical Engineers drawings and specifications.

© COPYRIGHT
The copyright in this drawing is vested in OBi Property Ltd and no licence or assignment of any kind has been, or is, granted to any third party whether by provision of copies or originals of the drawings or otherwise unless otherwise agreed in writing.

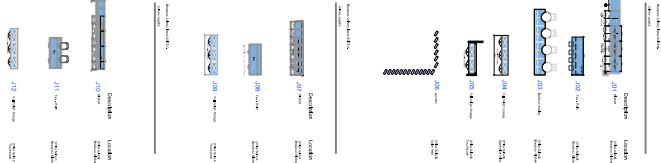

A	Issued for Tender	14/10/23	RG
-	First Issue	28/04/23	RG
REV	DESCRIPTION	DATE	BY
CHC			

CLIENT NAME
Philip J Davies Holdings plc

PROJECT NAME
Sevendale House

DWG TITLE:
Joinery / J03 Banquet seating Suite B

DWG NO: 34_103

SCALE 1 : 200 @A3

DWG STATUS: TENDER

© OBi Property Limited
80 Halsey Street, Manchester, M2 3FX
T 0161 237 1717 or info@obiproperty.co.uk

