



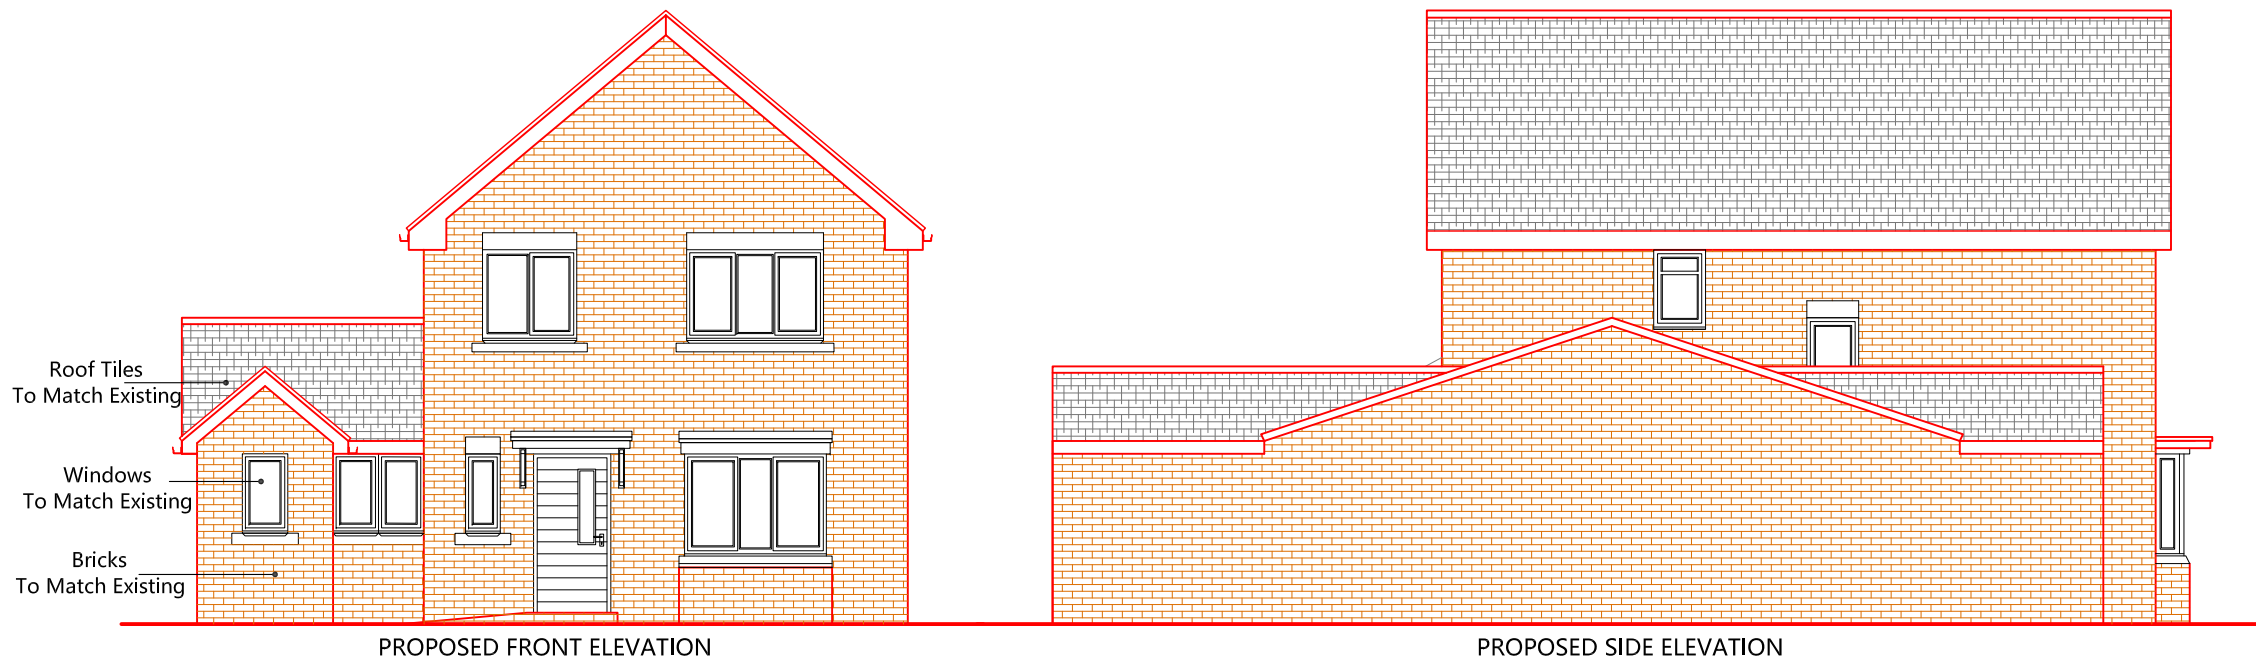

Project		
17 WEAIVING WAY M18 7SX		
Drawing Title PROPOSED ELEVATIONS		
Drawing No. 104		
Drawn: ZU	Status: Planning	Date 22.09.2023
Scale @ A3		1:100
XionTech Architects 721 Stockport Road Manchester M19 3AG www.xiontech.co.uk		

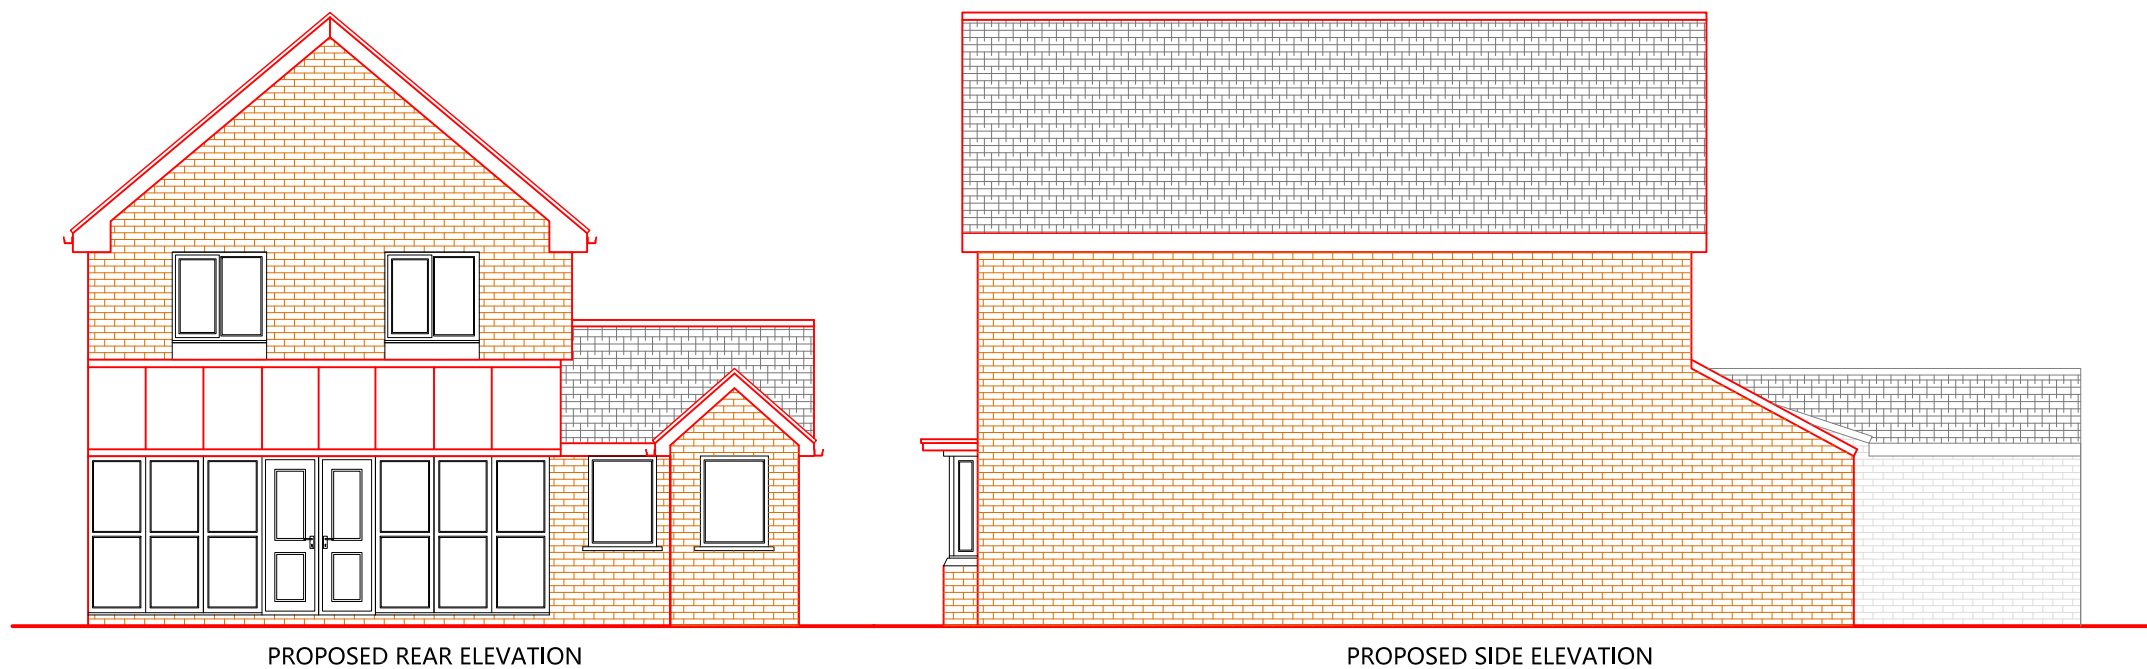