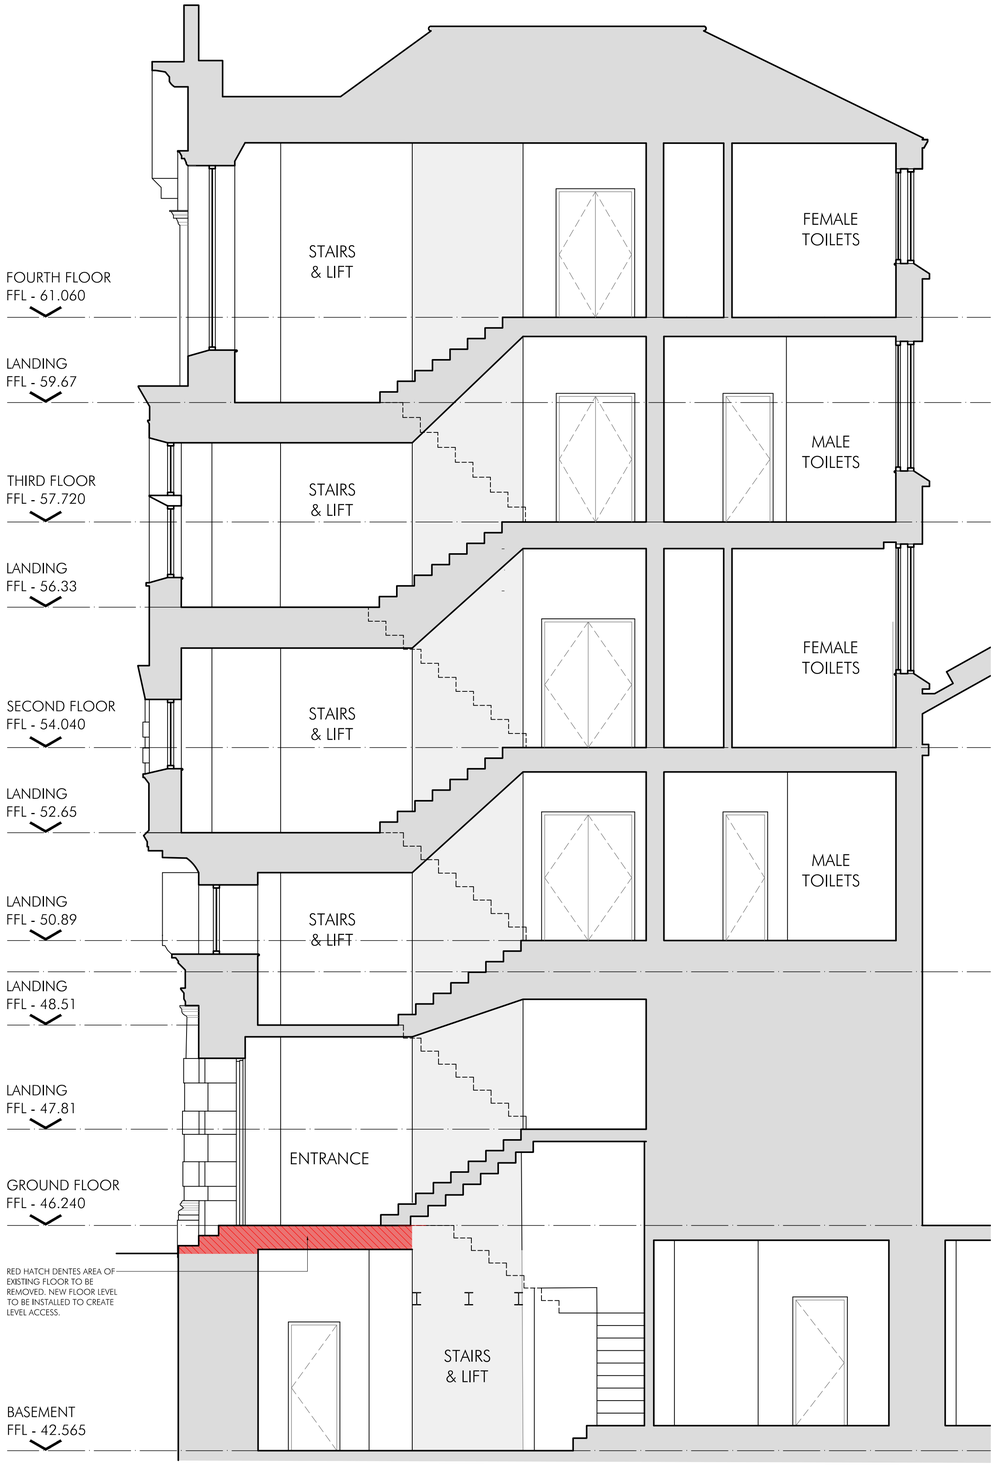

EXISTING SECTION E-E
SCALE 1:50

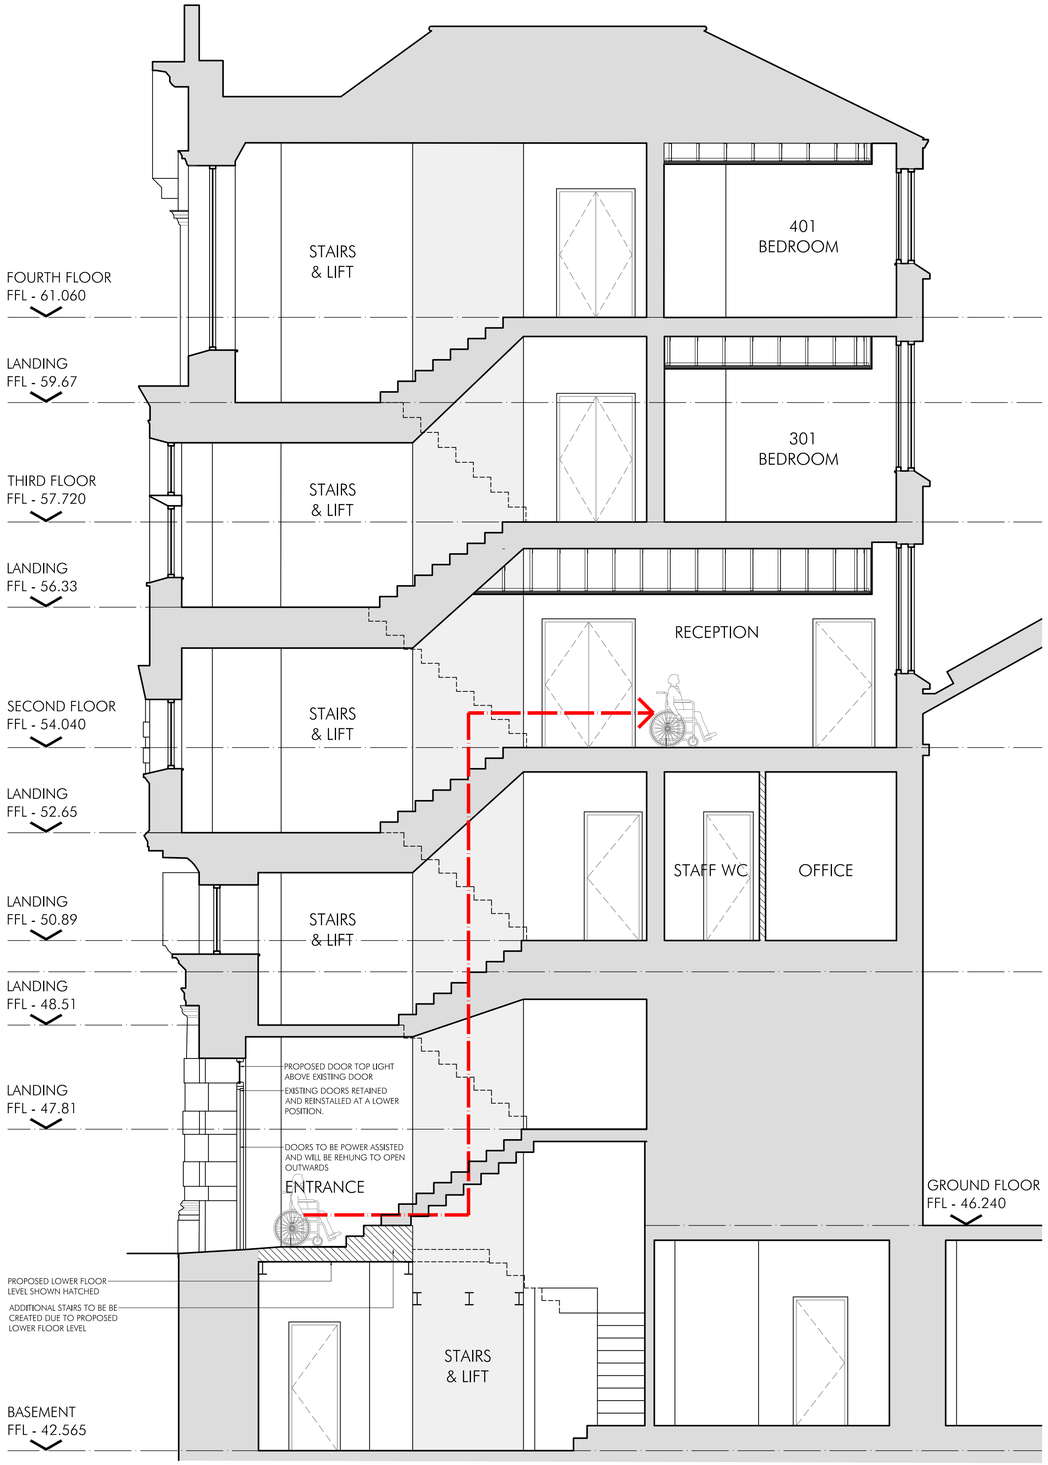

PROPOSED SECTION E-E
SCALE 1:50

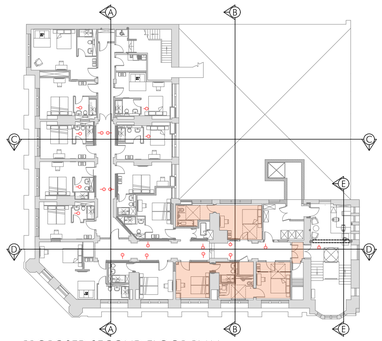

PROPOSED SECOND FLOOR PLAN

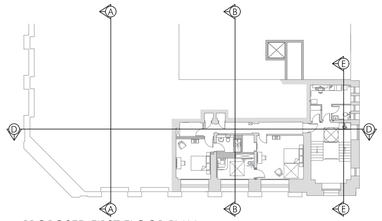

PROPOSED FIRST FLOOR PLAN

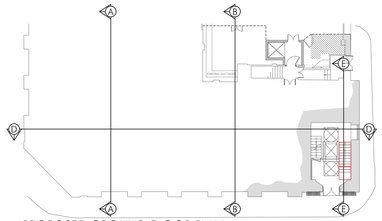

PROPOSED GROUND FLOOR PLAN

DRAWN	REVISION	DATE	VER

ALLISON PIKE

ARCHITECTS & DESIGNERS

7 Buxton Road West, Disley,
Stockport, Cheshire, SK12 2AE.
Website: www.allisonpike.com

Telephone: 01663 763000
Facsimile: 01663 766772
Email: studio@allisonpike.com

© Allison Pike Partnership Limited.

PLANNING ISSUE

PROJECT
INNKEEPERS COLLECTION
1-3 YORK STREET (BROWNS)
MANCHESTER

TITLE
EXISTING & PROPOSED
BUILDING SECTION E-E

SCALE
1:50 @ A1

JOB No	DRAWING No	REV
MAB46	AP33	A