

7th

EXISTING SECTION E

6th

5th

4th

3rd

2nd

1st

Copyright: All rights reserved. This drawing must not be reproduced without permission.

Only the original drawing should be relied upon. Contractors, subcontractors and suppliers must verify all dimensions on site before commencing any work or making any shop drawings.


All shop drawings to be submitted to the architect for comment prior to fabrication.

This drawing is to be read in conjunction with the Architect's specification, bills of quantities / schedules, structural, mechanical & electrical drawings and all discrepancies are to be reported to the architect.

Do not scale from this drawing. Dimensions are in millimetres unless otherwise stated.

revision / date / amendments

KEY:

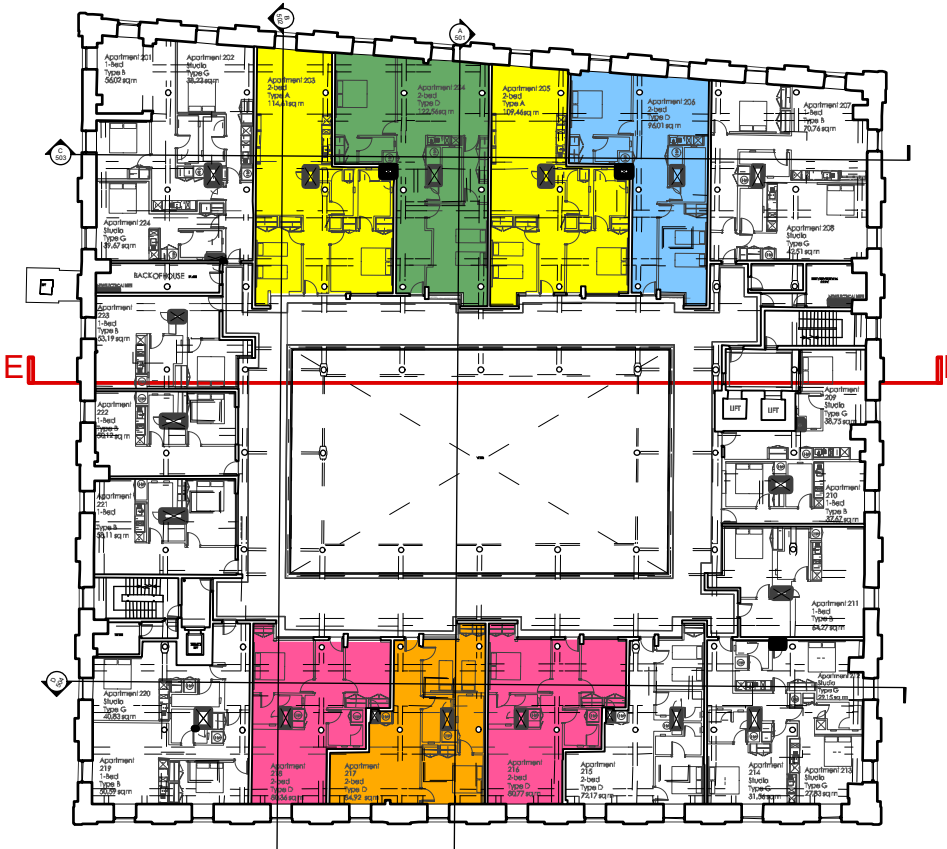

- Suite Type A
- Suite Type B
- Suite Type C
- Suite Type D
- Suite Type E



Planning

Archer Humphries Architects

Basement
Central House
142 Central Street
London, United Kingdom
EC1V 6AR
T: +44 (0) 20 7251 8555

project title Ducie Street Warehouse Manchester		
drawing title Existing Section E / 1:50	scale 1:100 @ A1	date 18.12.23
drawing number AHA/ PLC / EX / 505	drawn LC/FR	checked DA
	revision A	

7th

PROPOSED SECTION E

6th

5th

4th

3rd

2nd

1st

Copyright: All rights reserved. This drawing must not be reproduced without permission.

Only the original drawing should be relied upon. Contractors, subcontractors and suppliers must verify all dimensions on site before commencing any work or making any shop drawings.

All shop drawings to be submitted to the architect for comment prior to fabrication.

This drawing is to be read in conjunction with the Architect's specification, bills of quantities / schedules, structural, mechanical & electrical drawings and all discrepancies are to be reported to the architect.

Do not scale from this drawing. Dimensions are in millimetres unless otherwise stated.

revision / date / amendments

KEY:



- Suite Type A
- Suite Type B
- Suite Type C
- Suite Type D
- Suite Type E



Planning

Archer Humphries Architects

Basement
Central House
142 Central Street
London, United Kingdom
EC1V 6AR
T: +44 (0) 20 7251 8555

project title Ducie Street Warehouse Manchester		
drawing title Proposed Section E / 1:50	scale 1:100 @ A1	date 18.12.23
drawing number AHA/ PLC /GA/505.2	drawn LC/FR	checked DA
	revision A	