



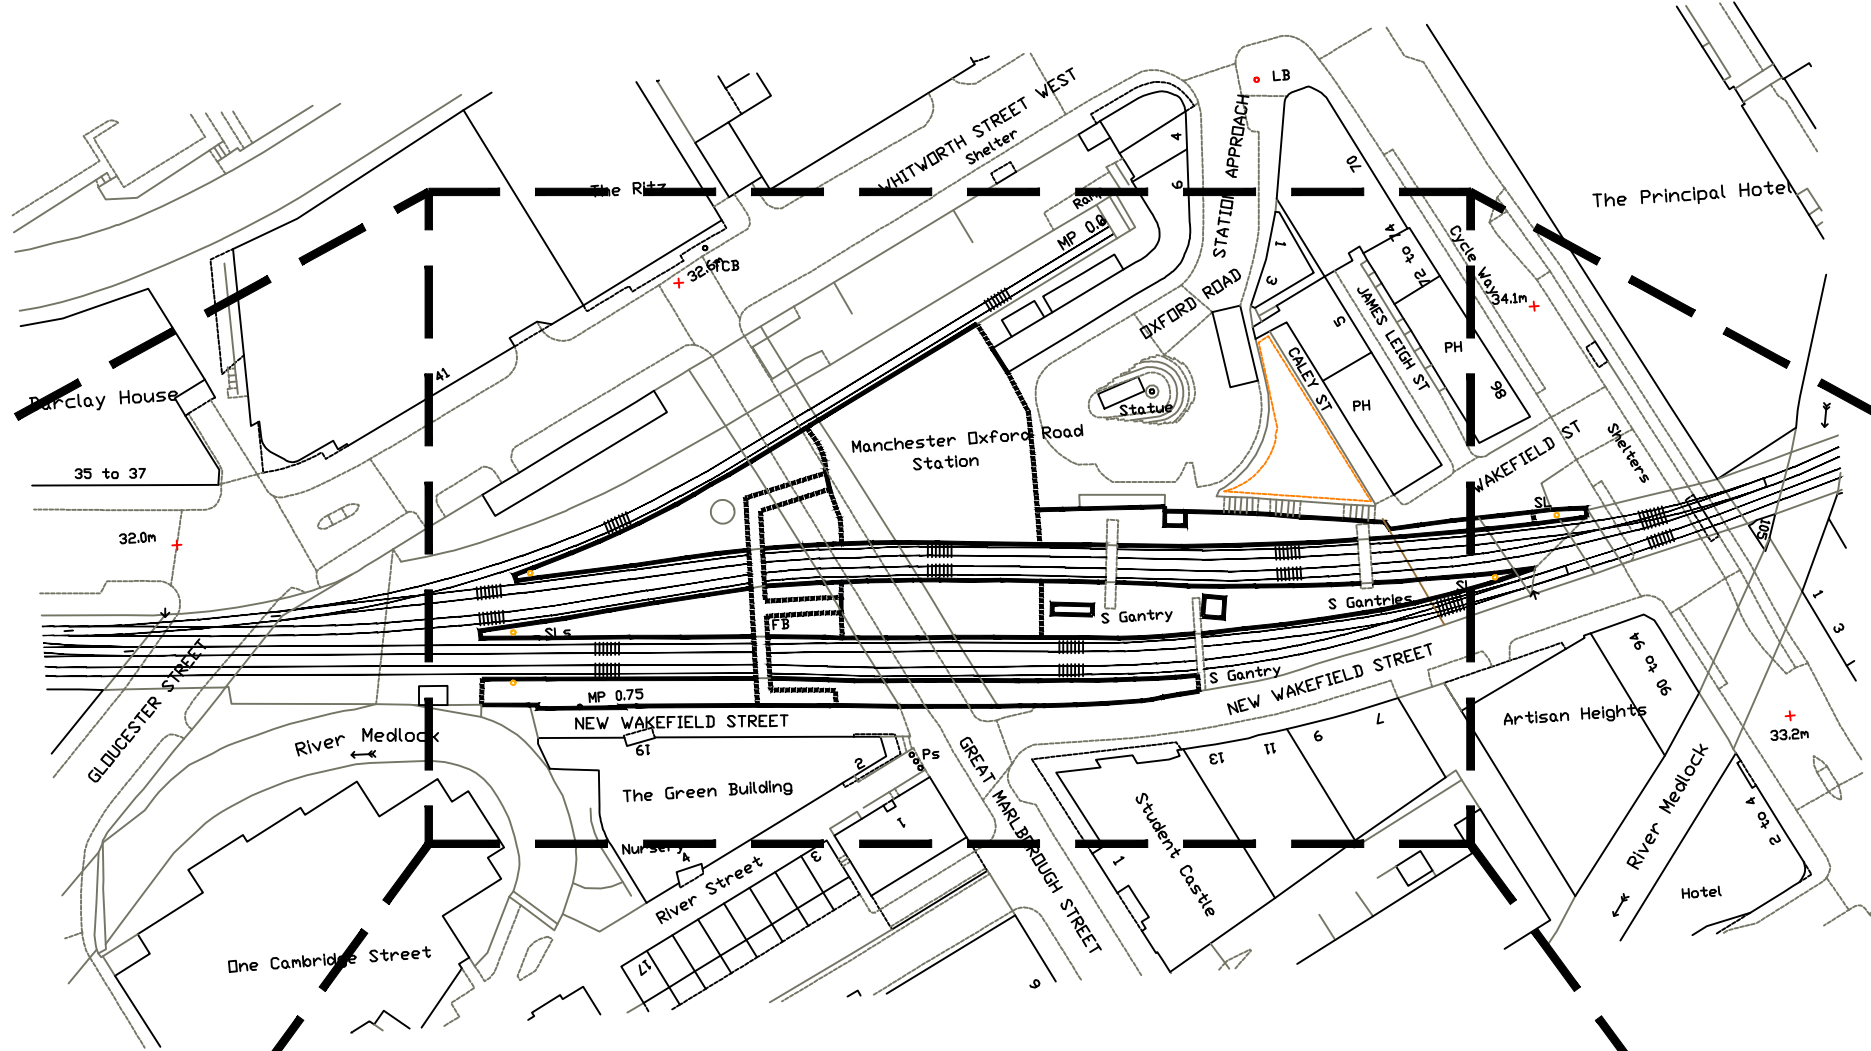

MANCHESTER OXFORD ROAD STATION LOCATION PLAN – SCALE 1:1250

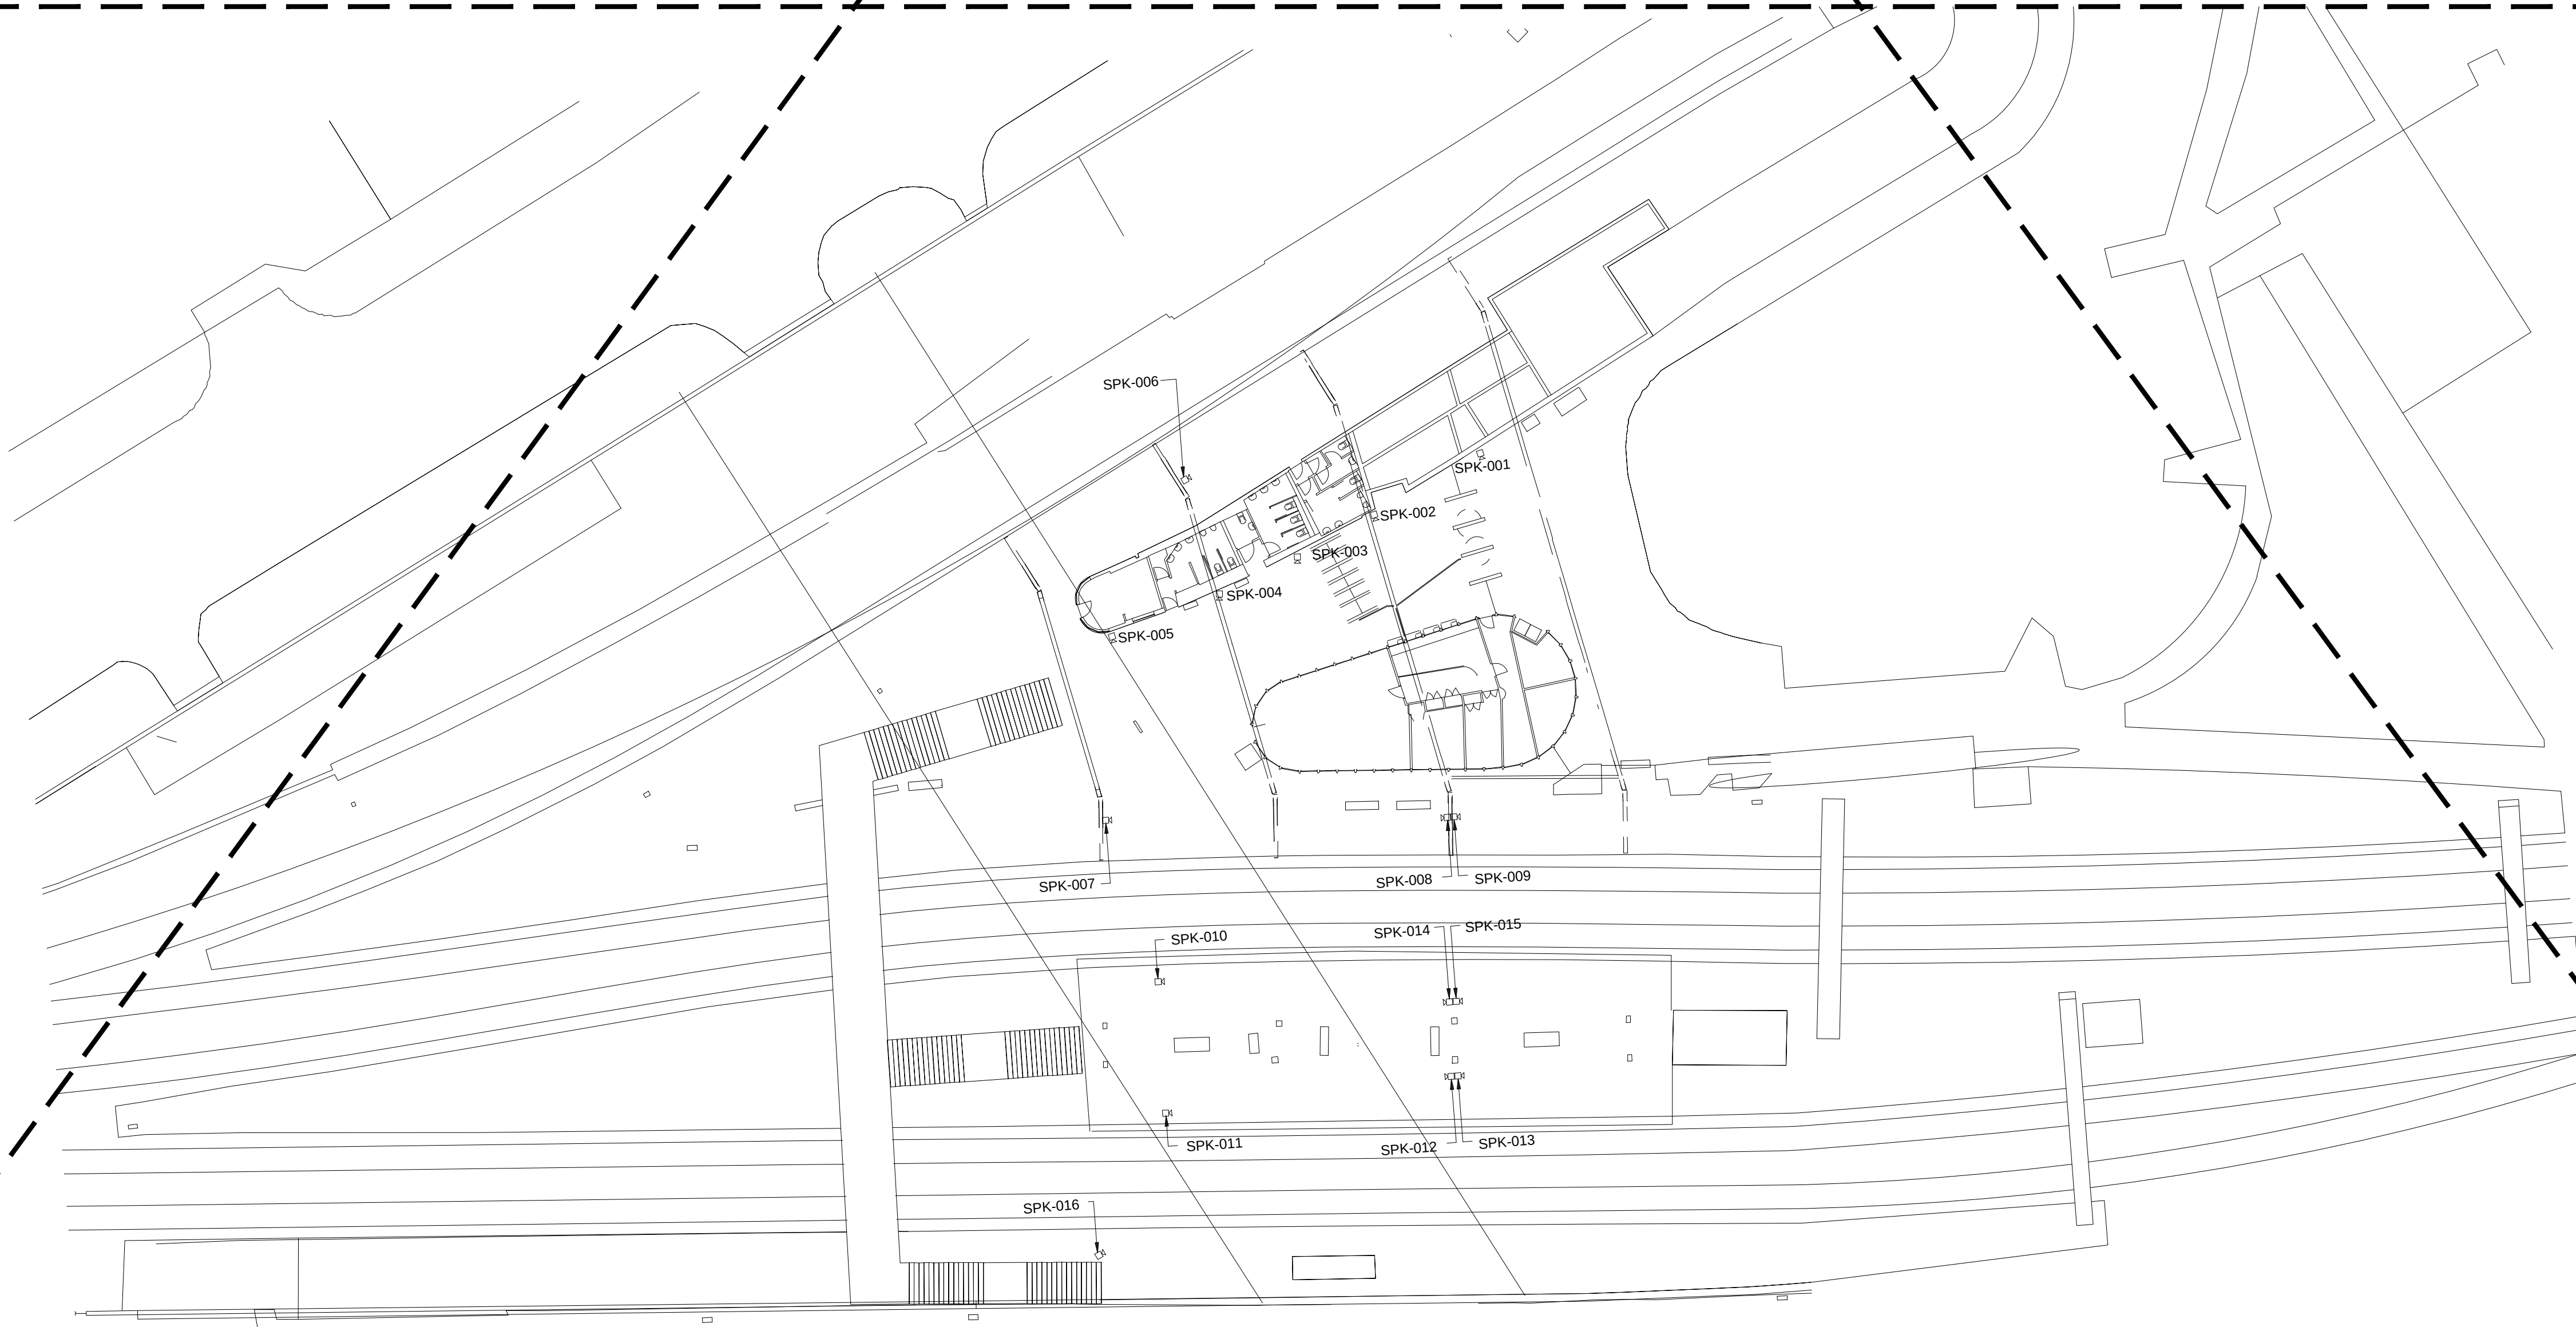

MANCHESTER OXFORD ROAD STATION PLAN – SCALE 1:250

COLOUR KEY

- EQUIPMENT IN BLACK - EXISTING EQUIPMENT
- EQUIPMENT IN BLUE - EXISTING TO BE REPLACED
- EQUIPMENT IN GREEN - EXISTING TO BE RECOVERED
- EQUIPMENT IN MAGENTA - ENHANCED NWR EQUIPMENT
- EQUIPMENT IN RED - NEW NWR EQUIPMENT

--	--	--	--
Reference Drg No.	Reference Drg Title	Client Reference Drg No.	


01	FIRST RELEASE FOR LISTED BUILDING CONSENT	10/06/2022	JPT	OH					
Rev	Revision Note	Date	Drawn	Checked	Engineer	QA	Client		

All dimensions in mm unless otherwise noted.




Stonebridge Trading Estate
Shrove Rd, Coventry
CV3 4ED, UK
+44(0)1926 864999

Designed: Designer	Engineer: Engineer	Size: 1:250	Scale: A1
Title: NORTHERN REGION RENEWALS MANCHESTER OXFORD ROAD STATION PA LOCATION PLAN – EXISTING EQUIPMENT			
Drawing number: MCO/NWR/OPL/PLAN/100000/Y642		Sheet: 01	Revision: P01

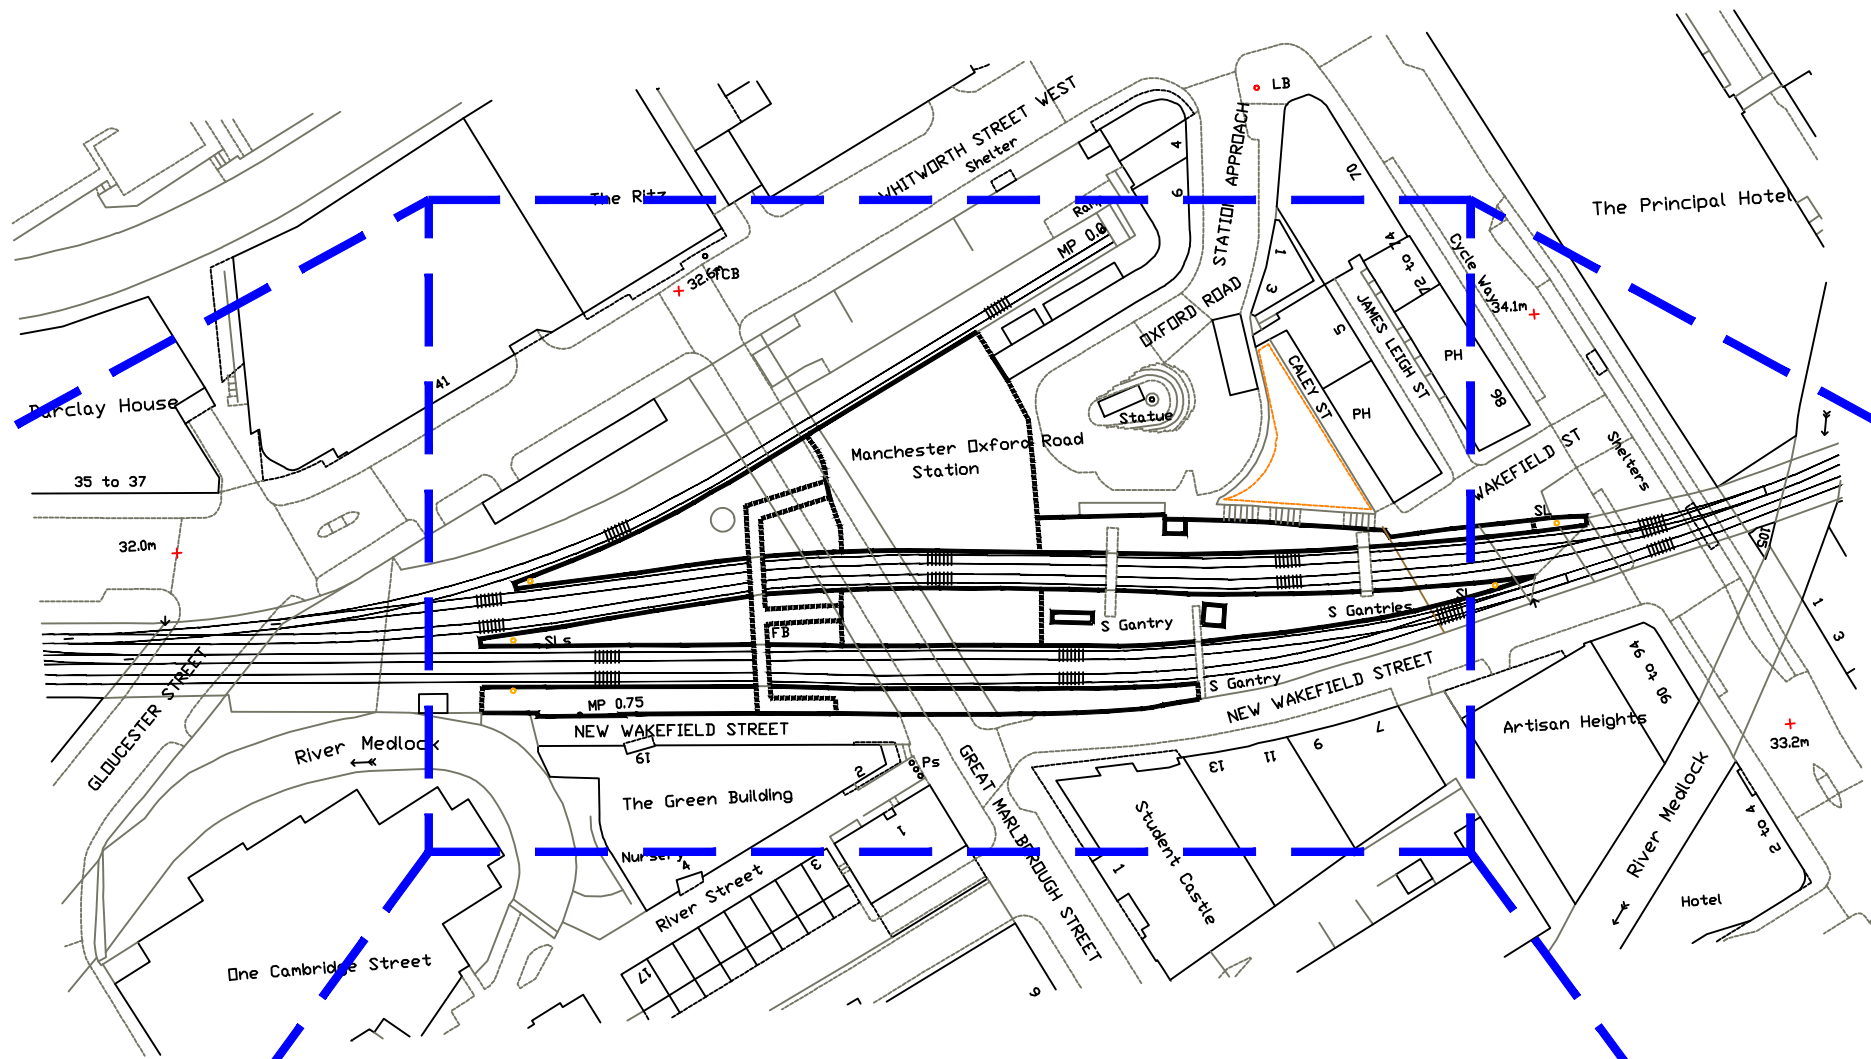

MANCHESTER OXFORD ROAD STATION LOCATION PLAN – SCALE 1:1250

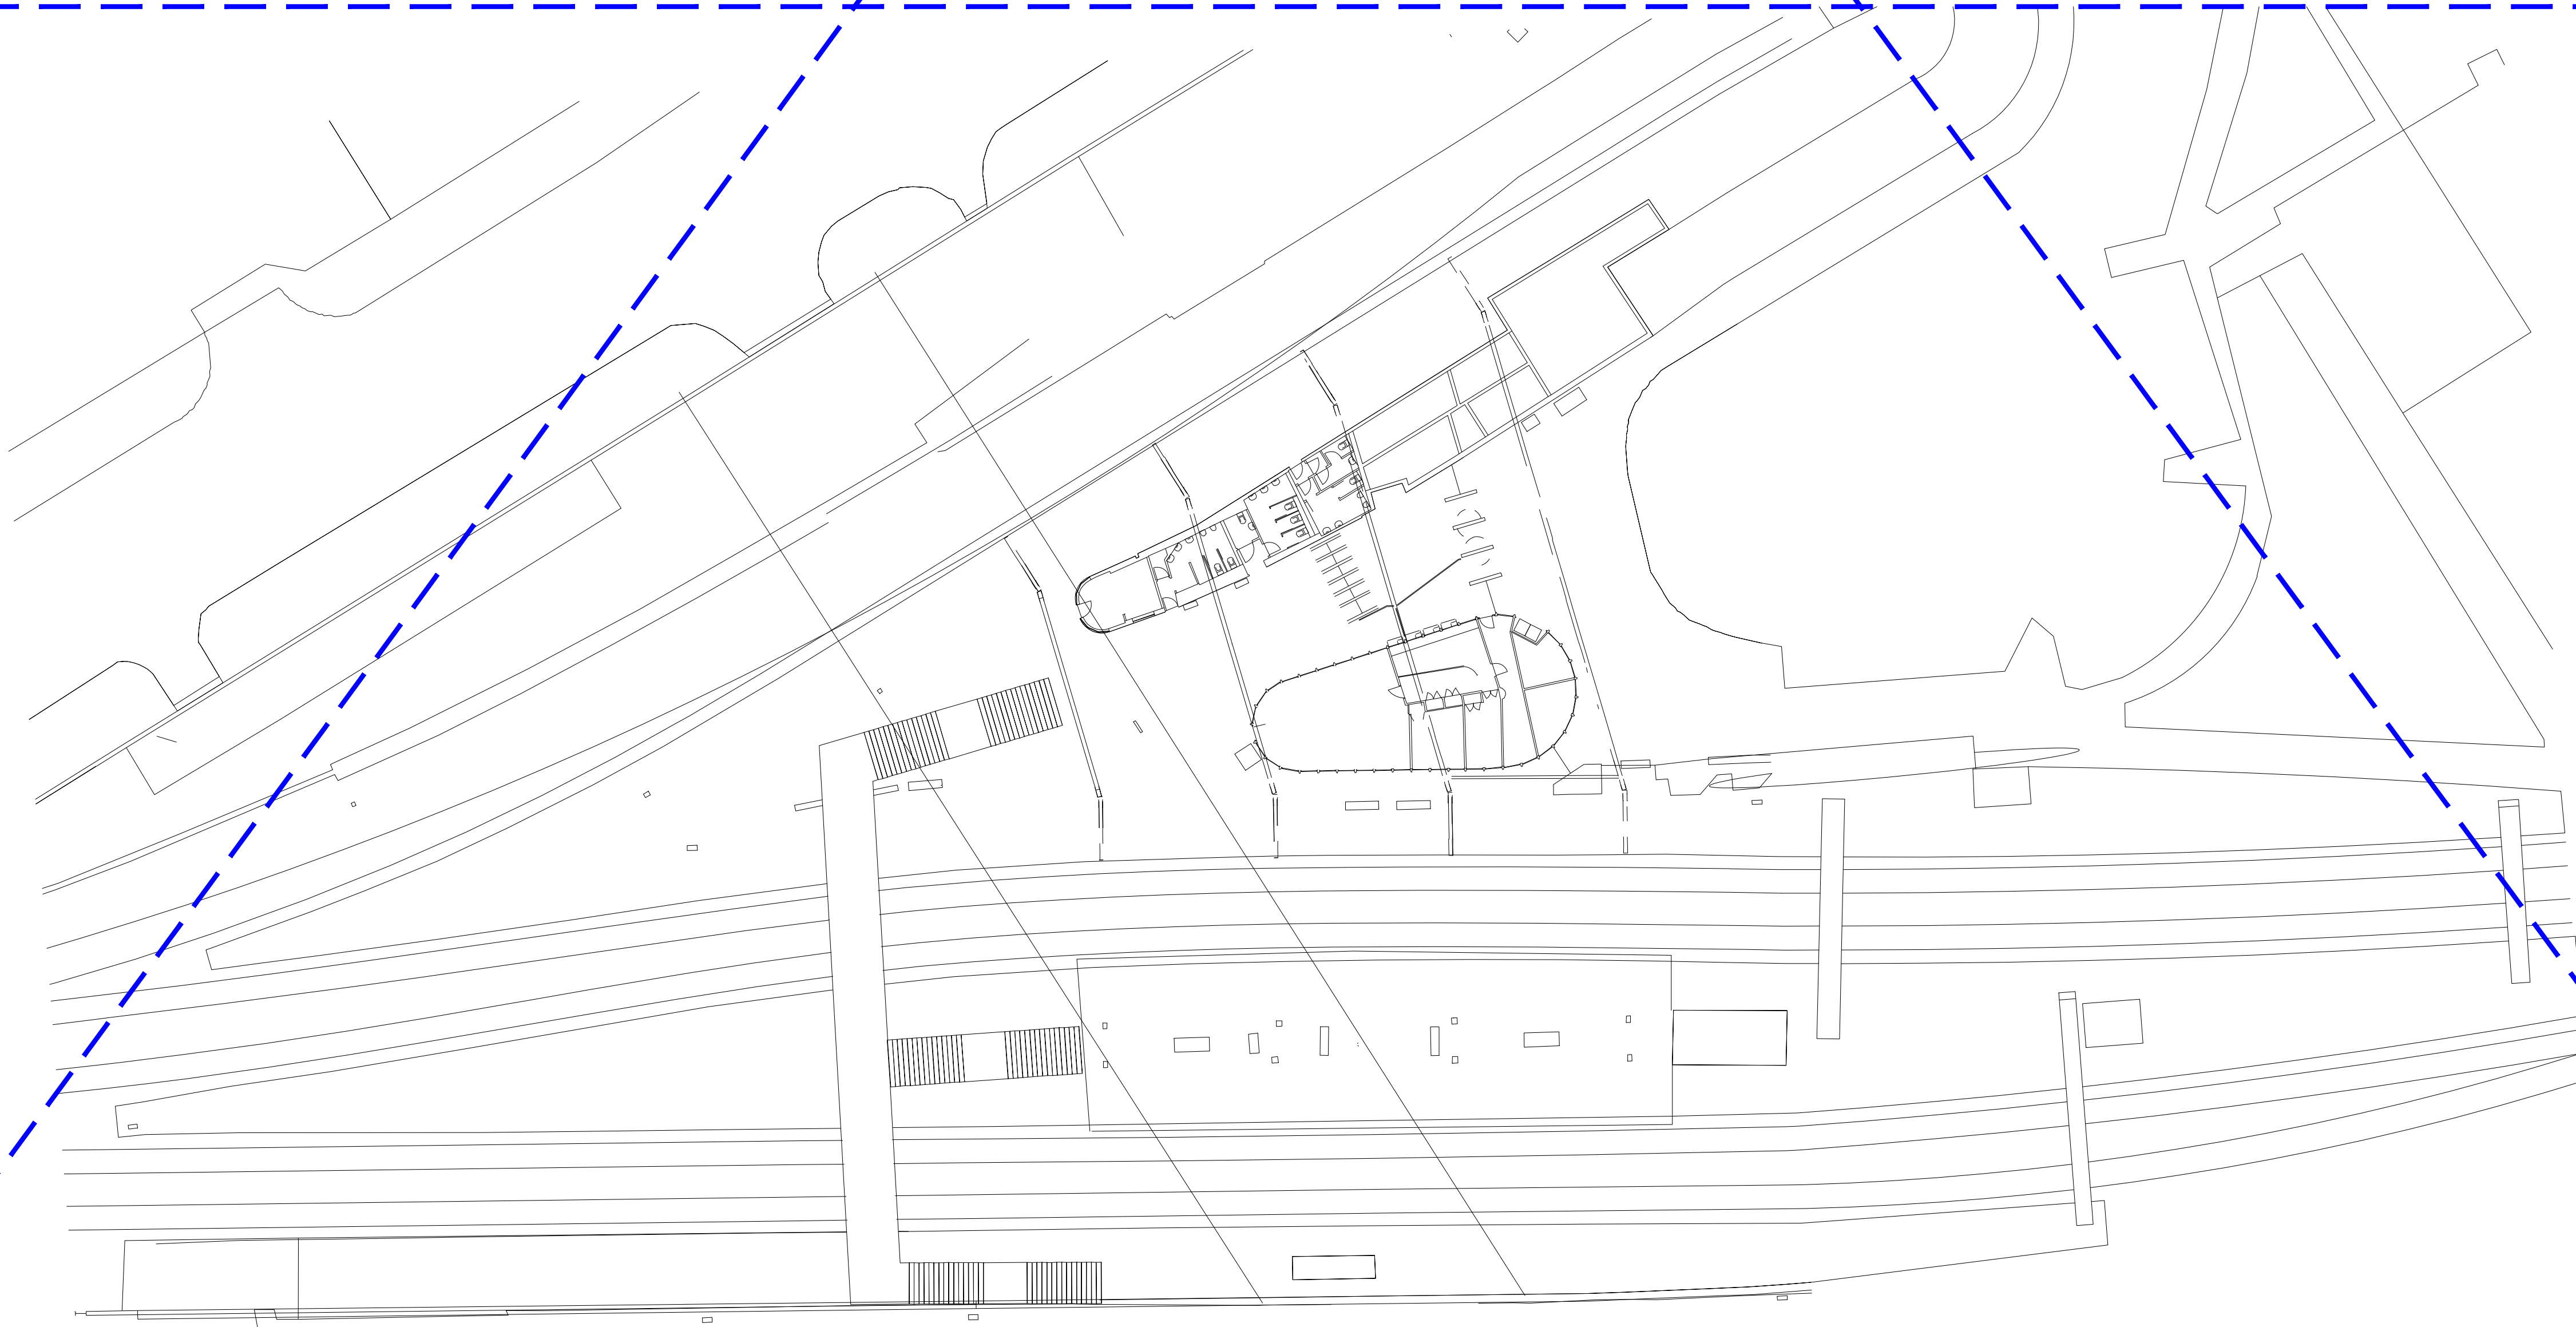

THIS LAYOUT IS INCLUDED FOR COMPLETENESS
BUT AT DATE OF ISSUE THERE IS NO NWR
EQUIPMENT TO BE REPLACED SPECIFIED.

MANCHESTER OXFORD ROAD STATION PLAN – SCALE 1:250

COLOUR KEY


- EQUIPMENT IN BLACK - EXISTING EQUIPMENT
- EQUIPMENT IN BLUE - EXISTING TO BE REPLACED
- EQUIPMENT IN GREEN - EXISTING TO BE RECOVERED
- EQUIPMENT IN MAGENTA - ENHANCED NWR EQUIPMENT
- EQUIPMENT IN RED - NEW NWR EQUIPMENT

--	--	--									
Reference Drg No.	Reference Drg Title	Client Reference Drg No.	Rev	Revision Note	Date	Drawn	Checked	Engineer	QA	Client	

All dimensions in mm unless otherwise noted.




Designed: Designer	Engineer: Engineer	Size: 1:250	Scale: A1
Title: NORTHERN REGION RENEWALS MANCHESTER OXFORD ROAD STATION PA LOCATION PLAN – REPLACED EQUIPMENT			
Drawing number: MCO/NWR/OPL/PLAN/100000/Y642		Sheet: 02	Revision: P01

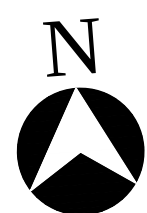


MANCHESTER OXFORD ROAD STATION PLAN – SCALE 1:250

Designed: Designer	Engineer: Engineer	Size: 1:250	Scale: A1
Title: NORTHERN REGION RENEWALS MANCHESTER OXFORD ROAD STATION PA LOCATION PLAN - RECOVERED EQUIP.			
Drawing number: MFO/NWR/DPI/PLAN/100000/Y642	Sheet: 003	Tot Sheets: 14	Revision: P01

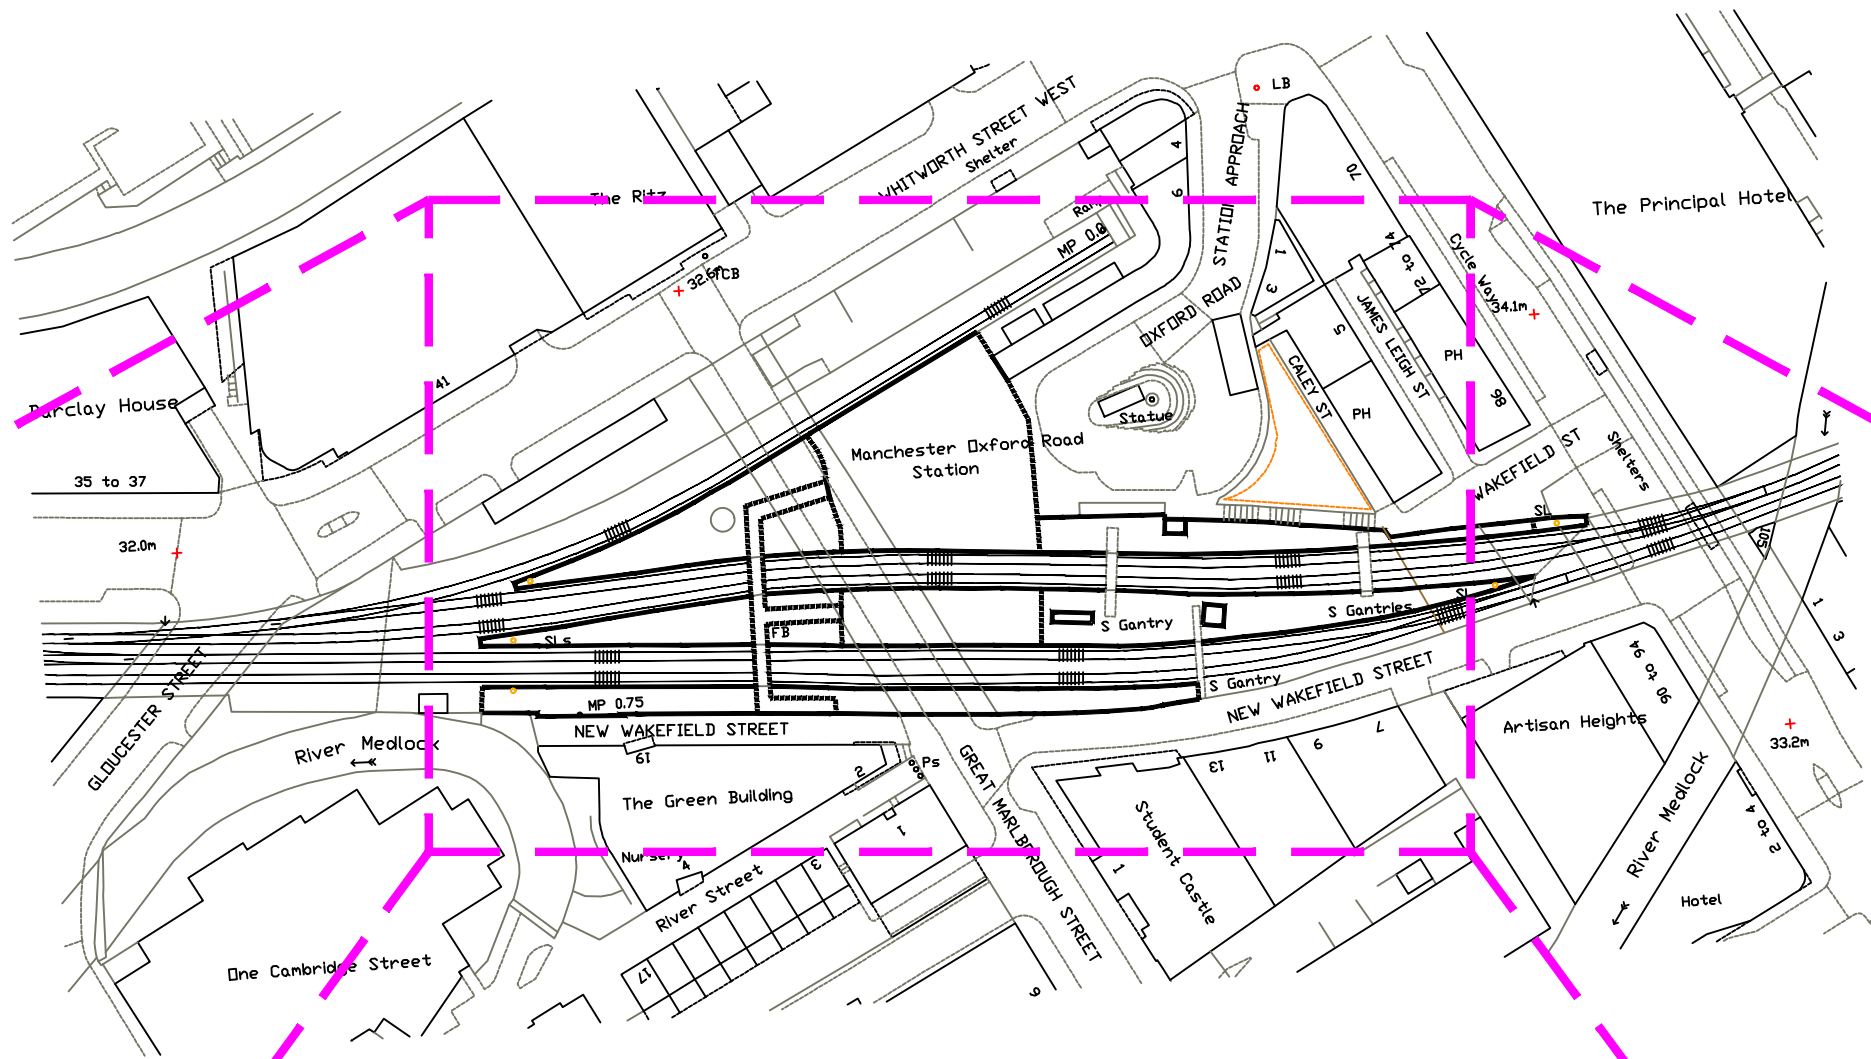

MANCHESTER OXFORD ROAD STATION LOCATION PLAN – SCALE 1:1250

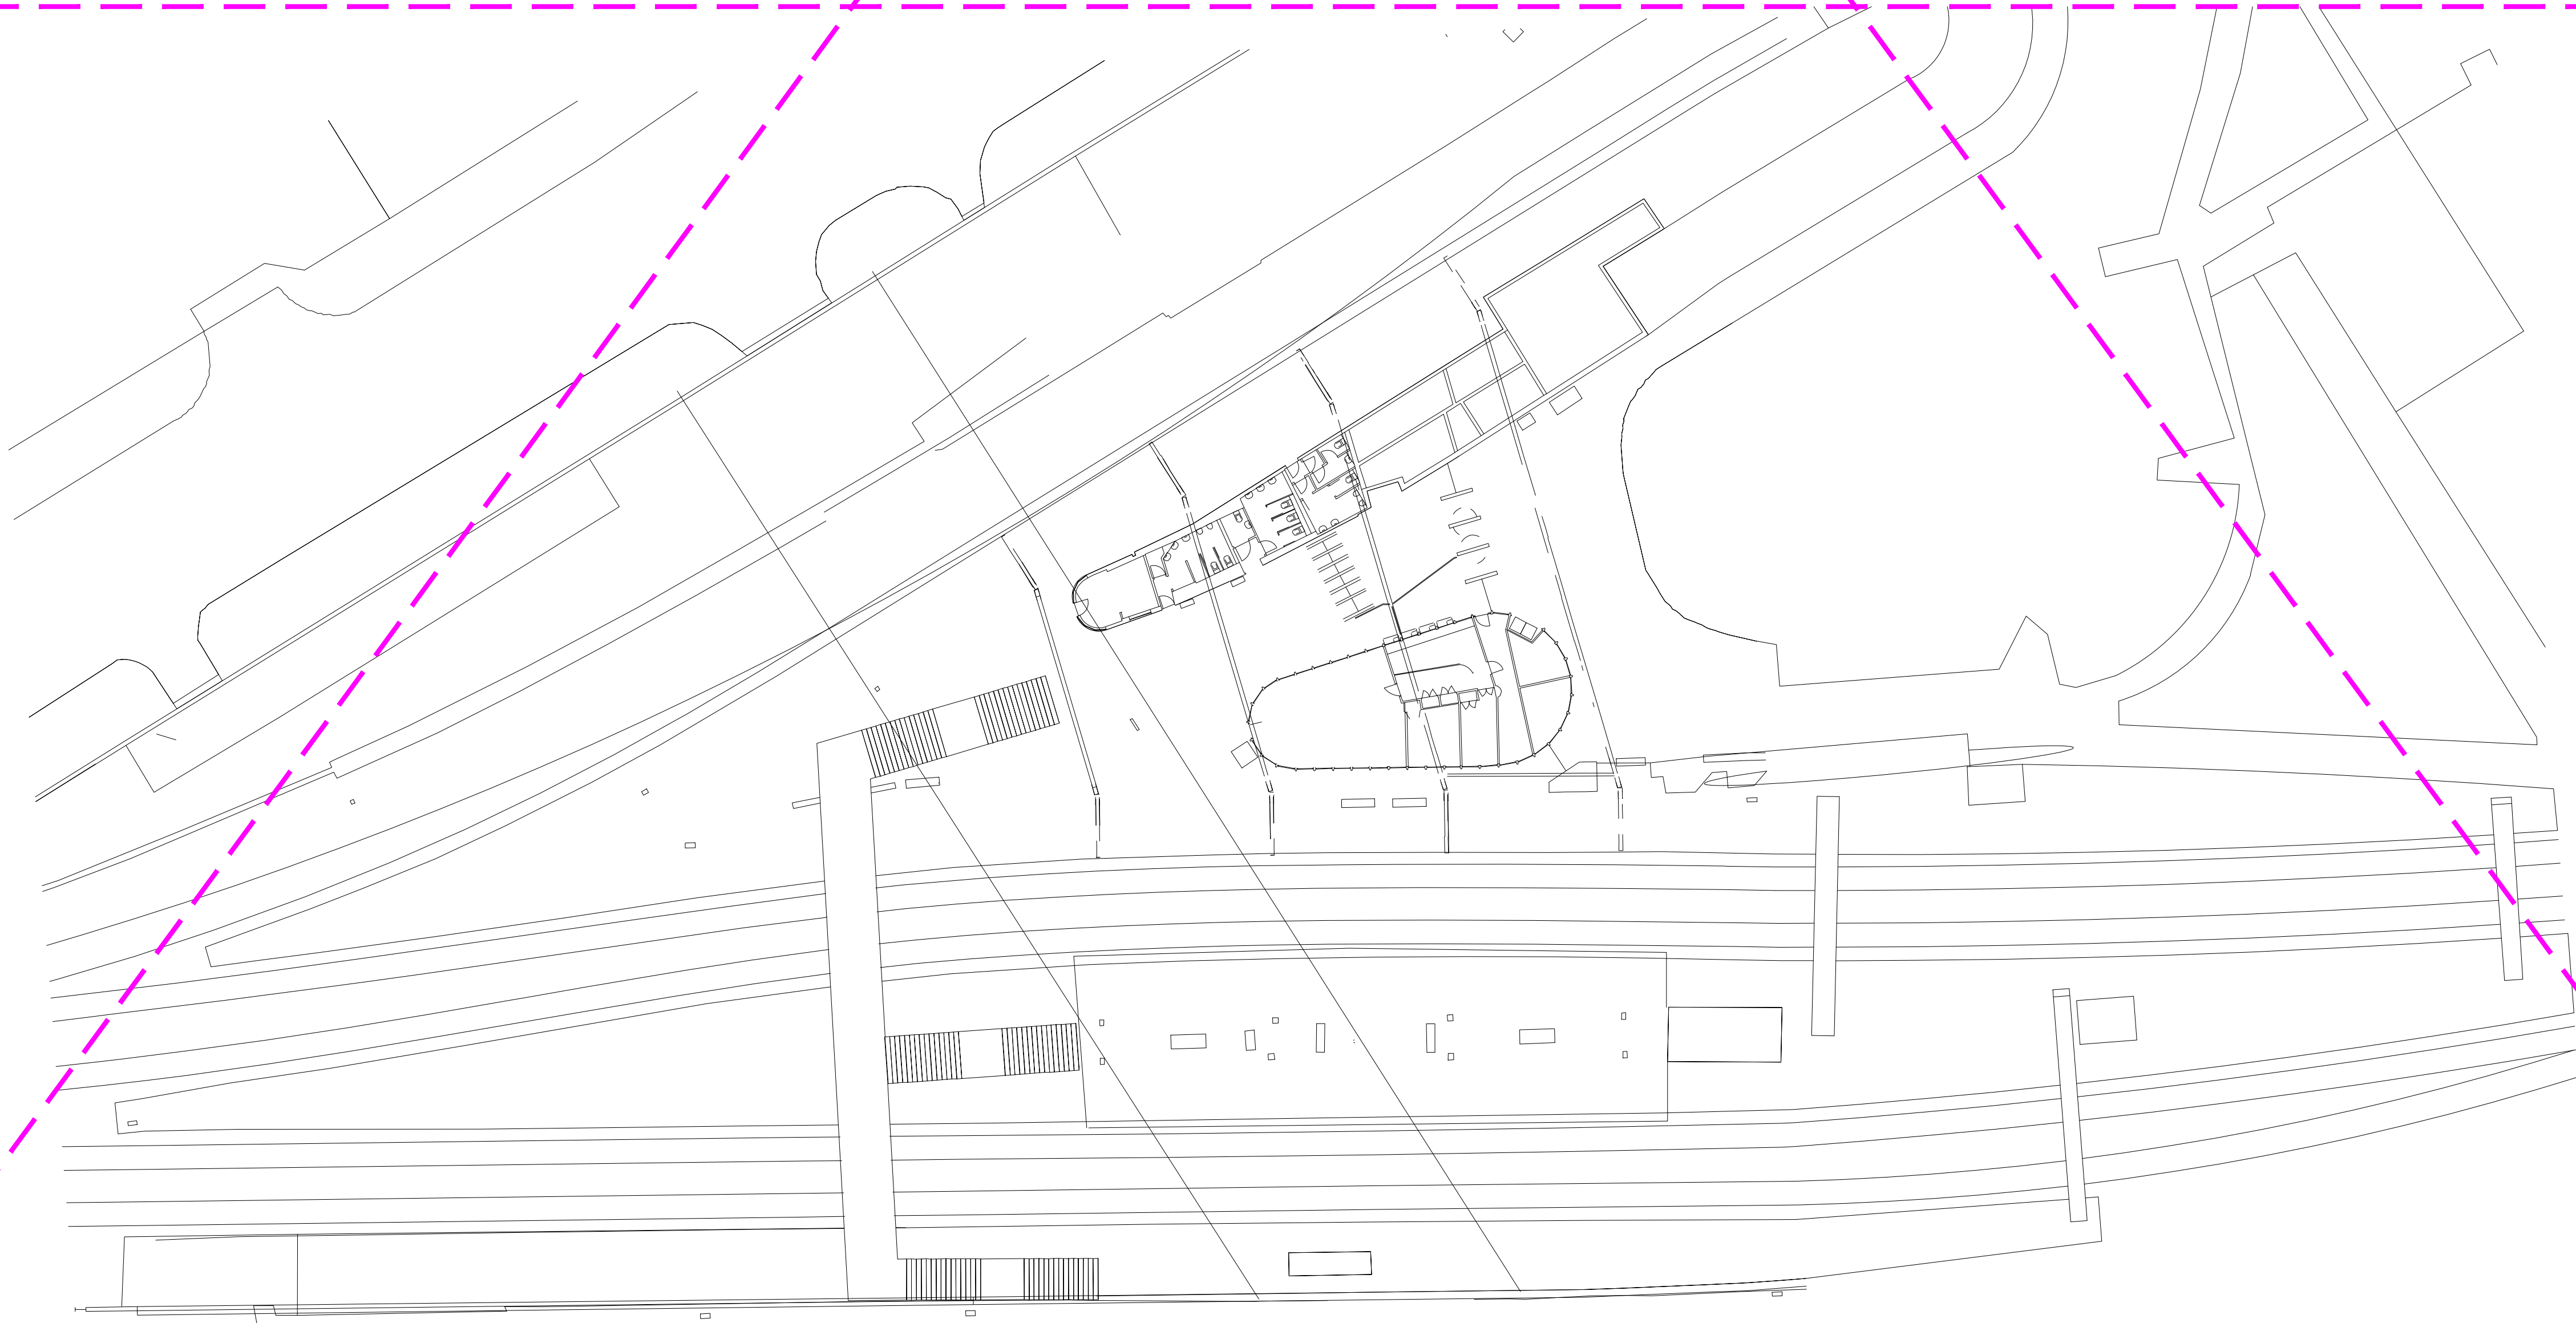

THIS LAYOUT IS INCLUDED FOR COMPLETENESS
BUT AT DATE OF ISSUE THERE IS NO NWR
EQUIPMENT TO BE ENHANCED SPECIFIED.

MANCHESTER OXFORD ROAD STATION PLAN – SCALE 1:250

COLOUR KEY



- EQUIPMENT IN BLACK - EXISTING EQUIPMENT
- EQUIPMENT IN BLUE - EXISTING TO BE REPLACED
- EQUIPMENT IN GREEN - EXISTING TO BE RECOVERED
- EQUIPMENT IN MAGENTA - ENHANCED NWR EQUIPMENT
- EQUIPMENT IN RED - NEW NWR EQUIPMENT

--	--	--									
Reference Drg No.	Reference Drg Title	Client Reference Drg No.	Rev	Revision Note	Date	Drawn	Checked	Engineer	QA	Client	


All dimensions in mm unless otherwise noted.



Designed: Designer	Engineer: Engineer	Size: 1:250	Scale: A1
Title: NORTHERN REGION RENEWALS MANCHESTER OXFORD ROAD STATION PA LOCATION PLAN – ENHANCED EQUIPMENT			
Drawing number: MCO/NWR/OPL/PLAN/100000/Y642		Sheet: 04	Total Sheets: 14
		Revision: P01	

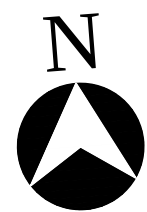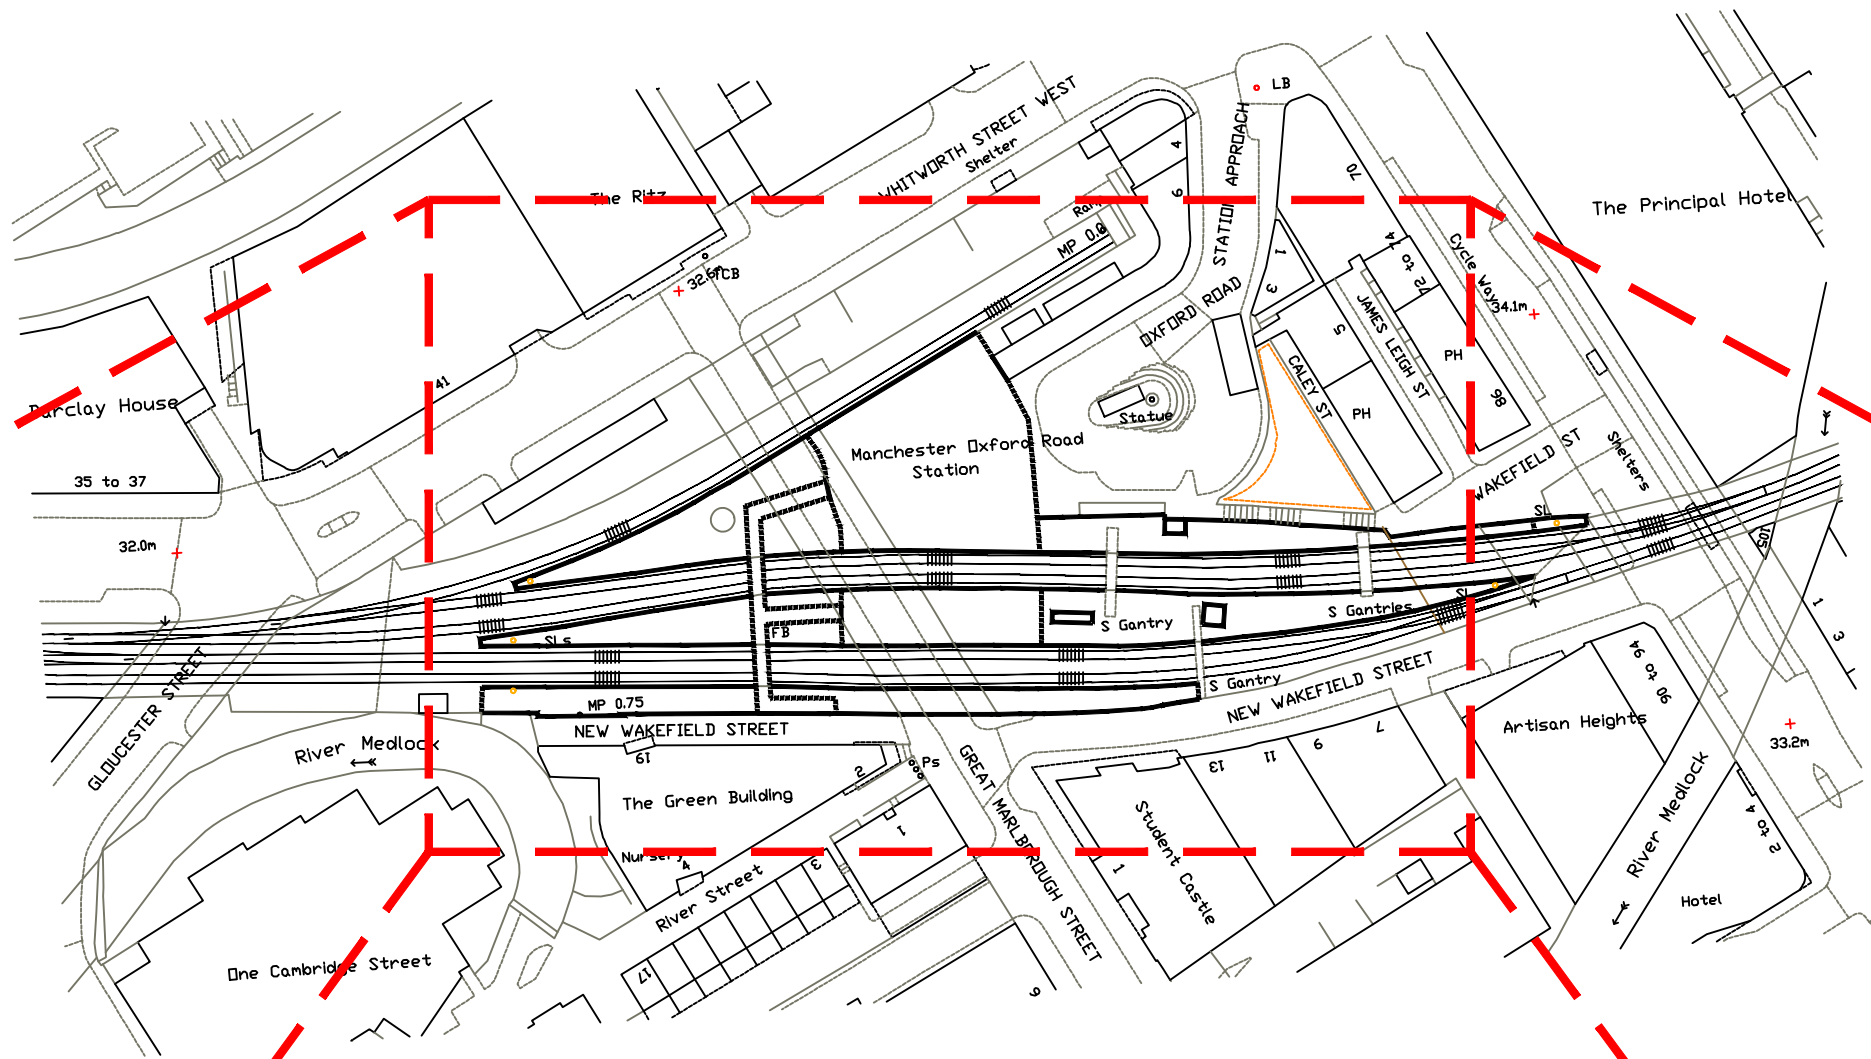

MANCHESTER OXFORD ROAD STATION LOCATION PLAN – SCALE 1:1250

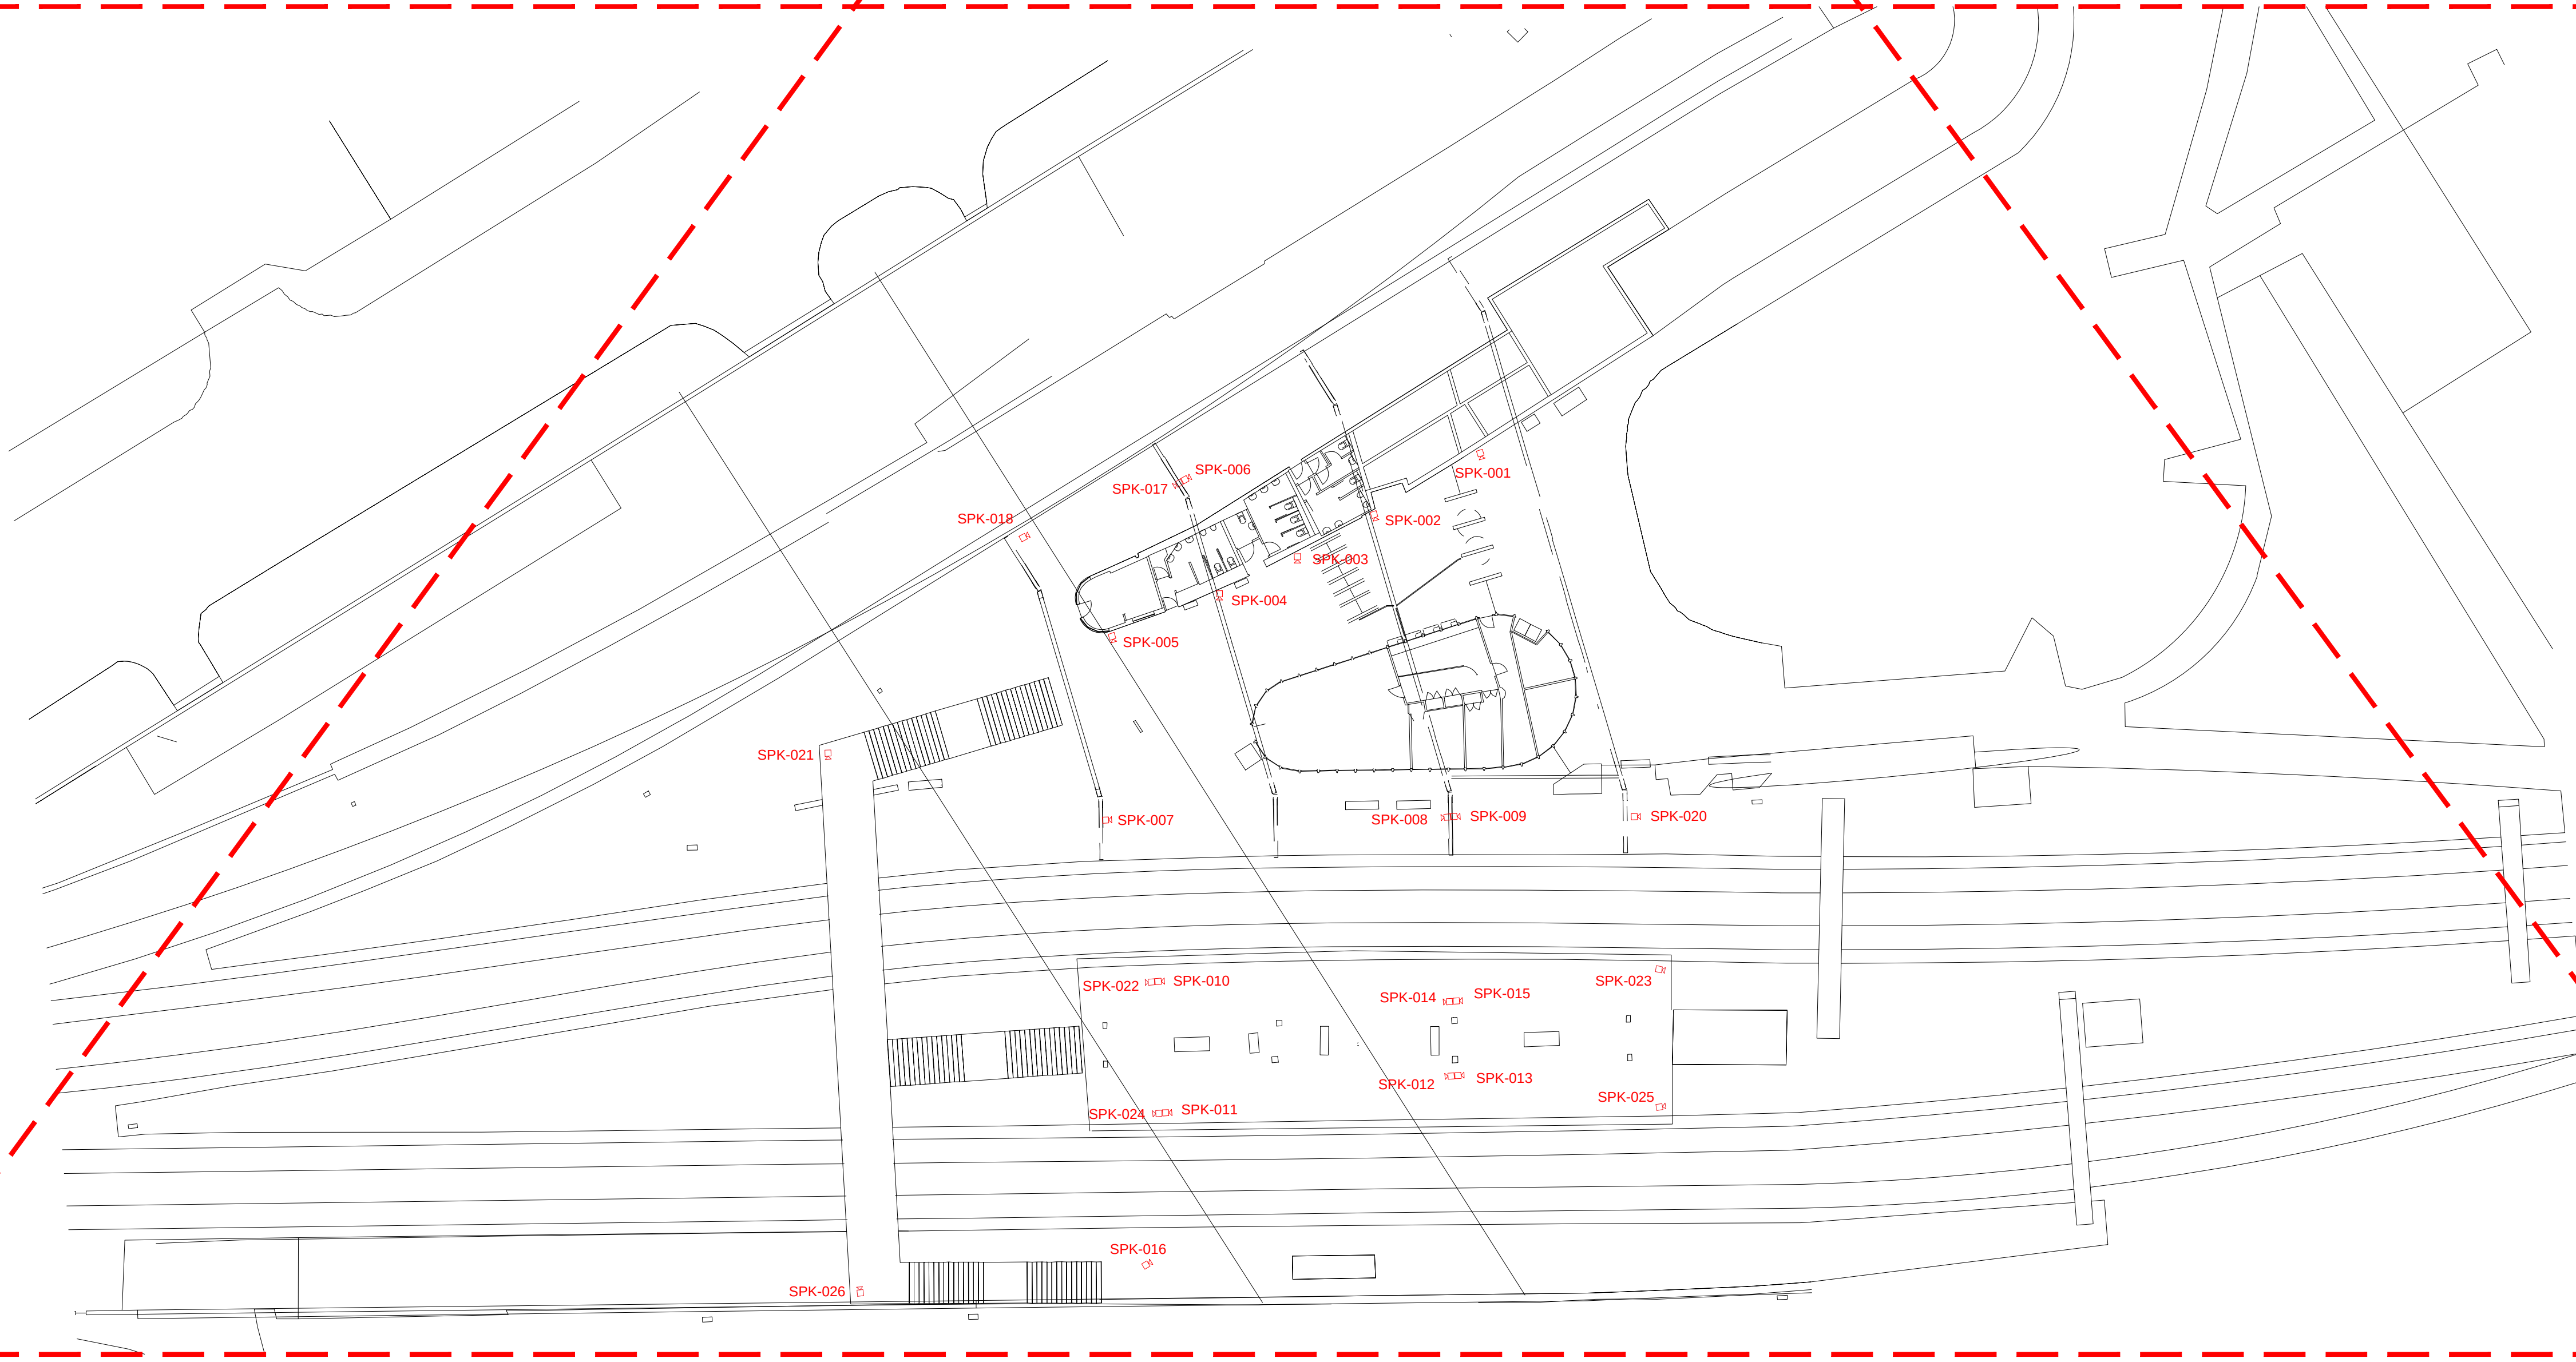

MANCHESTER OXFORD ROAD STATION PLAN – SCALE 1:250

COLOUR KEY

- EQUIPMENT IN BLACK - EXISTING EQUIPMENT
- EQUIPMENT IN BLUE - EXISTING TO BE REPLACED
- EQUIPMENT IN GREEN - EXISTING TO BE RECOVERED
- EQUIPMENT IN MAGENTA - ENHANCED NWR EQUIPMENT
- EQUIPMENT IN RED - NEW NWR EQUIPMENT



--	--	--								
Reference Drg No.	Reference Drg Title	Client Reference Drg No.	Rev	Revision Note	Date	Drawn	Checked	Engineer	QA	Client

All dimensions in mm unless otherwise noted.



Stonebridge Trading Estate
Shrove Rd, Coventry
CV3 4ED, UK
+44(0)1926 864999

Designed: Designer	Engineer: Engineer	Size: 1:250	Scale: A1
Title: NORTHERN REGION RENEWALS MANCHESTER OXFORD ROAD STATION PA LOCATION PLAN - NEW EQUIPMENT			
Drawing number: MCO/NWR/OPL/PLAN/100000/Y642		Sheet: 05	Revision: P01

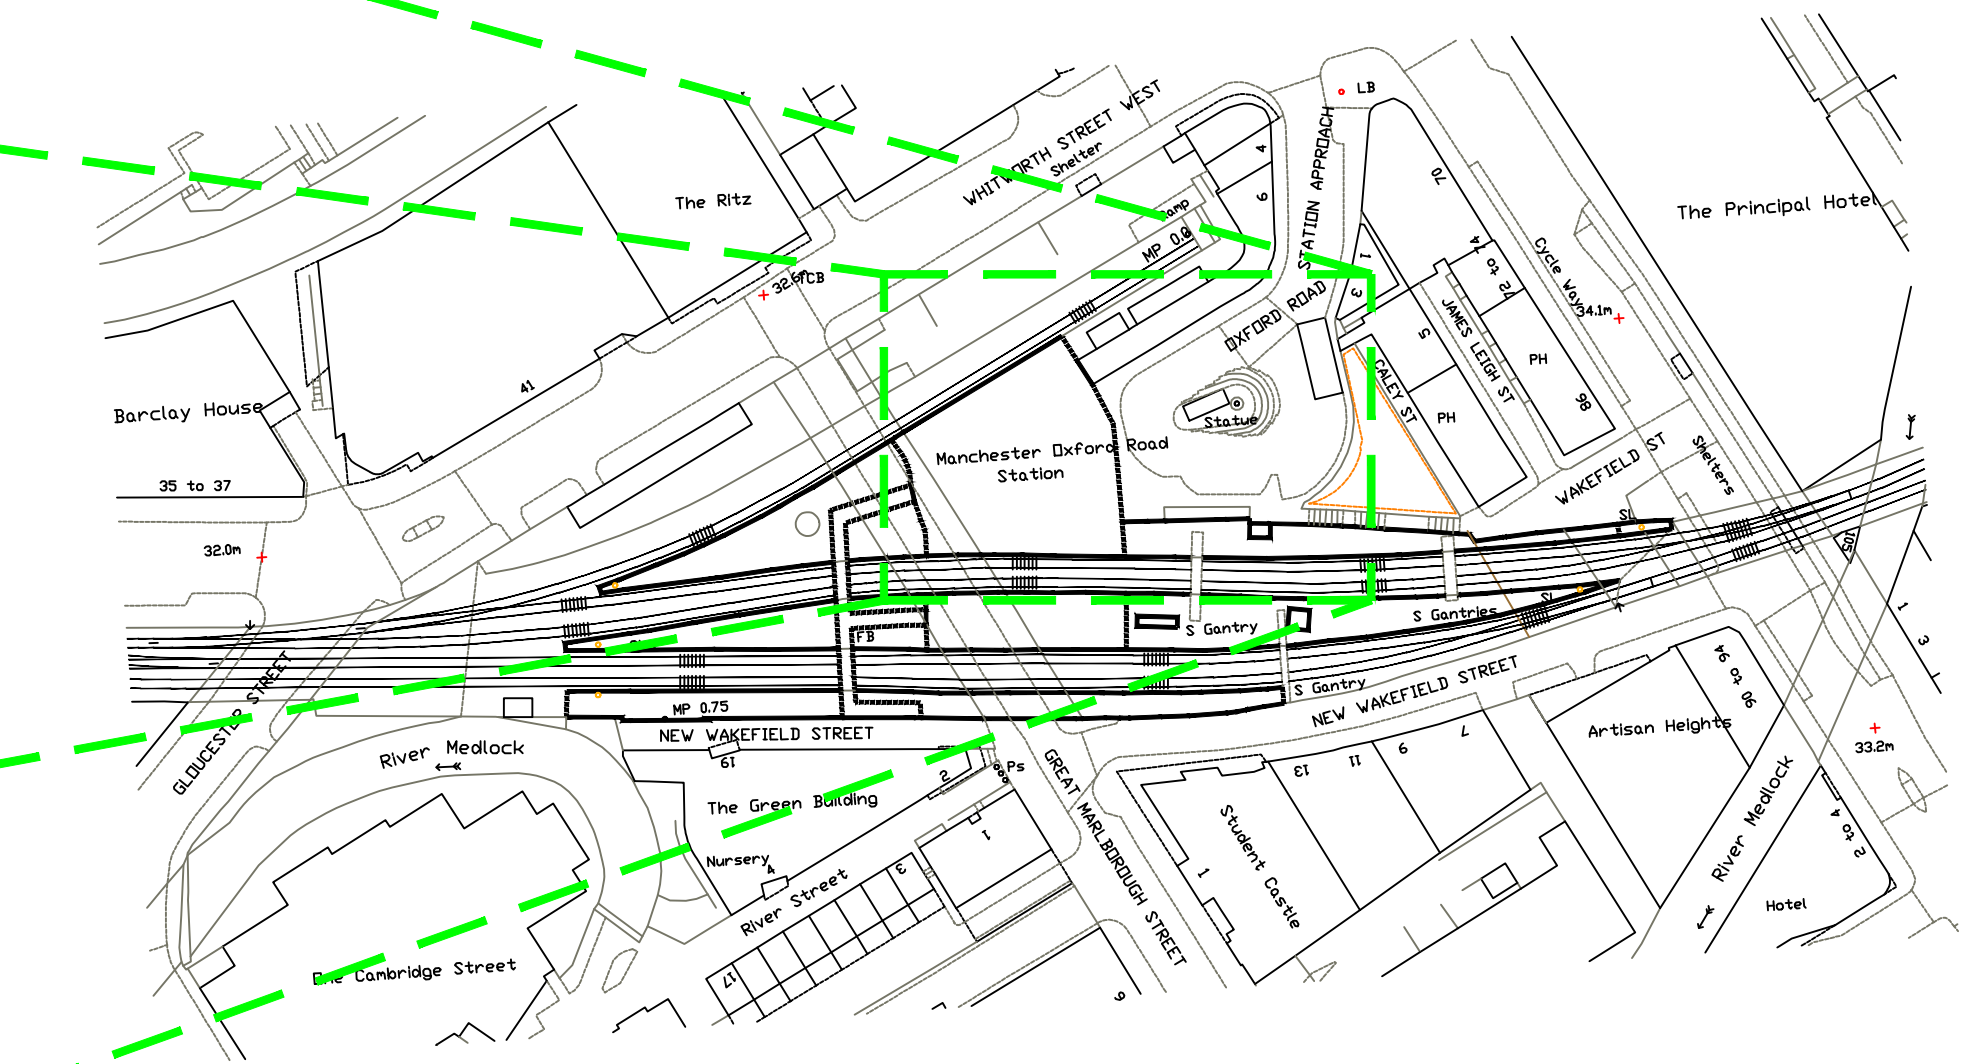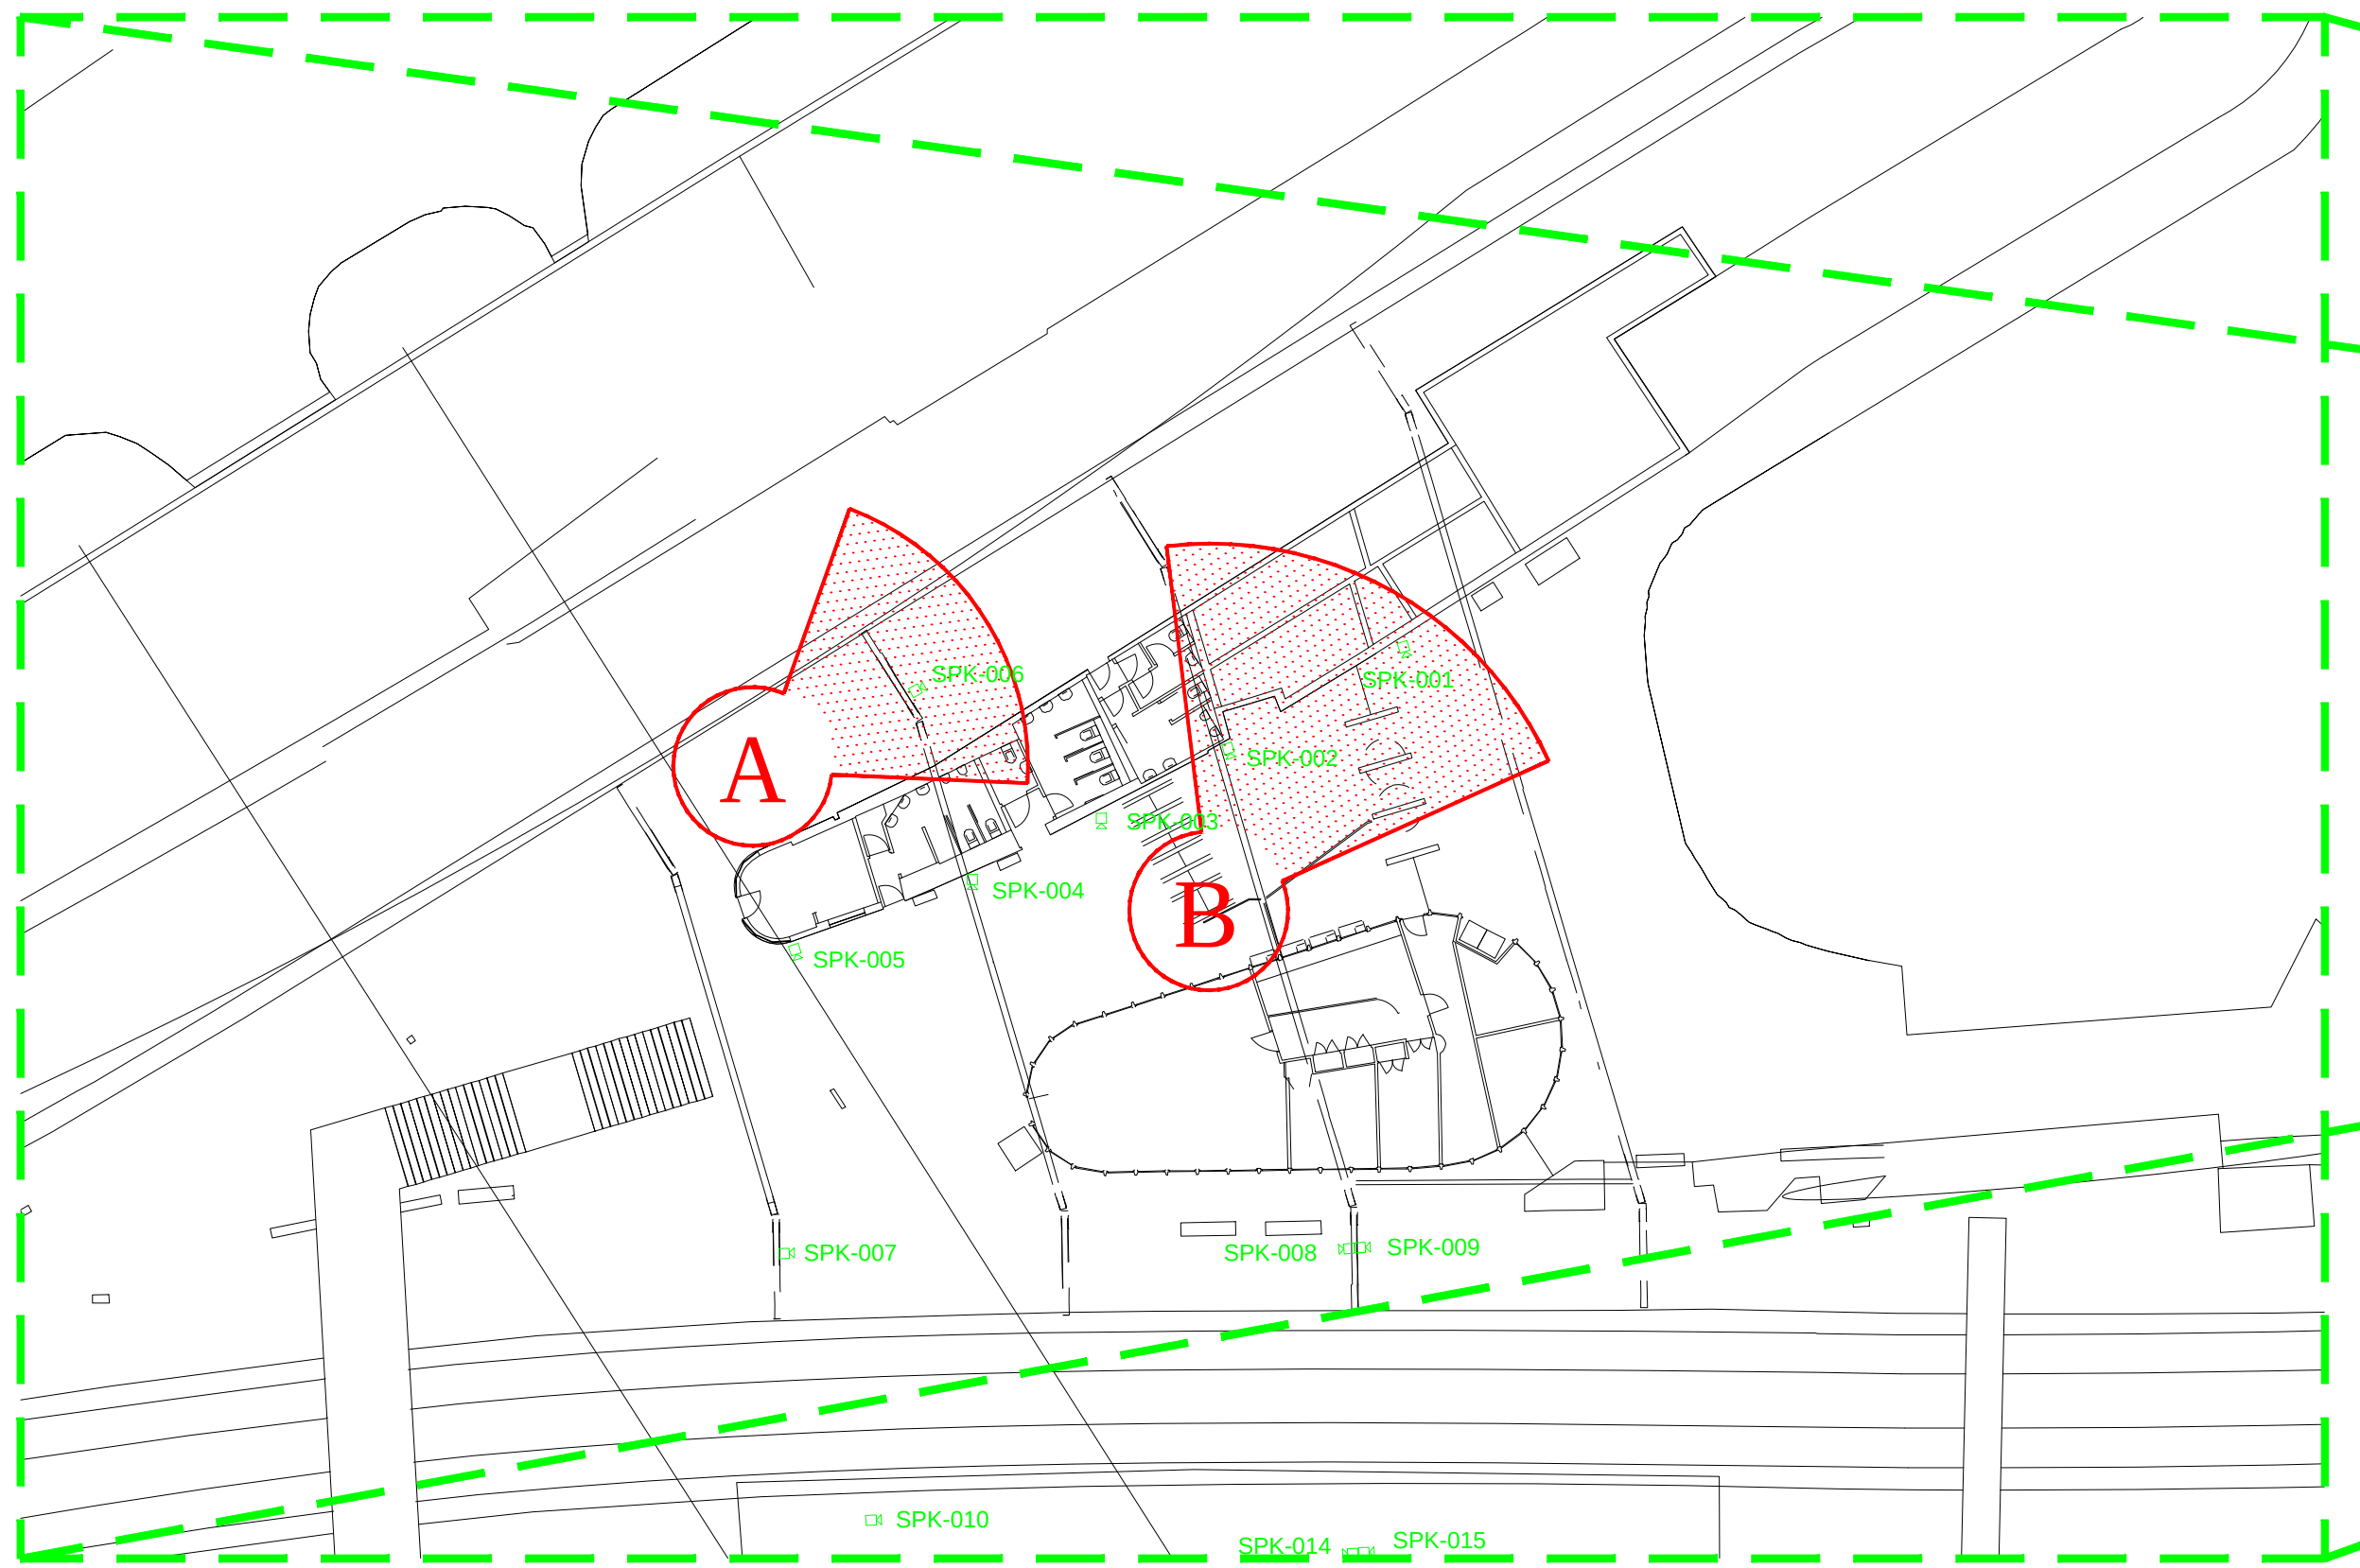

MANCHESTER OXFORD ROAD STATION LOCATION PLAN – SCALE 1:1250

MANCHESTER OXFORD ROAD STATION PLAN – SCALE 1:250



PERSPECTIVE VIEW A - EXISTING
APPLIES TO SPEAKERS SPK-006 & SPK-017



PERSPECTIVE VIEW A - PROPOSED




PERSPECTIVE VIEW B - EXISTING
APPLIES TO SPEAKERS SPK-001, SPK-002,
SPK-003, SPK-004 & SPK-005




PERSPECTIVE VIEW B - PROPOSED


COLOUR KEY	
------------	--	--	

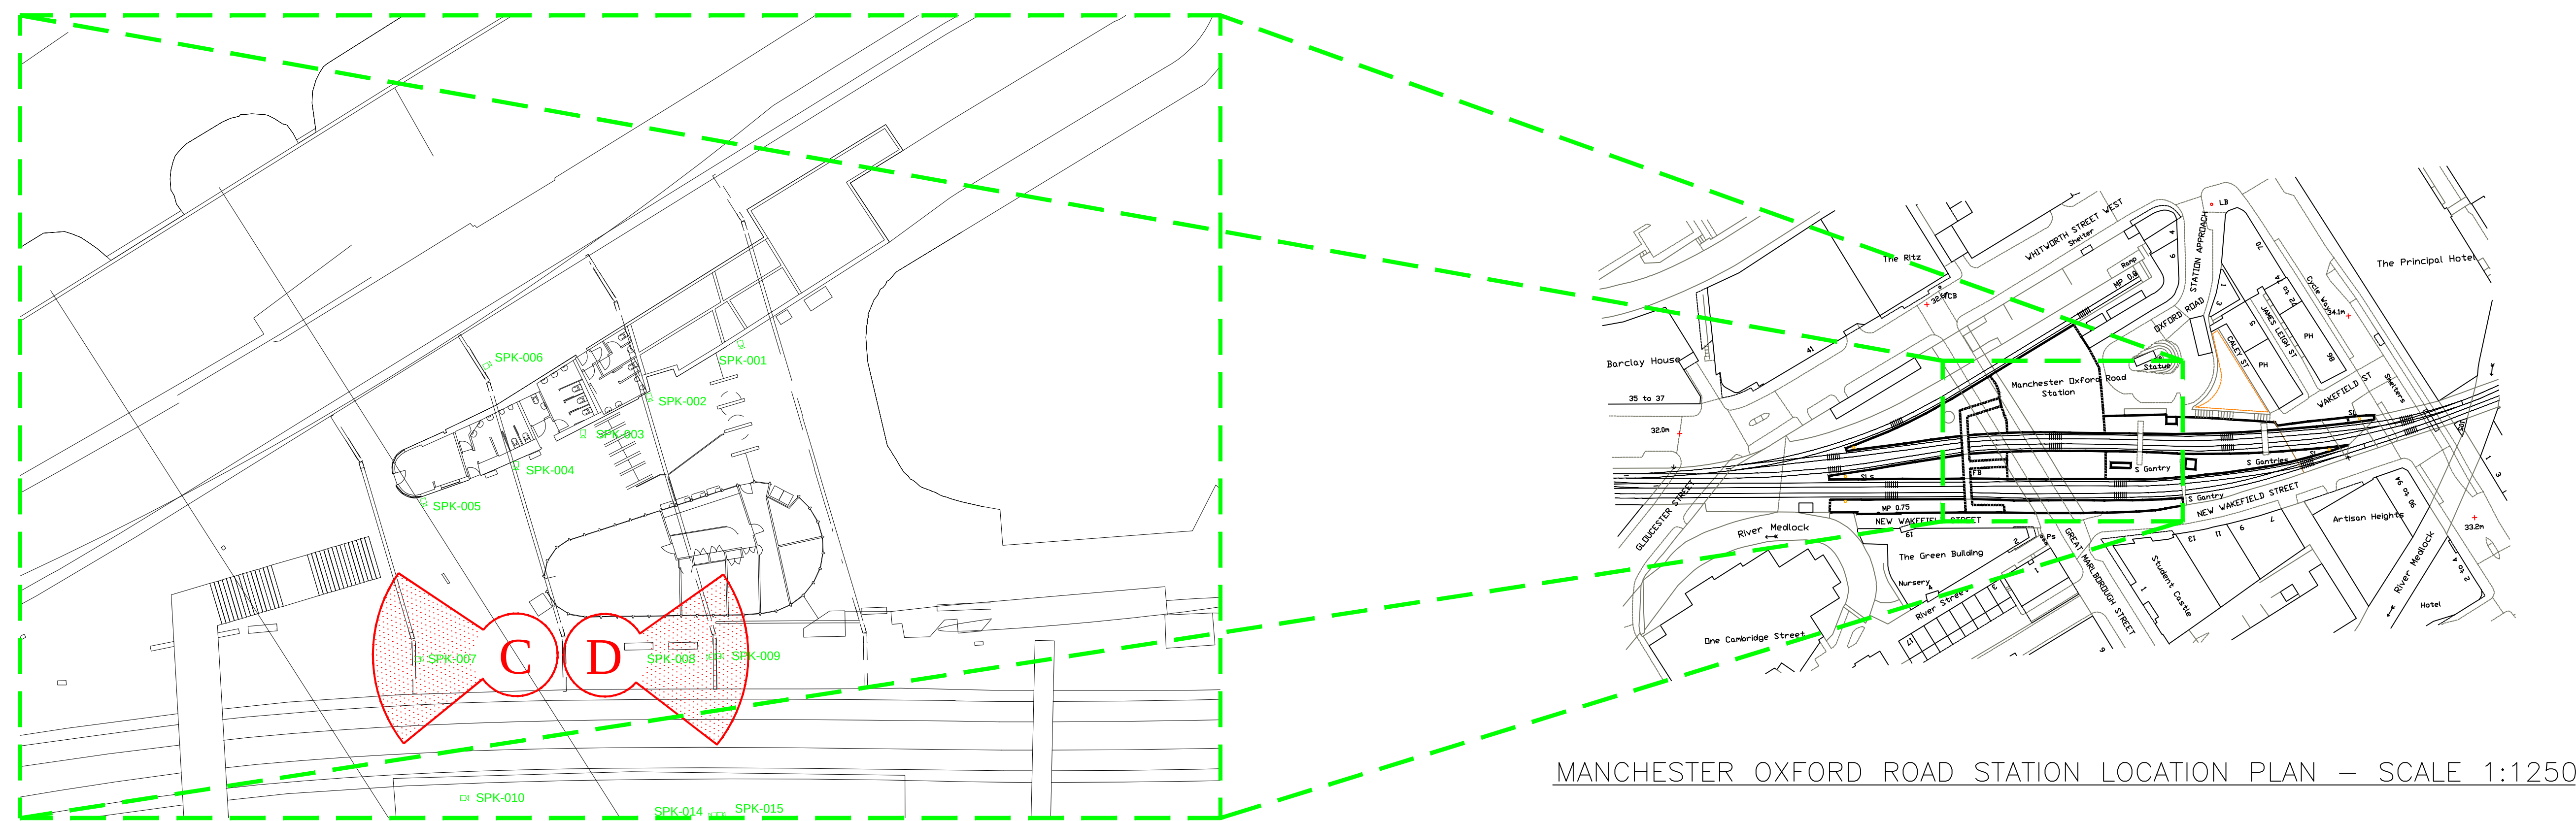


MANCHESTER OXFORD ROAD STATION PLAN – SCALE 1:250

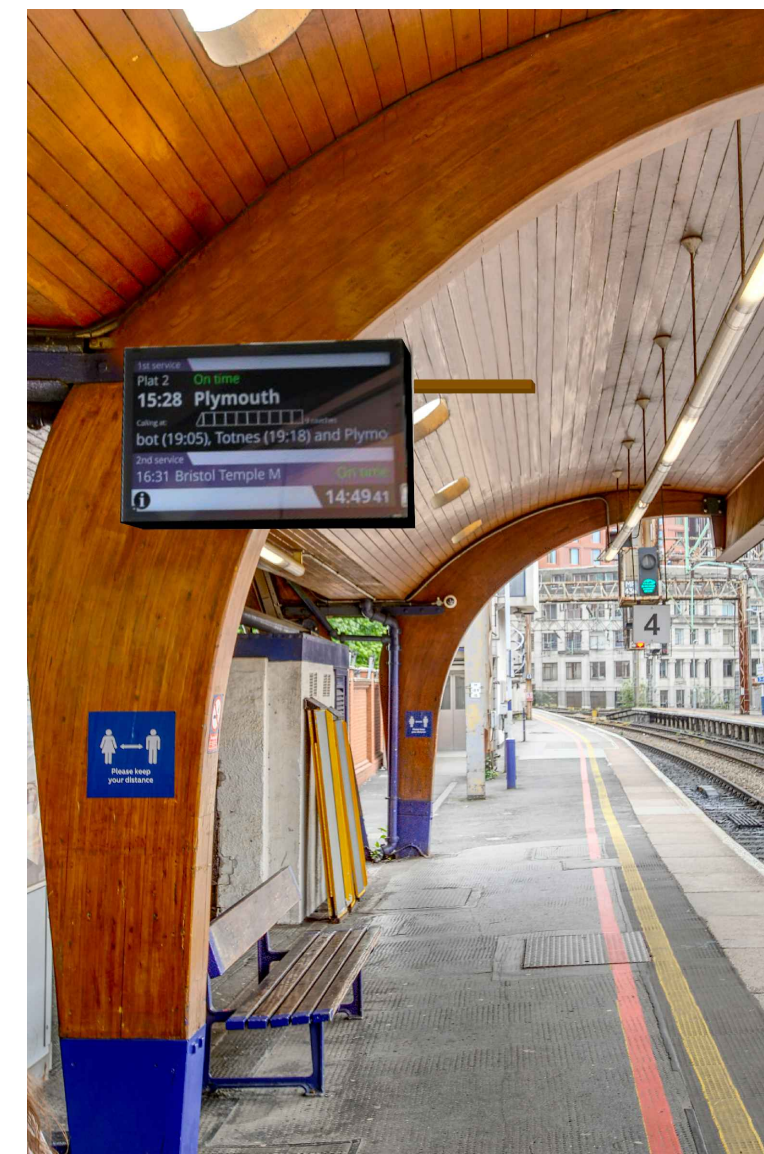

COLOUR KEY																				  Stonebridge Trading Estate Stobree Rd, Consett CV3 4FD, UK +44(0)1925 864999				Designed: Designer		Engineer: Engineer		Size: 1:250		Scale: A1							
EQUIPMENT IN BLACK - EXISTING EQUIPMENT																																					
EQUIPMENT IN BLUE - EXISTING TO BE REPLACED																																					
EQUIPMENT IN GREEN - EXISTING TO BE RECOVERED																																					
EQUIPMENT IN MAGENTA - ENHANCED NWR EQUIPMENT																																					
EQUIPMENT IN RED - NEW NWR EQUIPMENT										01		FIRST RELEASE FOR LISTED BUILDING CONSENT				10/06/2022		JPT		DH																	
Reference Drg No.		Reference Drg Title				Client Reference Drg No.				Rev		Revision Note				Date		Drawn		Checked		Engineer		QA		Client		All dimensions in mm unless otherwise noted.									

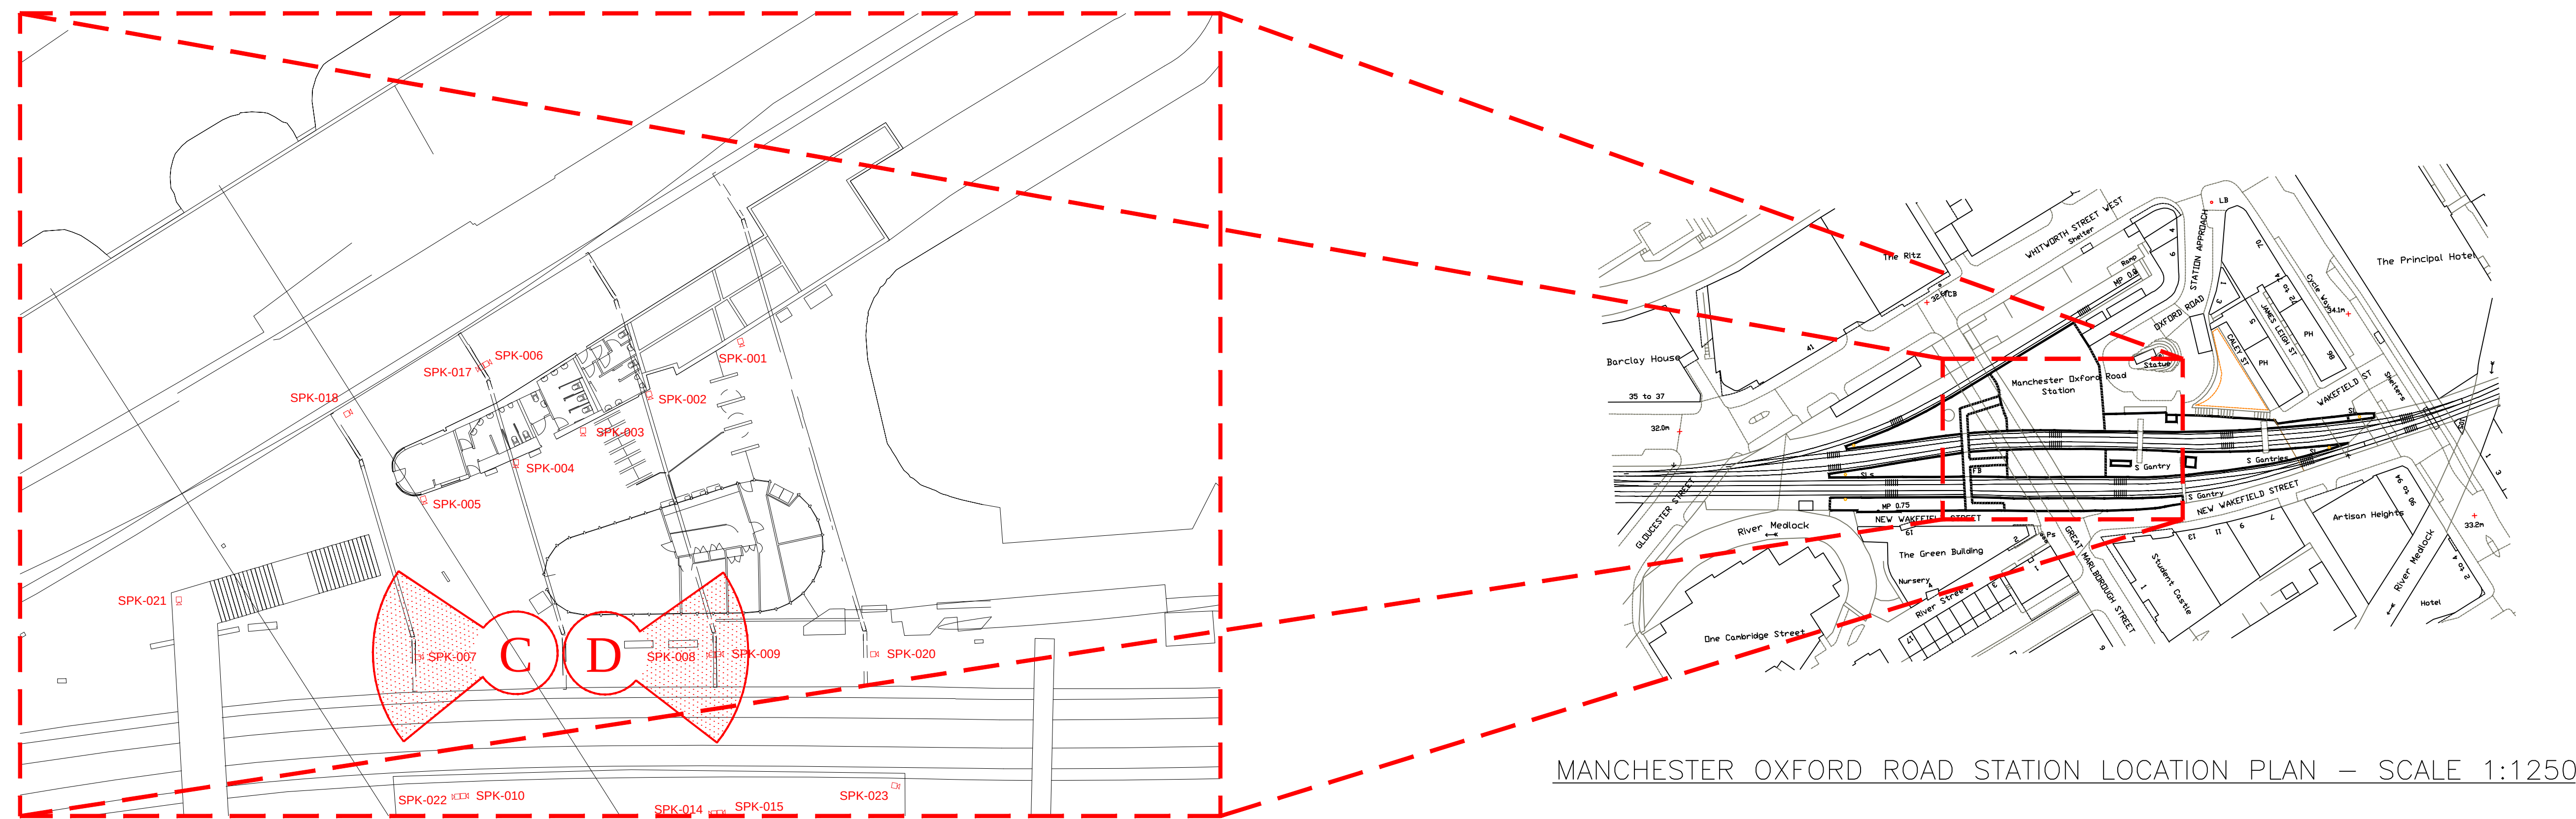

MANCHESTER OXFORD ROAD STATION PLAN – SCALE 1:250

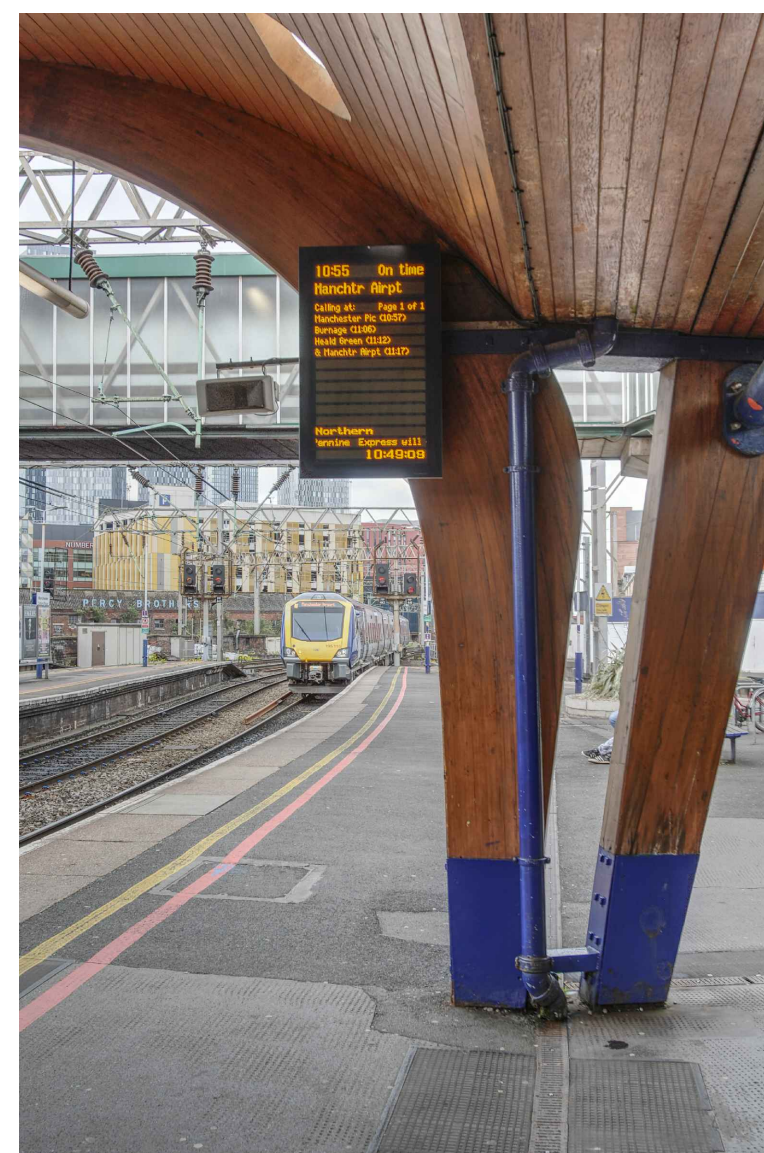


PERSPECTIVE VIEW C - EXISTING
APPLIES TO SPEAKER SPK-007



PERSPECTIVE VIEW C - PROPOSED





PERSPECTIVE VIEW D - EXISTING
APPLIES TO SPEAKERS SPK-008 & SPK-009

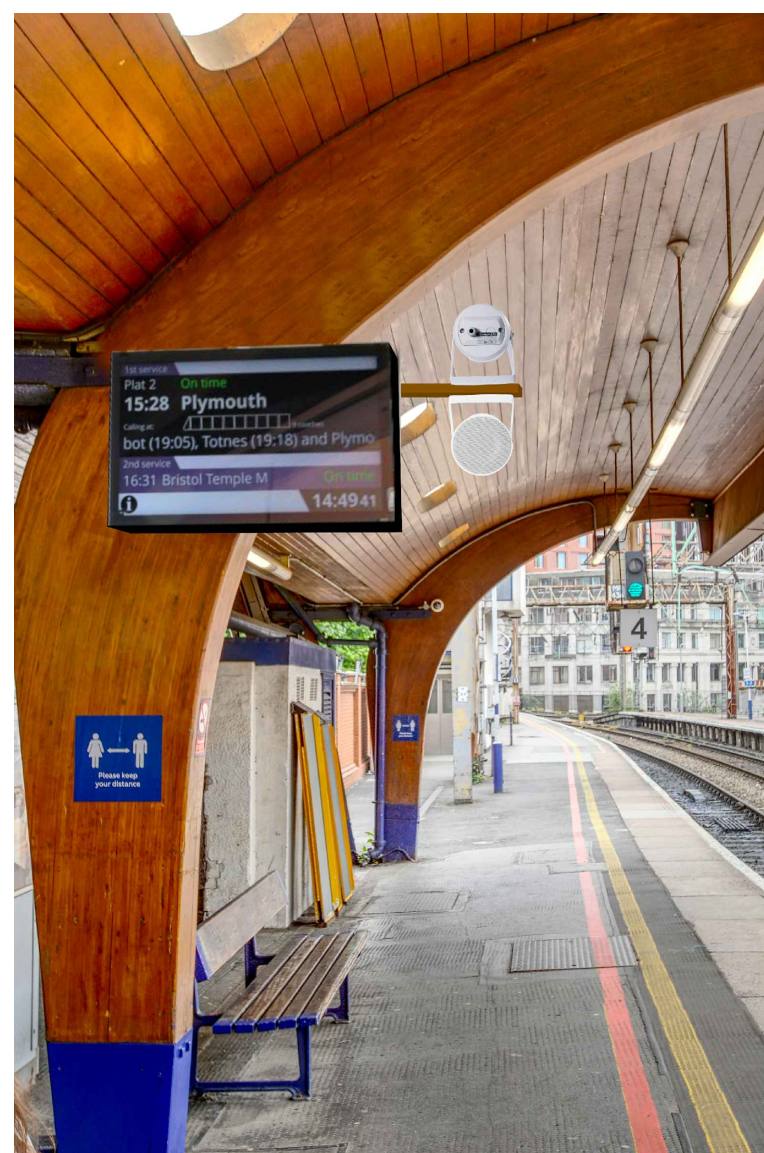



PERSPECTIVE VIEW D - PROPOSED




[illegible]

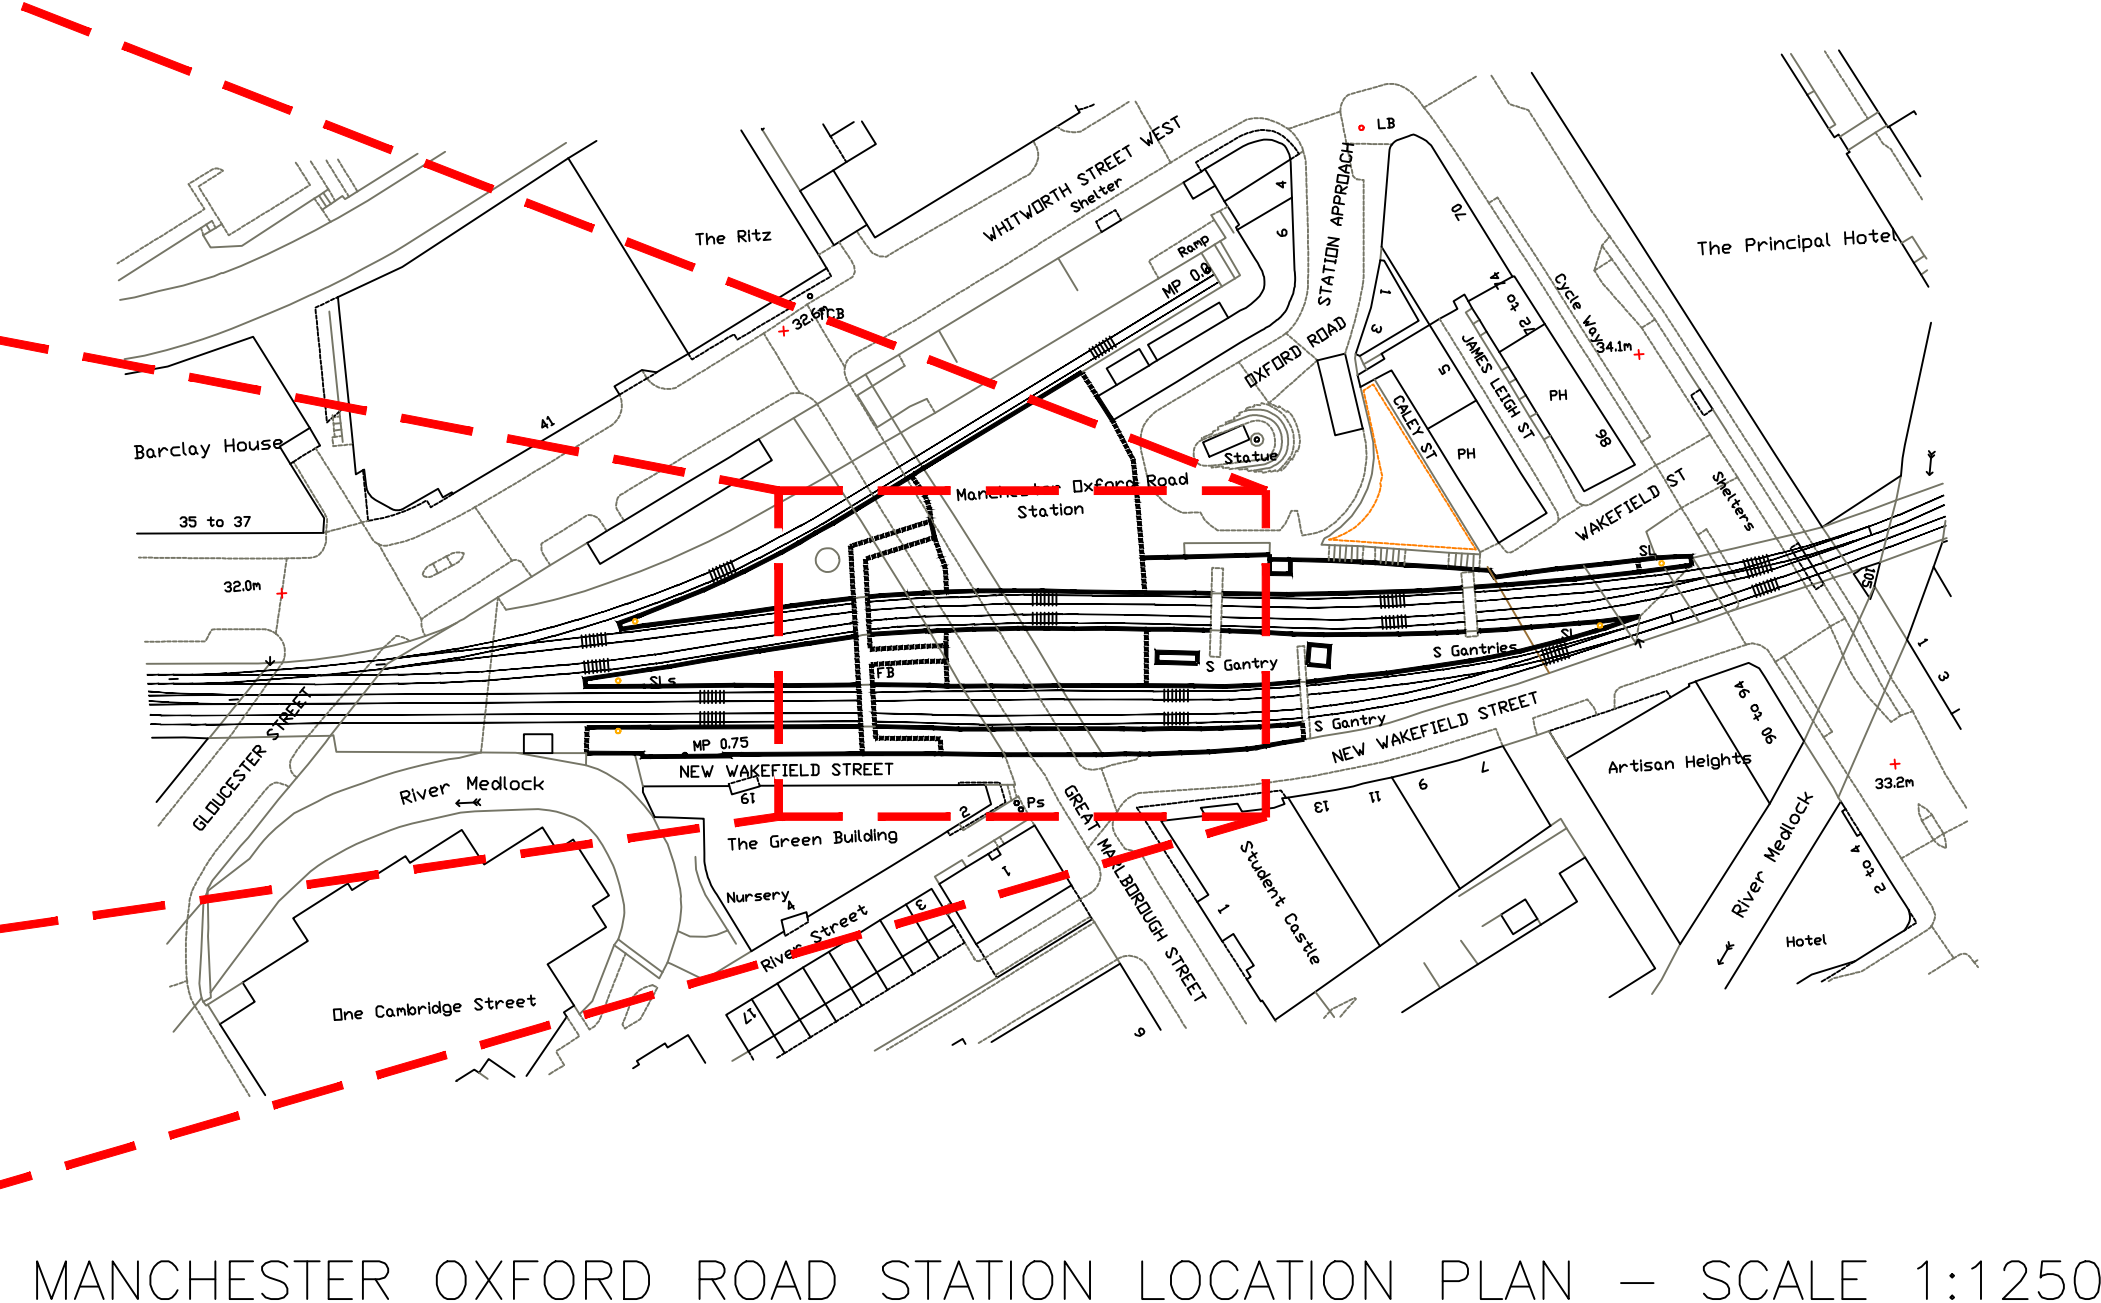
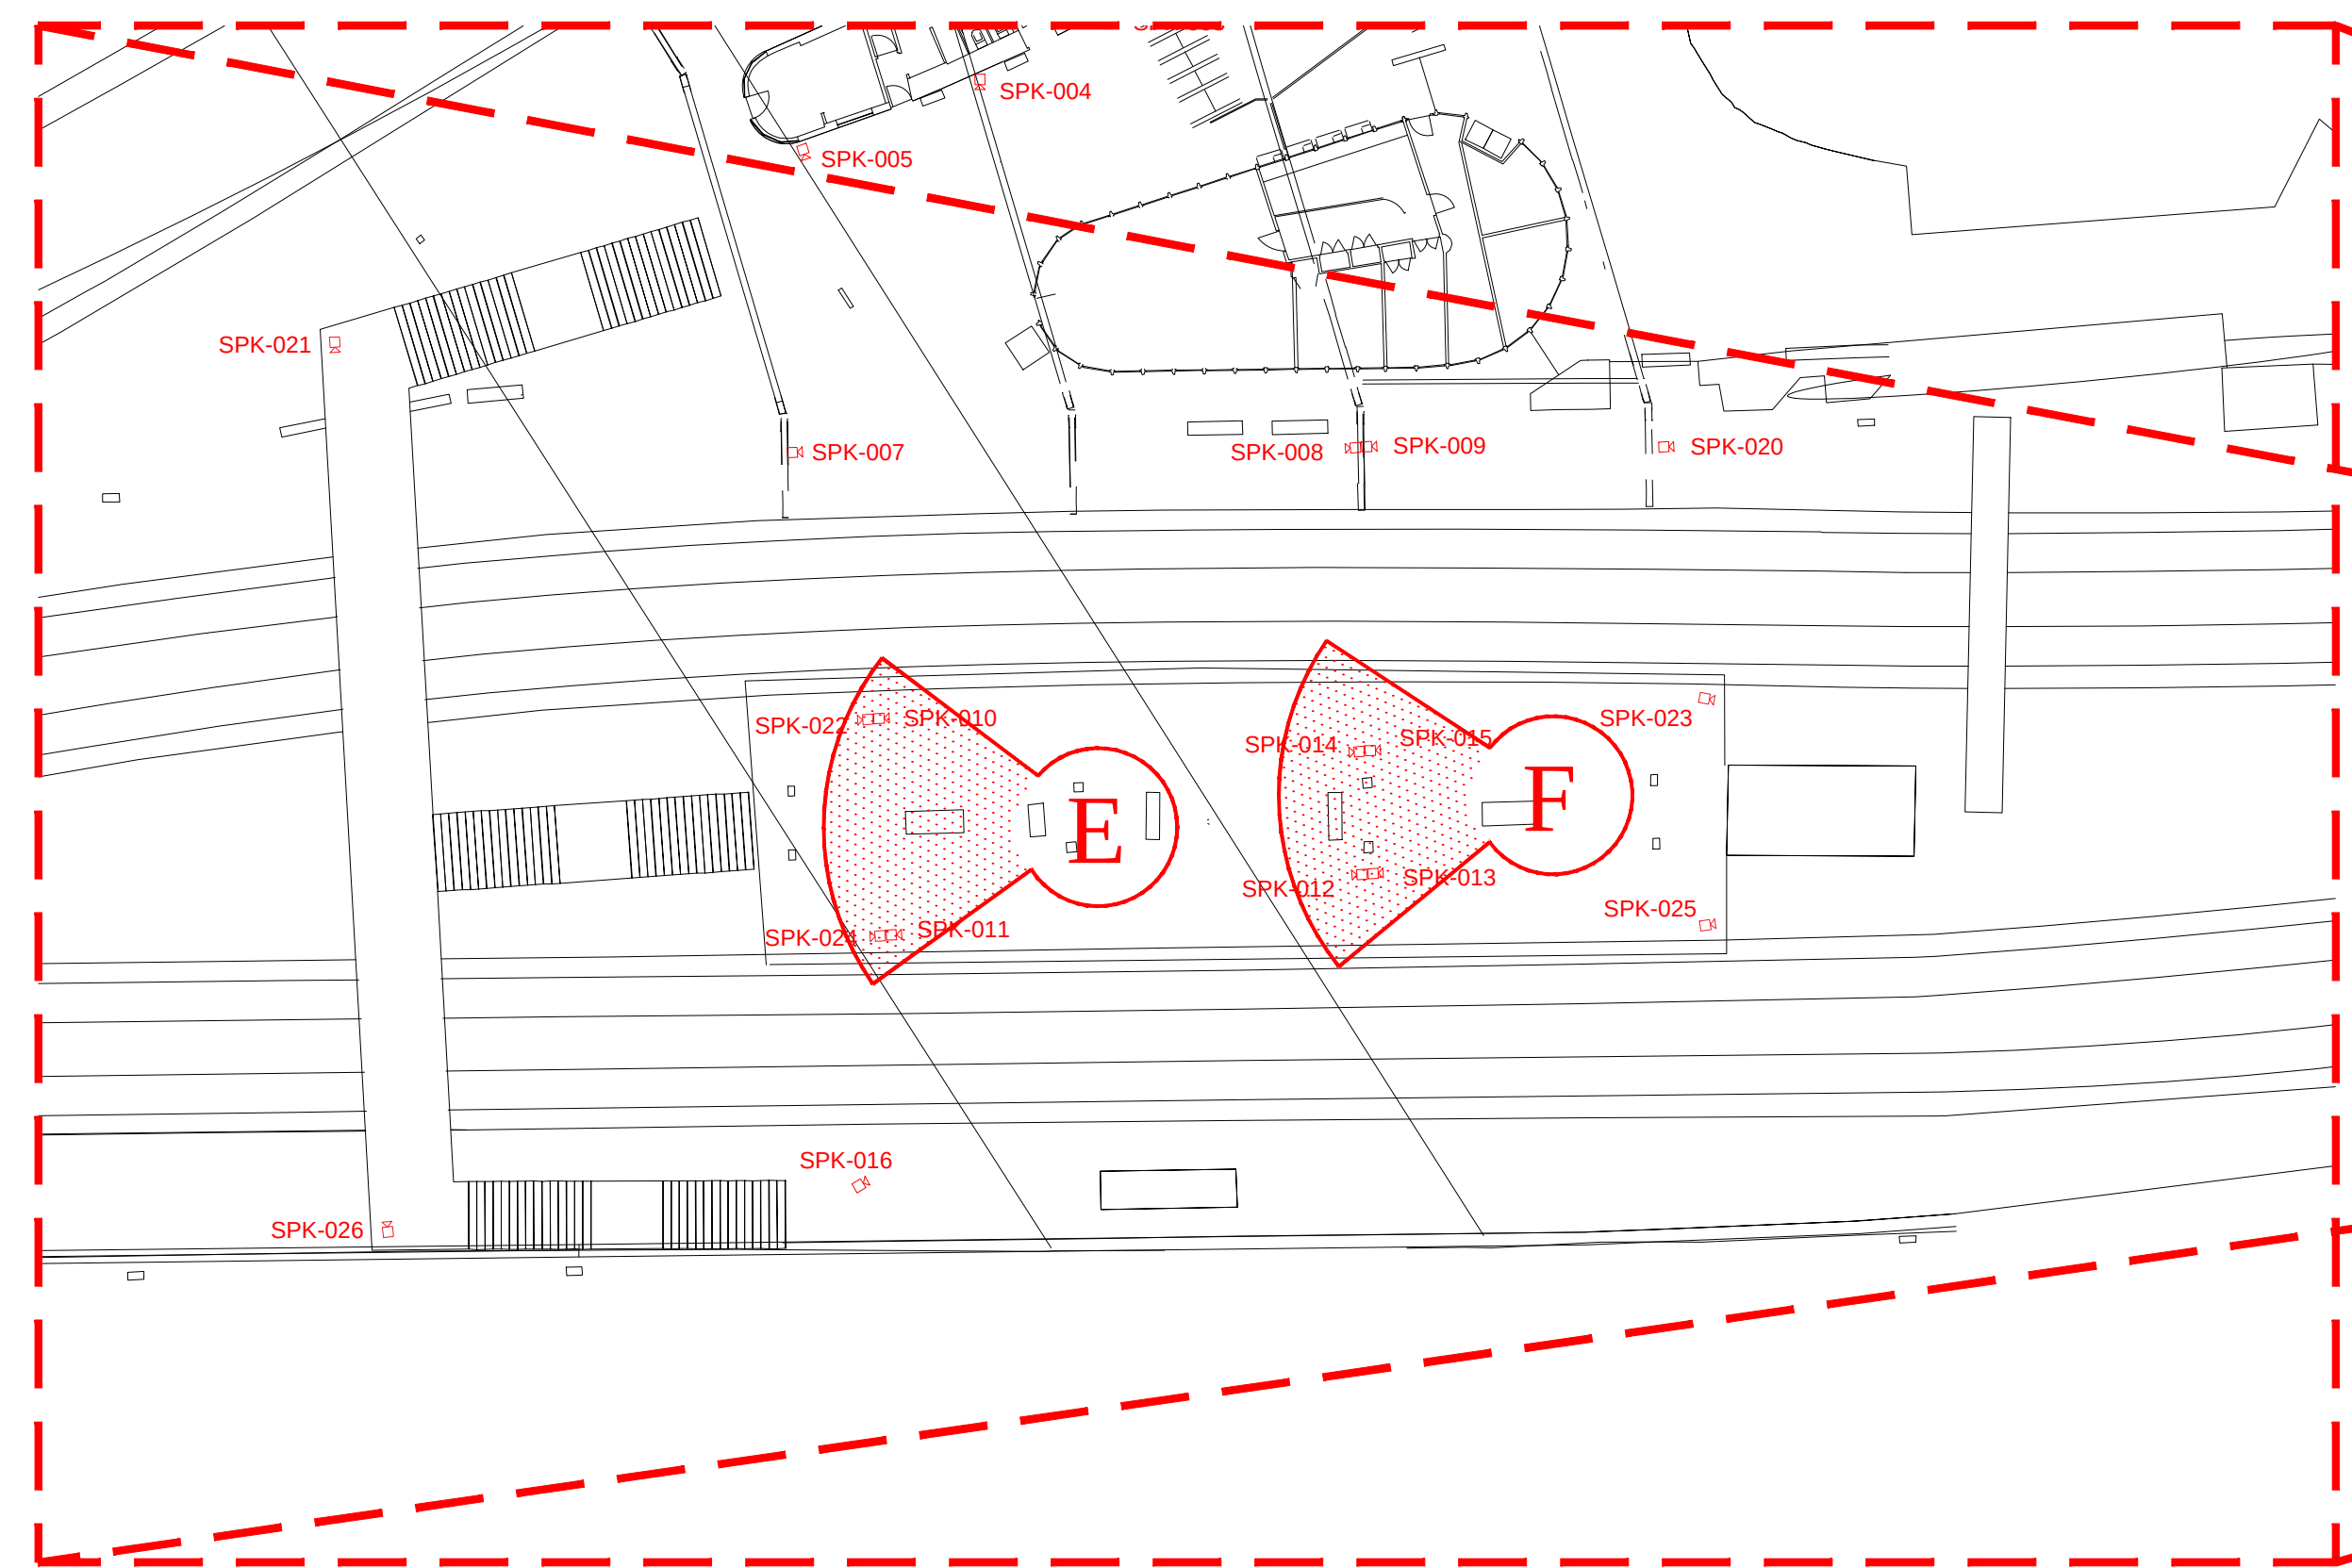


MANCHESTER OXFORD ROAD STATION PLAN – SCALE 1:250

MANCHESTER OXFORD ROAD STATION LOCATION PLAN – SCALE 1:1250

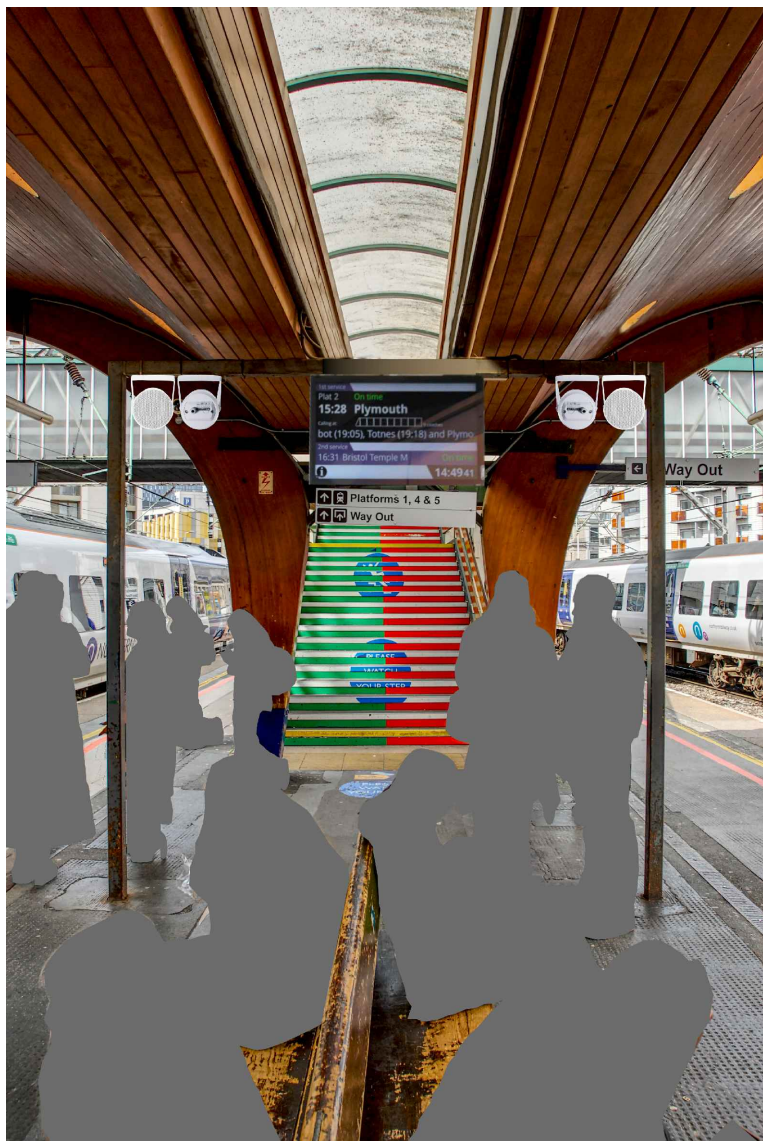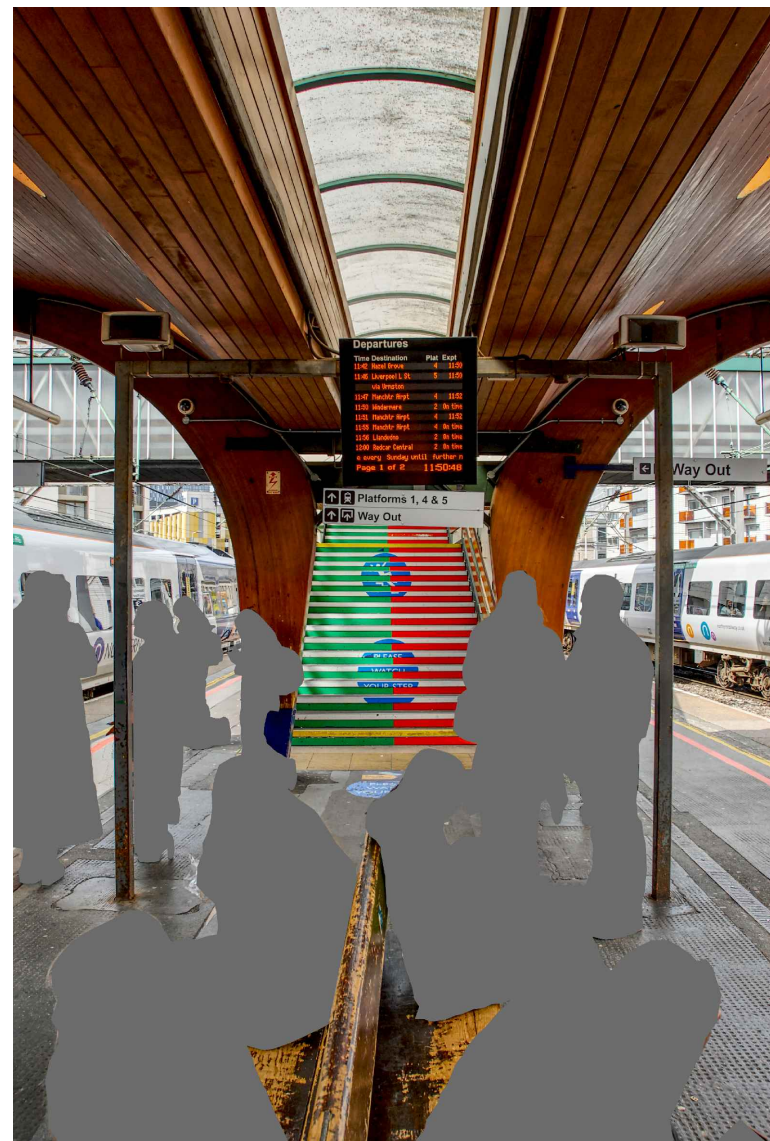
[illegible]

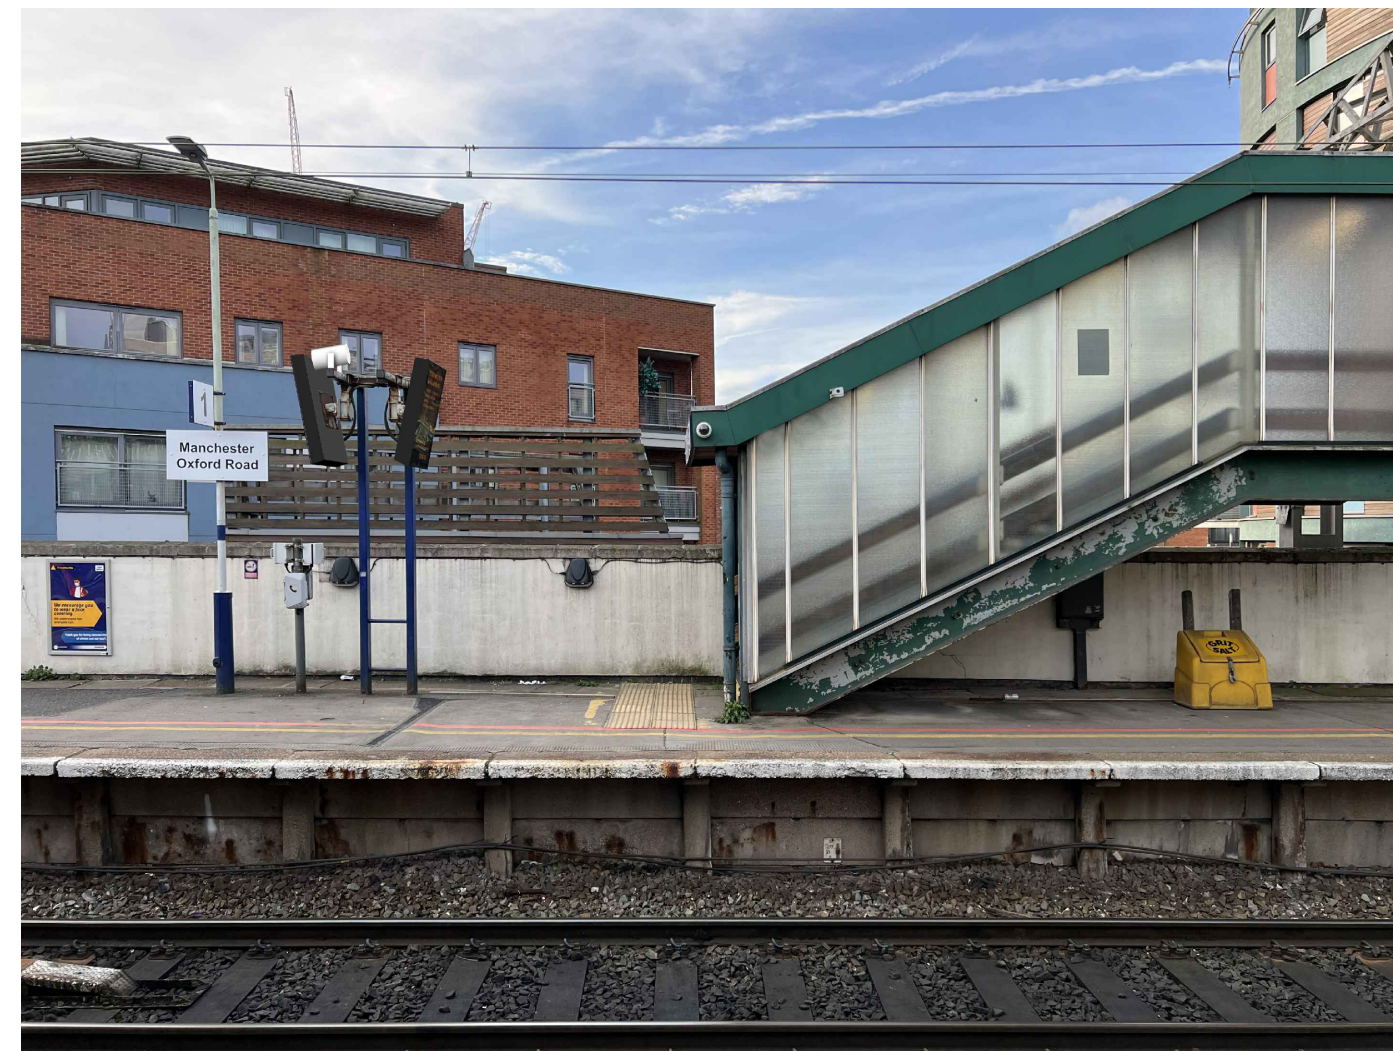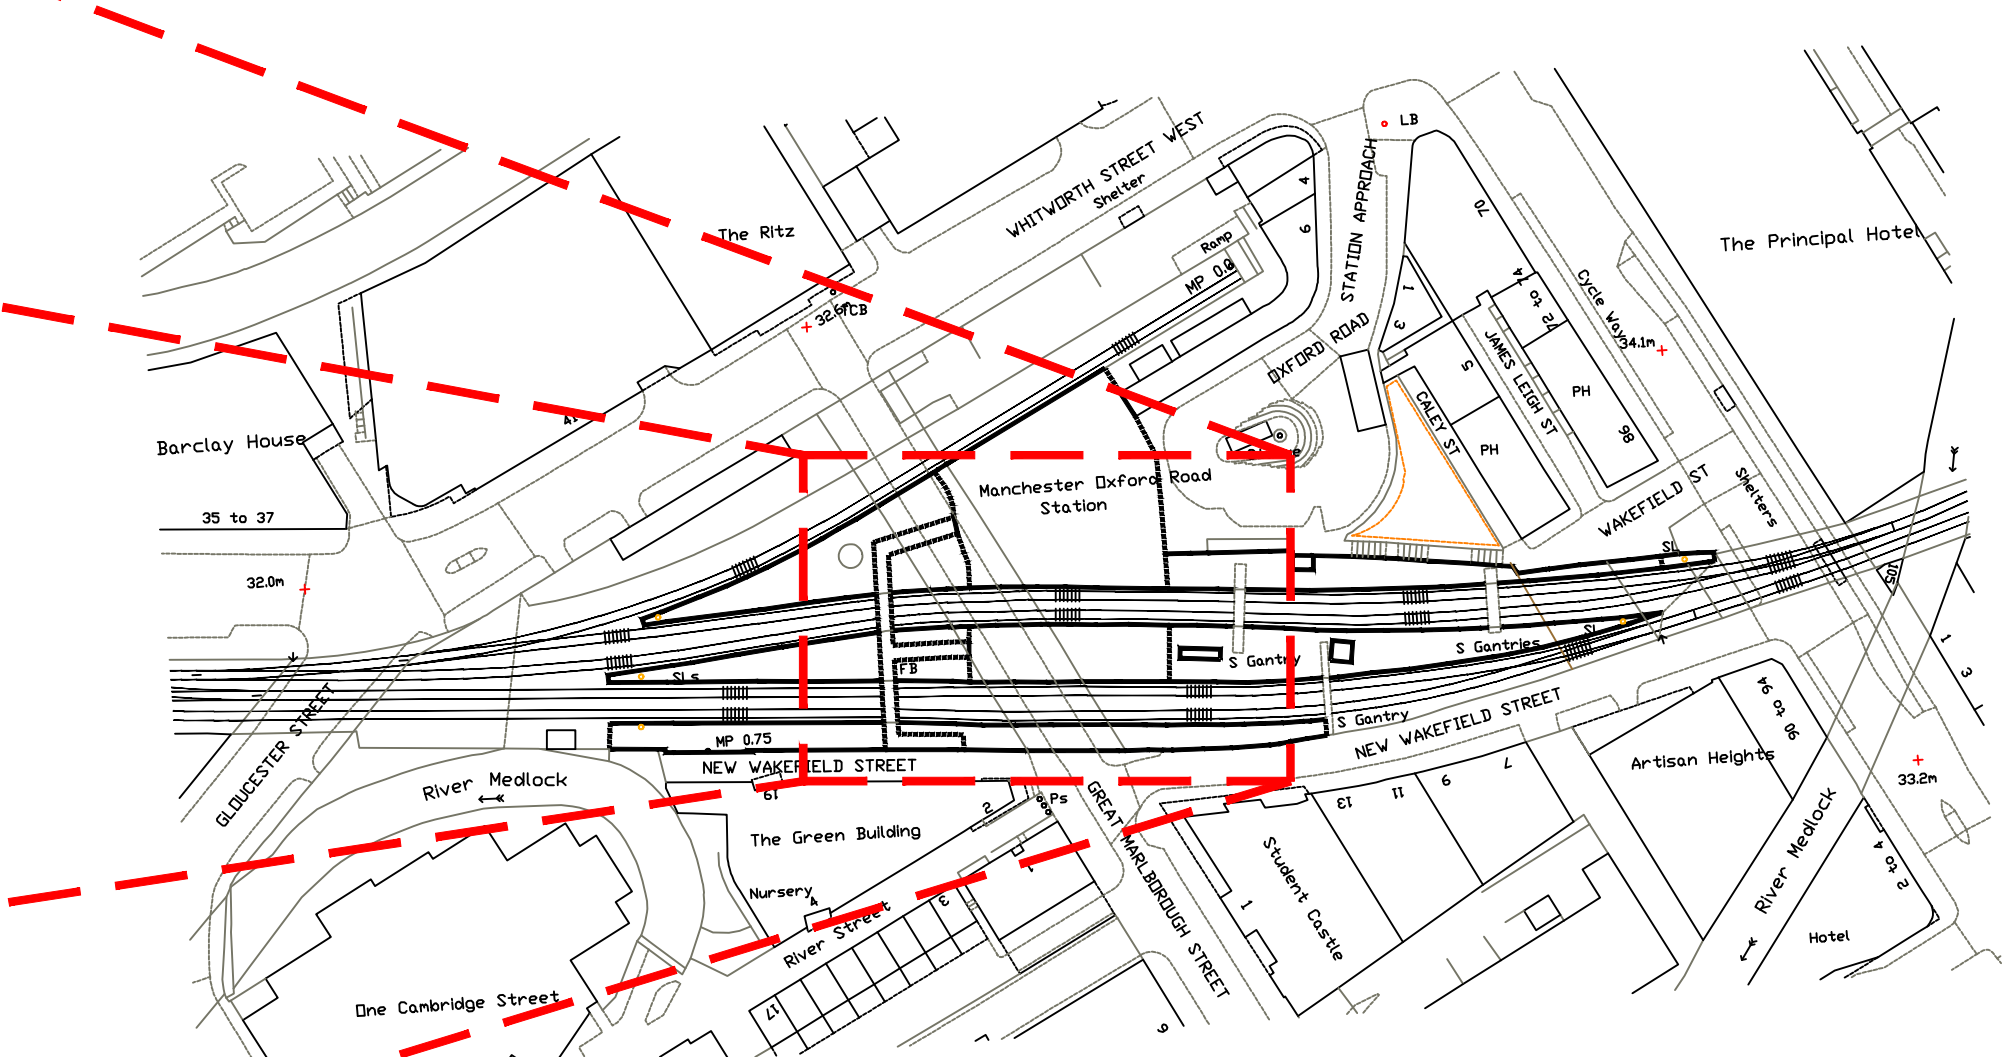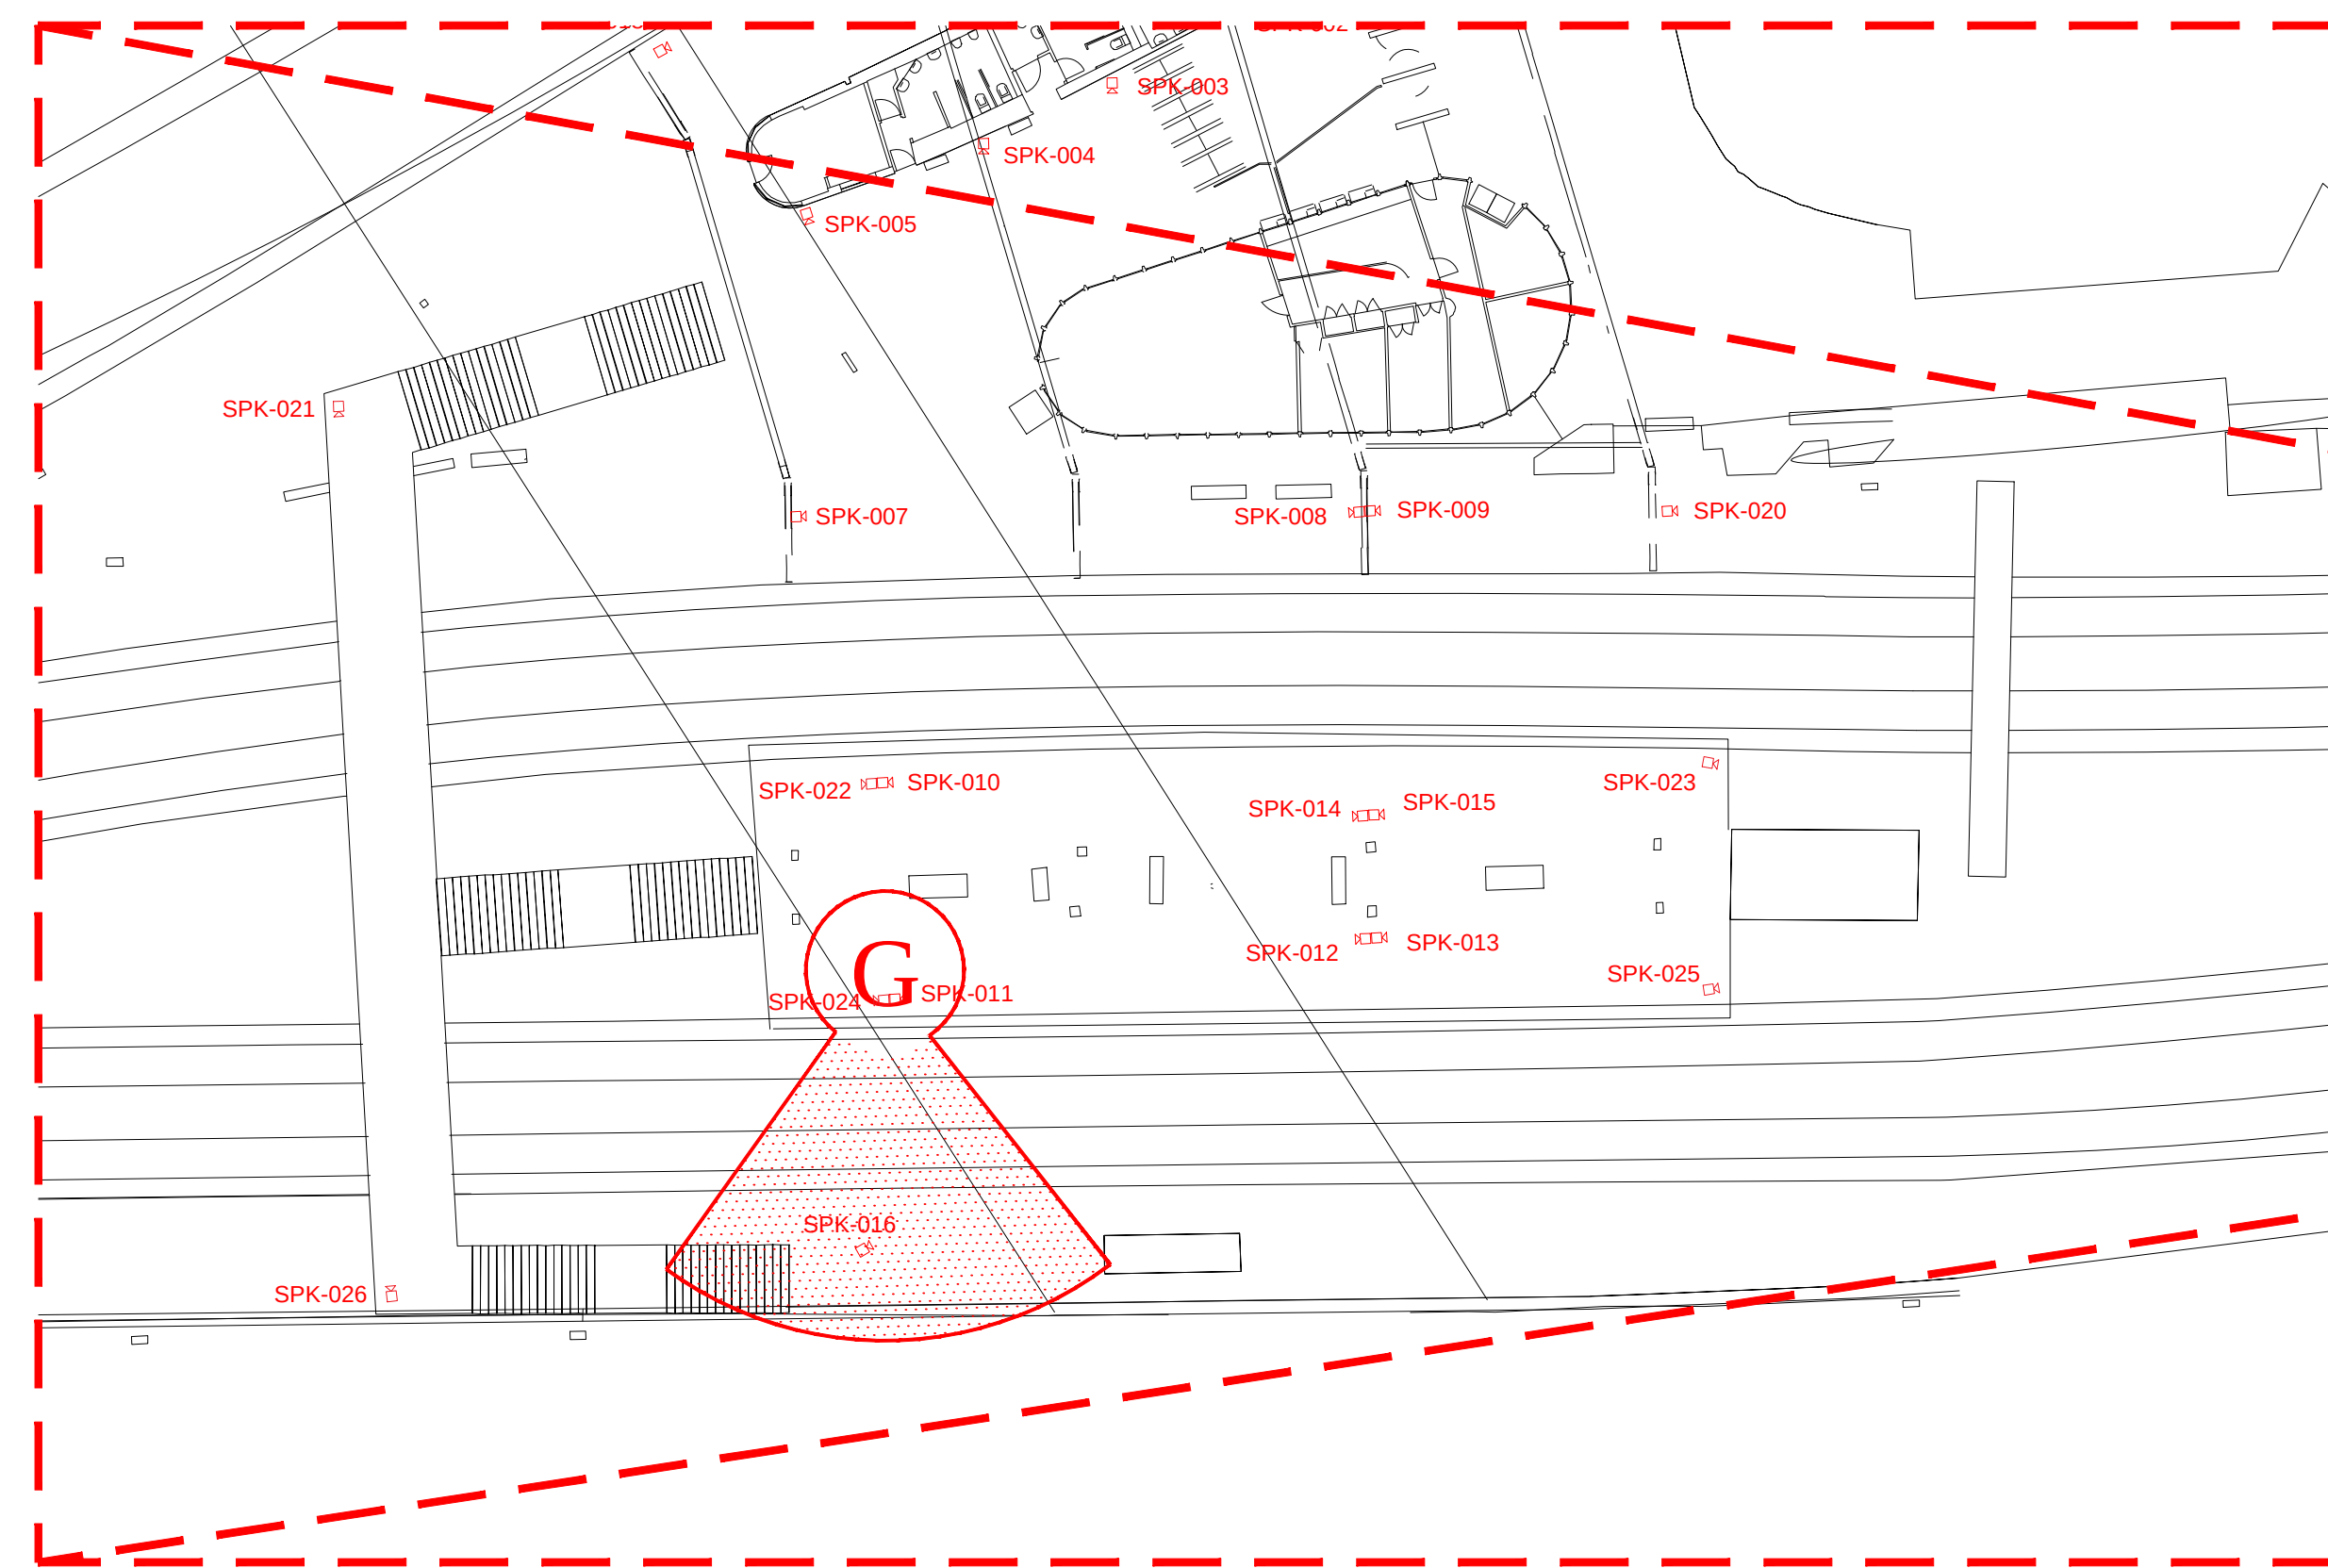[illegible]

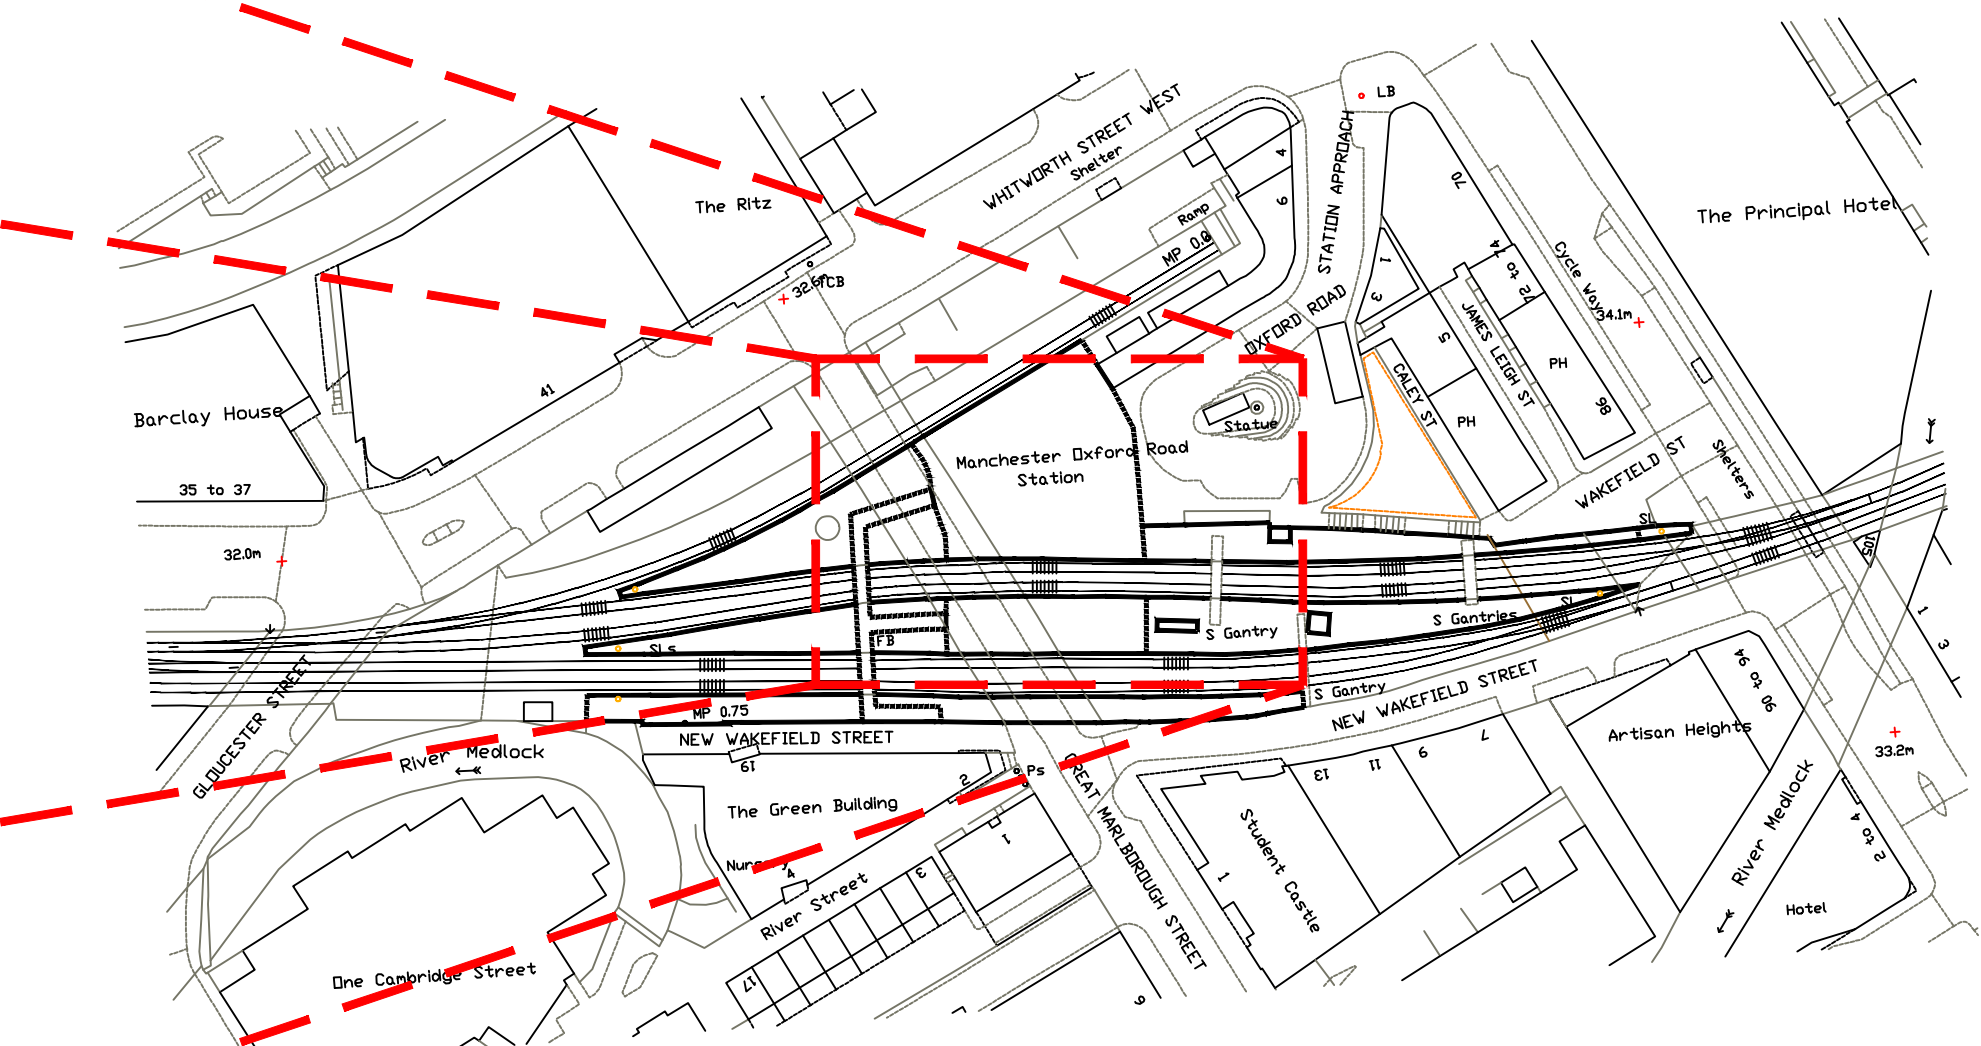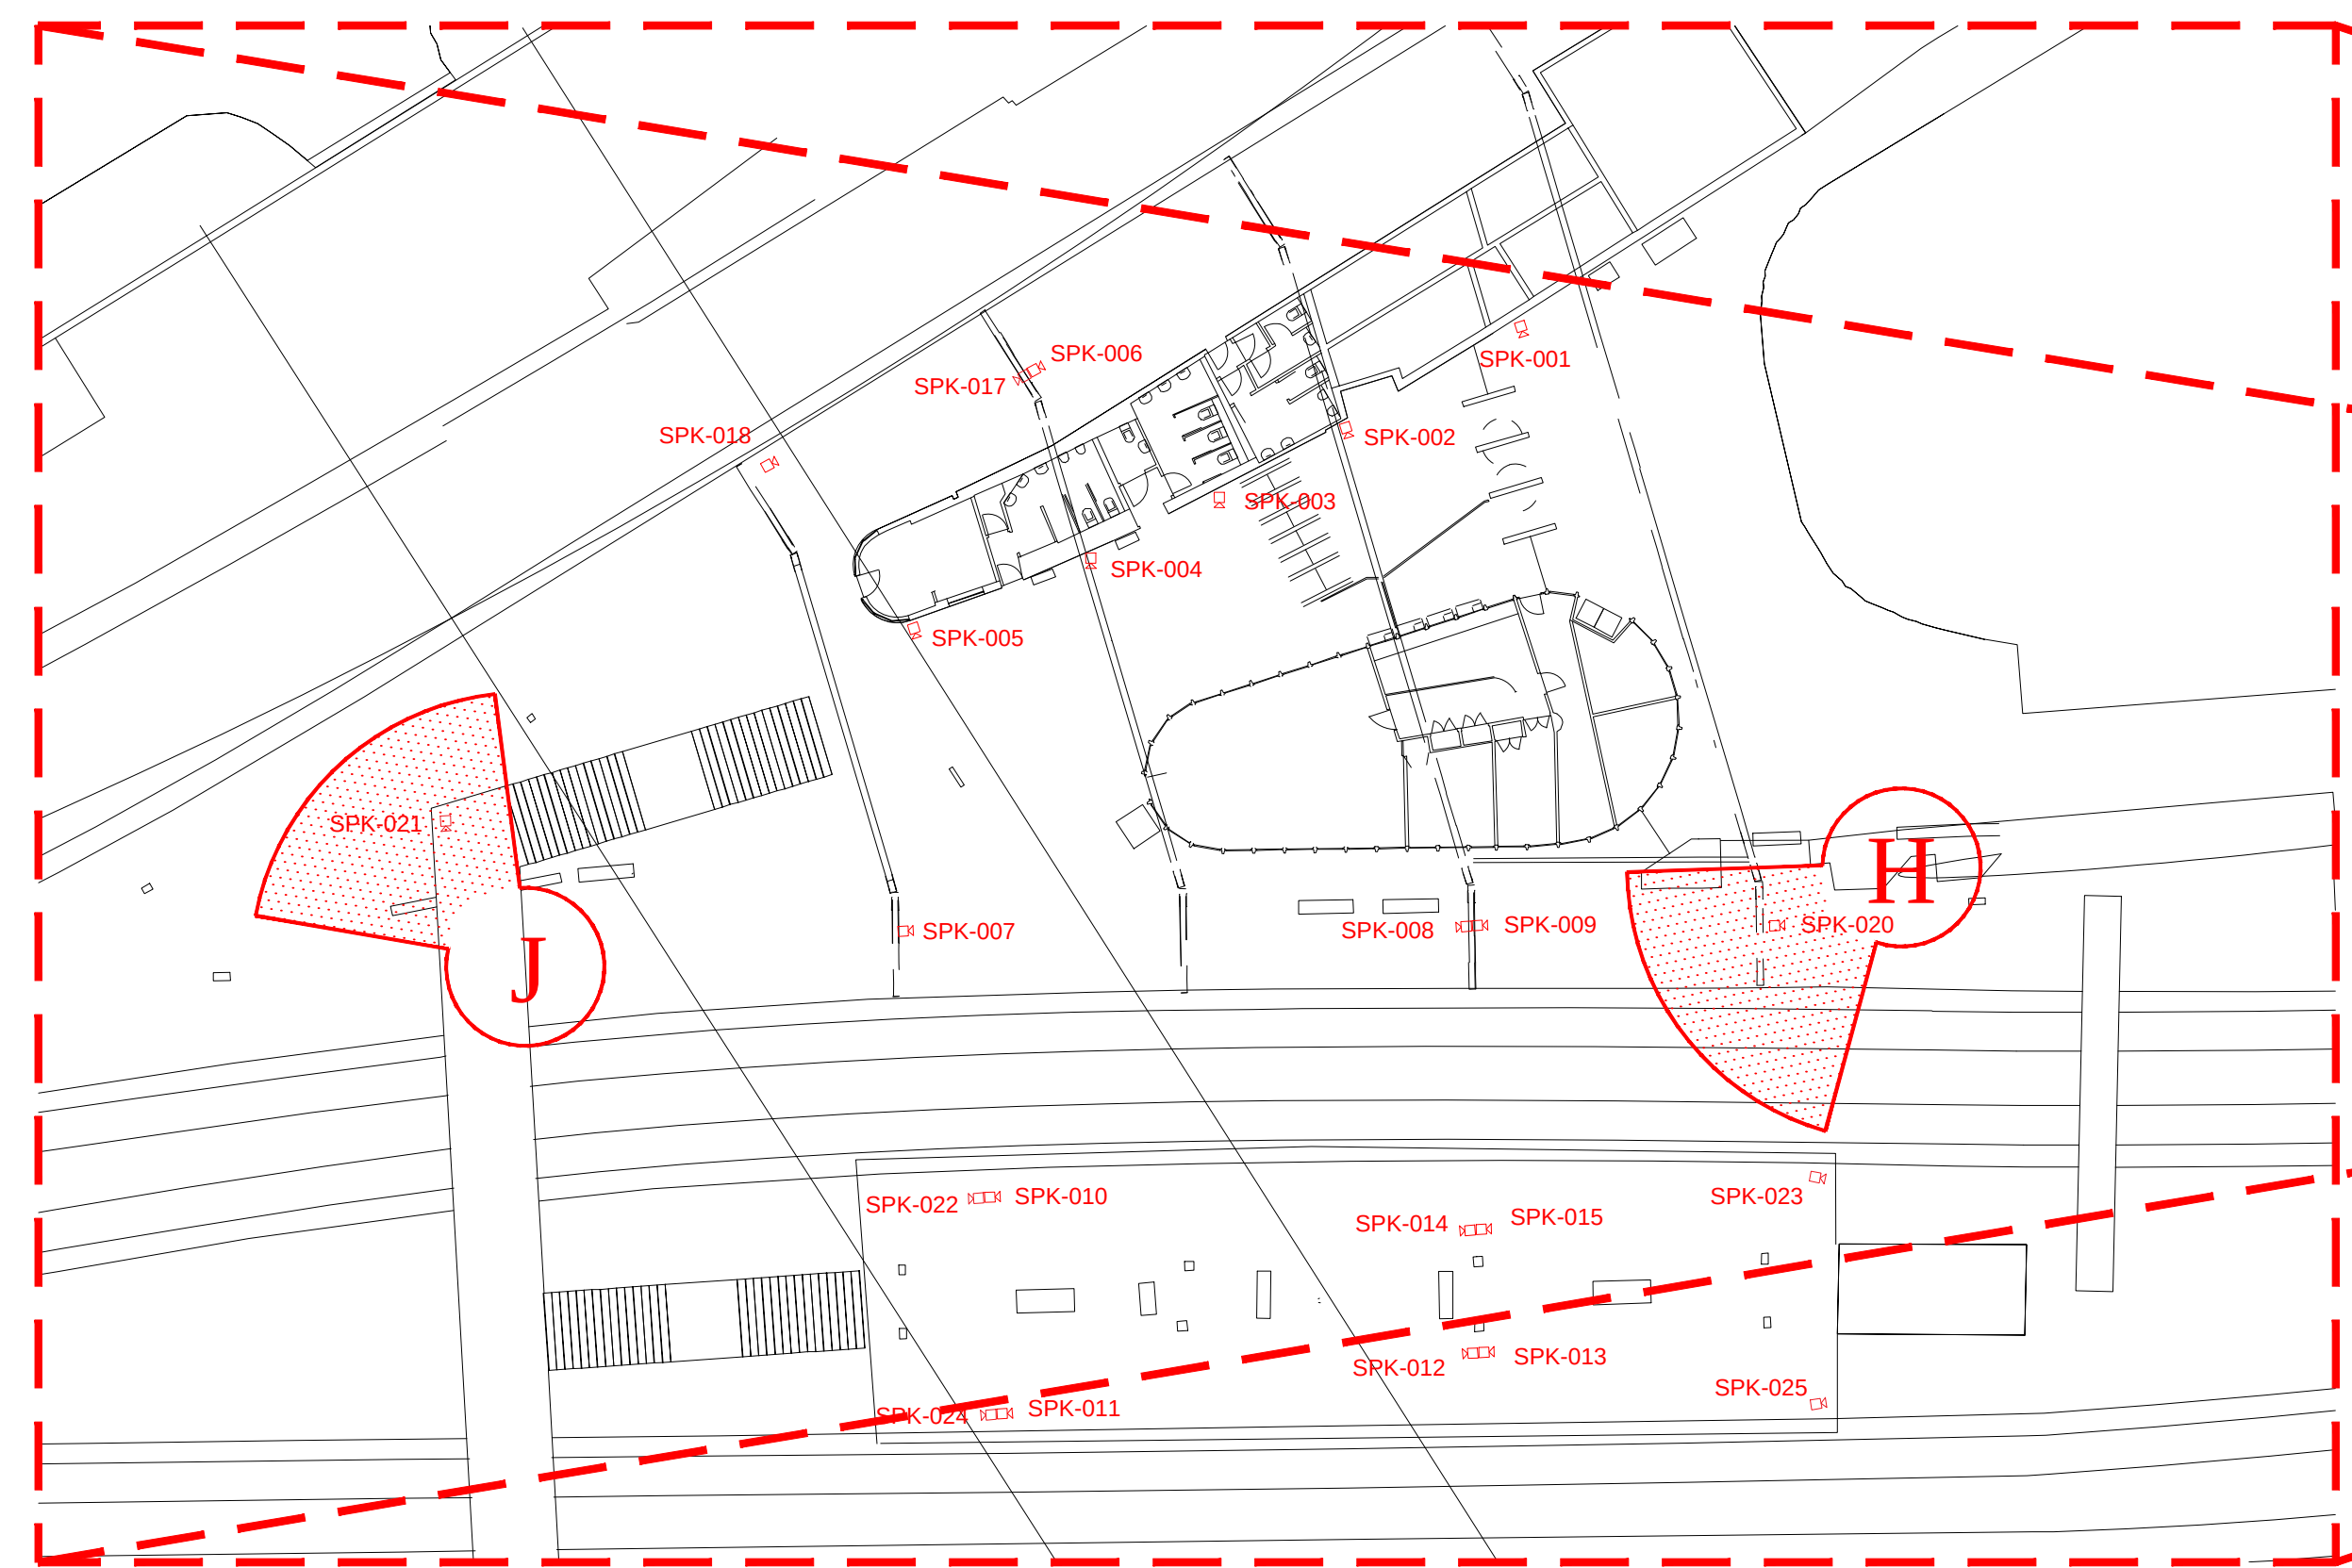


MANCHESTER OXFORD ROAD STATION LOCATION PLAN – SCALE 1:1250

MANCHESTER OXFORD ROAD STATION PLAN – SCALE 1:250

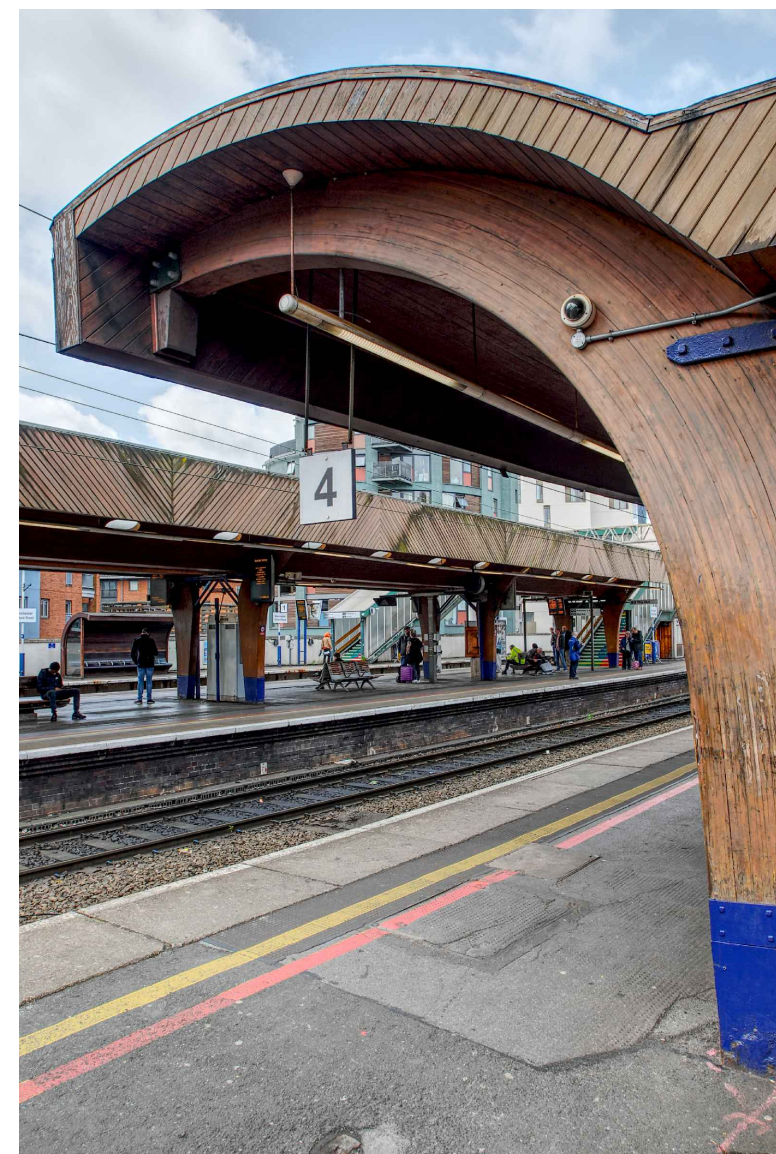


PERSPECTIVE VIEW H - EXISTING

APPLIES TO SPEAKERS SPK-015, SPK-020, SPK-023 & SPK-025

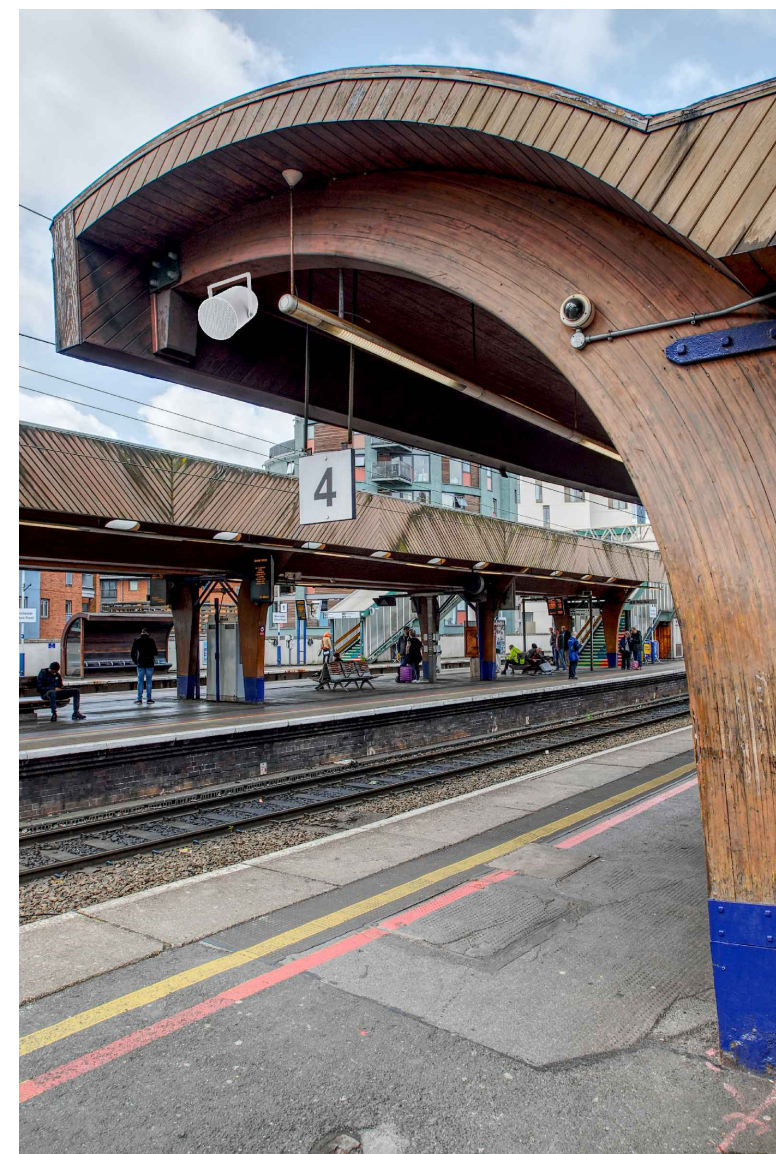


PERSPECTIVE VIEW H - PROPOSED

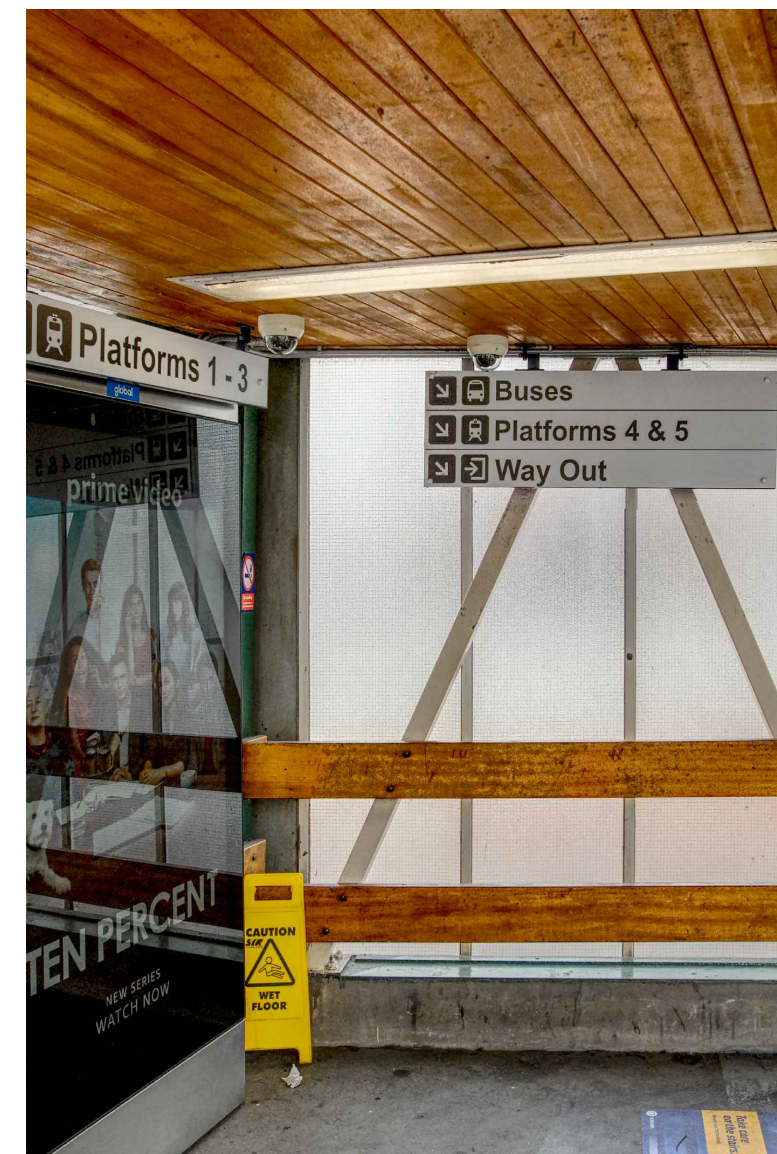

PERSPECTIVE VIEW J - EXISTING

APPLIES TO SPEAKERS SPK-021 & SPK-026

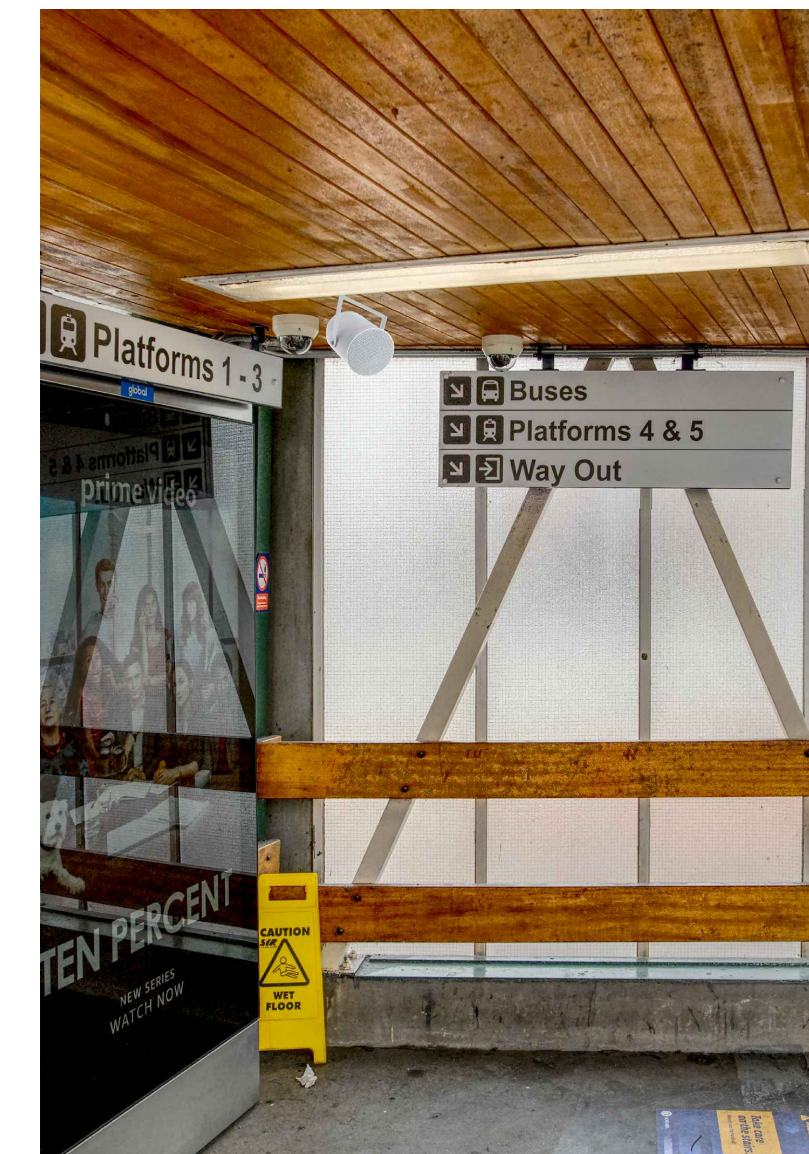

PERSPECTIVE VIEW J - PROPOSED

[illegible]