



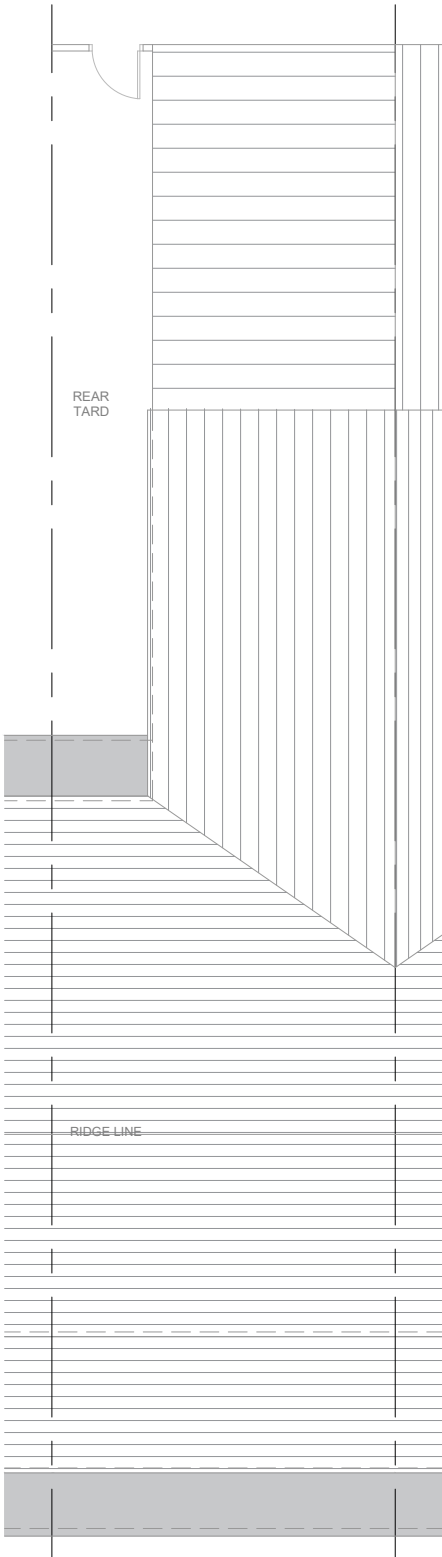

Existing Site Plan

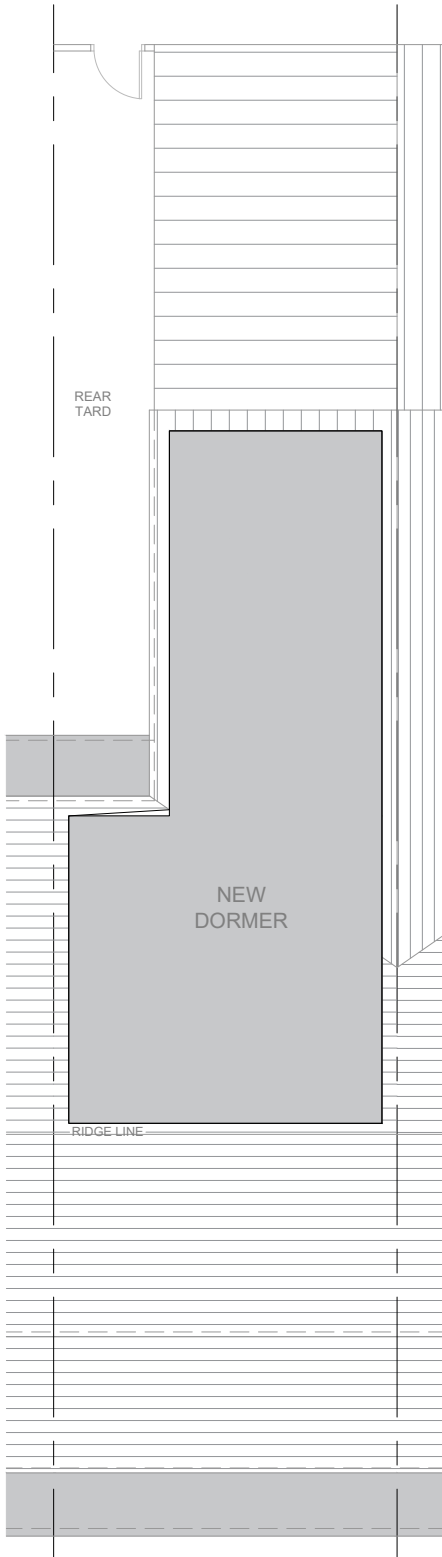

Proposed Site Plan



ARCHITECTURE


M1 Architecture LTD
www.m1architecture.co.uk
0330 311 9695

Great Western St
309 Great Western St


2317

01A


Site Plan 1100@A3
Existing & Proposed

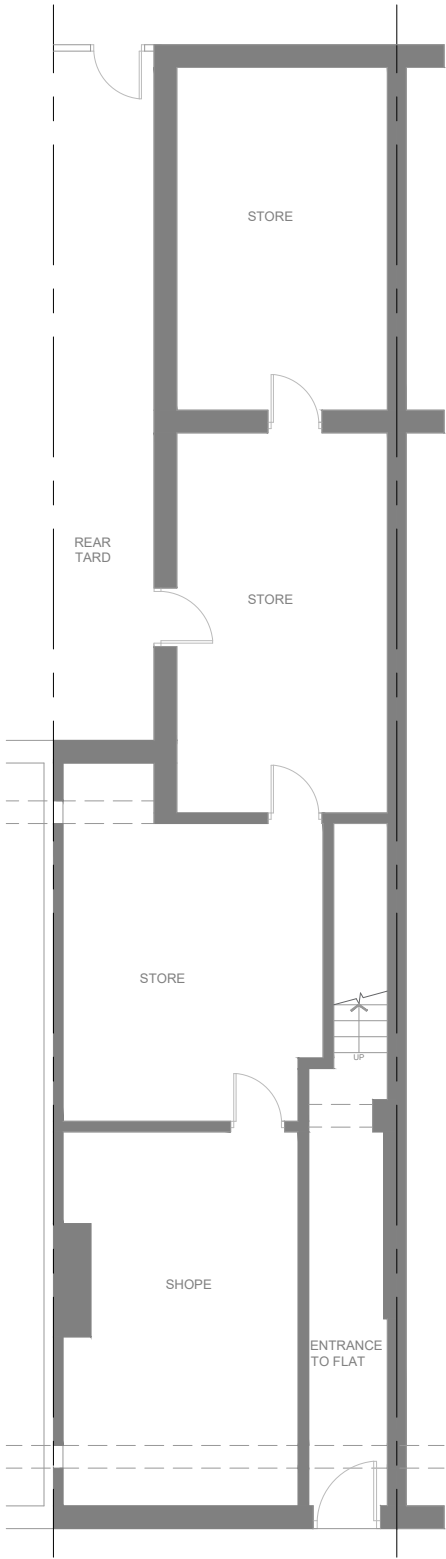

Ground Floor Plan

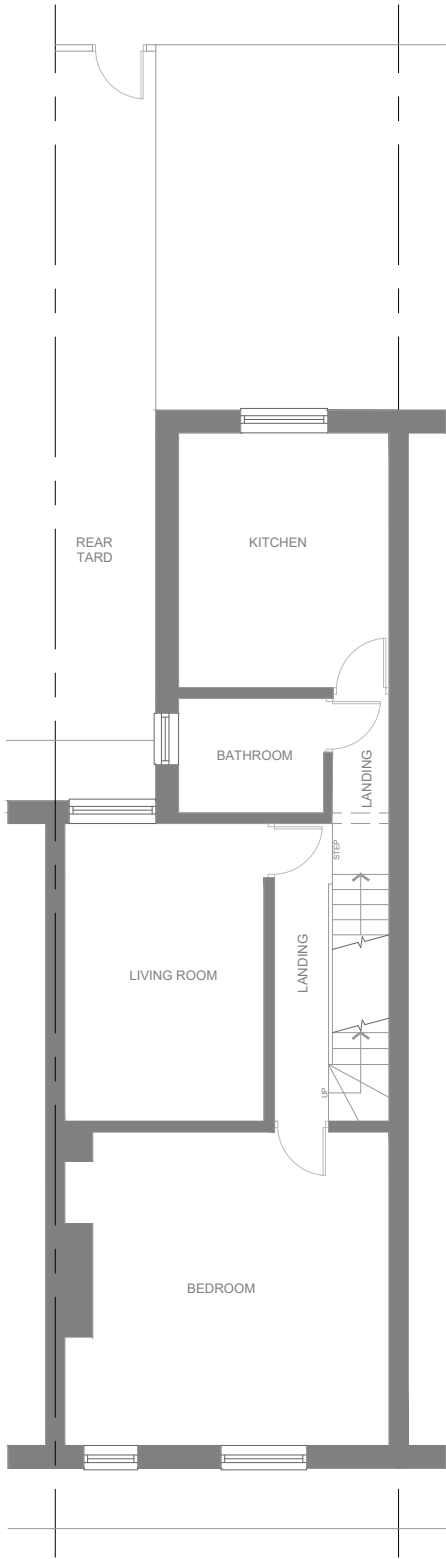

First Floor Plan

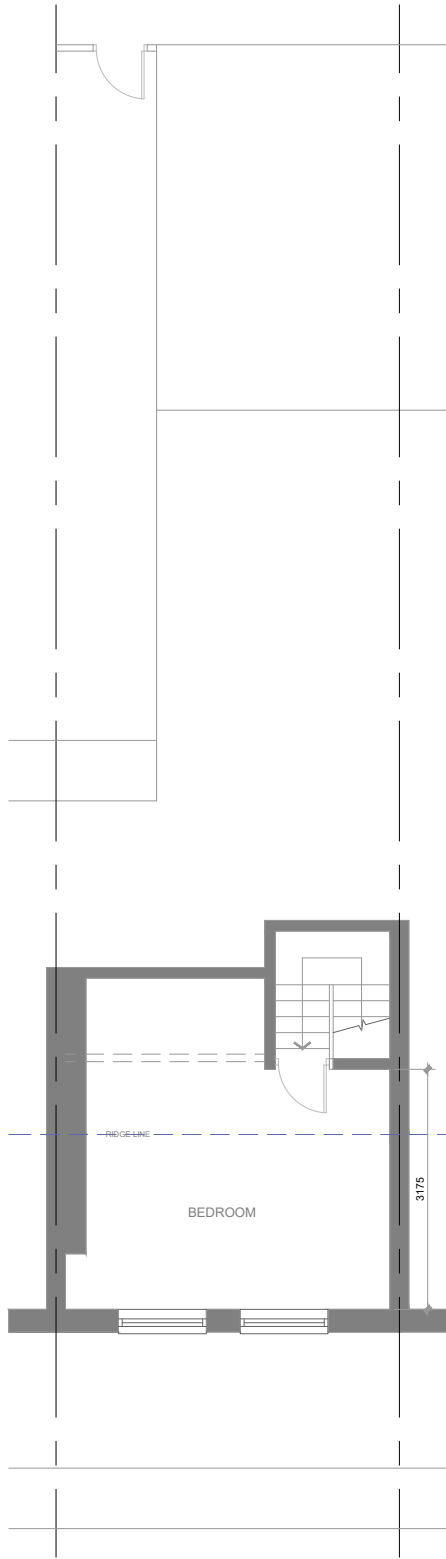

Loft Floor Plan



ARCHITECTURE


M1 Architecture LTD
www.m1architecture.co.uk
0330 311 9695

Great Western St
309 Great Western St


2317

02A


Floor Plans 1:100@A3
Existing

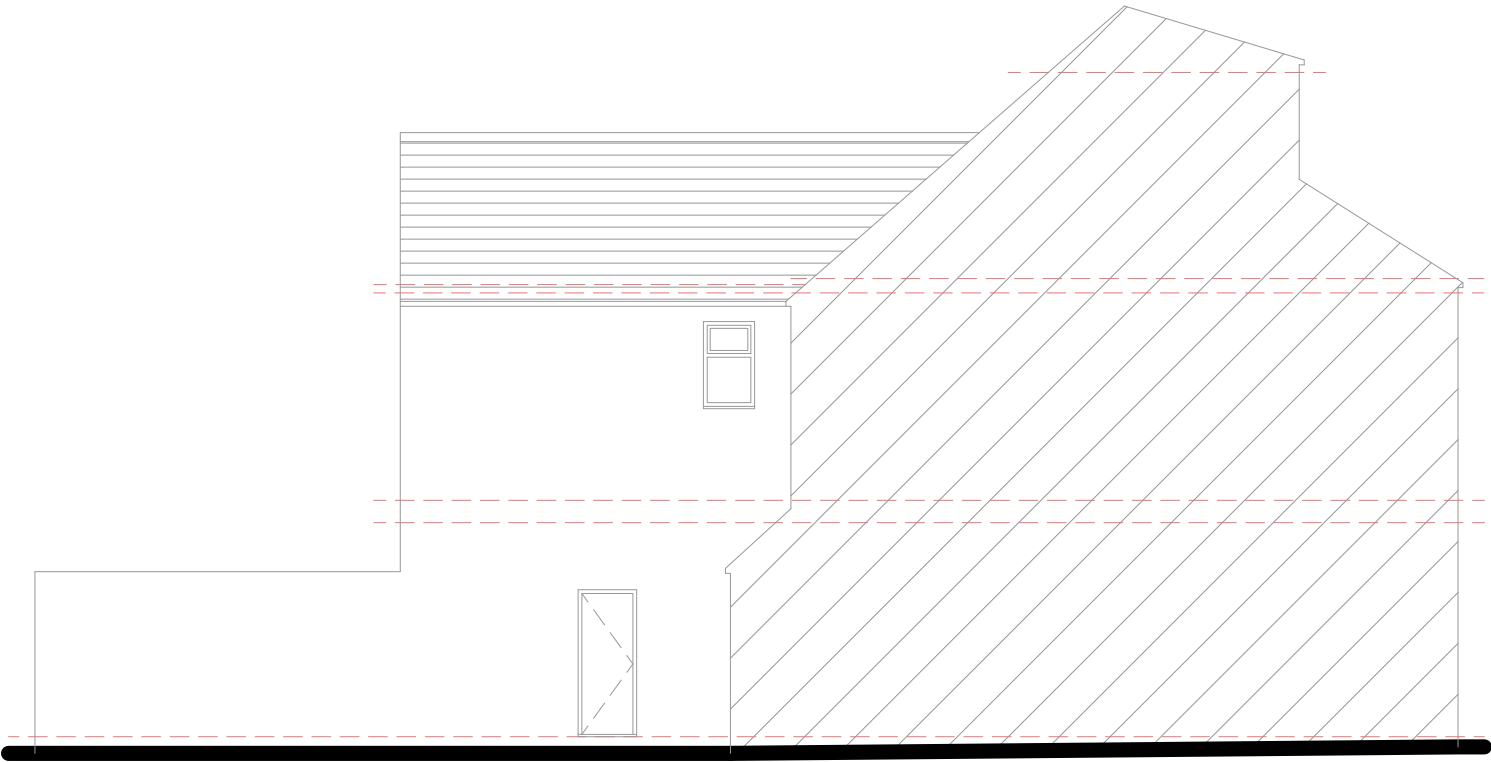

Side Elevation 1

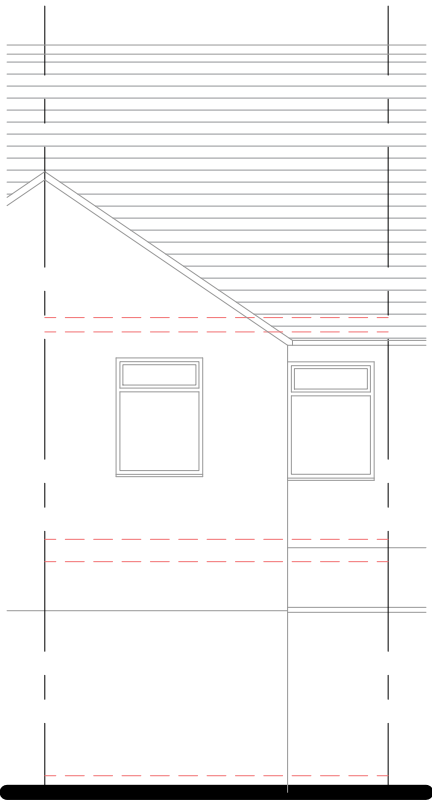

Rear Elevation

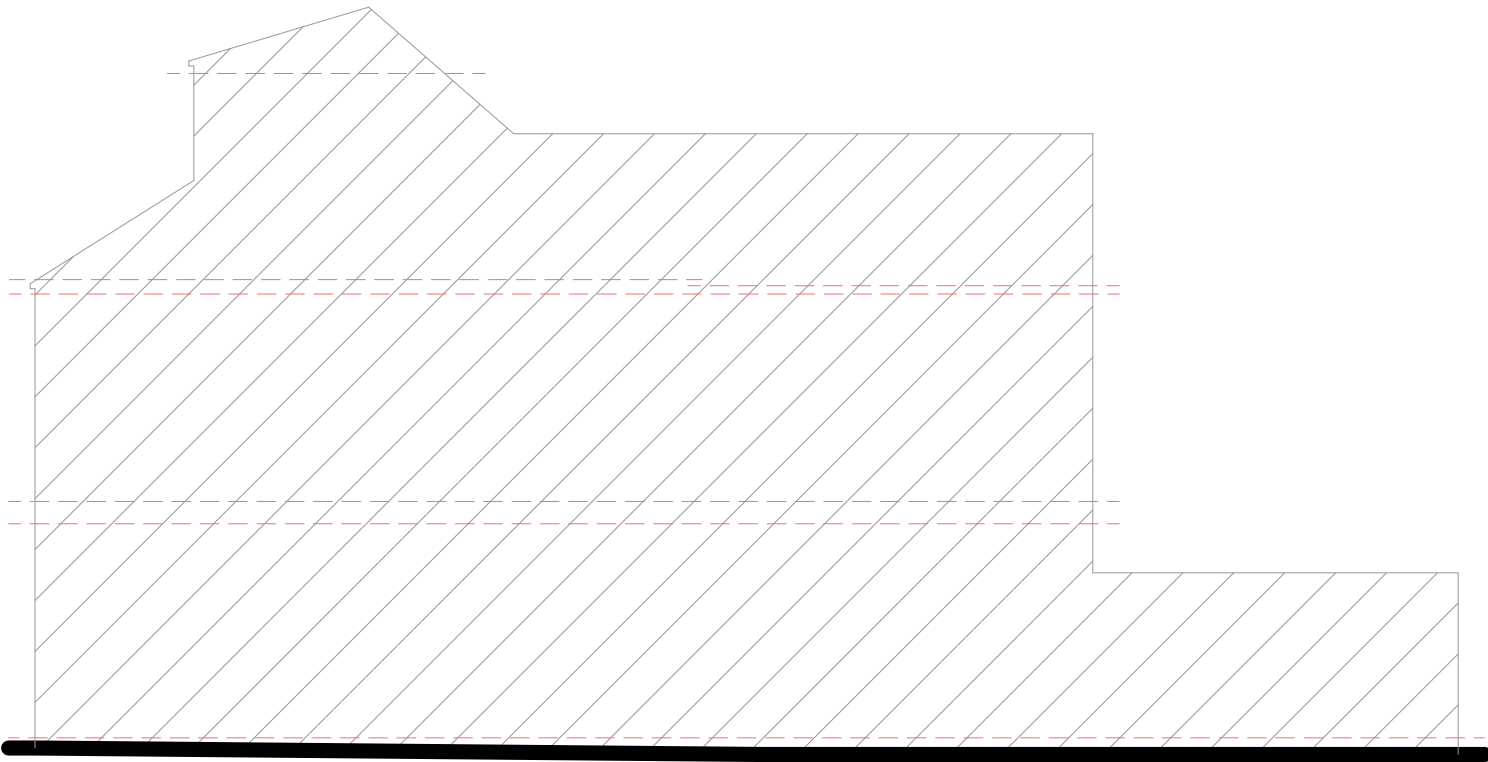

Side Elevation 2



ARCHITECTURE


M1 Architecture LTD
www.m1architecture.co.uk
0330 311 9695

Great Western St
309 Great Western St

2317

03A

Elevations 1:100@A3
Existing

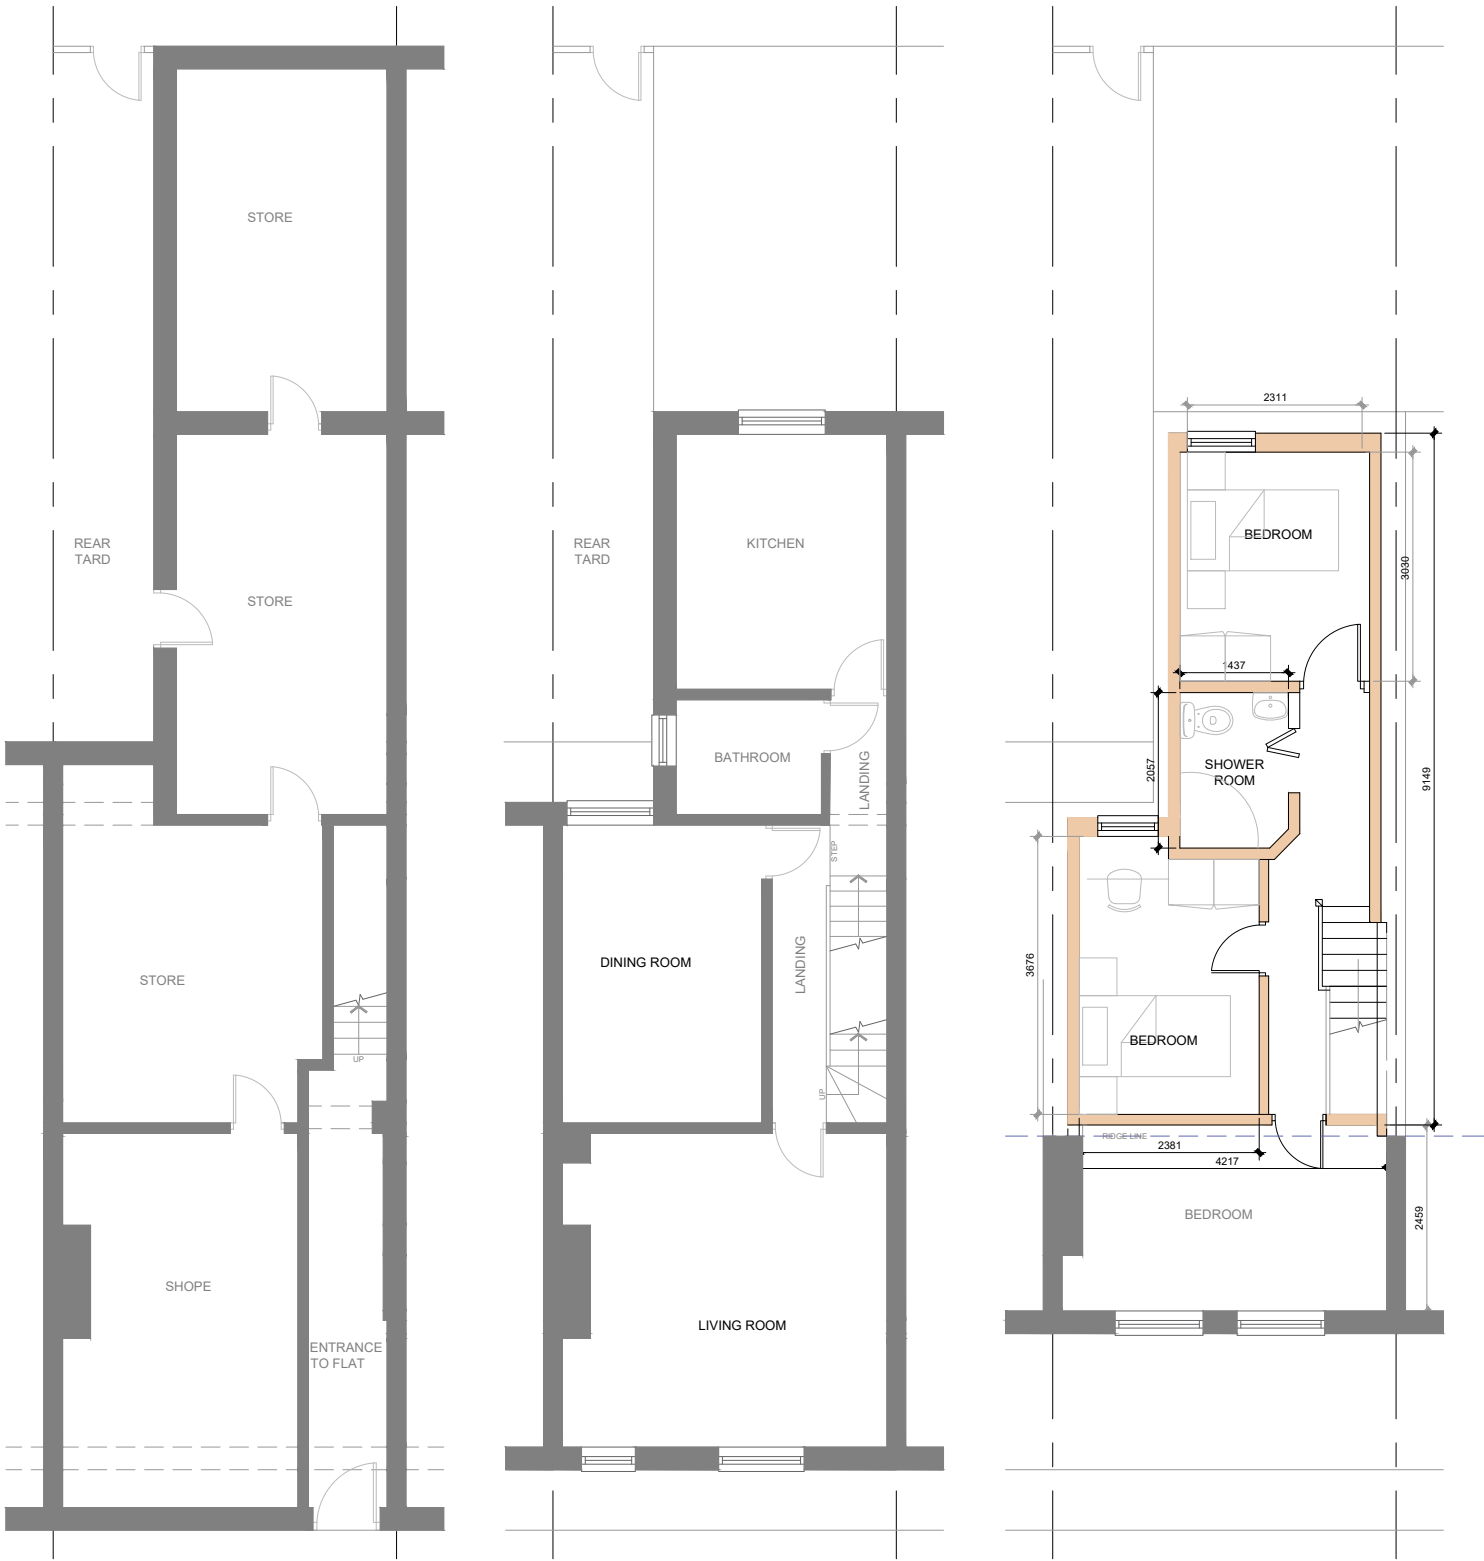

Ground Floor

First Floor

Loft Floor



ARCHITECTURE


M1 Architecture LTD
www.m1architecture.co.uk
0330 311 9695

Great Western St
309 Great Western St


2317

04_A


Floor Plans 1:100@A3
Proposed

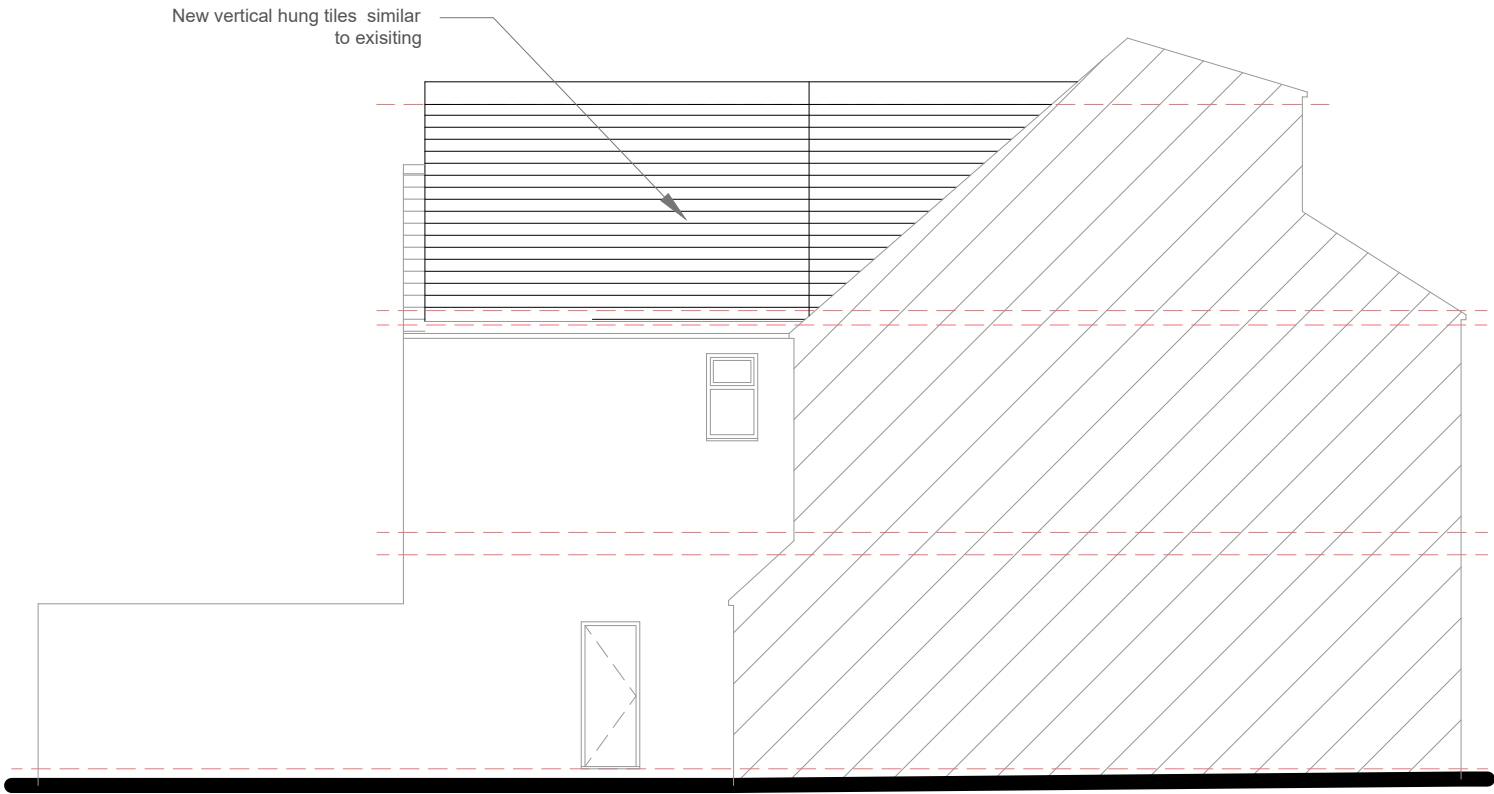

Side Elevation 1

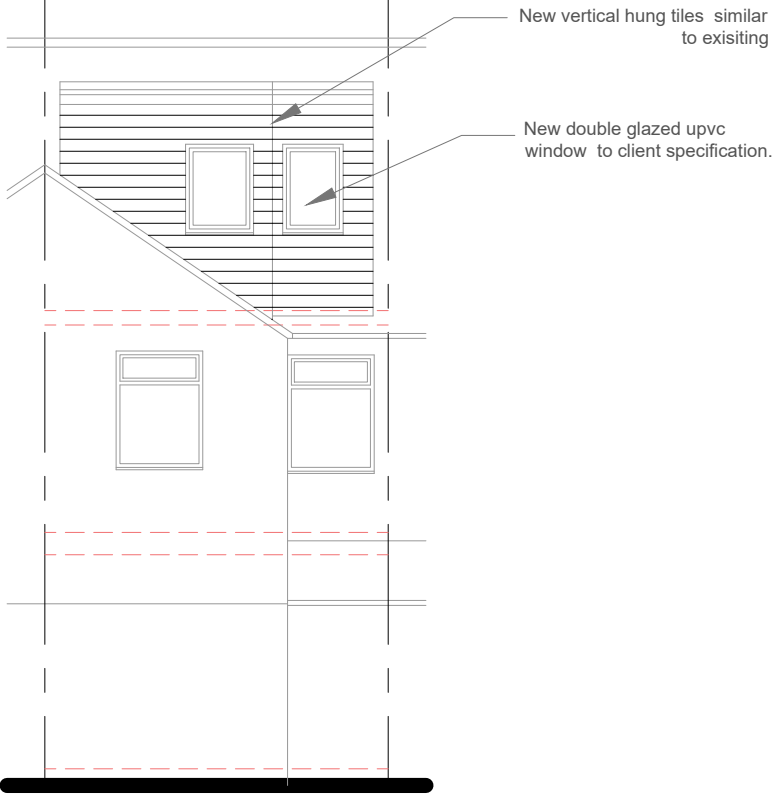

Rear Elevation

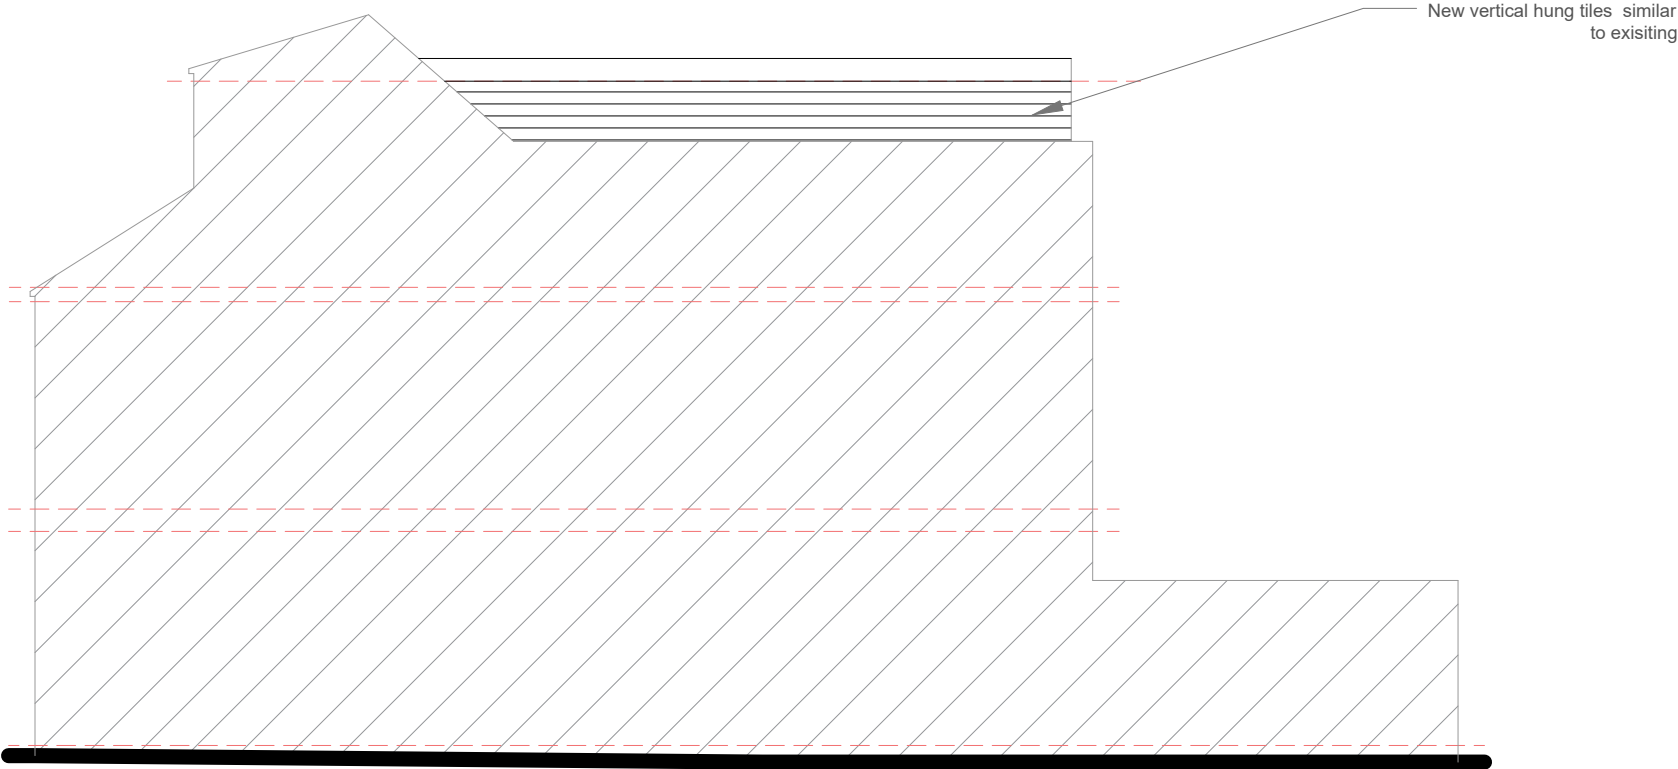

Side Elevation 2



ARCHITECTURE

M1 Architecture LTD
www.m1architecture.co.uk
0330 311 9695

Great Western St
309 Great Western St

2317

05A

Elevations 1:100@A3
Proposed