


Notes

1. Copyright Jessop and Cook Architects  
2. Do not scale from drawings, all dimensions to be checked on site.

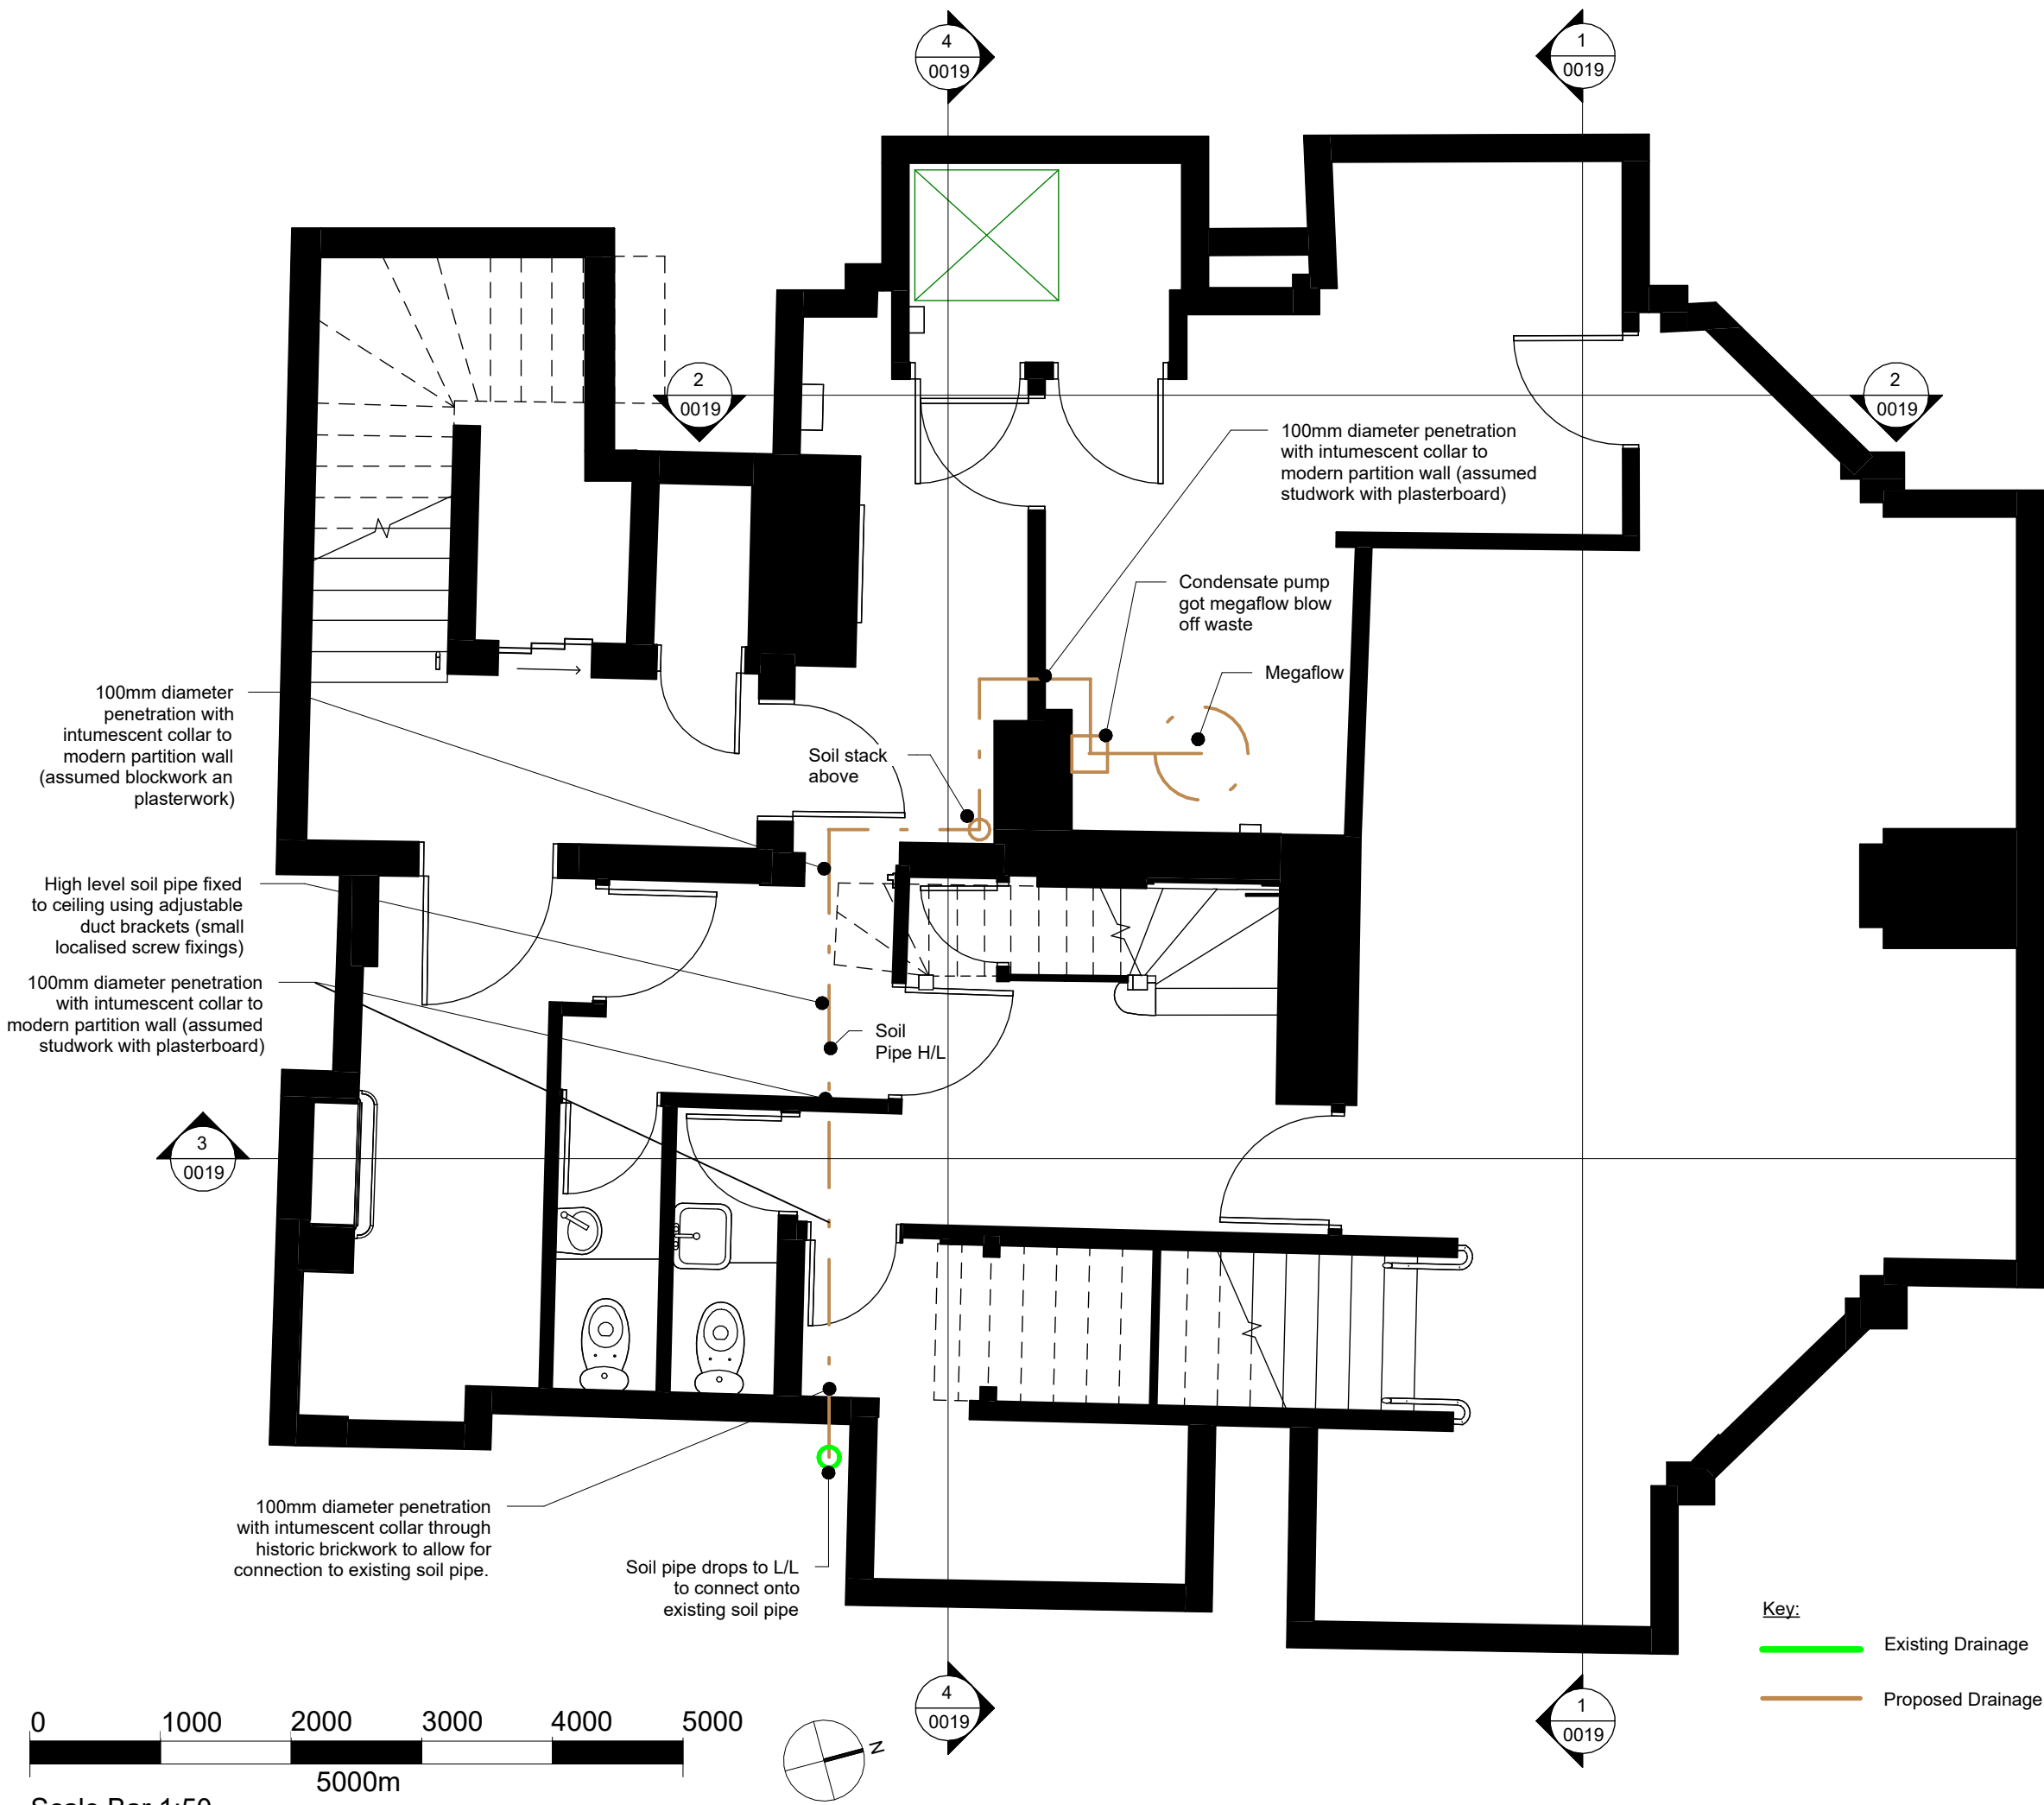

A 22.02.24 Addition of section lines and annotations DM

Revisions

## PLANNING ISSUE

62 Cross Street, Manchester, M2 4JQ

for  
Blank Street Coffee

Drawing title

Existing & Proposed Basement Drainage



JESSOP & COOK  
ARCHITECTS

WEST WING, SECOND FLOOR  
9 PARK END STREET  
OXFORD OX1 1HH

T: 01865 591212  
E: info@jessopandcook.co.uk  
www.jessopandcook.co.uk

Scale at A3 1 : 50 Date Jan 24 Drawn by DM Checked MS

Drawing number P.1715\_ 0016 Revision A