



1 ARIEL VIEW




2 VIEW OUTSIDE SINGLE STOREY SIDE EXTENSION



3 VIEW OUTSIDE SINGLE STOREY EXTENSION



4 VIEW OUTSIDE DOUBLE-STOREY EXTENSION

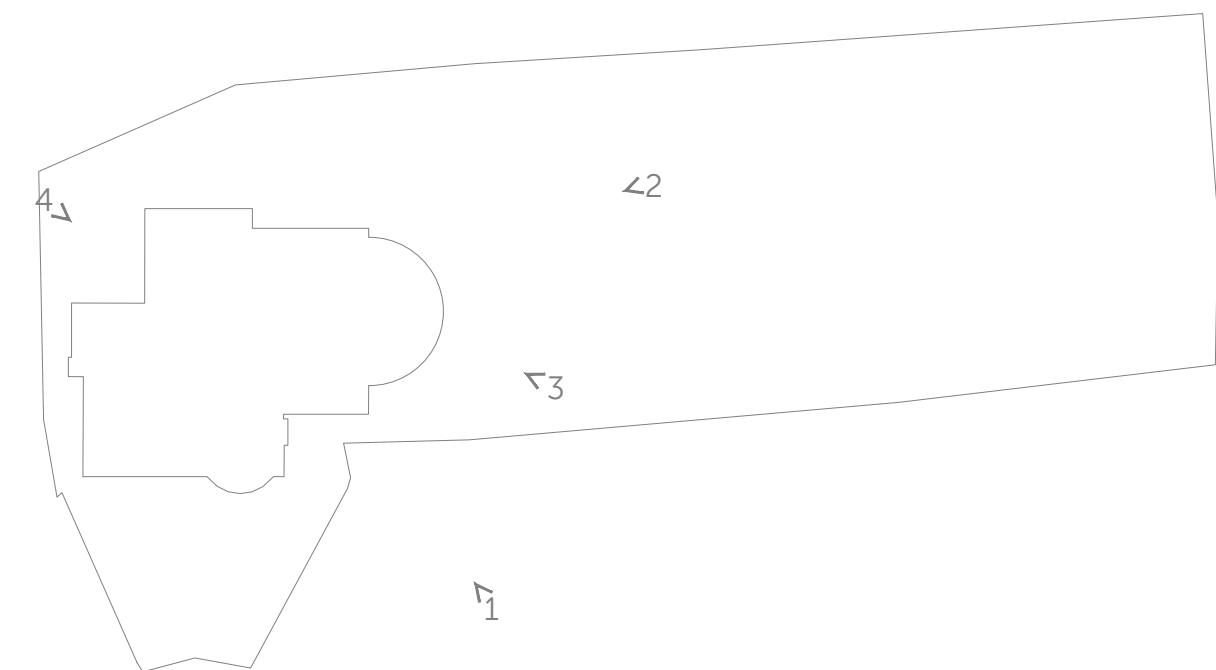

VISUALS KEY

Amendments:



FASCIATO
ARCHITECTS

architecture & interiors

14a Regent Road, Altrincham, WA14 1RP
T: 0161 233 0668 @fasciato_design
architects@fasciato.co.uk fasciato.co.uk

SCALE AS INDICATED AT A1

Scale of Drawing: Date:

NTS 02.2024

Project:

7 ENDON DRIVE, CHORLTON

Drawing Title:

PROPOSED 3D MASSING VISUALS

Drawing Number:

1909.PL05

NOTE:

© Fasciato Architects. Do not scale off this drawing.
All dimensions to be verified / checked before
commencement of construction/fabrication