



2B 4P - Block Type G - Blocks 4,7



Proposed Front Elevation Block 7

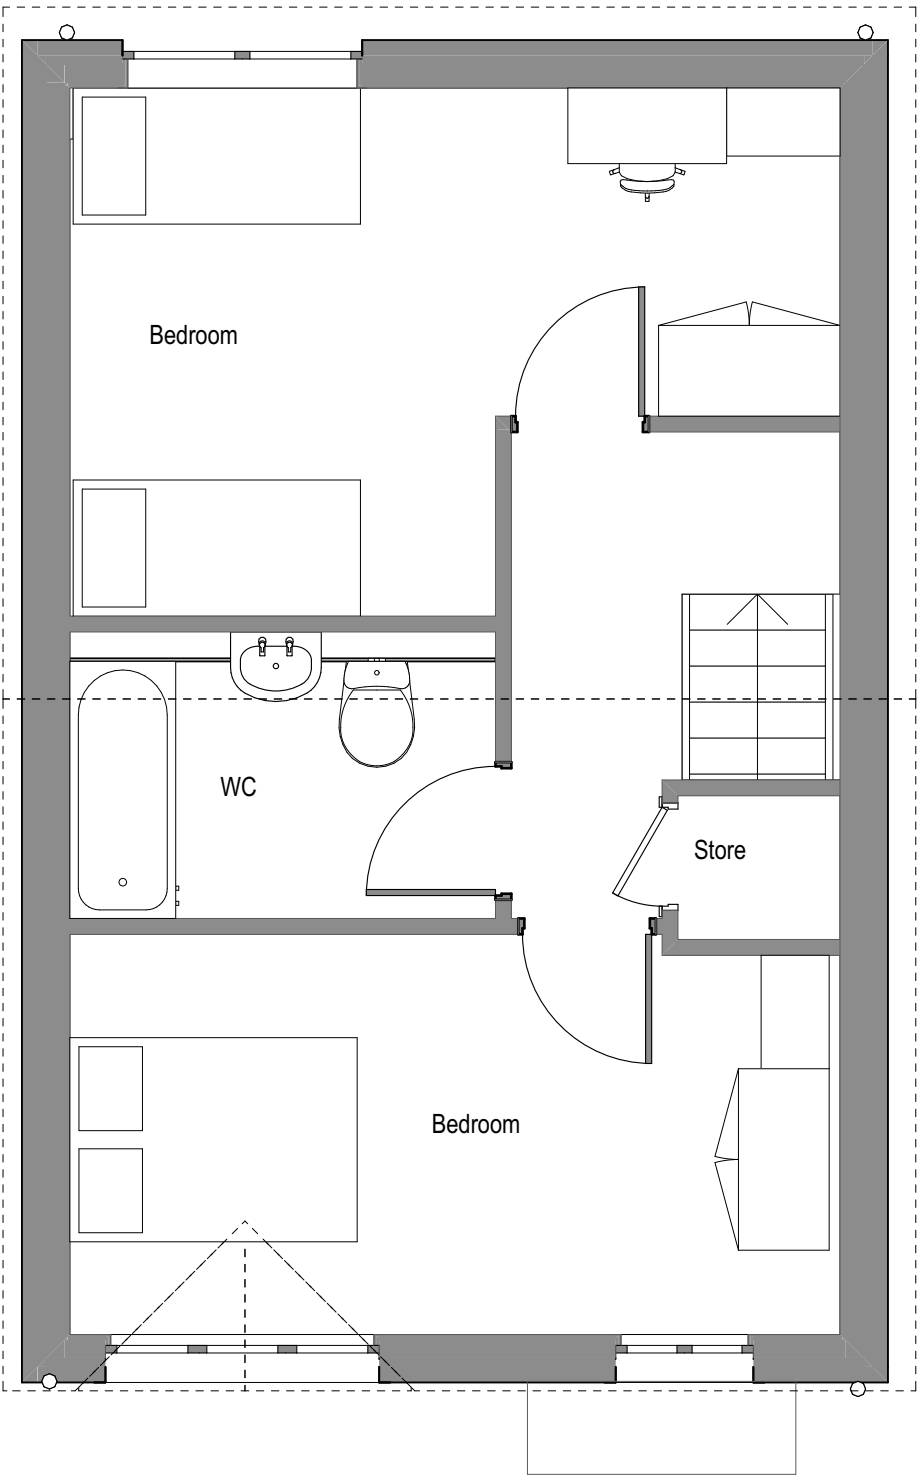

First Floor 1:50

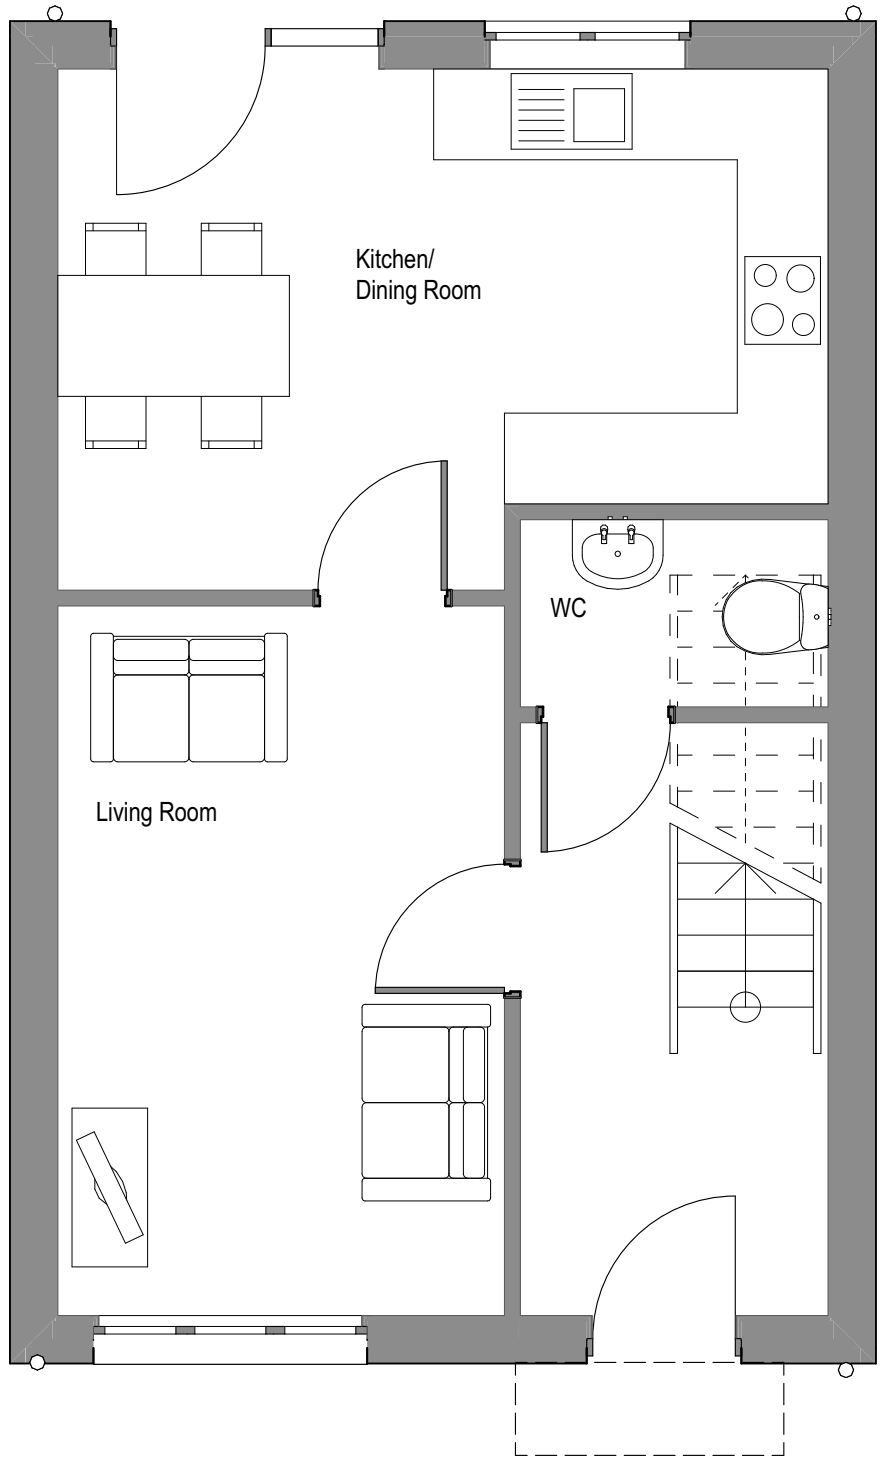

Ground Floor 1:50