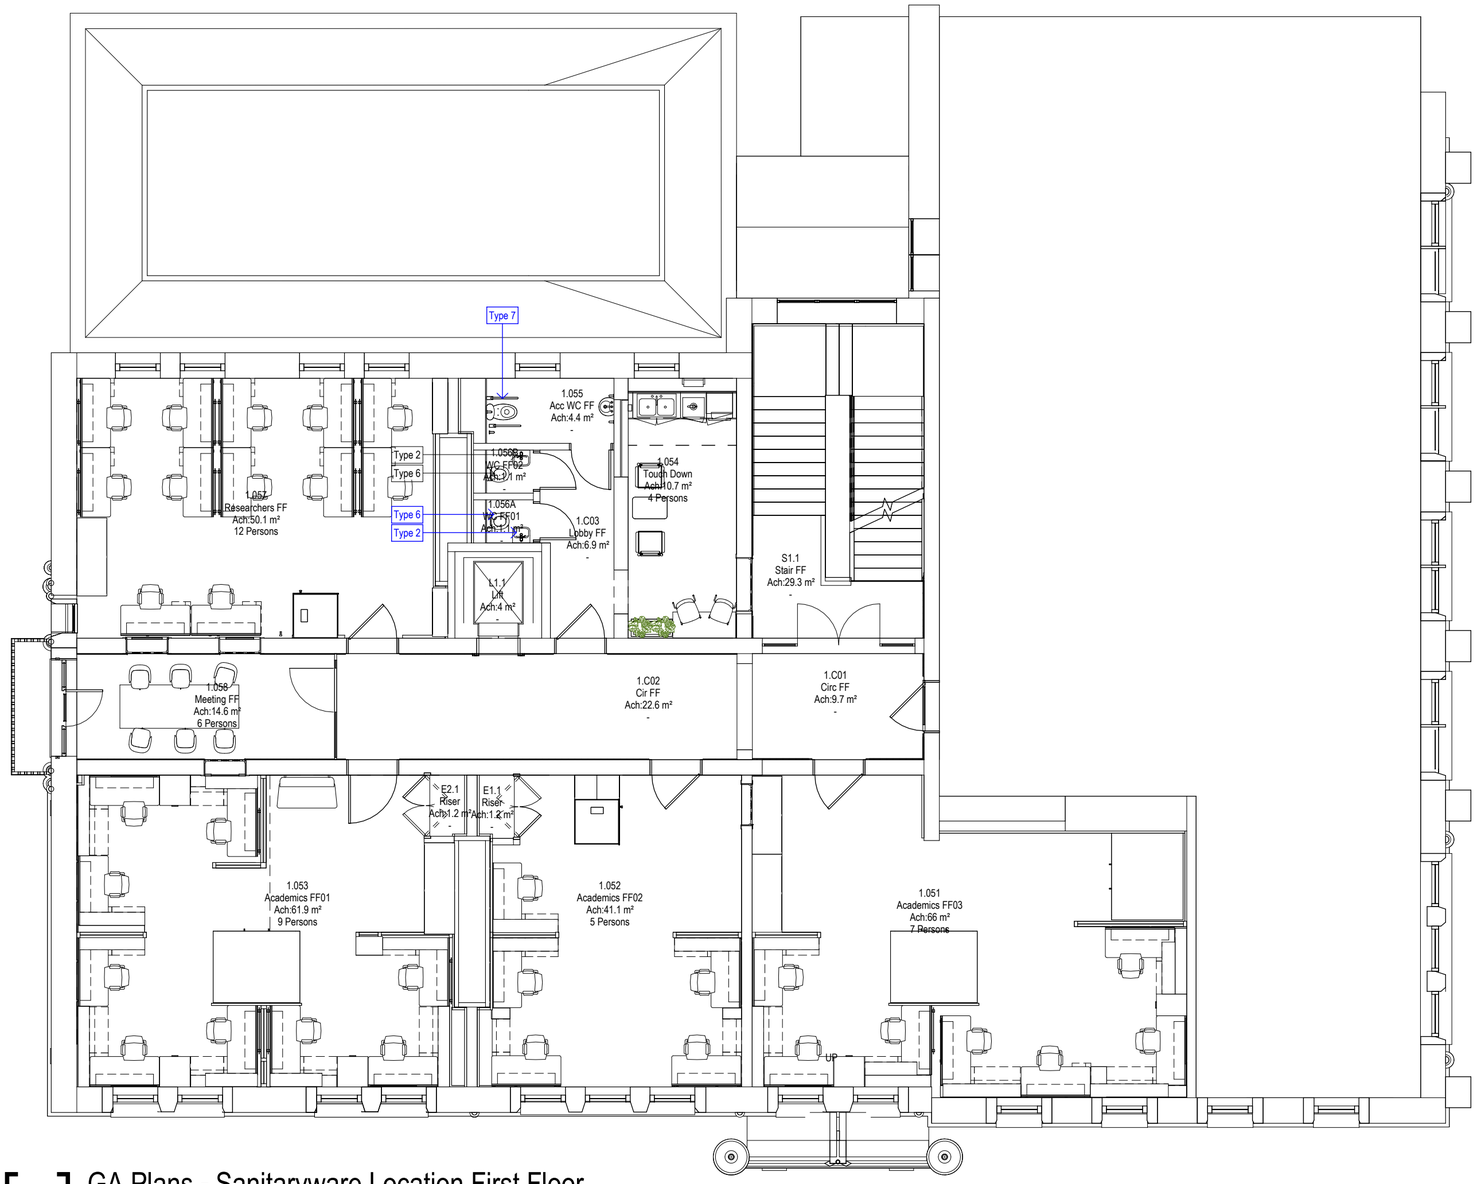


1 GA Plans - Sanitaryware Location First Floor

1 : 100

Sanitarywear Schedule 01				
Level	Type Mark	Type	Count	Comments
Level 01	Type 2	21+ Wall hung rimless WC bowl - hidden fixations	2	
Level 01	Type 6	21 Washbasin 40cm 1 Taphole, Overflow, No Chainstay	2	
Level 01	Type 7	Doc M LH Pack WHB and WC	1	Additional drop grab rails required as shown on drawing

Notes:

- This drawing is copyright.
- Do not scale dimensions from this drawing.
- This drawing is to be read in conjunction with all other relevant drawings.
- All discrepancies on this drawing are to be reported to the architect.
- Do not modify any element of this drawing.
- Use drawing only for purpose(s) issued.
- This drawing may contain colour.

North Point

Scale Bar

0 1m 3m 5m

Scale: 1:100

Key Plan

The following external model files are included within this drawing:

N.B - Refer to Rutherford Building Outline Specification for Sanitaryware:

Duravit Durastyle white sanitary ware:

- WCs – Duravit – DuraStyle Range - Floor standing WC.
- Duravit single lever basin mixer for concealed installation– Brushed Bronze
- Duravit Shower system 1000 with thermostat– Brushed Bronze
- WHB - Duravit – DuraStyle Range – Wall mounted Wash hand basin (Overflow but no tap hole)

Accessible WC – Closomat system

Rev	Date	Revision Notes	Drawn	Review
P3	2023/12/01	Listed Building Consent Submission.	AB	RM
P2	2023/10/06	Stage 4 Issue for Costing	AB	RM
P1	2023/06/19	Stage 3 Preliminary	AJ	RM

MANCHESTER 1824
The University of Manchester

ARCADIS

Project
Rutherford Building

Drawing Title
Sanitaryware Location Plan - Level 01

Job Number	Date	Security Classification	Drawn By
141532	13/06/2023		AJ
Scale@A2	Purpose		Reviewed By
1 : 100	LISTED BUILDING CONSENT		AB

Drawing Number: 4401-RBUM-ARC-XX-01-DR-A-4401

Revision: P3