


- Dimensions are all in millimeters, unless stated otherwise.
- It is the recipient's responsibility to print this document to the correct scale.
- All the relevant drawings and specifications should be read in conjunction with this drawing.


PLEASE NOTE:

Building heights and FFL are subject to change following detailed design stage with a tolerance of +/-500mm.

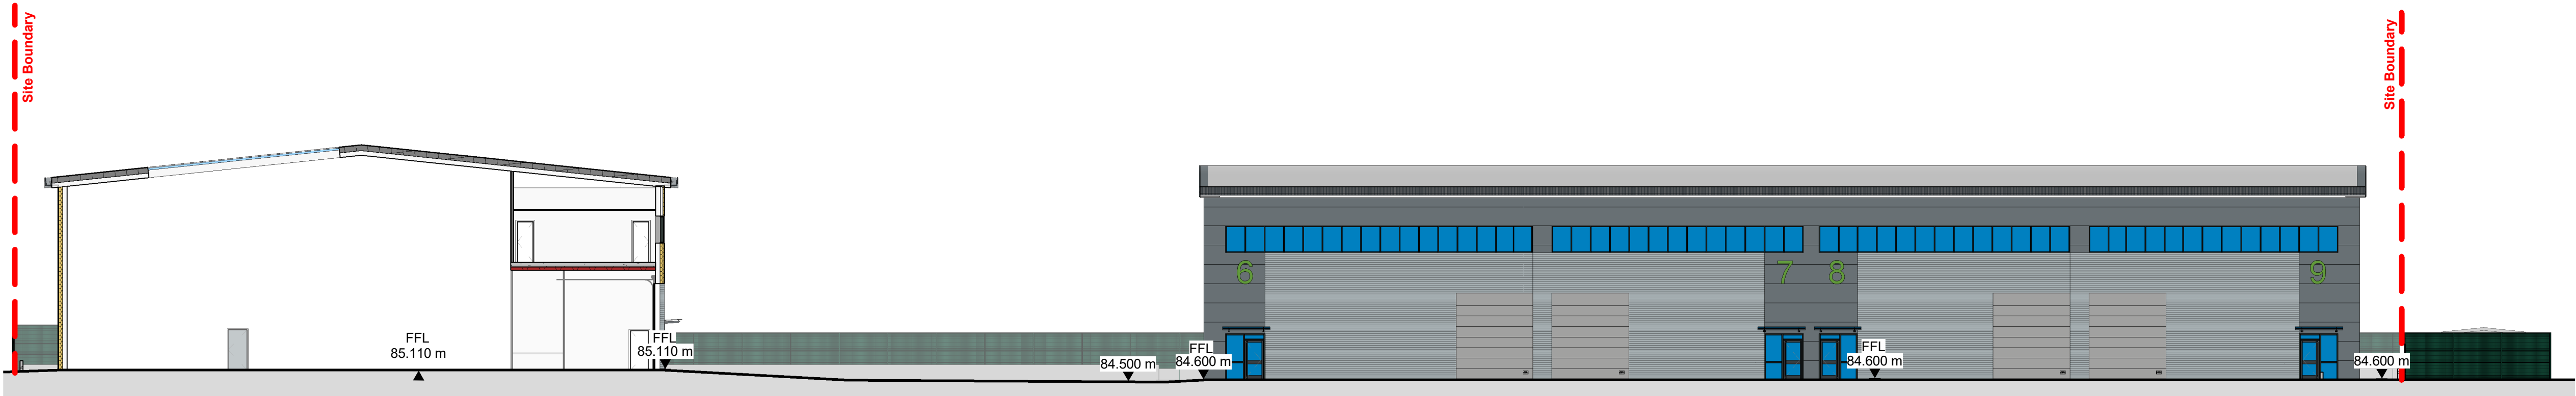


Site Section AA

1 : 200

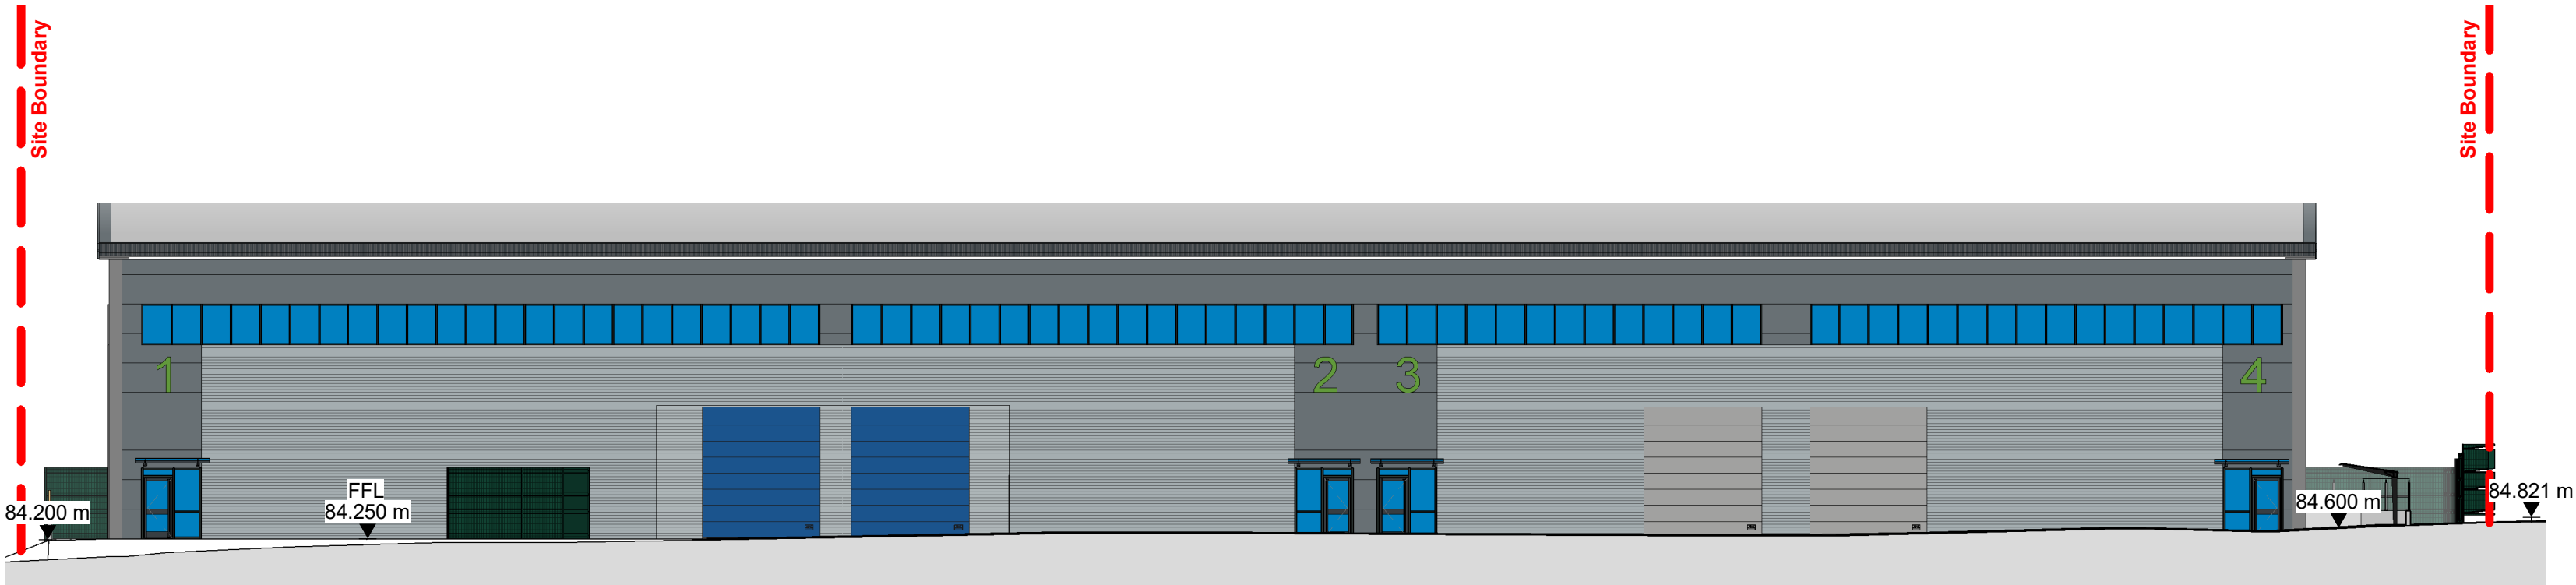

Site Section BB


1 : 200

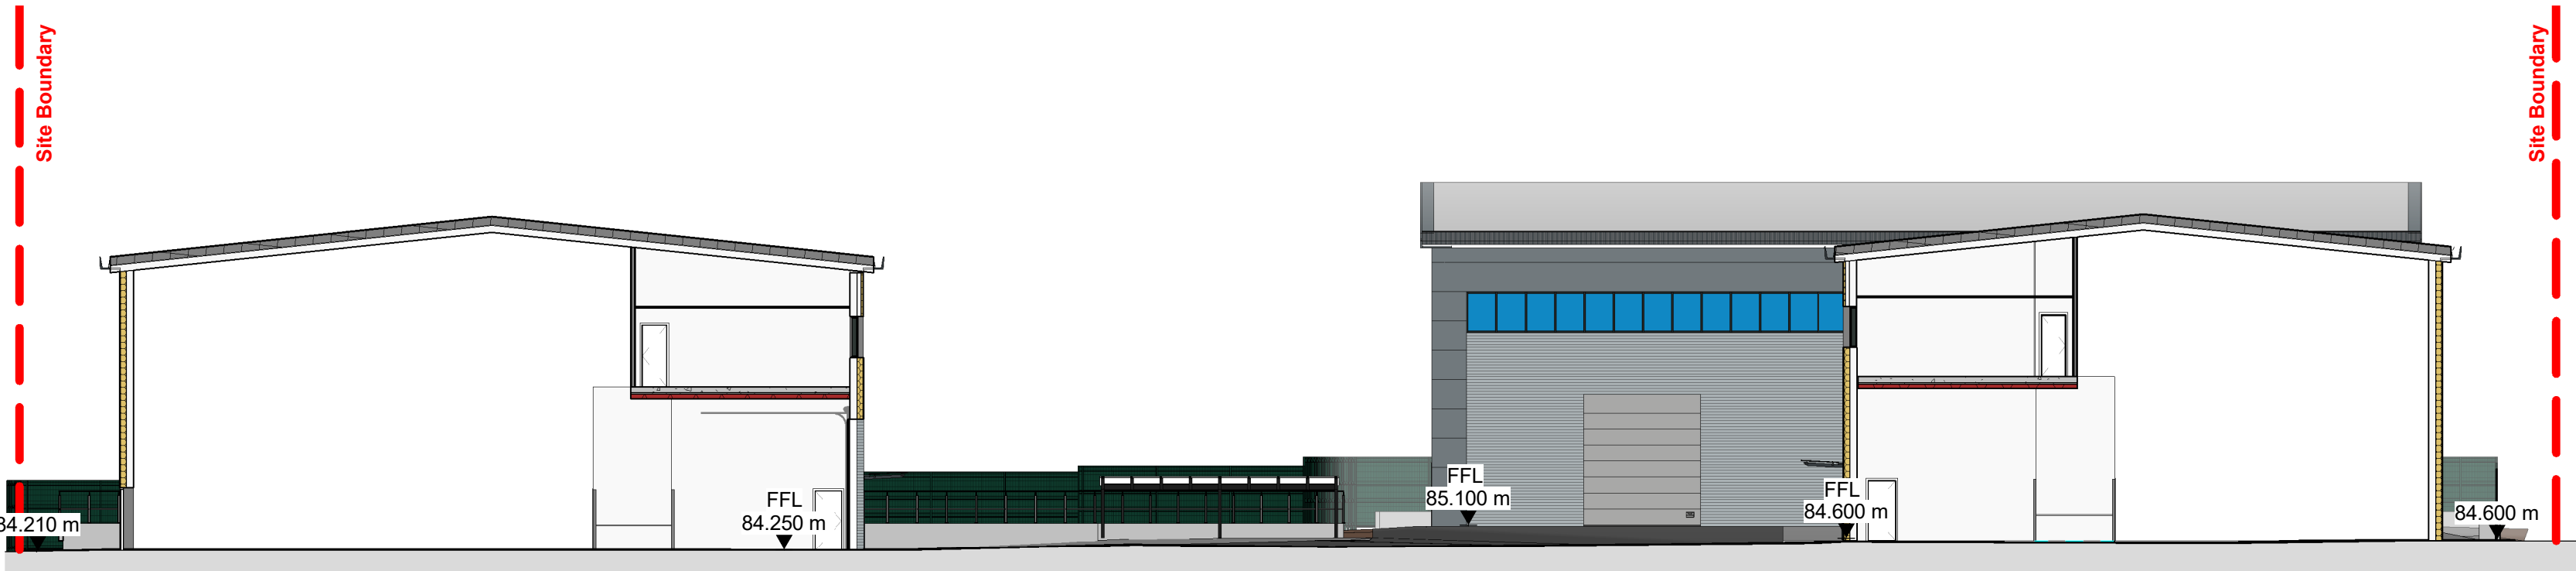

Site Section CC

1 : 200

Site Section Key

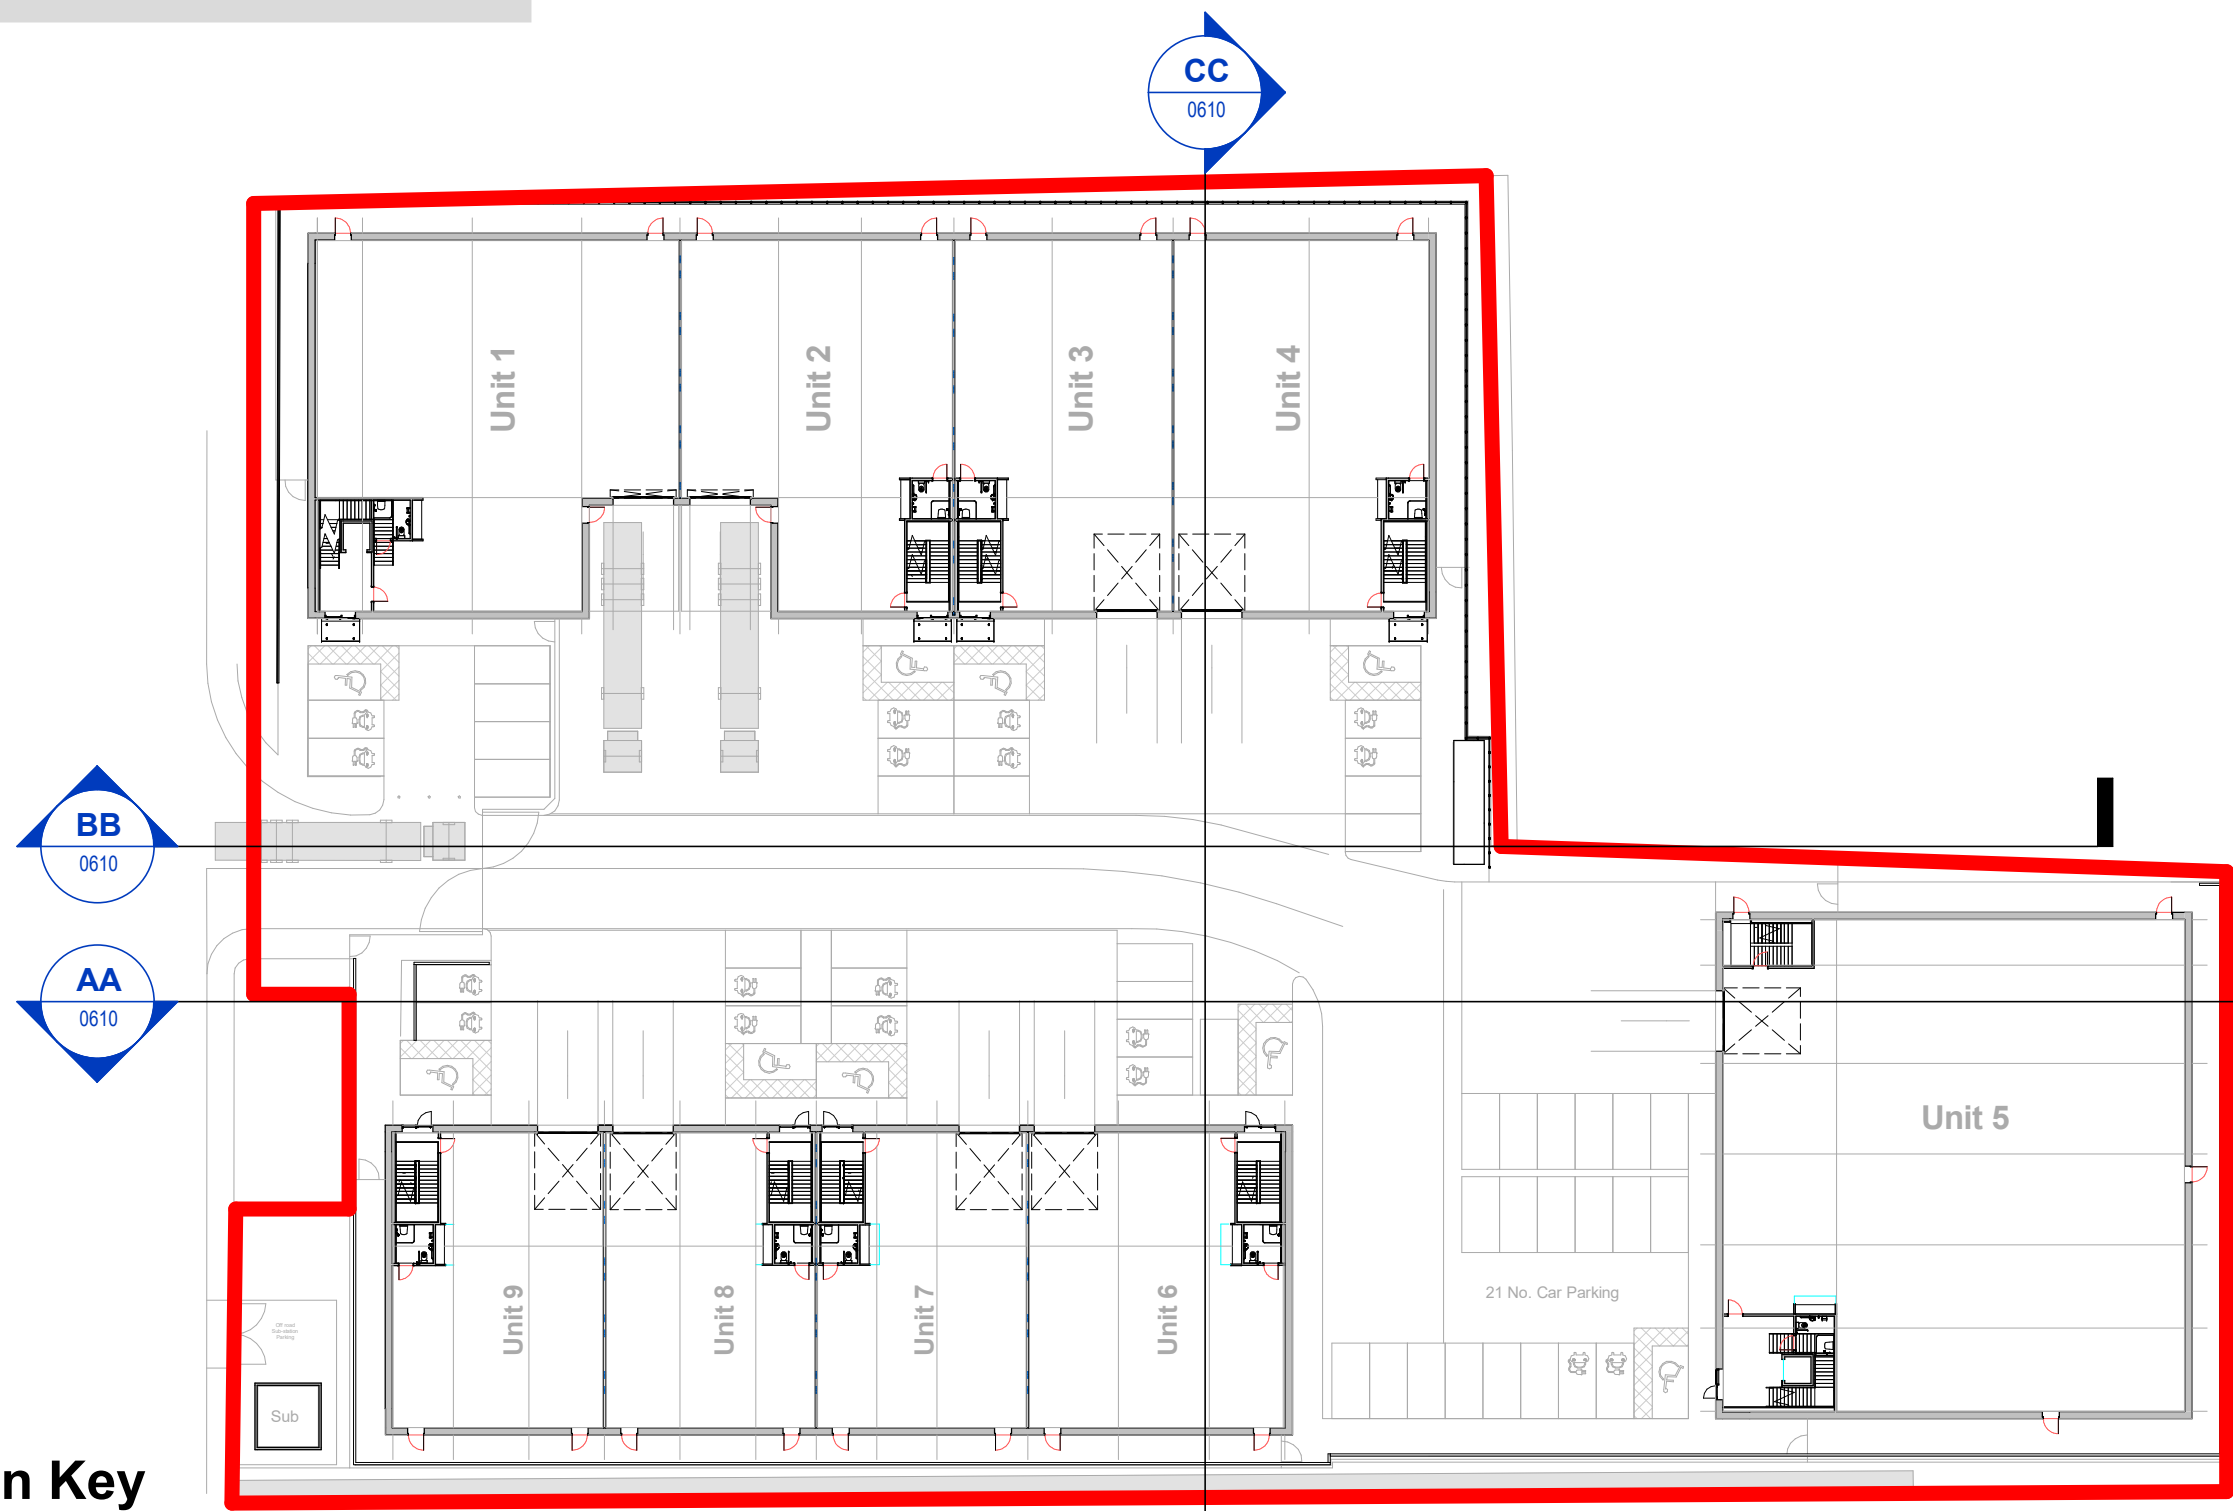

P.2	Street name amended	BB	JC	19.12.23
P.1	Initial Issue	BB	JC	13.12.23
rev	amendments	by	ckd	date

Crabtree Lane, Manchester

Site Sections

Information Container LOIN	
LOD 1	LOI 1

Chancerygate

umc
architects

Newark Beacon, Caferata Way, Newark, Nottinghamshire, NG24 2TN
+44 (0)1636 653027 +44 (0)1636 653010 info@umcarchitects.com

RIBA PoW Stage:	Stage 2 - Planning	
Suitability / Status:	S2	
Drawn / Checked:	BB/JC	
Date:	13/12/23	
Scale:	As indicated @ A1	
UMC Project Number:	23168	
Document Reference:	Drawing no:	Revision:
23168-UMC - XXXX -SI -DR -A-	0610	P.2

PLANNING
THIS DRAWING IS FOR PLANNING CONSIDERATION ONLY
AND SHOULD NOT BE USED FOR ANY OTHER PURPOSE