

1. ALL STORAGE TANK DRAINAGE WORKS SHALL BE CARRIED OUT IN ACCORDANCE WITH THE SPECIFICATIONS, CONDITIONS, STATEMENTS AND RECOMMENDATIONS OF ALDERBURGH LTD, ROCHDALE.
2. THE LOCATION, SIZE AND DEPTH OF ALL EXISTING DRAINS / SEWERS AND SERVICES SHALL BE ESTABLISHED BY THE CONTRACTOR PRIOR TO THE COMMENCEMENT OF WORKS ON DISSEMPANCING THE TANKS. FROM THE INFORMATION INDICATED ON THESE DRAWINGS SHALL IMMEDIATELY BE BROUGHT TO THE ATTENTION OF THE ENGINEER.
3. THE CONTRACTOR SHALL ALLOW FOR THE PROTECTION, TEMPORARY AND PERMANENT SUPPORT AND DIVERSION WORKS AS NECESSARY, TO MAINTAIN EXISTING SERVICES TO THE SATISFACTION OF THE PUBLIC UTILITIES.
4. THE CONTRACTOR SHALL ALLOW FOR DEALING WITH SURFACE WATER RUN-OFF INTO EXCAVATIONS AND FROM GROUNDWATER BY MEANS OF PUMPS, PUMPING AND DE-WATERING AS APPROPRIATE, IN ORDER TO KEEP THE EXCAVATION AS DRY AS REASONABLY POSSIBLE DURING THE CONSTRUCTION OF THE WORKS.
5. ALL LEVELS AND DIMENSIONS SHALL BE VERIFIED ON SITE PRIOR TO THE COMMENCEMENT OF ANY WORKS, ANY DISCREPANCIES SHALL IMMEDIATELY BE BROUGHT TO THE ATTENTION OF THE ENGINEER.
6. THE CONTRACTOR SHALL TAKE ALL NECESSARY SAFETY PRECAUTIONS IN LINE WITH CURRENT LEGISLATION WHEN WORKING IN OR NEAR CONFINED SPACES, DEEP EXCAVATIONS AND MACHINERY.
7. THE CONTRACTOR SHALL TAKE ALL NECESSARY SAFETY TO PROTECT PEDESTRIANS AND VEHICLES FROM THE WORKING AREAS.
8. TO PROTECT THE PLUVIAL CUBE MODULAR ATTENUATION AND SDAKAWAY STORAGE TANK FROM CONSTRUCTION SITE DEBRIS, THE CONTRACTOR SHALL ENSURE THAT STOPPERS ARE SECURELY PLACED IN ALL CONNECTIONS IMMEDIATELY UPSTREAM OF THE TANK UNITS, ONLY TO BE REMOVED ONCE THE FINAL CLEANING OF THE ROADS / DRAINAGE HAS BEEN COMPLETED.
9. UPON COMPLETION OF THE WORKS THE CONTRACTOR SHALL CLEAN ALL DRAINAGE BY SETTING, REMOVAL OF ALL DEBRIS FROM SITE, NO DEBRIS WILL BE PERMITTED TO ENTER THE TANK STORAGE SYSTEM.
10. NUMBER OF VENT UNITS DEPENDS ON THE SIZE OF THE TANK (REFER VENT DRAWING)
11. REFER SEQUENCE OF WORK DOCUMENT FOR DETAILED INSTALLATION METHODOLOGY (CONTACT ALDERBURGH LTD)


Notes :- All the Dimensions by Millimeters



ATTENUATION TANK - DETAILS

ATTENUATION/STORAGE TANK
DETAILS USING PLUVIAL CUBE
MODULES UNITS.

<u>Scale</u> N.T.S.	<u>Drawn</u> MI	<u>Checked</u> AY
<u>Date</u> 01/03/2023	<u>Drawing No.</u> PCST - 2.0	<u>Revision</u> R0

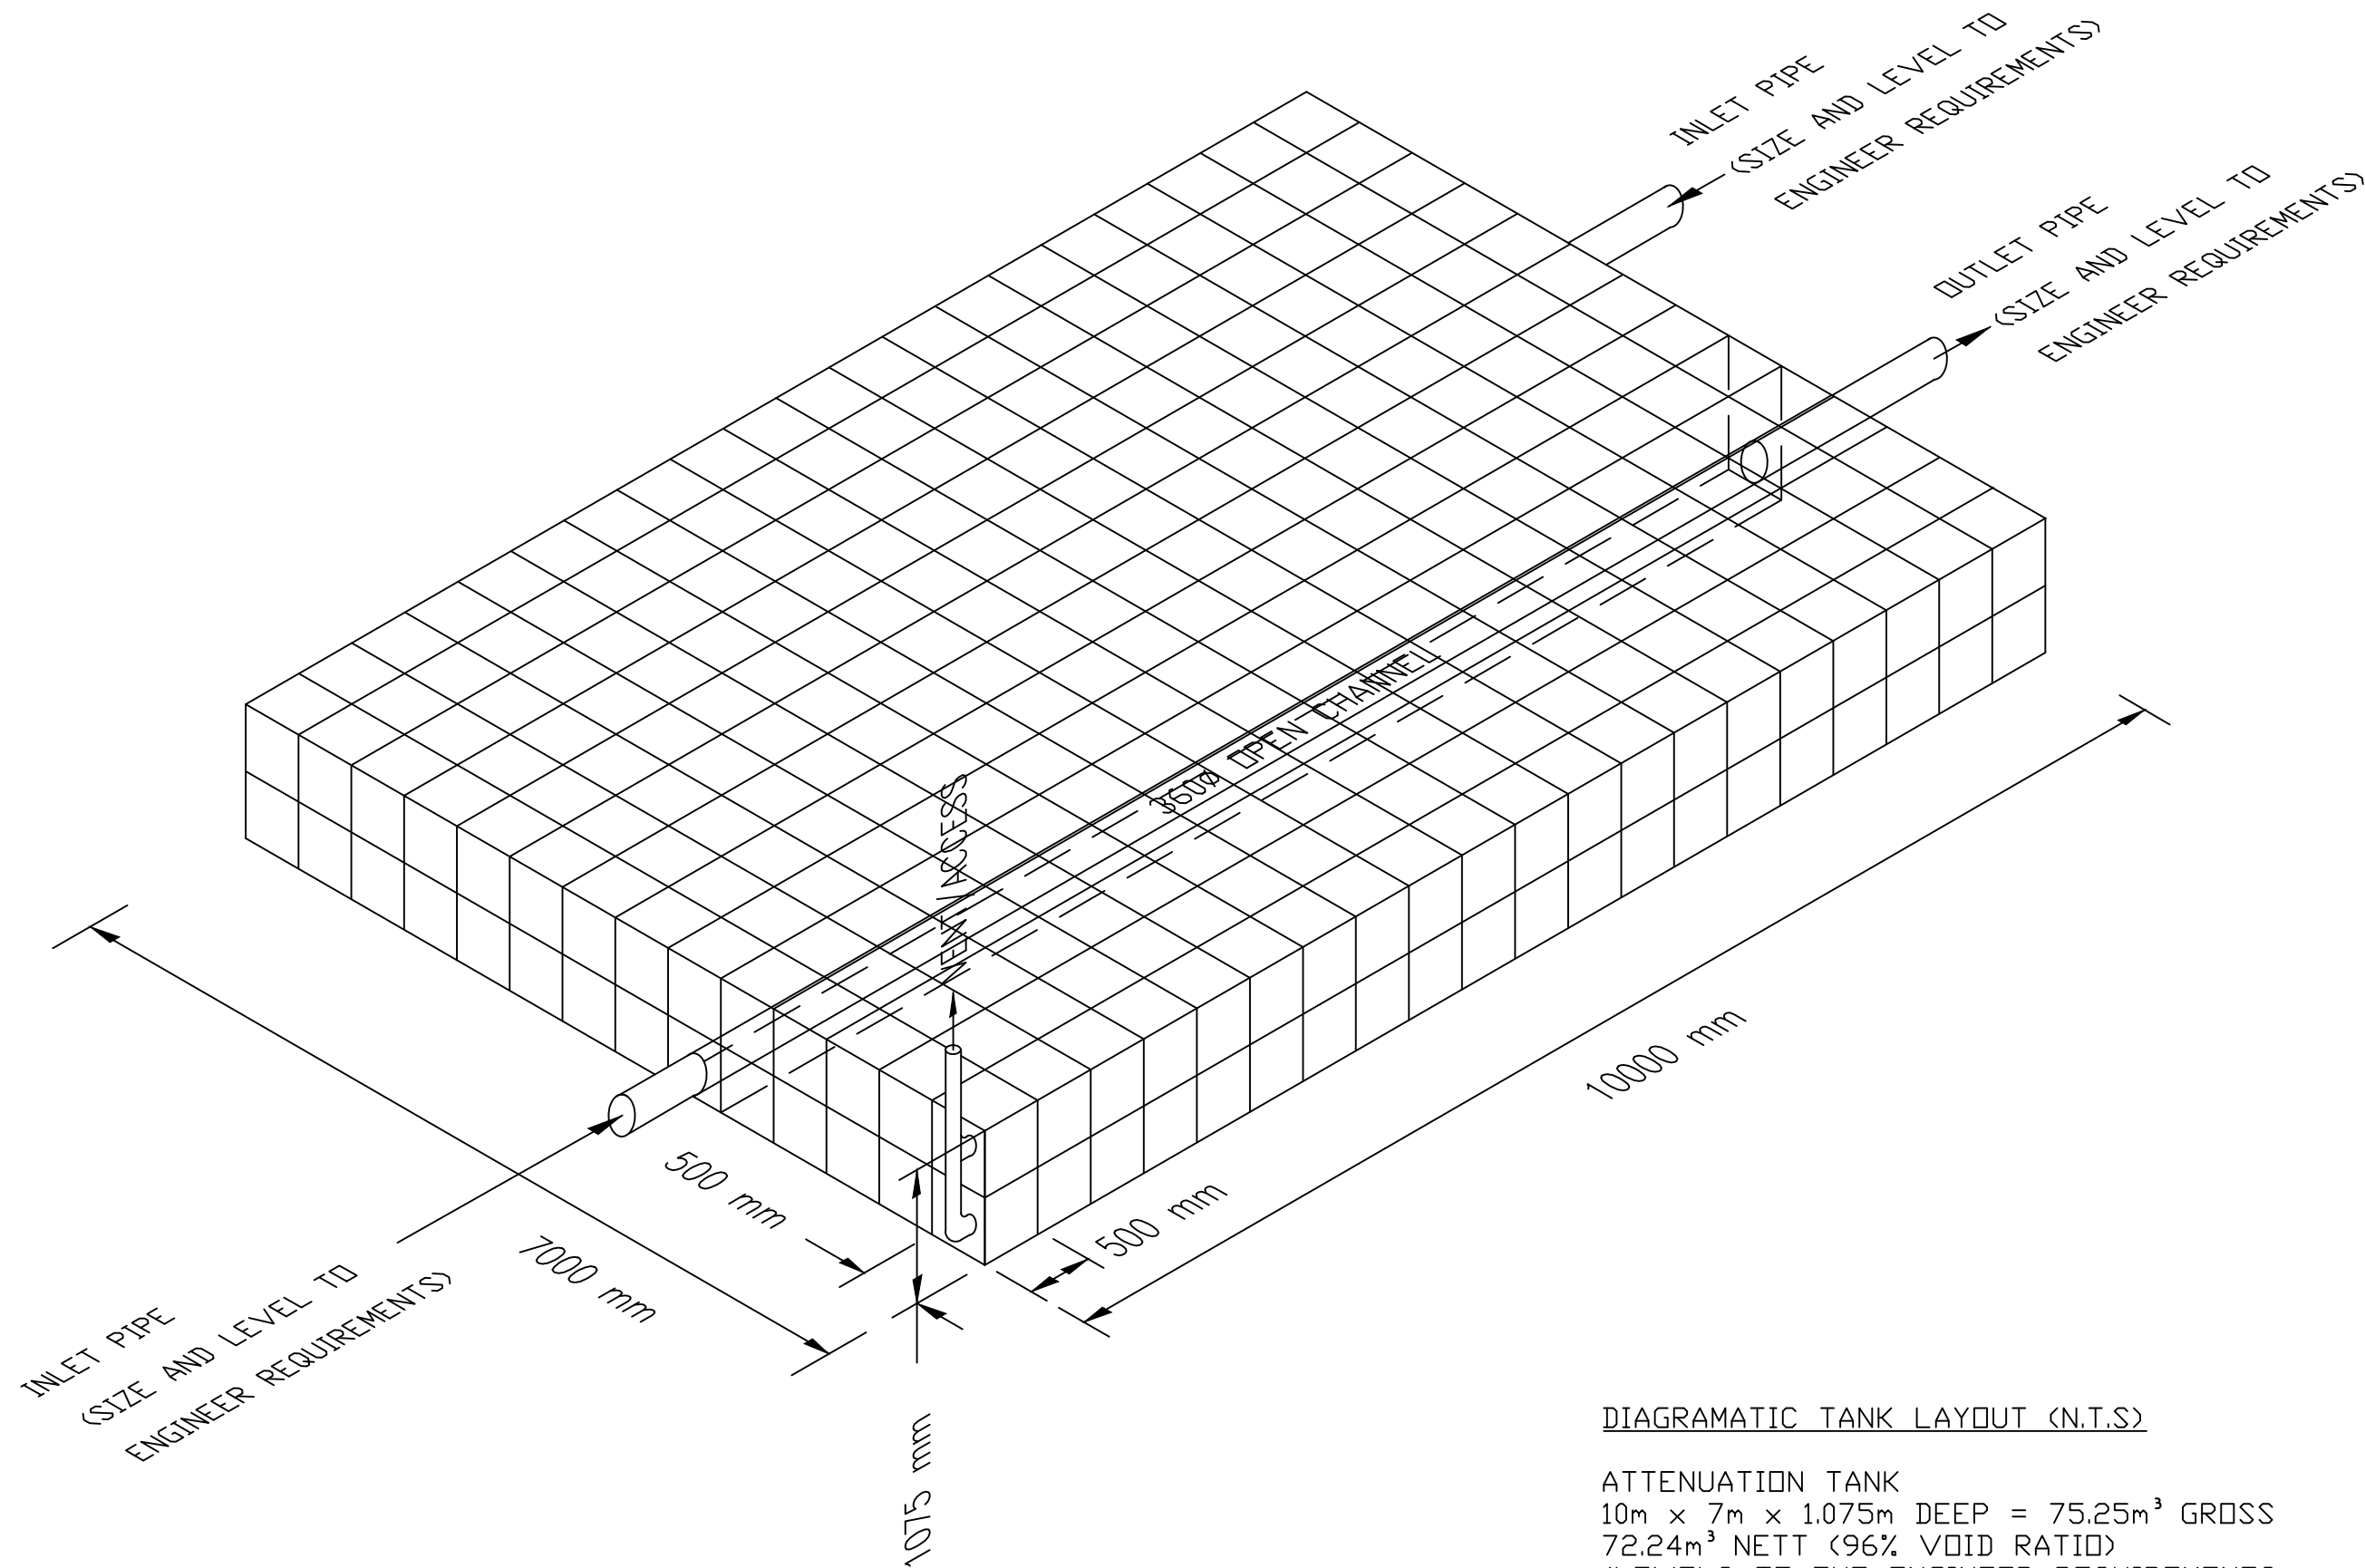

DIAGRAMATIC TANK LAYOUT (N.T.S)

ATTENUATION TANK
 10m x 7m x 1.075m DEEP = 75.25m³ GROSS
 72.24m³ NETT (96% VOID RATIO)
 (LEVELS TO THE ENGINEER REQUIREMENTS
 PLEASE REFER TO THE LATEST DRAINAGE
 LAYOUT PRIOR TO INSTALLATION)

- Notes :-
1. ALL STORAGE TANK DRAINAGE WORKS SHALL BE CARRIED OUT IN ACCORDANCE WITH THE SPECIFICATIONS, METHOD STATEMENTS AND RECOMMENDATIONS OF ALDERBURGH LTD, ROCHDALE.
 2. THE LOCATION, SIZE AND DEPTH OF ALL EXISTING DRAINS / SEWERS AND SERVICES SHALL BE ESTABLISHED BY THE CONTRACTOR PRIOR TO THE COMMENCEMENT OF WORKS ON SITE. ANY DISCREPANCIES FROM THE INFORMATION INDICATED ON THESE DRAWINGS SHALL IMMEDIATELY BE BROUGHT TO THE ATTENTION OF THE ENGINEER.
 3. THE CONTRACTOR SHALL ALLOW FOR THE PROTECTION, TEMPORARY AND PERMANENT SUPPORT AND DIVERSION WORKS AS NECESSARY, TO ALL EXISTING SERVICES TO THE SATISFACTION OF THE PUBLIC UTILITIES.
 4. THE CONTRACTOR SHALL ALLOW FOR DEALING WITH SURFACE WATER RUN-OFF INTO EXCAVATIONS AND FROM GROUNDWATER BY MEANS OF SUMPS, PUMPING AND DE-WATERING AS APPROPRIATE, IN ORDER TO KEEP THE EXCAVATION AS REASONABLY DRY AS POSSIBLE DURING THE CONSTRUCTION OF THE WORKS.
 5. ALL LEVELS AND DIMENSIONS SHALL BE VERIFIED ON SITE PRIOR TO THE COMMENCEMENT OF ANY WORKS. ANY DISCREPANCIES SHALL IMMEDIATELY BE BROUGHT TO THE ATTENTION OF THE ENGINEER.
 6. THE CONTRACTOR SHALL TAKE ALL NECESSARY SAFETY PRECAUTIONS IN LINE WITH CURRENT LEGISLATION WHEN WORKING IN / NEAR CONFINED SPACES, DEEP EXCAVATIONS AND MACHINERY.
 7. THE CONTRACTOR SHALL TAKE ALL NECESSARY SAFETY TO PROTECT PEDESTRIANS AND VEHICLES FROM THE WORKING AREAS.
 8. TO PROTECT THE PLUVIAL CUBE MODULAR ATTENUATION AND SOAKAWAY STORAGE TANK FROM CONSTRUCTION SITE DEBRIS, THE CONTRACTOR SHALL ENSURE THAT STOPPERS ARE SECURELY PLACED IN ALL CONNECTIONS IMMEDIATELY UPSTREAM OF THE TANK UNITS, ONLY TO BE REMOVED ONCE THE FINAL CLEANING OF THE ROADS / DRAINAGE HAS BEEN COMPLETED.
 9. UPON COMPLETION OF THE WORKS THE CONTRACTOR SHALL CLEAN ALL DRAINAGE BY JETTING, REMOVING ALL DEBRIS FROM SITE, NO DEBRIS SHALL BE PERMITTED TO ENTER THE TANK STORAGE SYSTEM.
 10. NUMBER OF VENT UNITS DEPENDS ON THE SIZE OF THE TANK (REFER VENT DRAWING)
 11. REFER SEQUENCE OF WORK DOCUMENT FOR DETAILED INSTALLATION METHODOLOGY (CONTACT ALDERBURGH LTD)

Notes :- All the Dimensions by Millimeters



ALDERBURGH LTD
 SOLUTIONS HOUSE
 DANE STREET
 ROCHDALE
 OL11 4EZ
 TEL: 01706 374416
 EMAIL: TECHNICAL@ALDERBURGH.COM

PROJECT
 OLDHAM ROAD, NEWTON HEATH
 ATTENUATION TANK - LAYOUT

TITLE
 ATTENUATION/STORAGE TANK
 DETAILS USING PLUVIAL CUBE
 MODULES UNITS.

Scale N.T.S.	Drawn MI	Checked AY
Date 01/03/2023	Drawing No. PCST - 2.1	Revision R0