




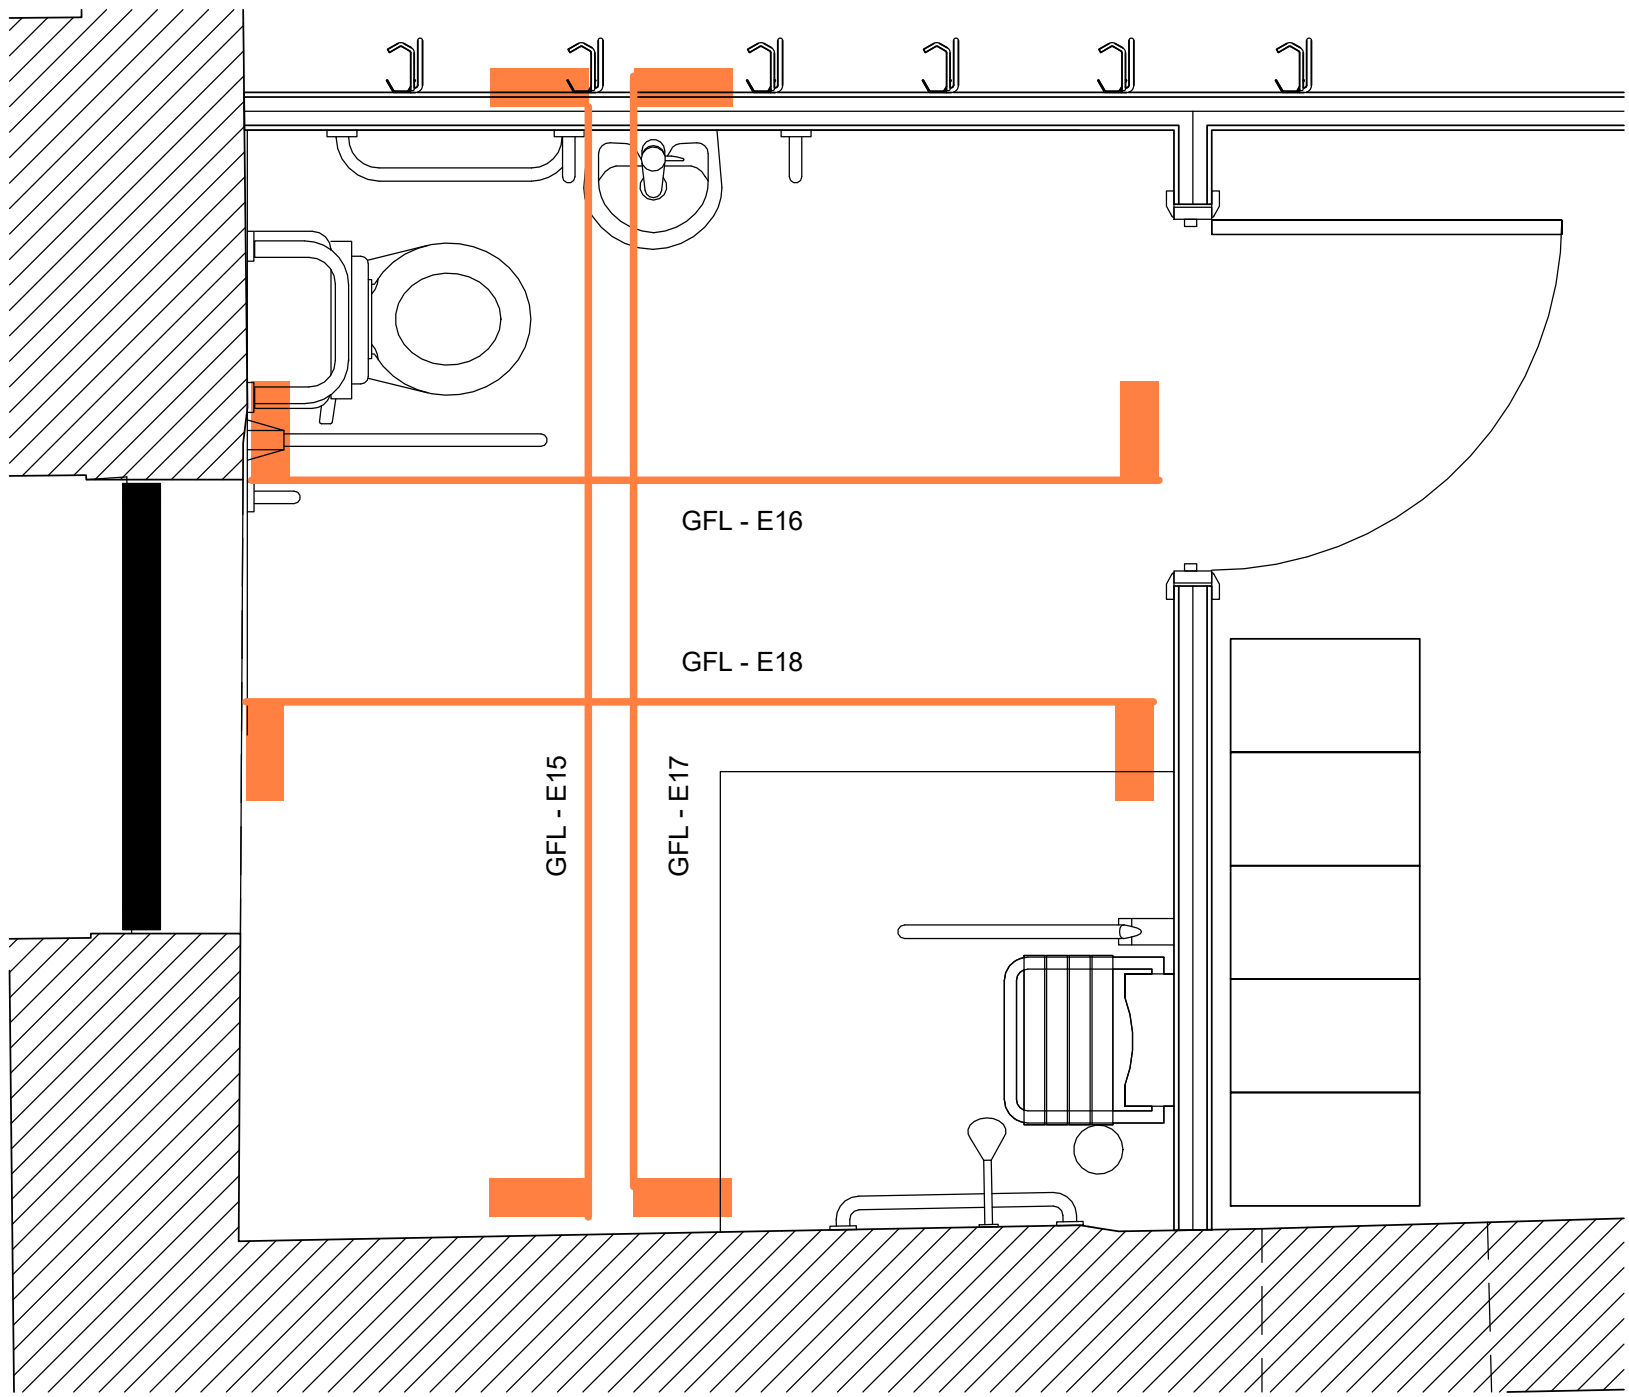


GFL Proposed Disabled Access Shower and WC
1 : 20

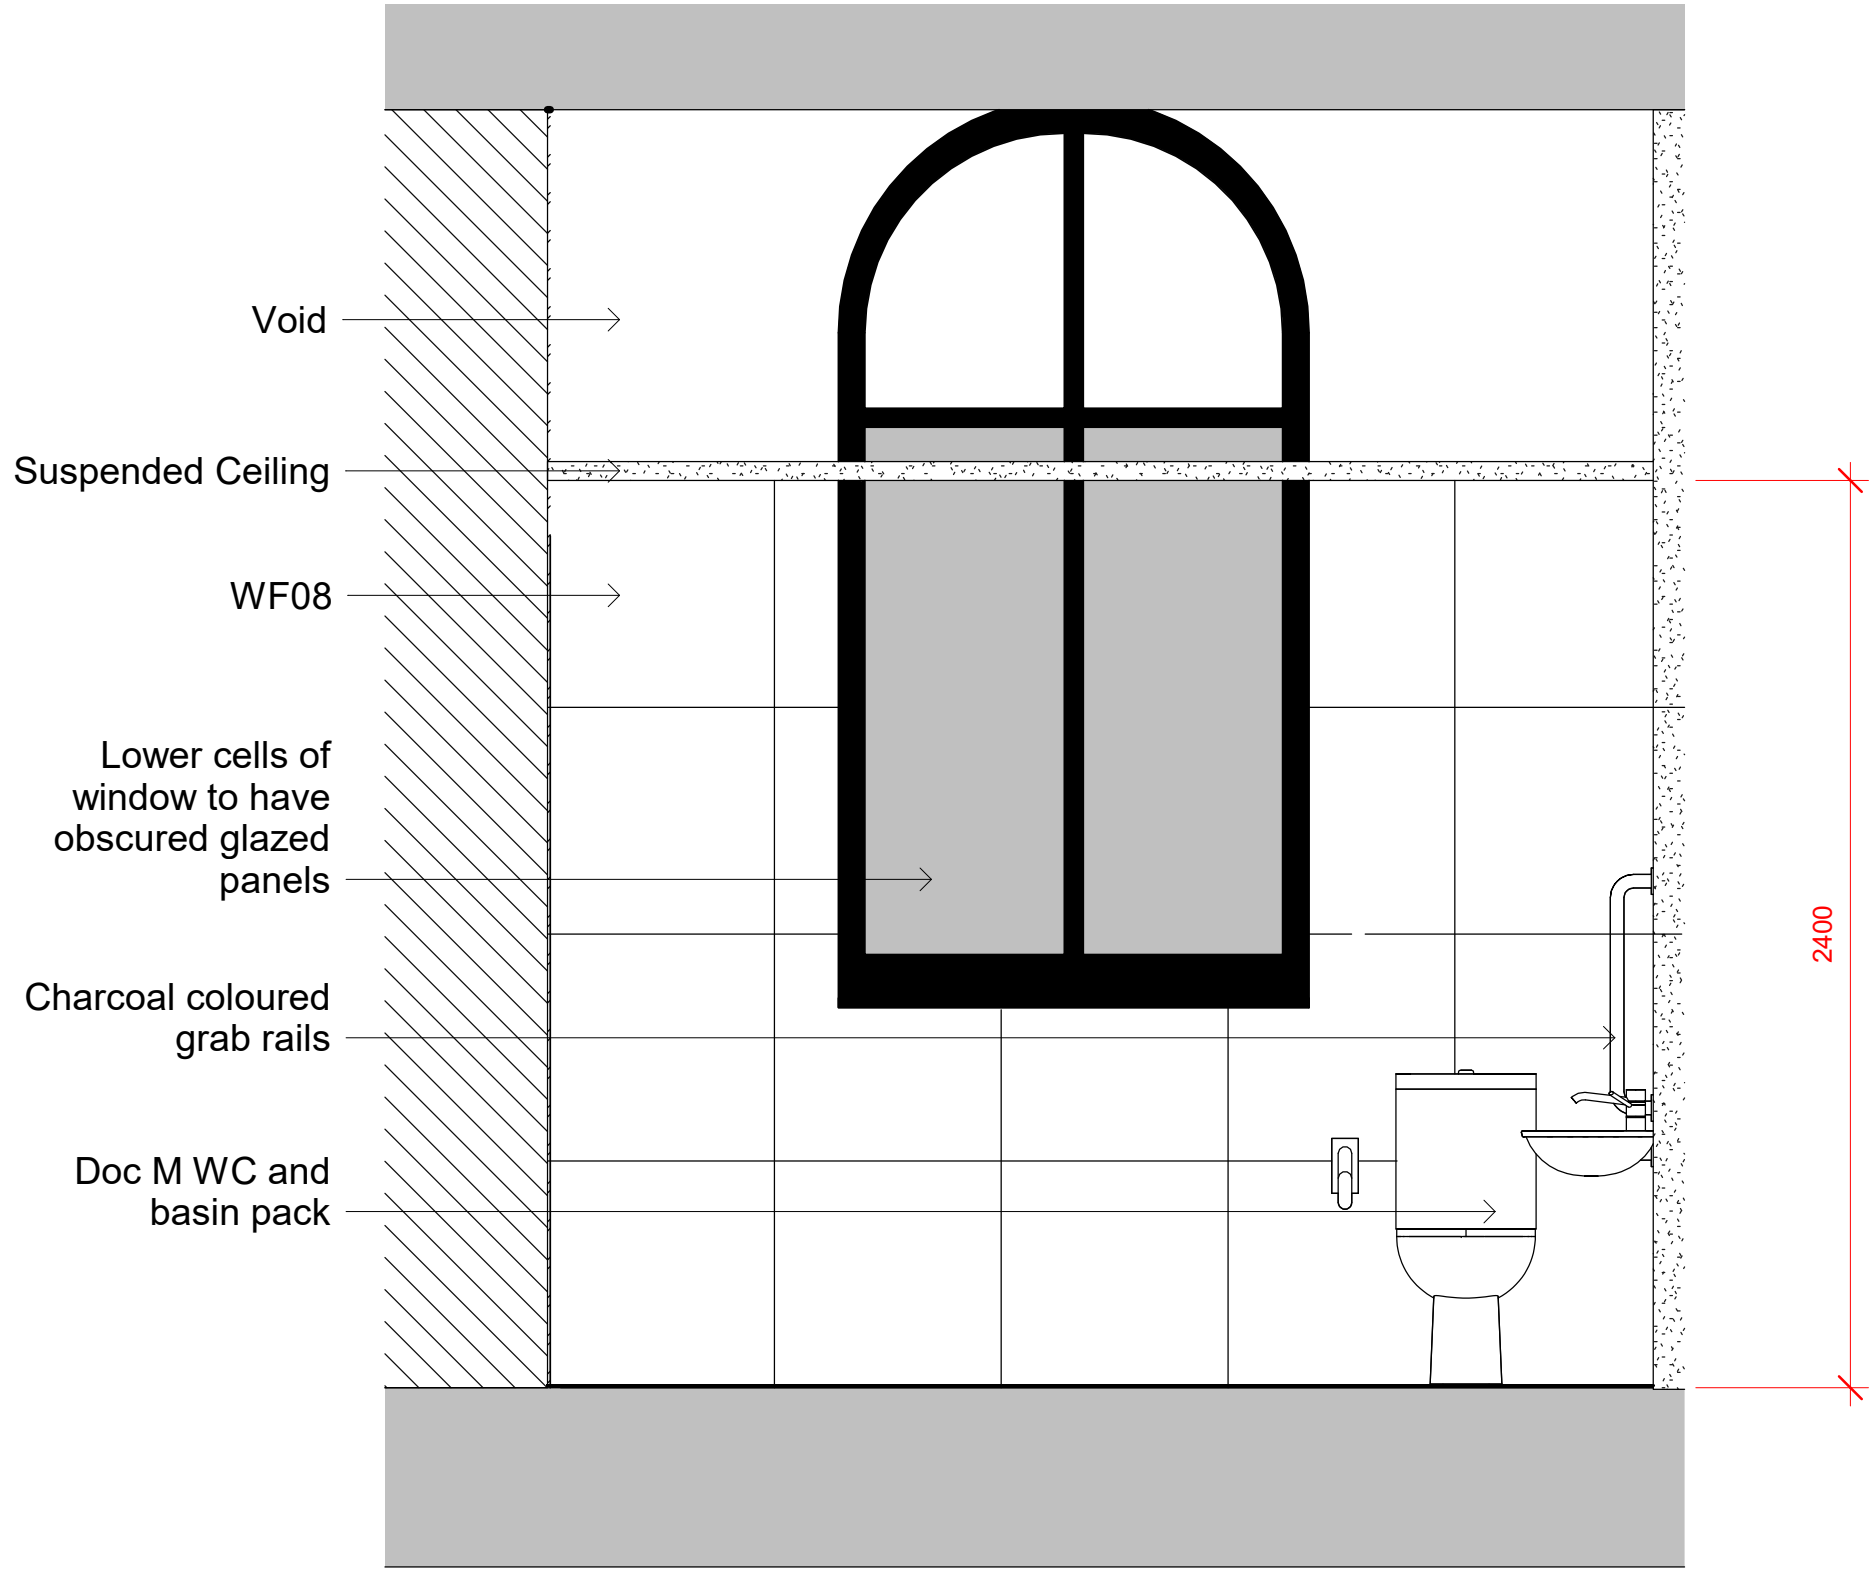


GFL - Elevation 15
1 : 20

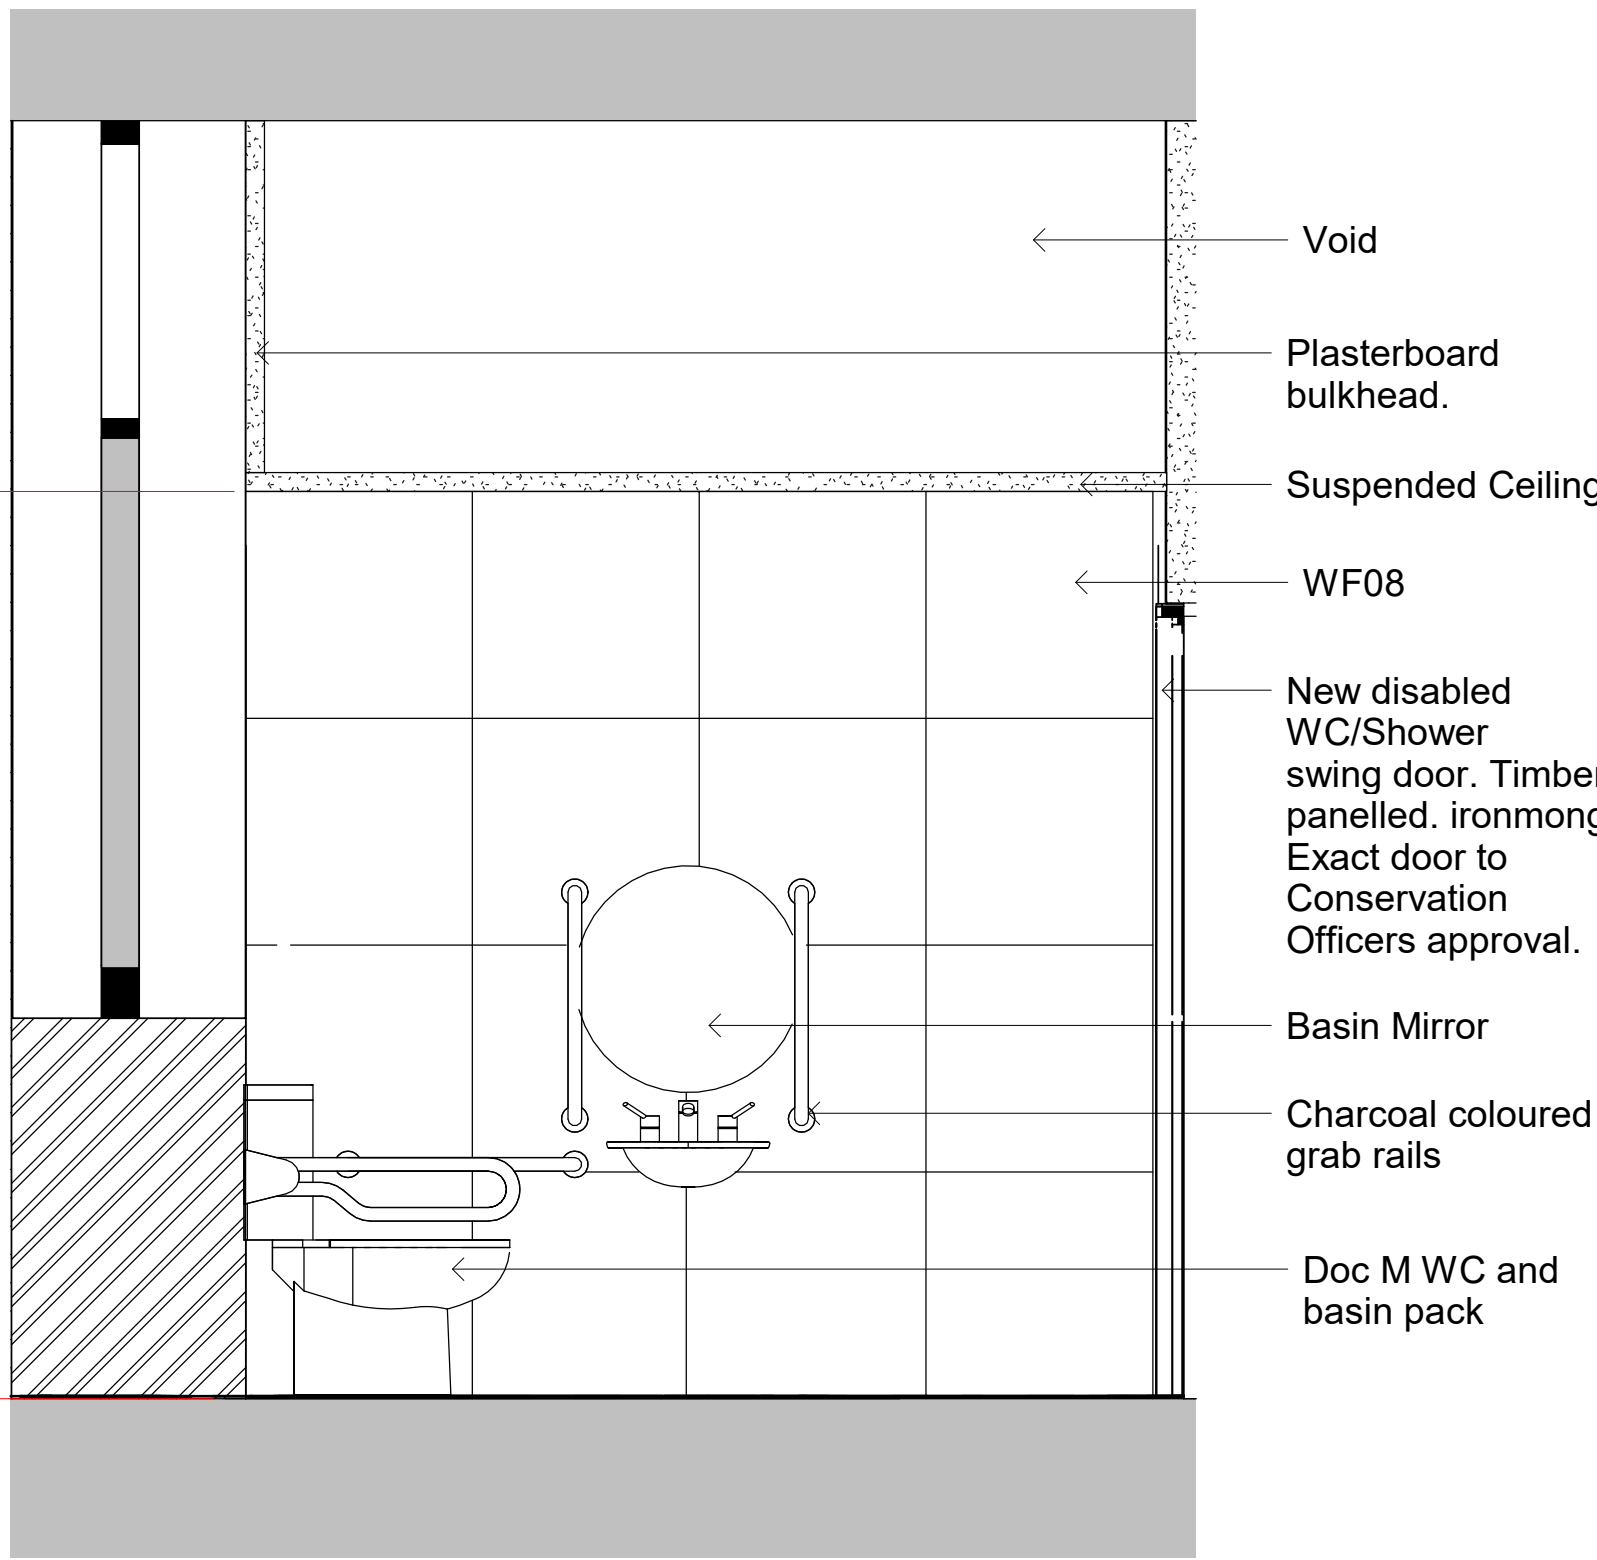

GFL - Elevation 16
1 : 20

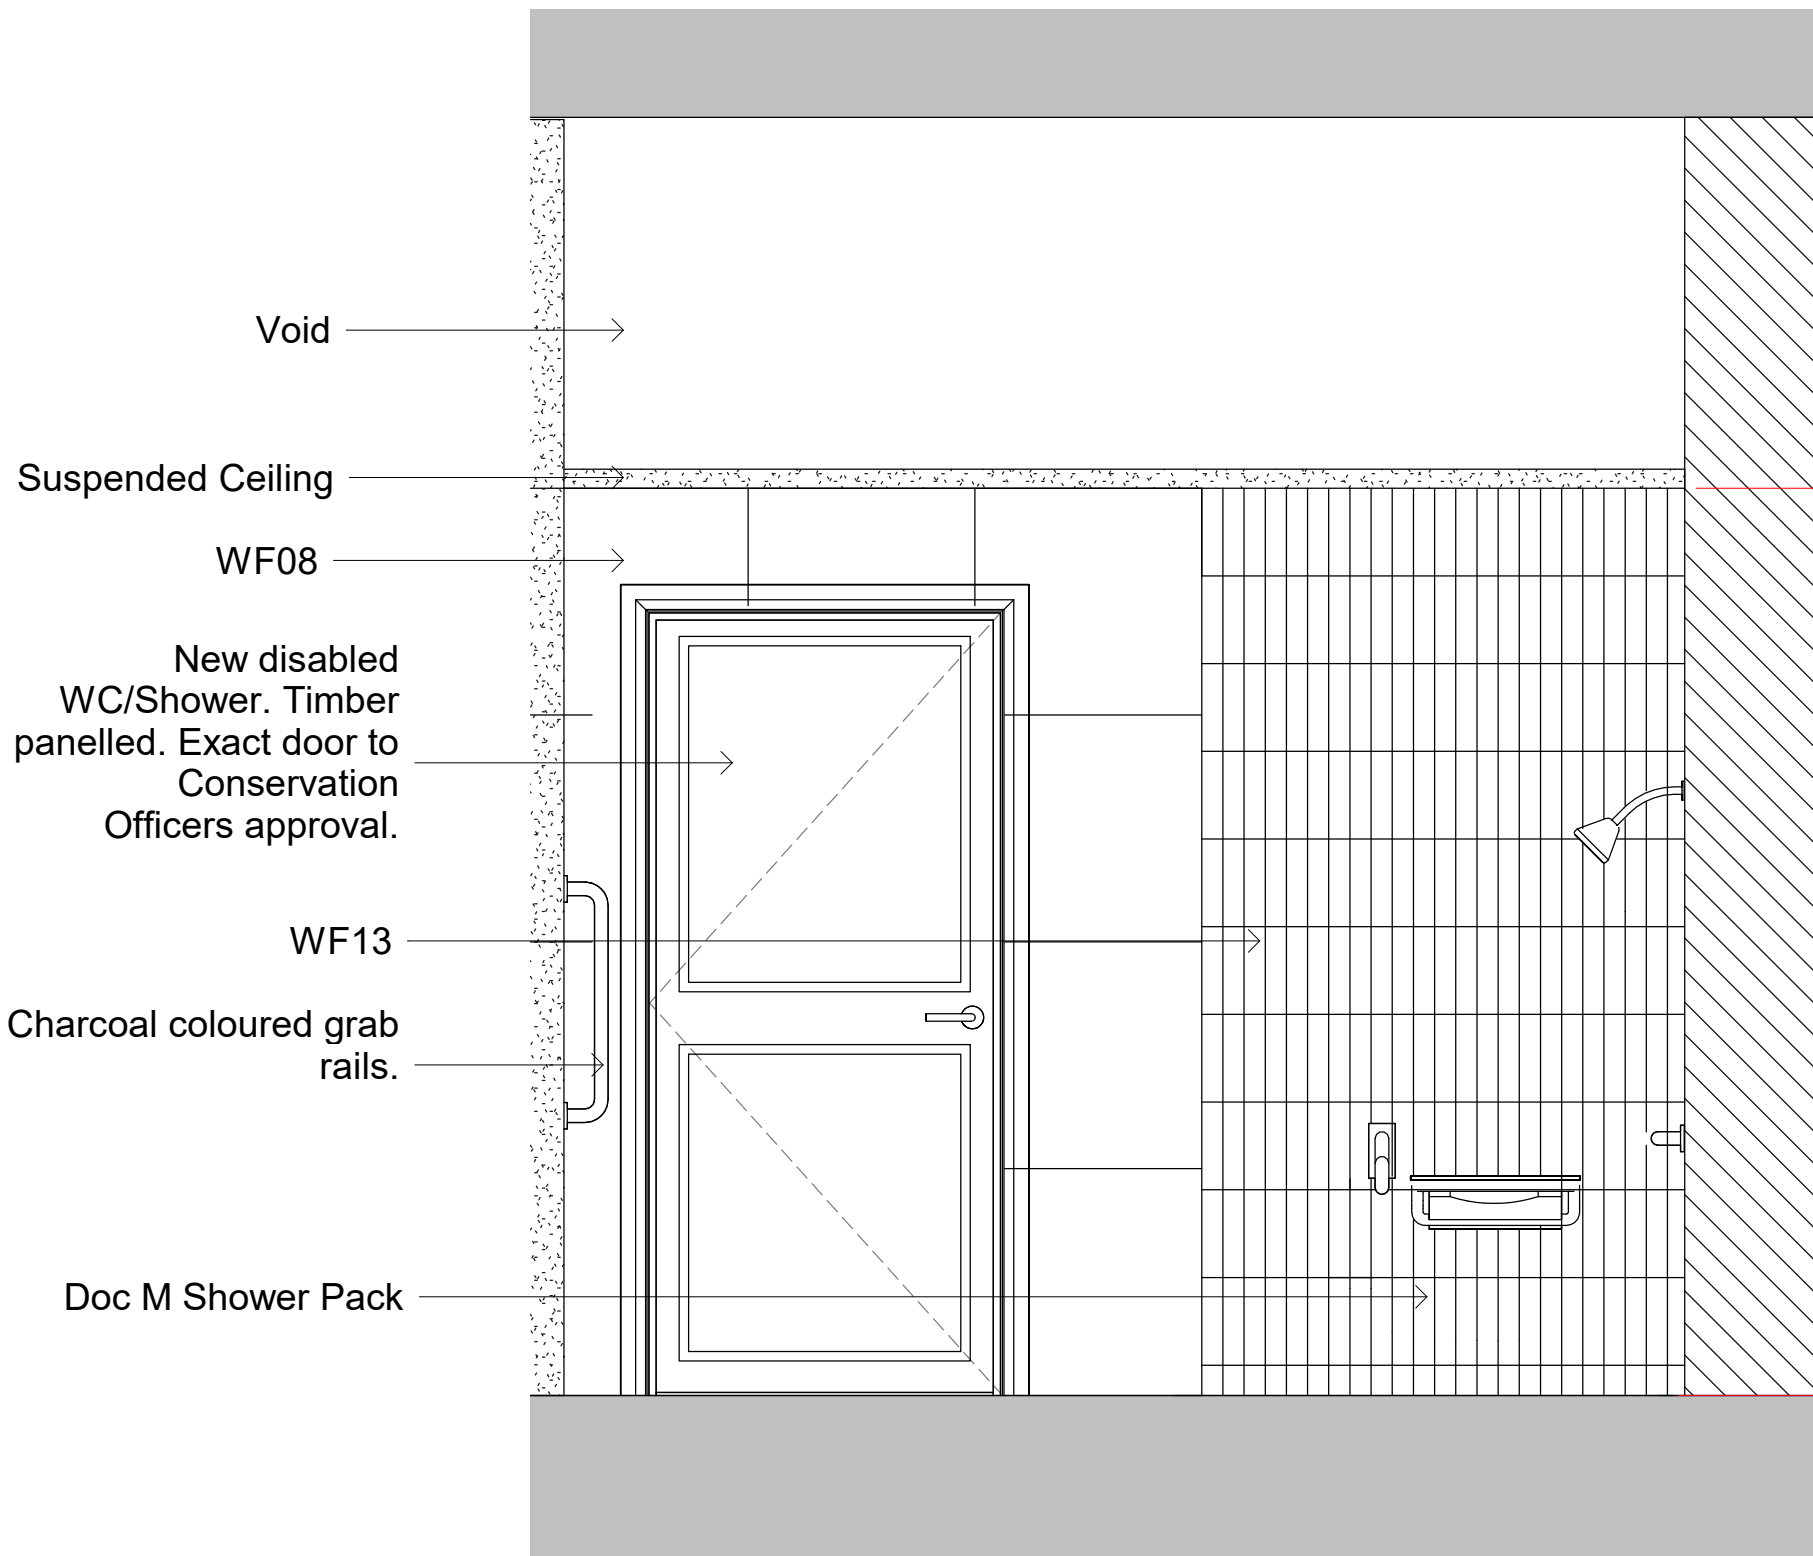

GFL - Elevation 17
1 : 20

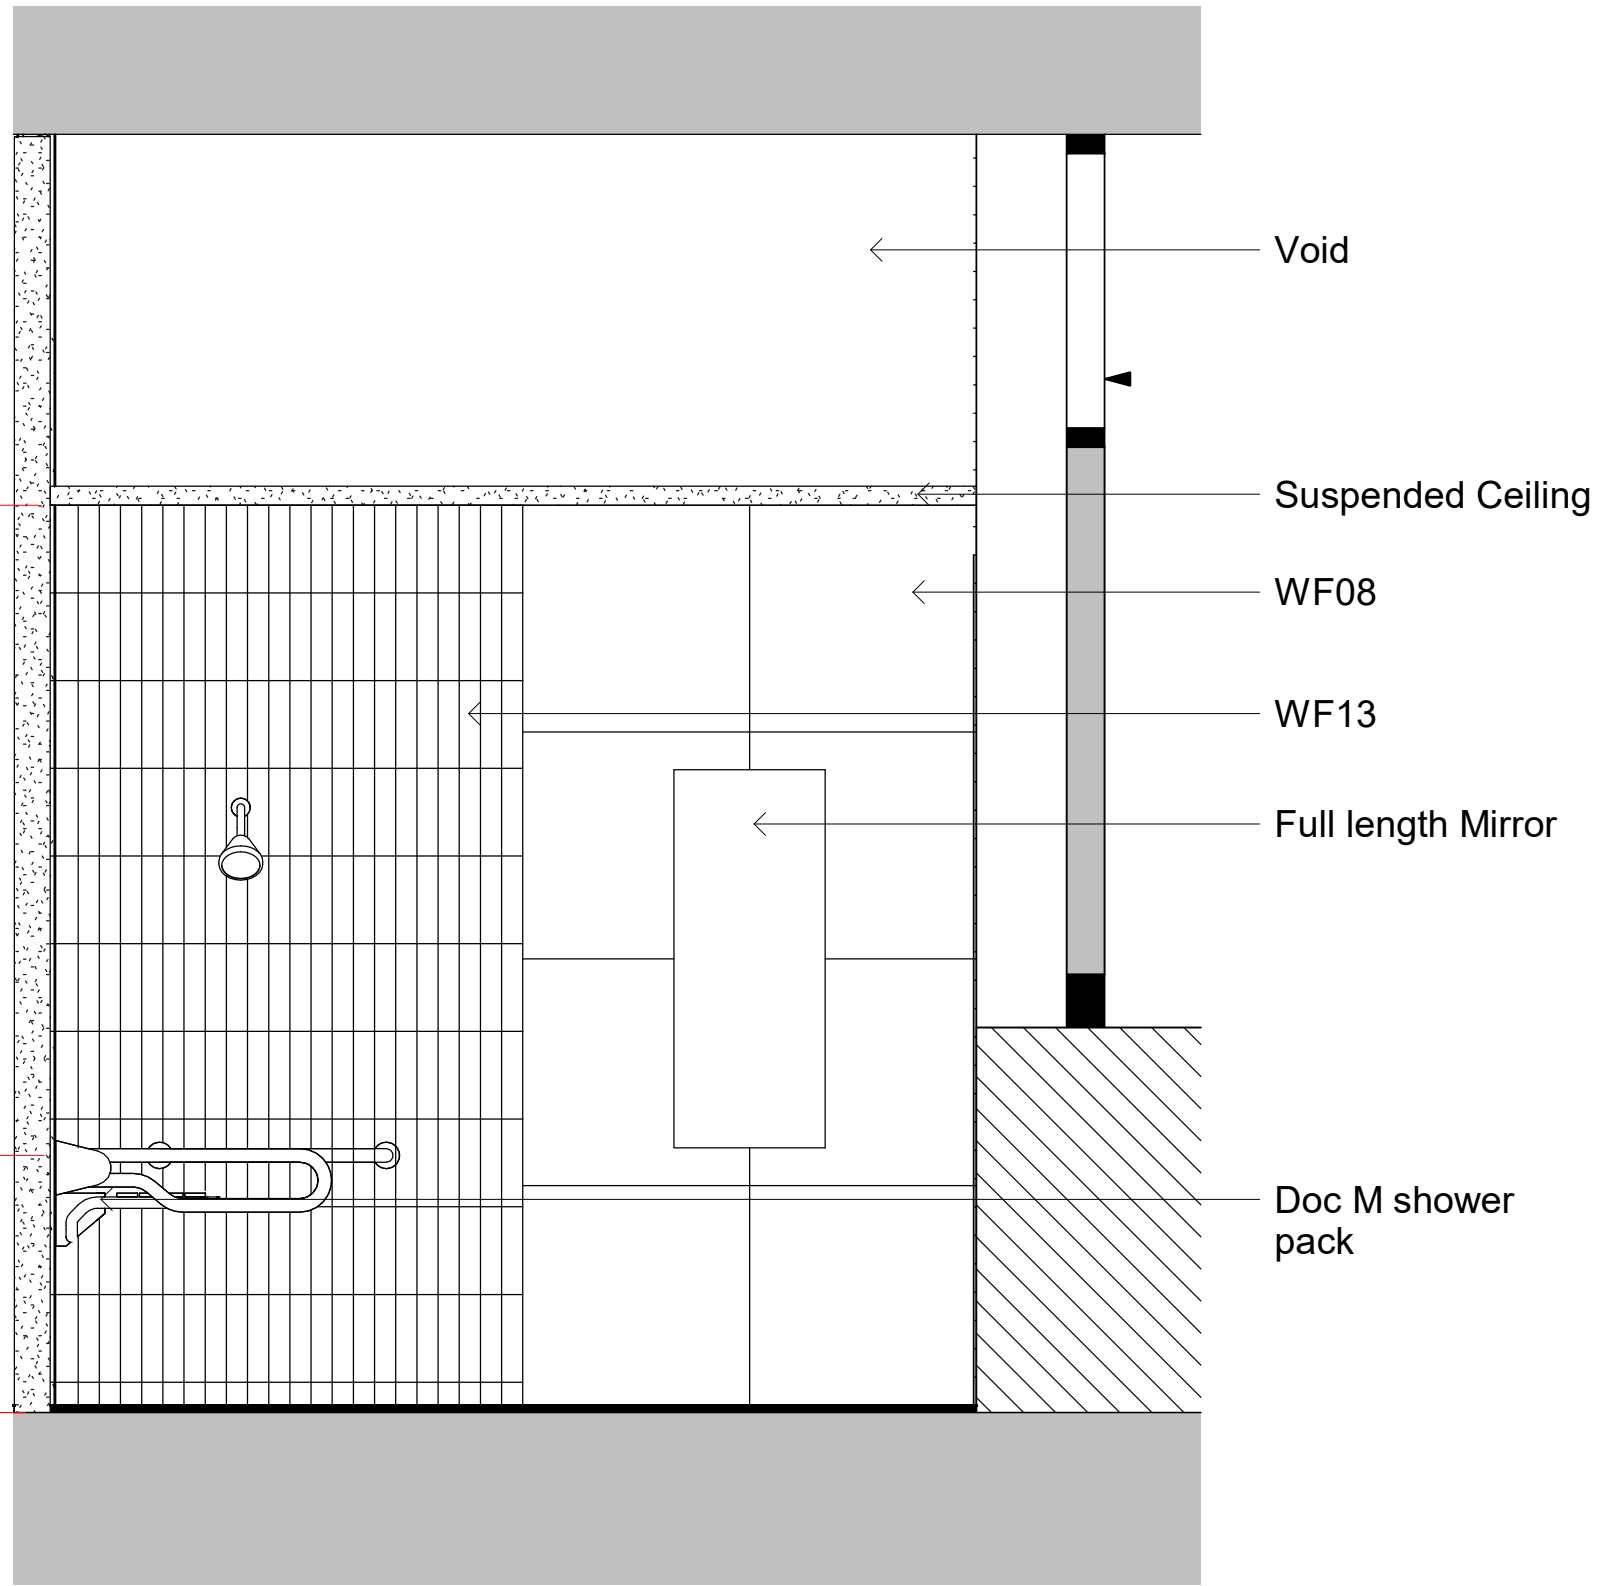

GFL - Elevation 18
1 : 20

FLOOR FINISHES: FF05 - Tile - Supplier: Solus. Range: Matter. Colour: MTT - Grey. Size: 600mm x 600mm.

Doc M Shower Pack: Supplier: Ideal Standard. Range: Contour 21, S0755RN. Doc M shower room pack - exposed valve. Colour: Charcoal (Grab Rails)

Dock M WC and Basin Pack: Supplier: Ideal Standard. Range: Contour 21 Plus, Assembly. Doc M right hand pack with standing washbasin. Colour: Charcoal (Grab Rails)

Basin Mirror: Supplier: Ideal Standard. Range: Conca, 60cm mirror, ambient light.

Full Length Mirror: Supplier: Ideal Standard. Range: 40cm x 100cm mirror with ambient light and anti-steam.

Hand Dryers: Supplier: Commercial Washrooms. Range: Gusto 1.2 kW Matte Black Electric Hand Dryer. Colour: Black

Soap Dispenser: Supplier: Commercial Washrooms. Range: Black Liquid Soap Dispenser.PL20PBK. Dimensions: 250mm x 115mm x 115mm.

WC Roll Holder: Supplier: Commercial Washrooms. Range: Graphite Grey Stainless Steel Jumbo Toilet Roll Dispenser. Colour: Black.

A	Updated following planners comments	10.08.23	ES	ER
-	Issued for planning	18.04.23	ES	SV
REV	DESCRIPTION	DATE	BY	CHK

CLIENT NAME

T&M Real Estate

PROJECT NAME

Lindencourt

DWG TITLE:

GFL Proposed Disabled Access WC & Shower

DWG NO: **24_000** REVISION: **A**

SCALE **1 : 20 @A1** DRAWN: **ES**

DWG STATUS:

Planning