
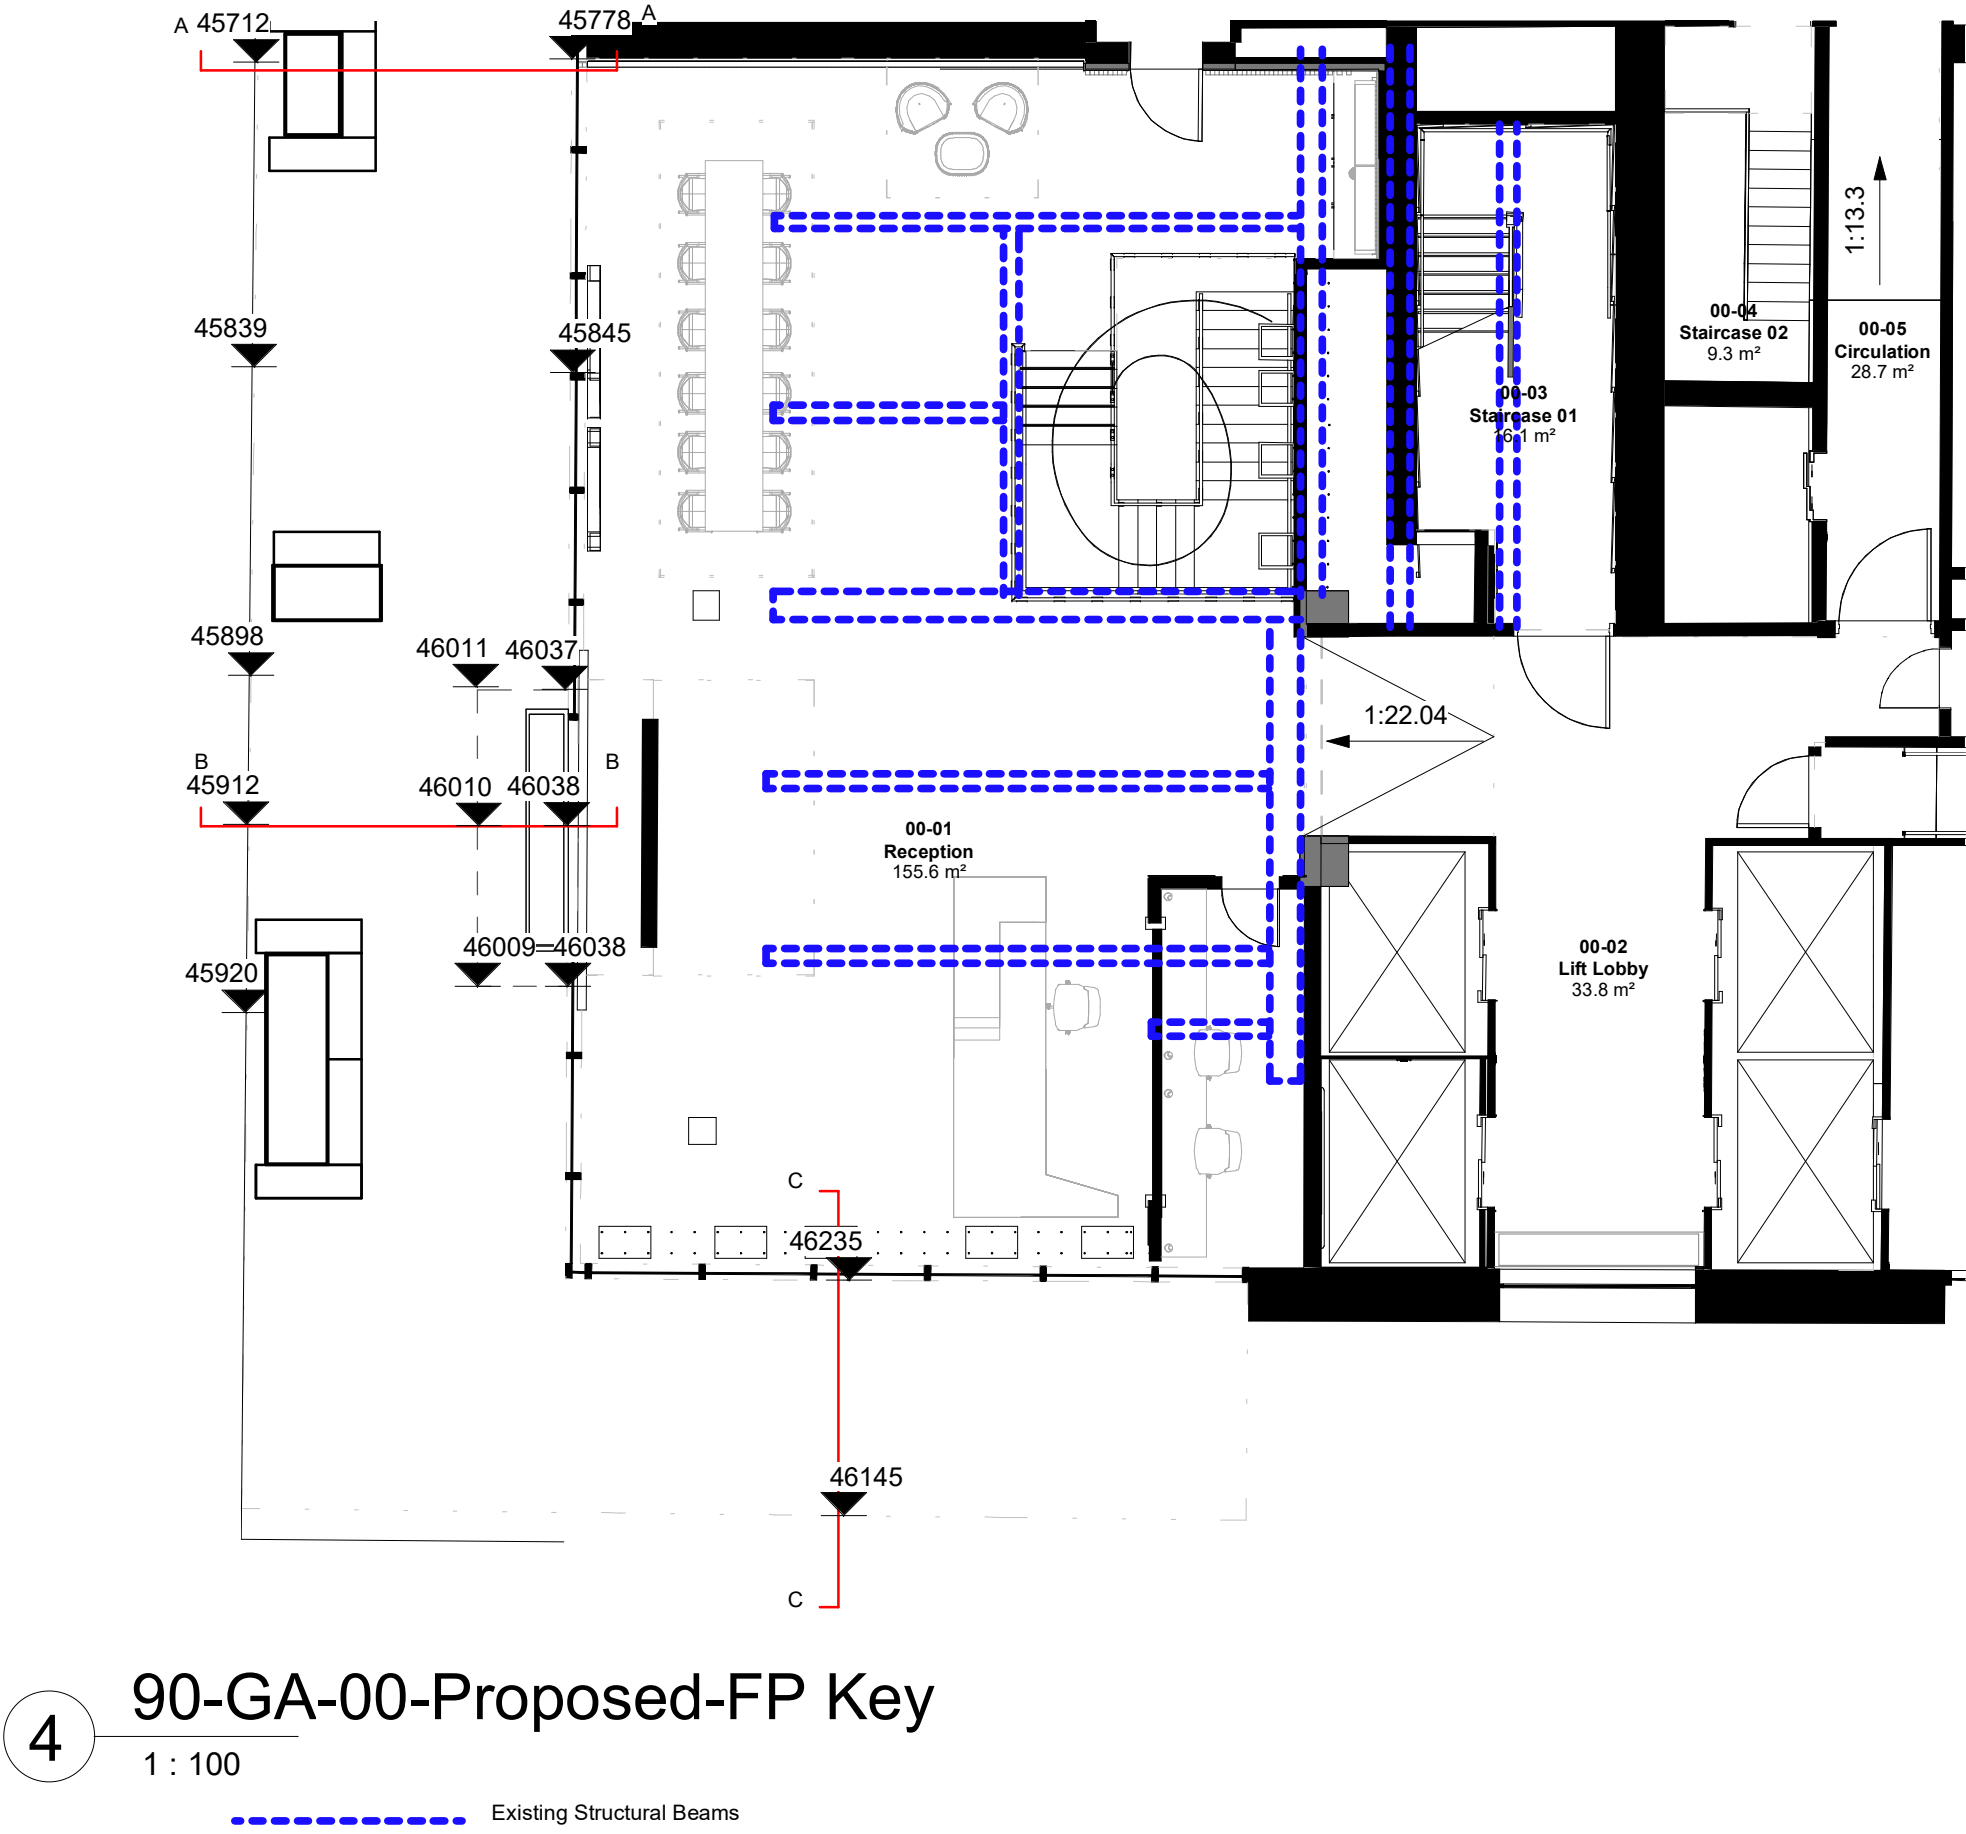
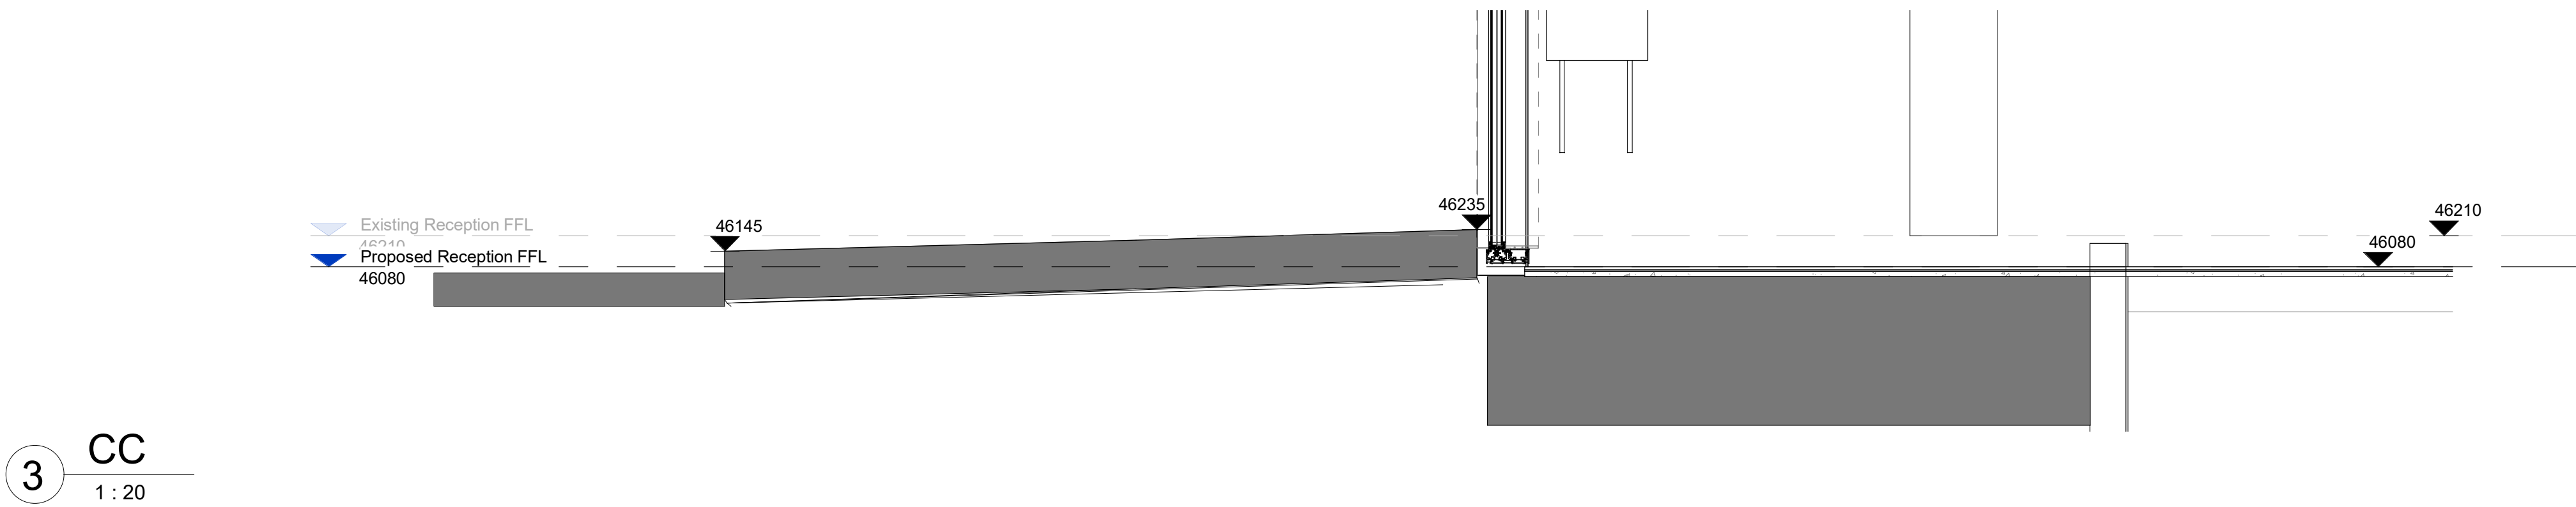
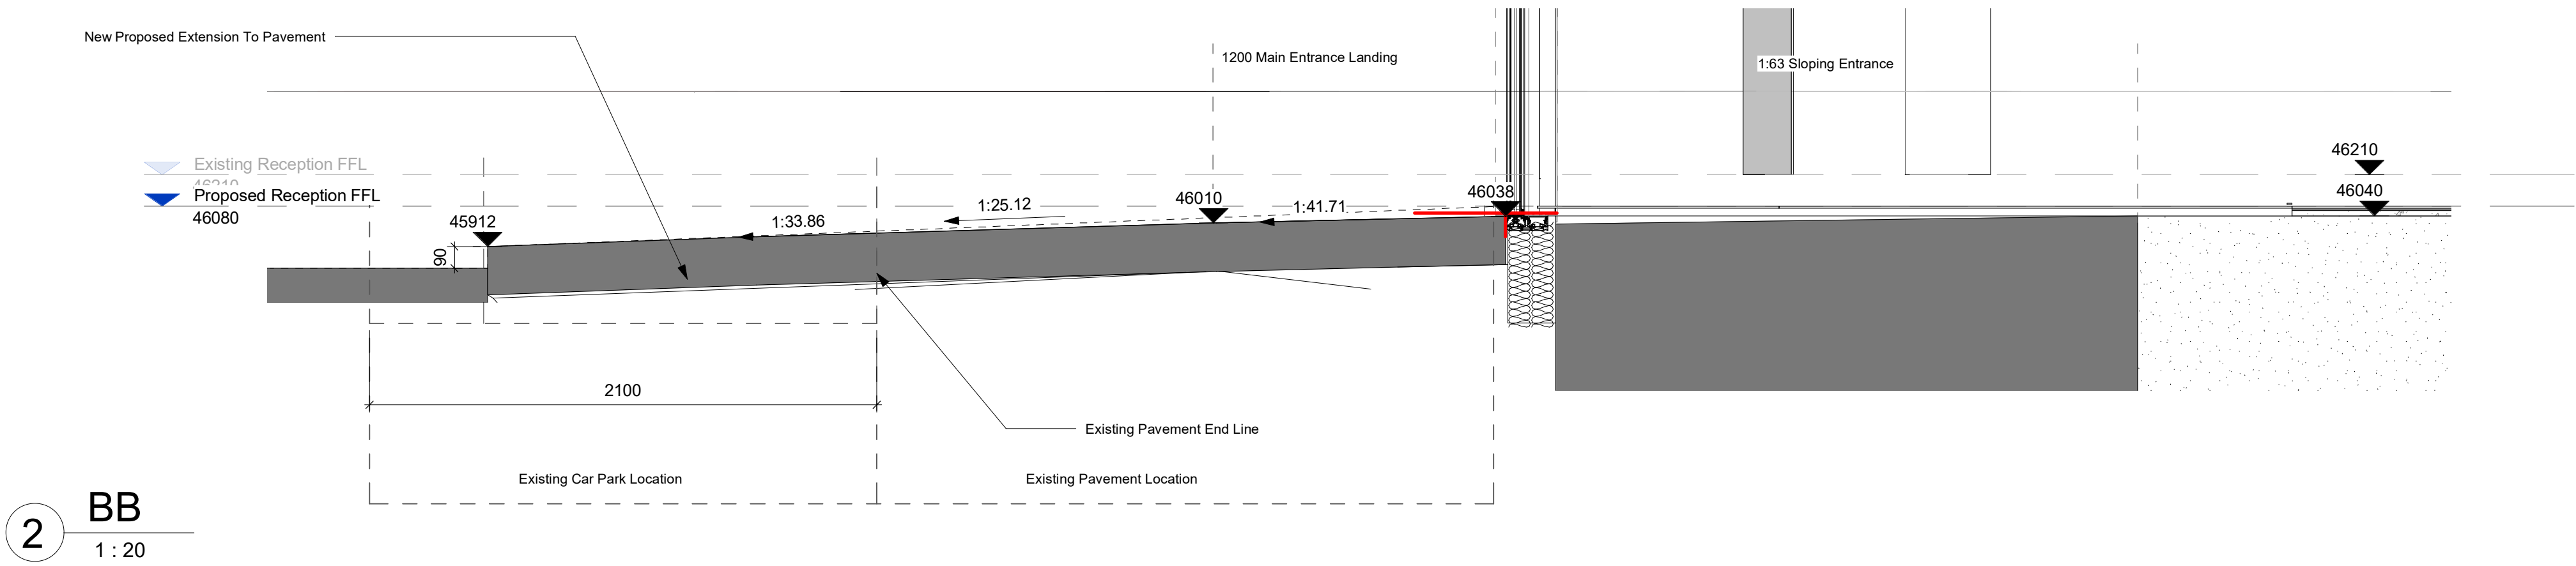


Notes :
1. This drawing should not be scaled, figured dimensions only to be taken
2. should any discrepancies be found with this drawing, please inform this office.
3. Copyright of this drawing is owned by JM Architects.
Structural information indicative only. To be confirmed by Structural Engineer.

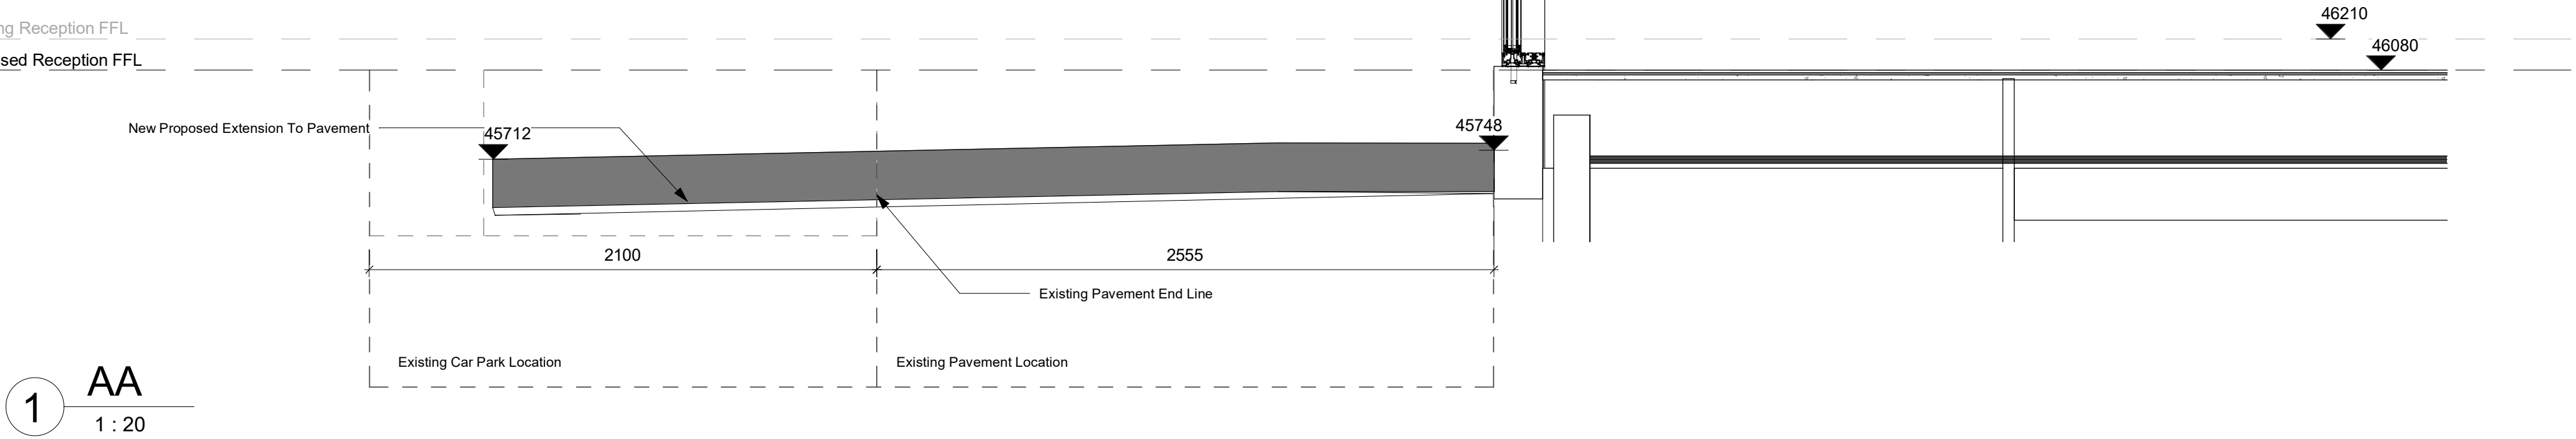

P01	Tender Issue	17.04.2023	CC	AR
Rev	Description	Date	Drn By	Chk By

jmarchitects

Project	58 Mosley Street	64 Queen Street Edinburgh EH2 4NA
Title	Proposed External Levels L00	T : 0131 464 6100
Client	M&G Real Estate	edi@jmarchitects.net www.jmarchitects.net
Purpose	For Tender	Scale : As indicated @ A1

Drawing Number								
Project - Originator - Volume - Level - Type - Role - Class&Number					Status	Revision	JMA Project Number	
7002-JMA-ZZ-00-DR-A-901002					S4	P01	7002	