
GEA: 218.6 GIA: 196.6
TRA: 188.0 NIA: 108.4



Main Building
B01
Basement
GEA: 626.9 GIA: 561.6
TRA: 526.1 NIA: 305.2

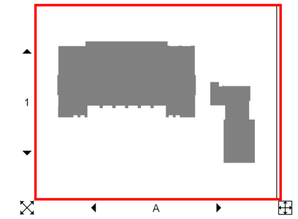

N

- Accommodation
- Changing/Cloaks
- Child Care
- Circulation
- Dining
- Kitchen
- Medical
- Office
- Plant
- Recreation
- Resource
- Retail
- Sport/Fitness
- Store
- Sanitary
- Training/Teaching
- Unclassified
- Utility
- Vehicle Storage
- Workshop
- Worship
- Activity
- Funeral
- Justice
- Meeting
- Public
- Services
- No Access

Rev	Description	Date

Capital Programmes & Property
Growth & Neighbourhood Directorate

Manchester City Council
PO Box 532 Town Hall
Manchester
M60 2LA

PROPERTY / JOB TITLE
Greenheys
Adult Learning Centre
Upper Lloyd Street, Moss Side, M14 4HZ

UPRN
010023048514

DRAWING TITLE
Basement Plan

JOB NO.	DRAWING NO.
S6232	010023048514
DATE	REVISION
May 2016	01
SCALE @ A0 / A1	SCALE @ A3 / A4
NTS / 1:100	1:200 / NTS

MANCHESTER CITY COUNCIL



Main Building
B01
Ground Floor
GEA: 808.6 GIA: 735.9
TRA: 678.8 NIA: 599.6

Annex
B02
Ground Floor
GEA: 218.6 GIA: 196.6
TRA: 188.0 NIA: 108.4

Greenheys Adult Learning Centre

Greenheys Adult Learning Centre
010023048514
Site Area:

Gross External Area:	2609.4
Gross Internal Area:	2351.6
Total Room Area:	2183.6
Net Internal Area:	1601.1
Building Footprint Area:	1730.0

- Accommodation
- Changing/Cloaks
- Child Care
- Circulation
- Dining
- Kitchen
- Medical
- Office
- Plant
- Recreation
- Resource
- Retail
- Sport/Fitness
- Store
- Sanitary
- Training/Teaching
- Unclassified
- Utility
- Vehicle Storage
- Workshop
- Worship
- Activity
- Funeral
- Justice
- Meeting
- Public
- Services
- No Access

Rev	Description	Date

Capital Programmes & Property
Growth & Neighbourhood Directorate

Manchester City Council
PO Box 532 Town Hall
Manchester
M60 2LA


PROPERTY / JOB TITLE
Greenheys
Adult Learning Centre
Upper Lloyd Street, Moss Side, M14 4HZ


UPRN
010023048514

DRAWING TITLE
Ground Floor Plan

JOB NO.	DRAWING NO.
S6232	010023048514
DATE	REVISION
May 2016	01
SCALE @ A0 / A1	SCALE @ A3 / A4
NTS / 1:100	1:200 / NTS

MANCHESTER CITY COUNCIL

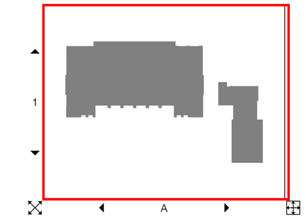

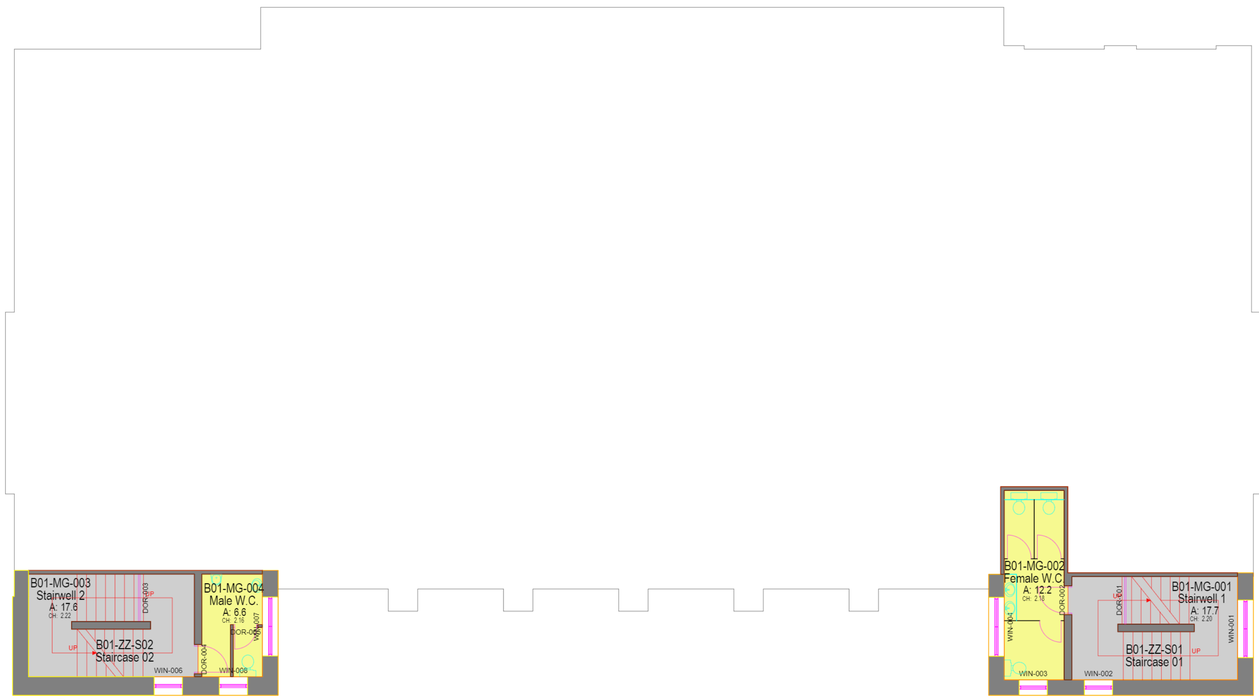

Main Building
B01
Ground Floor Mezzanine
GEA: 75.9 GIA: 59.2
TRA: 54.1 NIA: 0.0



- Accommodation
- Changing/Cloaks
- Child Care
- Circulation
- Dining
- Kitchen
- Medical
- Office
- Plant
- Recreation
- Resource
- Retail
- Sport/Fitness
- Store
- Sanitary
- Training/Teaching
- Unclassified
- Utility
- Vehicle Storage
- Workshop
- Worship
- Activity
- Funeral
- Justice
- Meeting
- Public
- Services
- No Access

Rev	Description	Date

Capital Programmes & Property
Growth & Neighbourhood Directorate

Manchester City Council
PO Box 532 Town Hall
Manchester
M60 2LA


PROPERTY / JOB TITLE
Greenheys
Adult Learning Centre
Upper Lloyd Street, Moss Side, M14 4HZ

UPRN
010023048514


DRAWING TITLE
Ground Floor Mezzanine Plan


JOB NO.	DRAWING NO.
S6232	010023048514
DATE	REVISION
May 2016	01
SCALE @ A0 / A1	SCALE @ A3 / A4
NTS / 1:100	1:200 / NTS

MANCHESTER
CITY COUNCIL

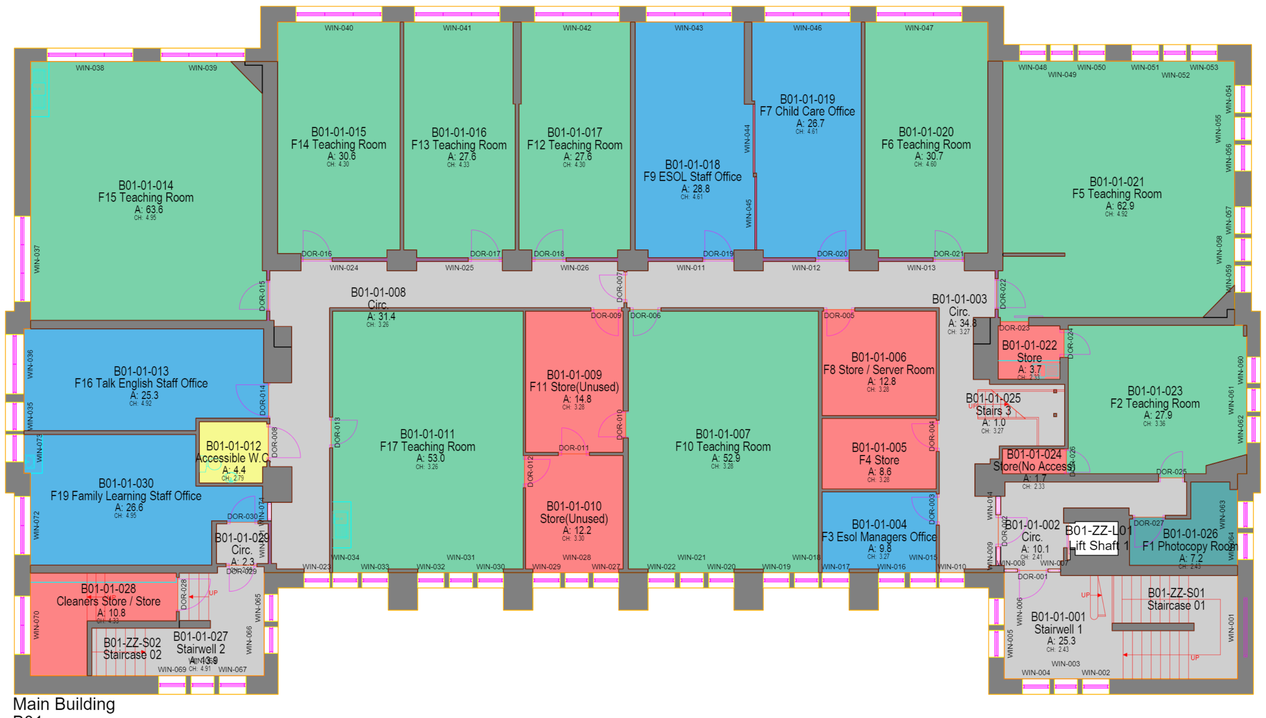

Main Building
B01
Level 01
GEA: 812.1 GIA: 740.6
TRA: 689.0 NIA: 555.0

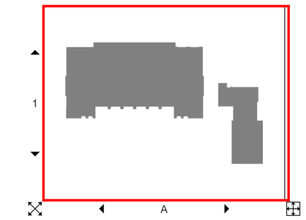

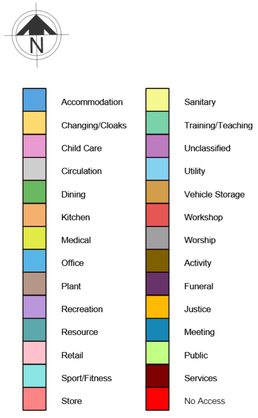

Rev	Description	Date

Capital Programmes & Property
Growth & Neighbourhood Directorate

Manchester City Council
PO Box 532 Town Hall
Manchester
M60 2LA


PROPERTY / JOB TITLE
Greenheys
Adult Learning Centre
Upper Lloyd Street, Moss Side, M14 4HZ


UPRN
010023048514

DRAWING TITLE
Level 01 Plan

JOB NO.	DRAWING NO.
S6232	010023048514
DATE	REVISION
May 2016	01
SCALE @ A0 / A1	SCALE @ A3 / A4
NTS / 1:100	1:200 / NTS

MANCHESTER
CITY COUNCIL

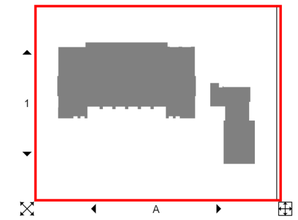

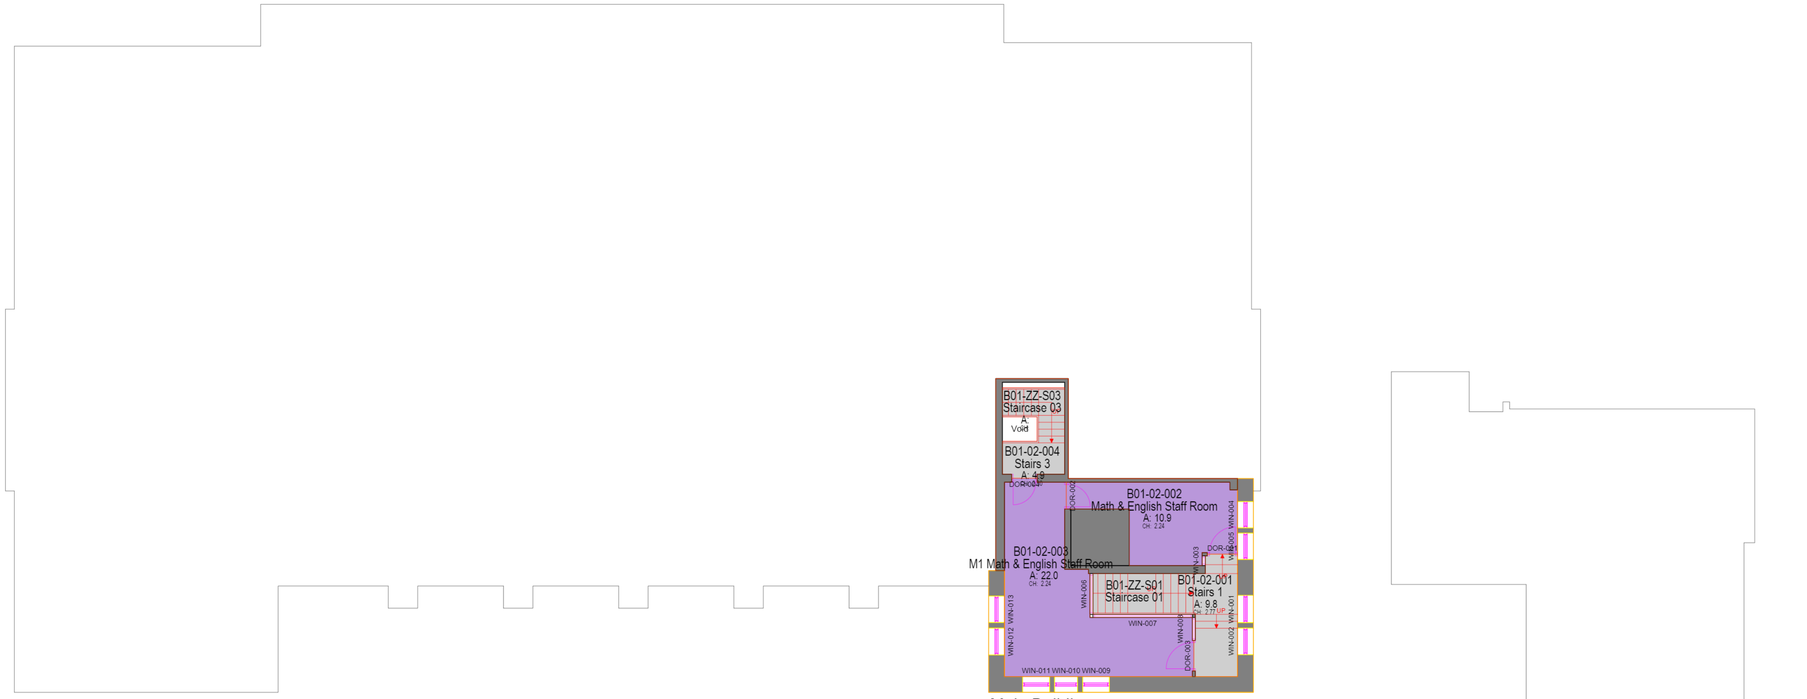

Main Building
B01
Level 02
GEA: 67.3 GIA: 57.7
TRA: 47.6 NIA: 32.9



- Accommodation
- Changing/Cloaks
- Child Care
- Circulation
- Dining
- Kitchen
- Medical
- Office
- Plant
- Recreation
- Resource
- Retail
- Sport/Fitness
- Store
- Sanitary
- Training/Teaching
- Unclassified
- Utility
- Vehicle Storage
- Workshop
- Worship
- Activity
- Funeral
- Justice
- Meeting
- Public
- Services
- No Access

Rev	Description	Date

Capital Programmes & Property
Growth & Neighbourhood Directorate

Manchester City Council
PO Box 532 Town Hall
Manchester
M60 2LA


PROPERTY / JOB TITLE
Greenheys
Adult Learning Centre
Upper Lloyd Street, Moss Side, M14 4HZ

UPRN
010023048514

DRAWING TITLE
Level 02 Plan

JOB NO.	DRAWING NO.
S6232	010023048514
DATE	REVISION
May 2016	01
SCALE @ A0 / A1	SCALE @ A3 / A4
NTS / 1:100	1:200 / NTS

MANCHESTER
CITY COUNCIL

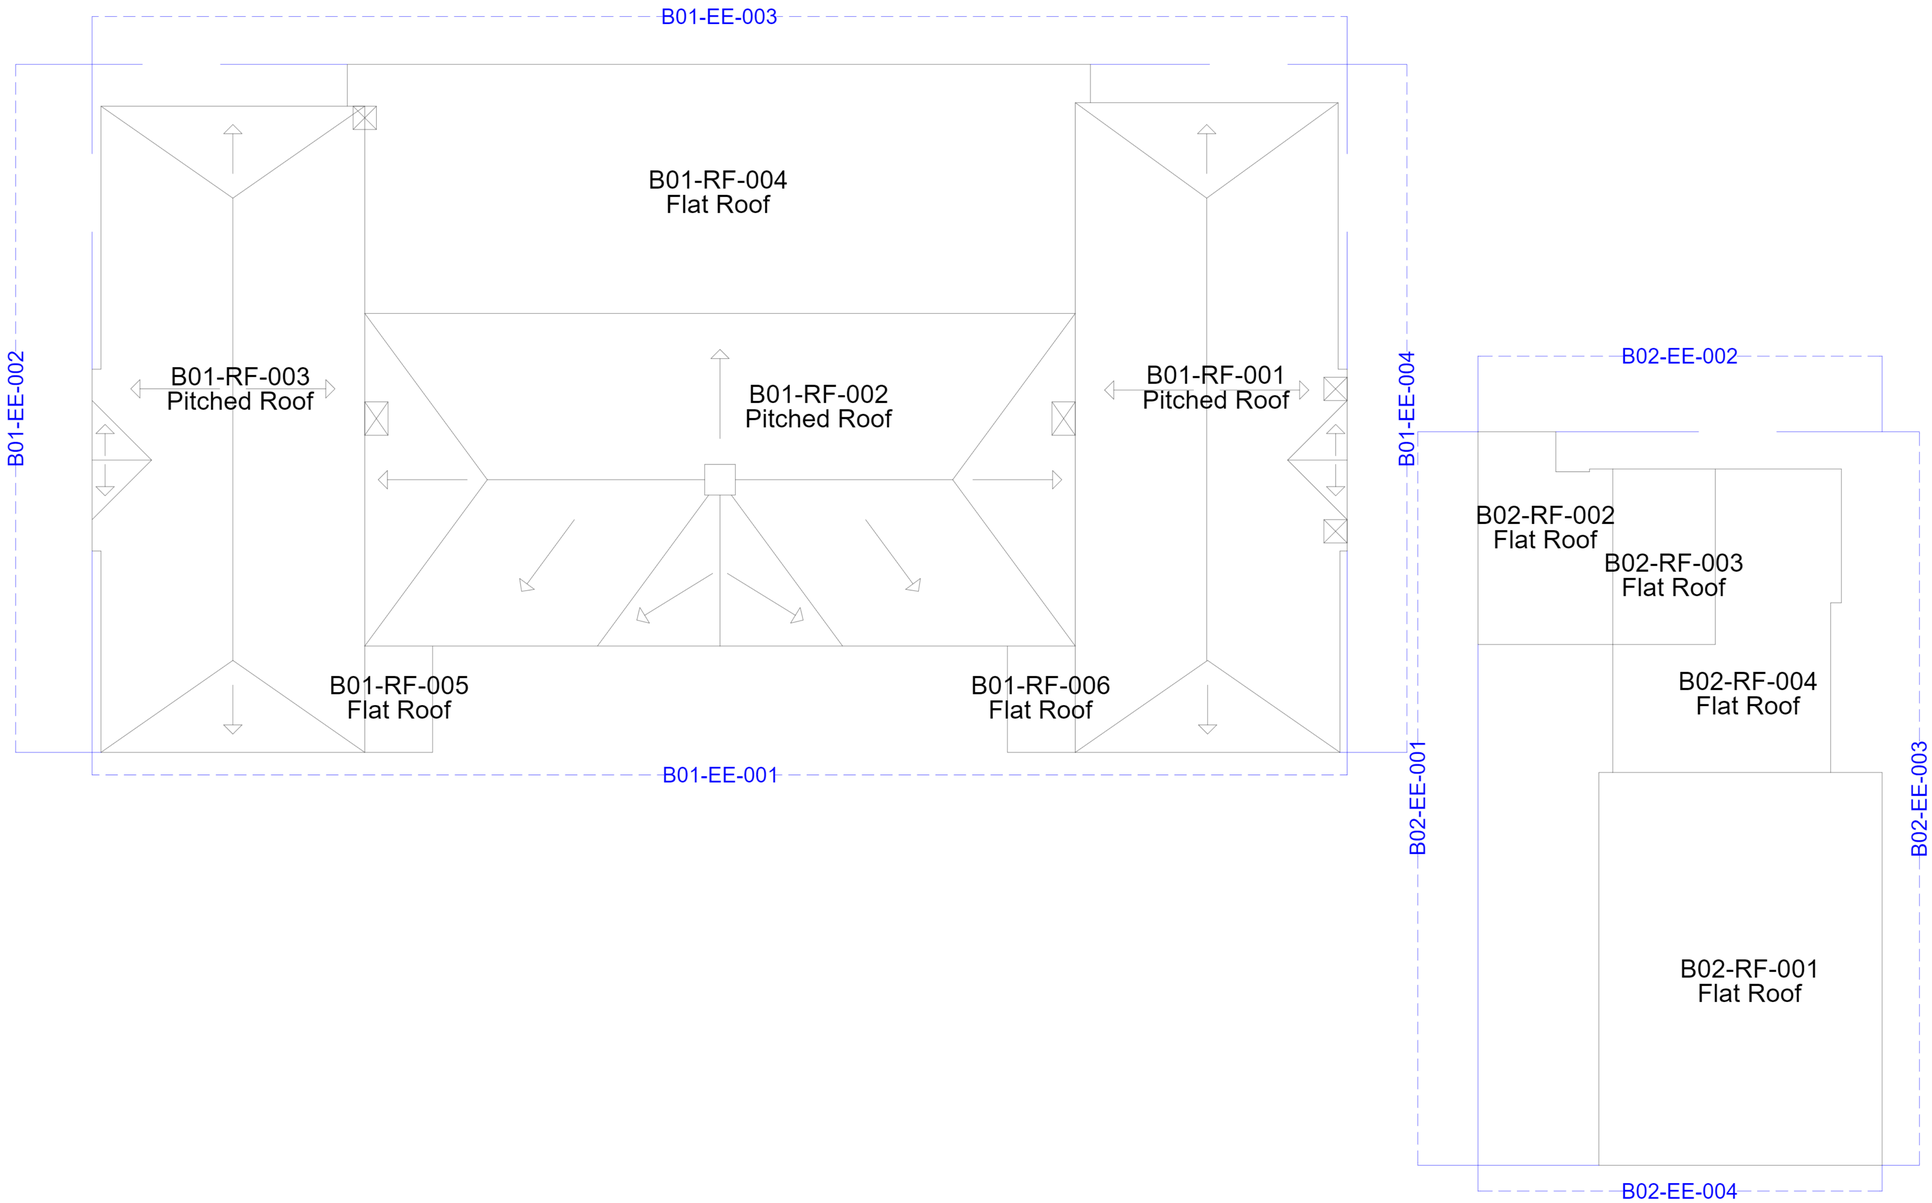

Rev	Description	Date

Capital Programmes & Property
Growth & Neighbourhood Directorate

Manchester City Council
PO Box 532 Town Hall
Manchester
M60 2LA

PROPERTY / JOB TITLE
Greenheys
Adult Learning Centre
Upper Lloyd Street, Moss Side, M14 4HZ

UPRN
010023048514

DRAWING TITLE
Roof Plan

JOB NO.	DRAWING NO.
S6232	010023048514
DATE	REVISION
May 2016	01
SCALE @ A0 / A1	SCALE @ A3 / A4
NTS / 1:100	1:200 / NTS

MANCHESTER
CITY COUNCIL