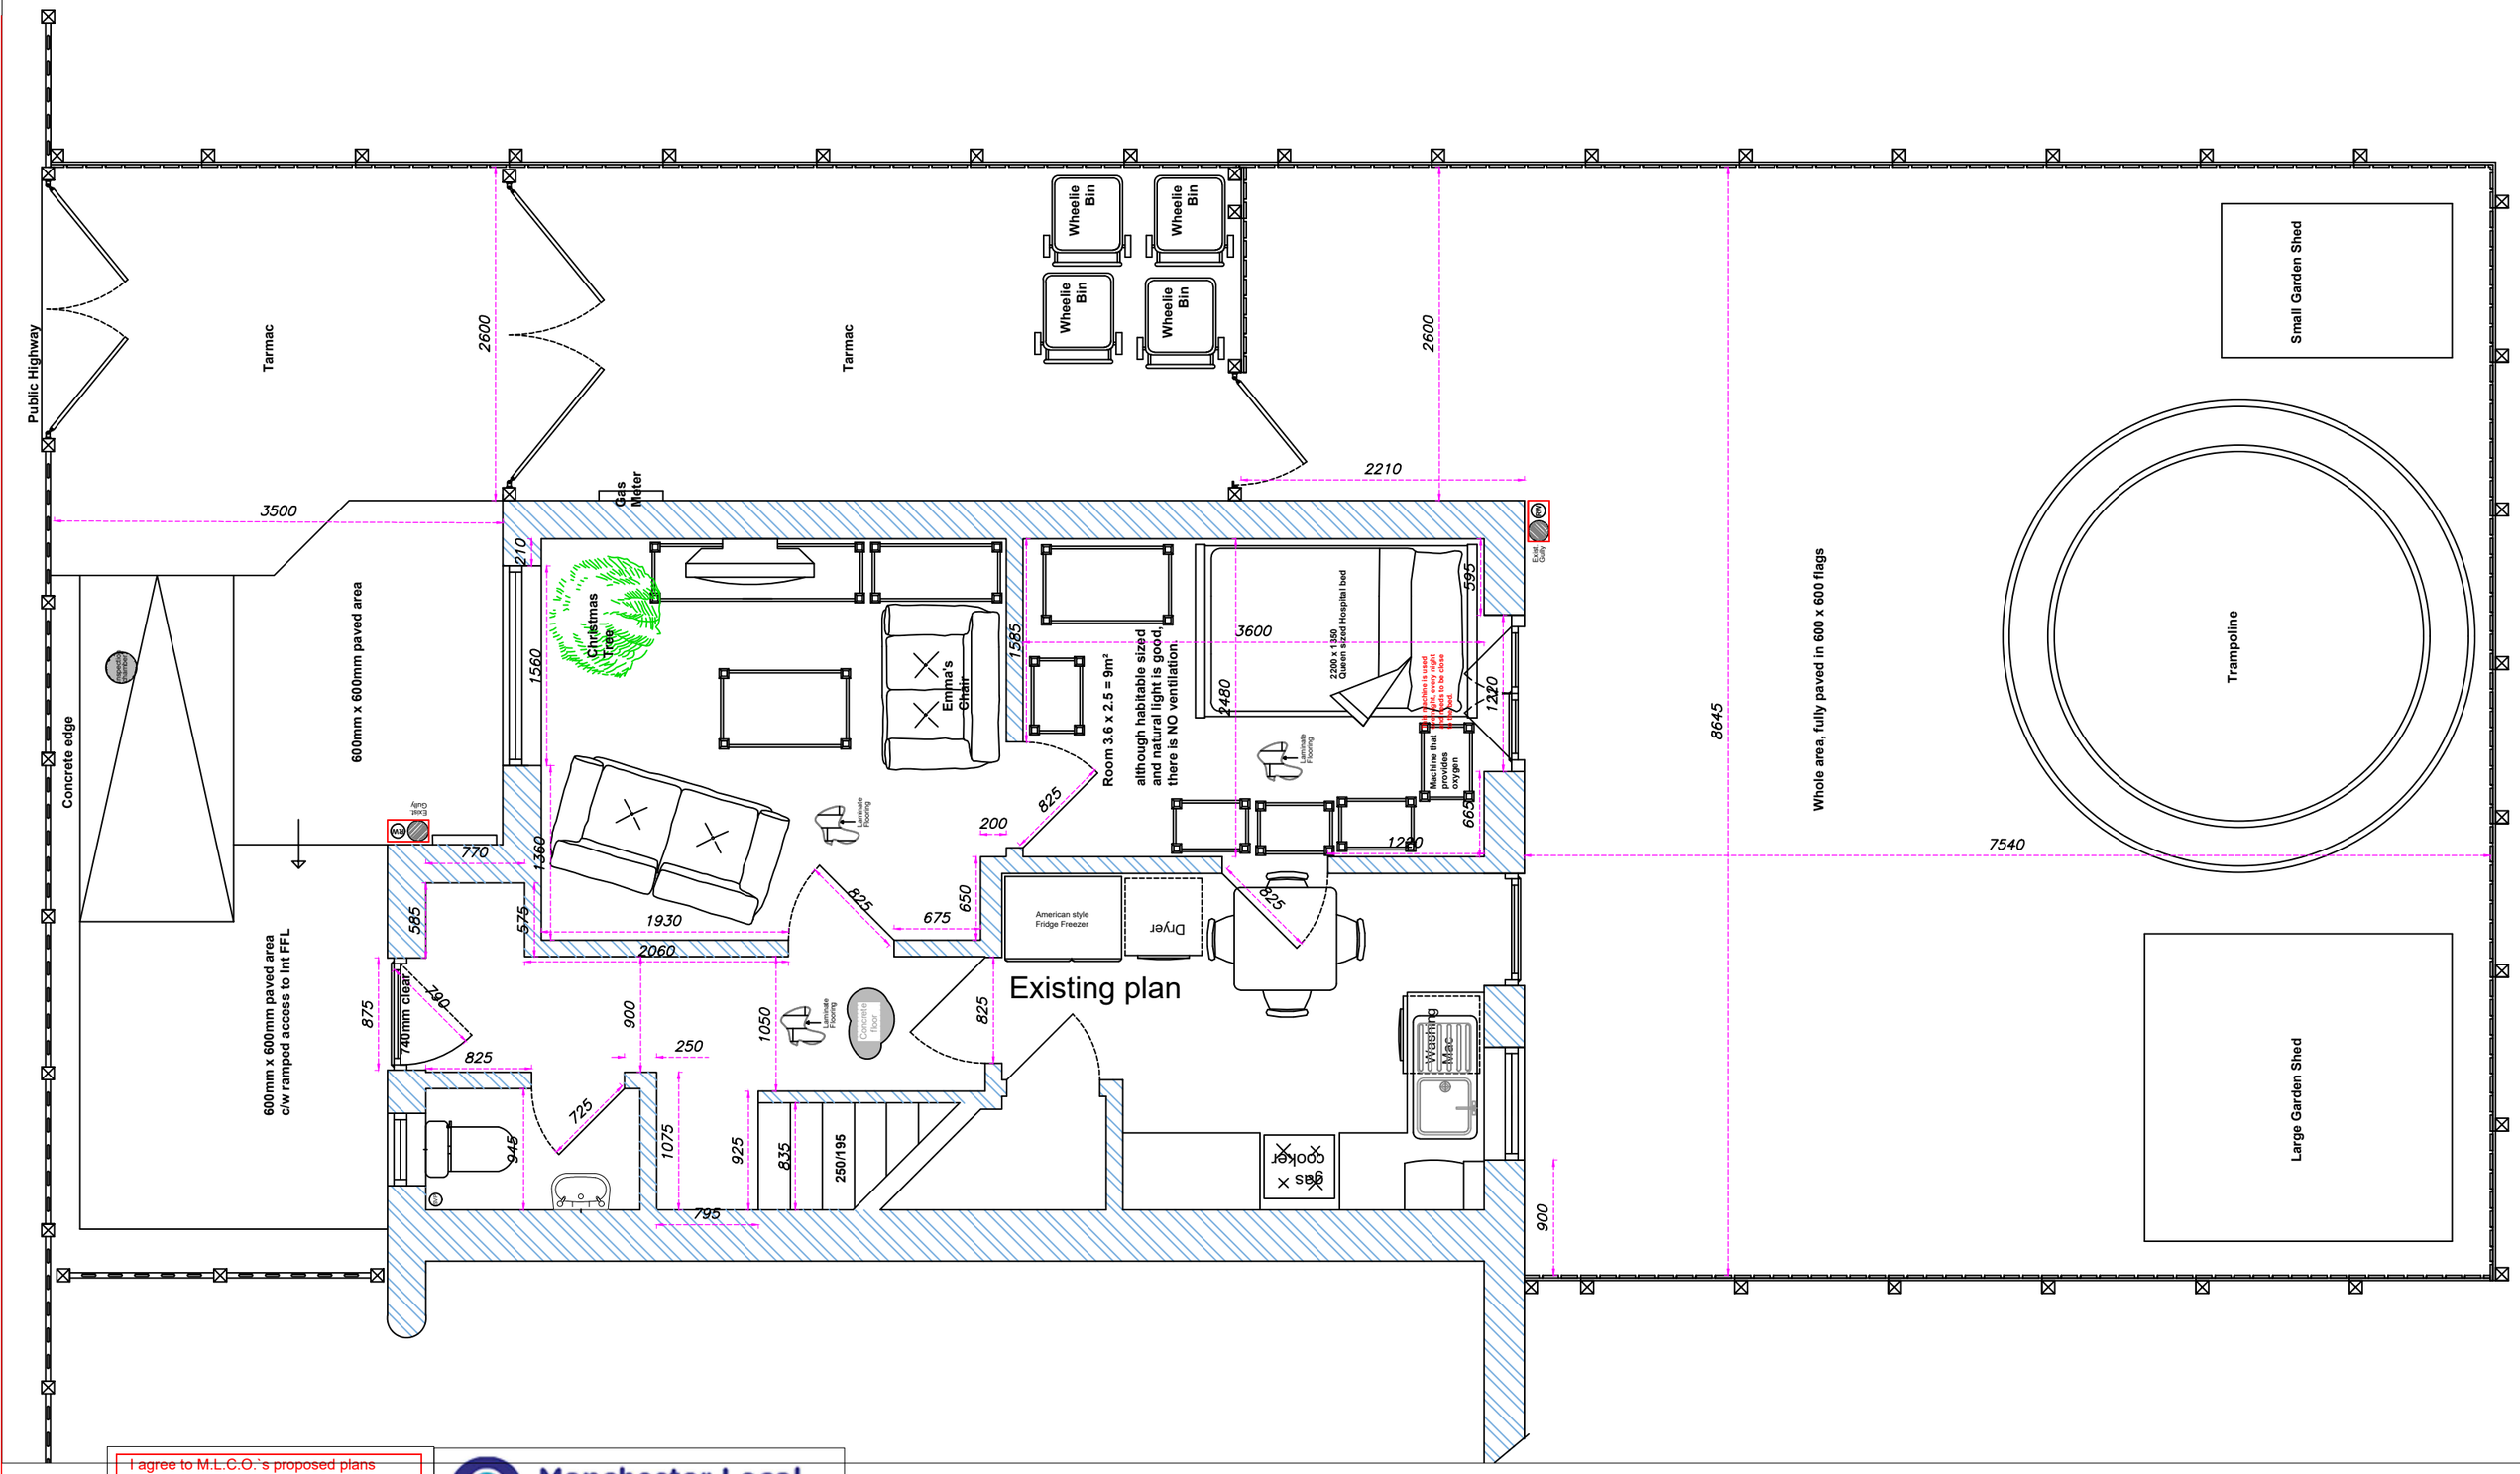



I agree to M.L.C.O.'s proposed plans

Signed .....

Date .....

Manchester Local Care Organisation

Leading local care, improving lives in Manchester, with you

MEAP Manchester Equipment & Adaptations Partnership


Neil Brickles - Technical Officer.
Manchester City Council
Manchester Local Care Organisation.
Philips Park Road. Beswick.
Manchester.
M11 3FU
neil.brickles@manchester.gov.uk
Tel No : 0161 277 1704 - 07903 244482


Date:

28/11/2023

Scale / Paper:

1 : 50 @ A3

Revisions / Options

| No. | Date. | Sig. |
|---|---|---|
| | | |
| | | |
| | | |
| | | |
| | | |

Feasibility - LAS Room, GF Measure, poss extension

Miss Emma Marshall
43 Nicholas Owen Close
Manchester
M11 2DR