


Proposed Elevations

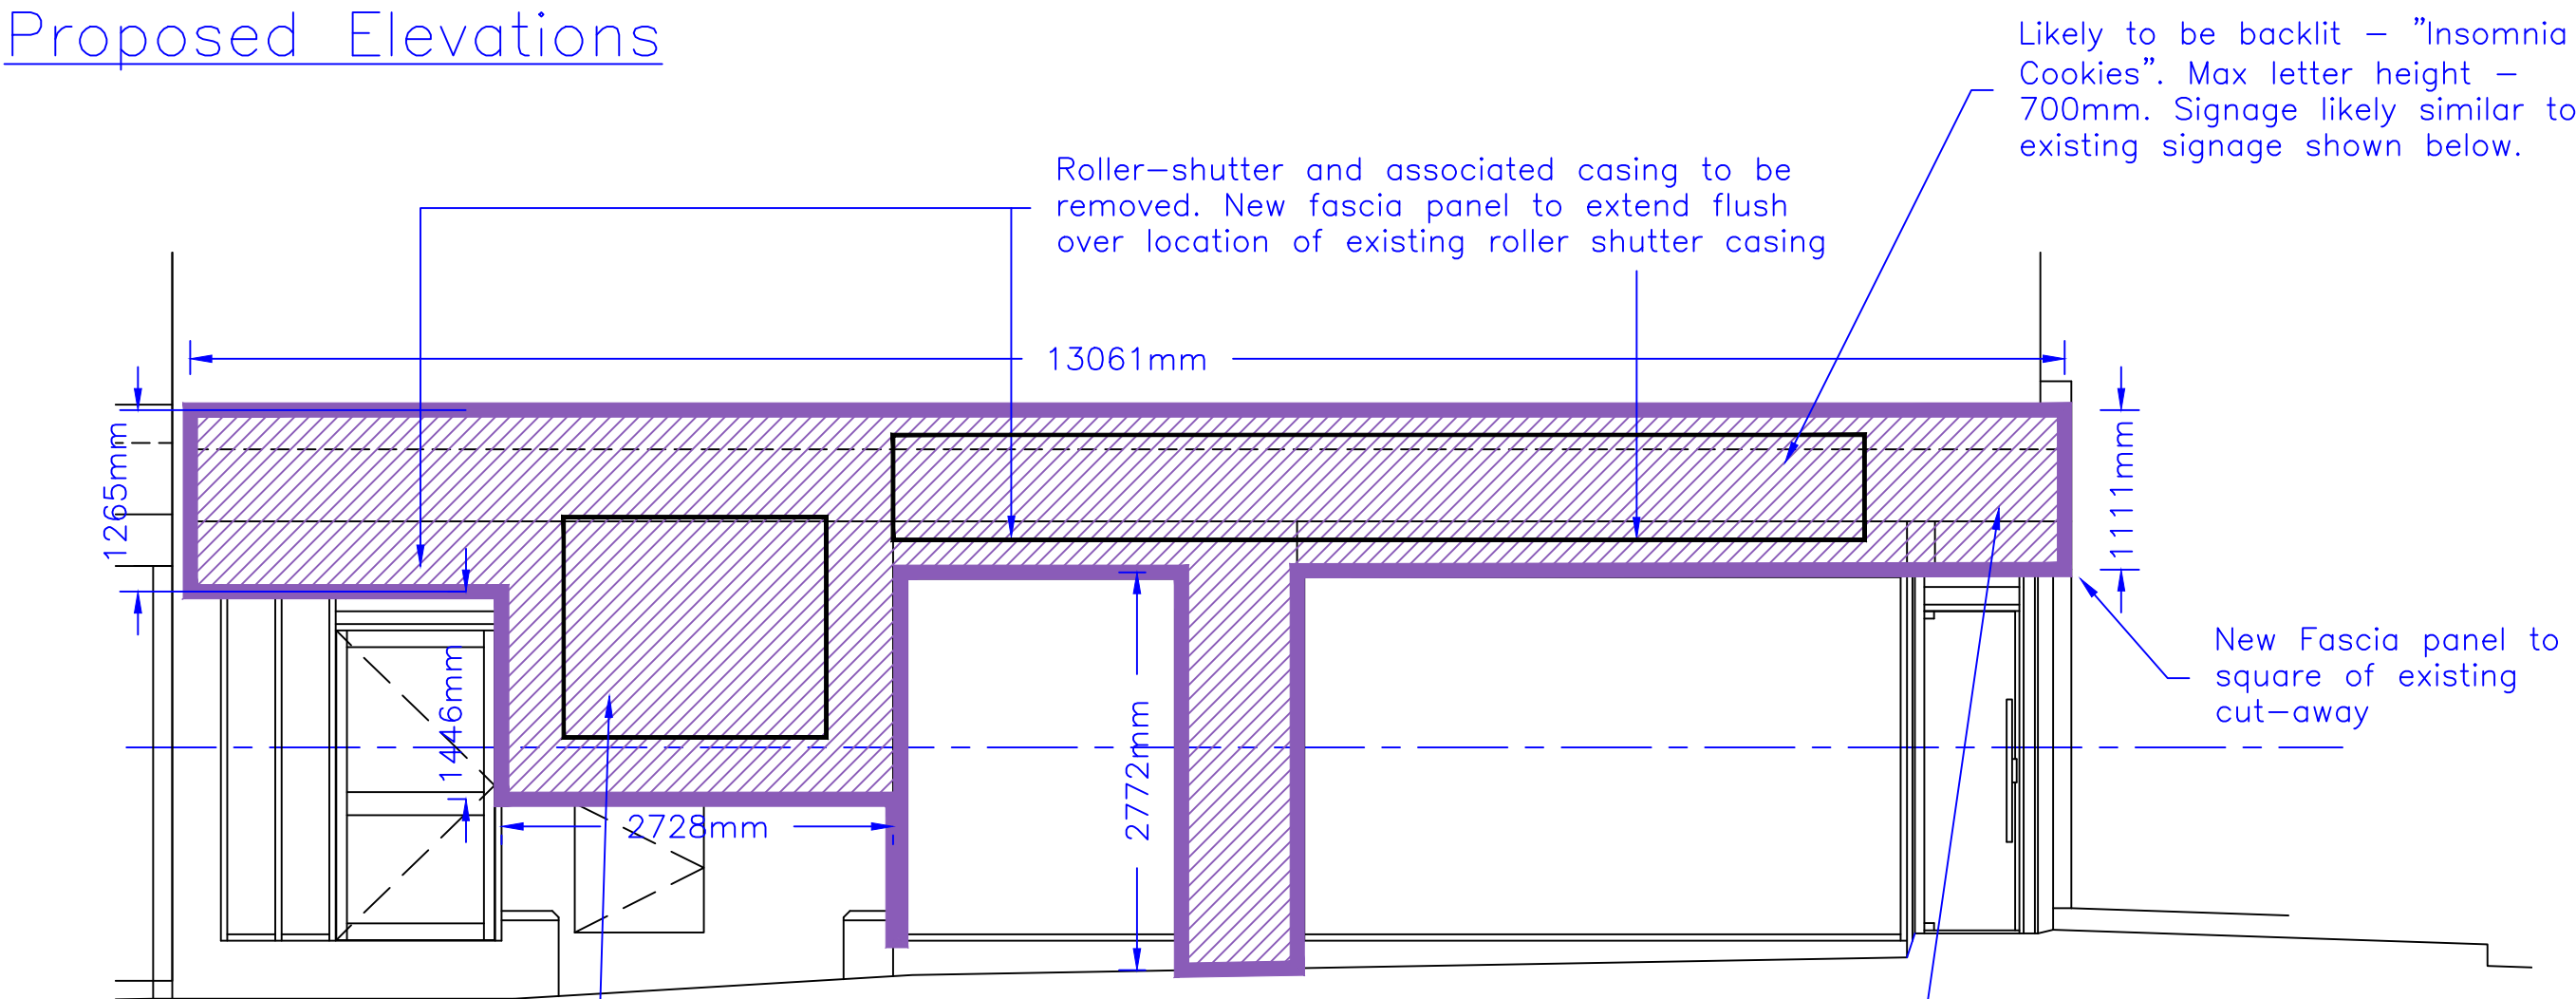

Cawdor Road Elevation @ 1:50

Likely to be backlit and feature signage such as the Open Late Late Sign shown below.

Advertising notes are indicative. Final design to be submitted as part of a separate advertising consent application.



Notes: The total branded/signage area is no larger than the area previously occupied by the existing signage and the existing, branded roller shutter boxes, combined.




Section of Signage @ 1:5

Note: Boxing in of new returns to match face colour

Item 1 and 5  
Fascia 13061mm x 1111mm  
Fabricated aluminium fascia powder coated corporate colour(40% gloss). Fitted to building using 50 x50mm aluminium angle rails

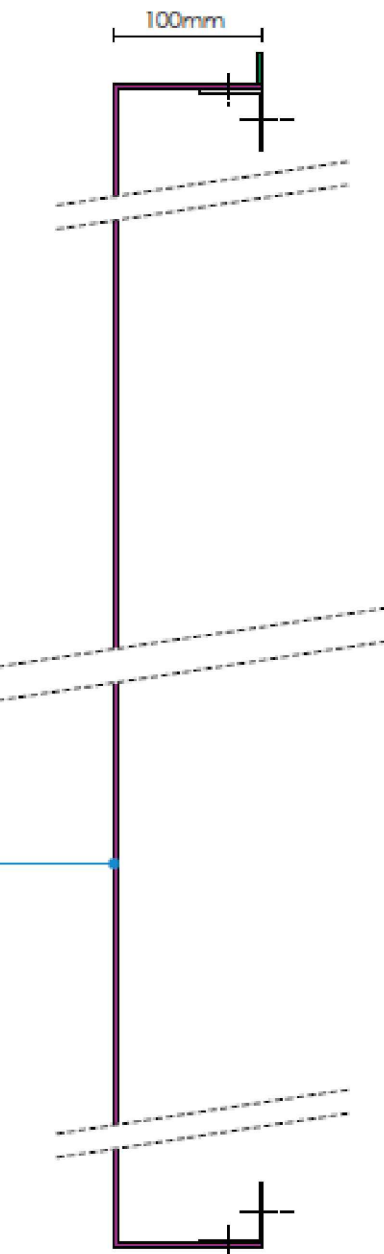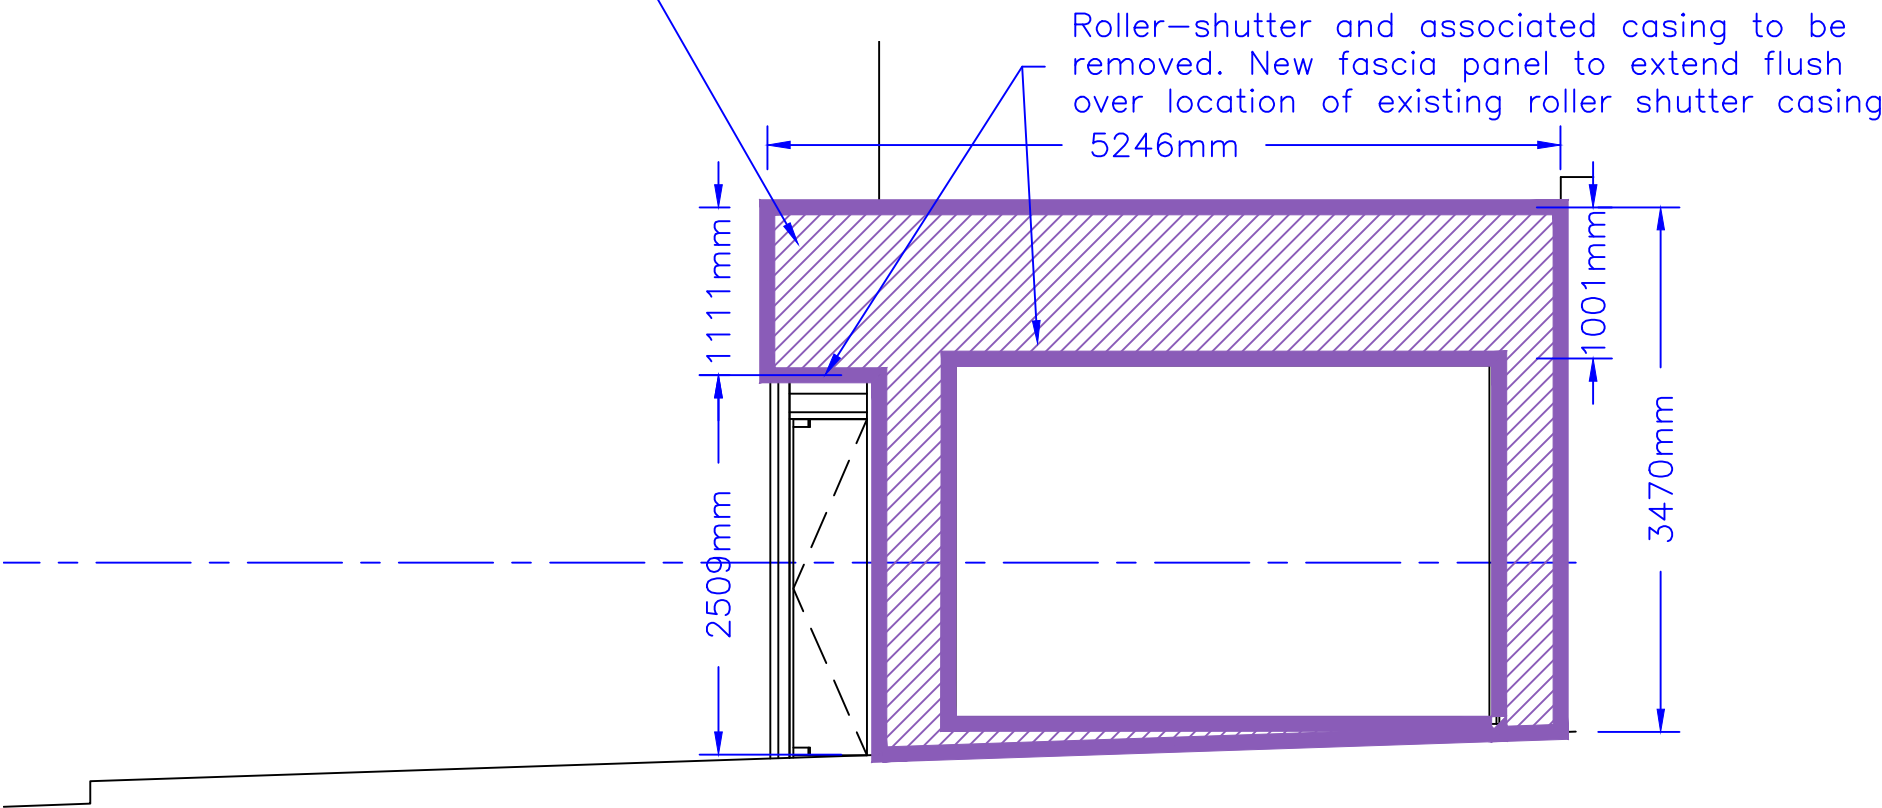

Wilmslow Road Elevation @ 1:50

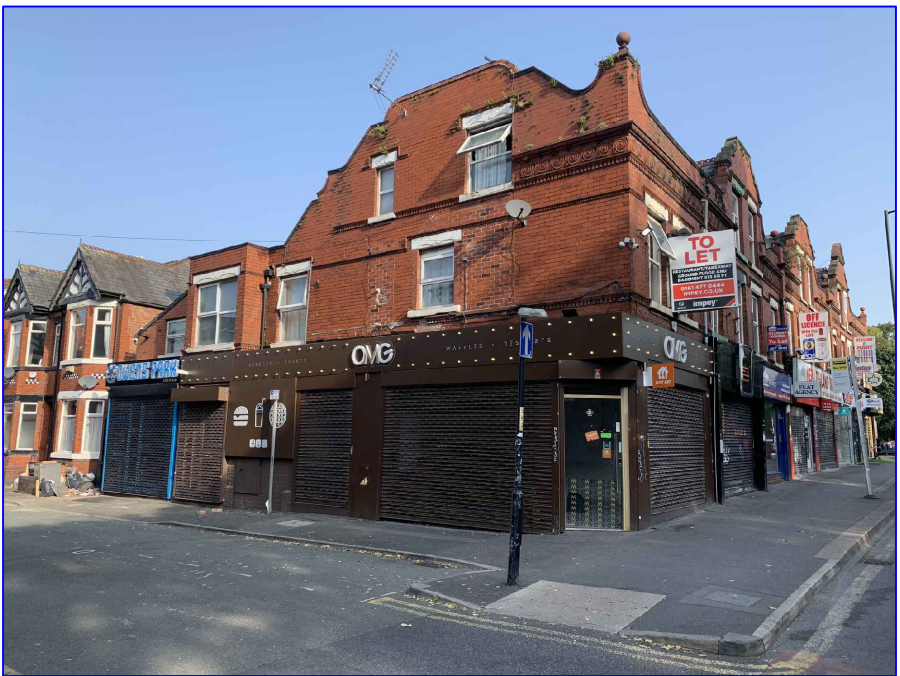

Existing Facades

Revisions

| Reference                                                               | Date       |
|-------------------------------------------------------------------------|------------|
| A Drawing format changed as MODE requested Drawing split into 3x parts. | 17.10.2023 |
| B Drawing format changed as MODE requested Updates.                     | 18.10.2023 |
| C Section of Sign added as MODE requested Updates.                      | 09.11.2023 |

Status

Approval

This drawing is the property of Barnwood Limited. At all times it must not be copied or passed to a third party without written consent.

Figured dimensions to be read in preference to scaled.

Client



Contract

222, Wilmslow Road,  
Manchester M14 6LF

Drawing Title

Planning - Proposed Elevations

|                          |             |
|--------------------------|-------------|
| Date 11.10.2023          | Cad Ref.    |
| Drawing No. 13372J-03-02 | Revision C  |
| Scale 1:50               | Drawn By jp |

Barnwood Shopfitting

203 Barnwood Rd  
Barnwood Gloucester, GL4 3HS  
Phone: (01452) 614124

Web: www.barnwood.co.uk  
Email: enquires@barnwood.co.uk