

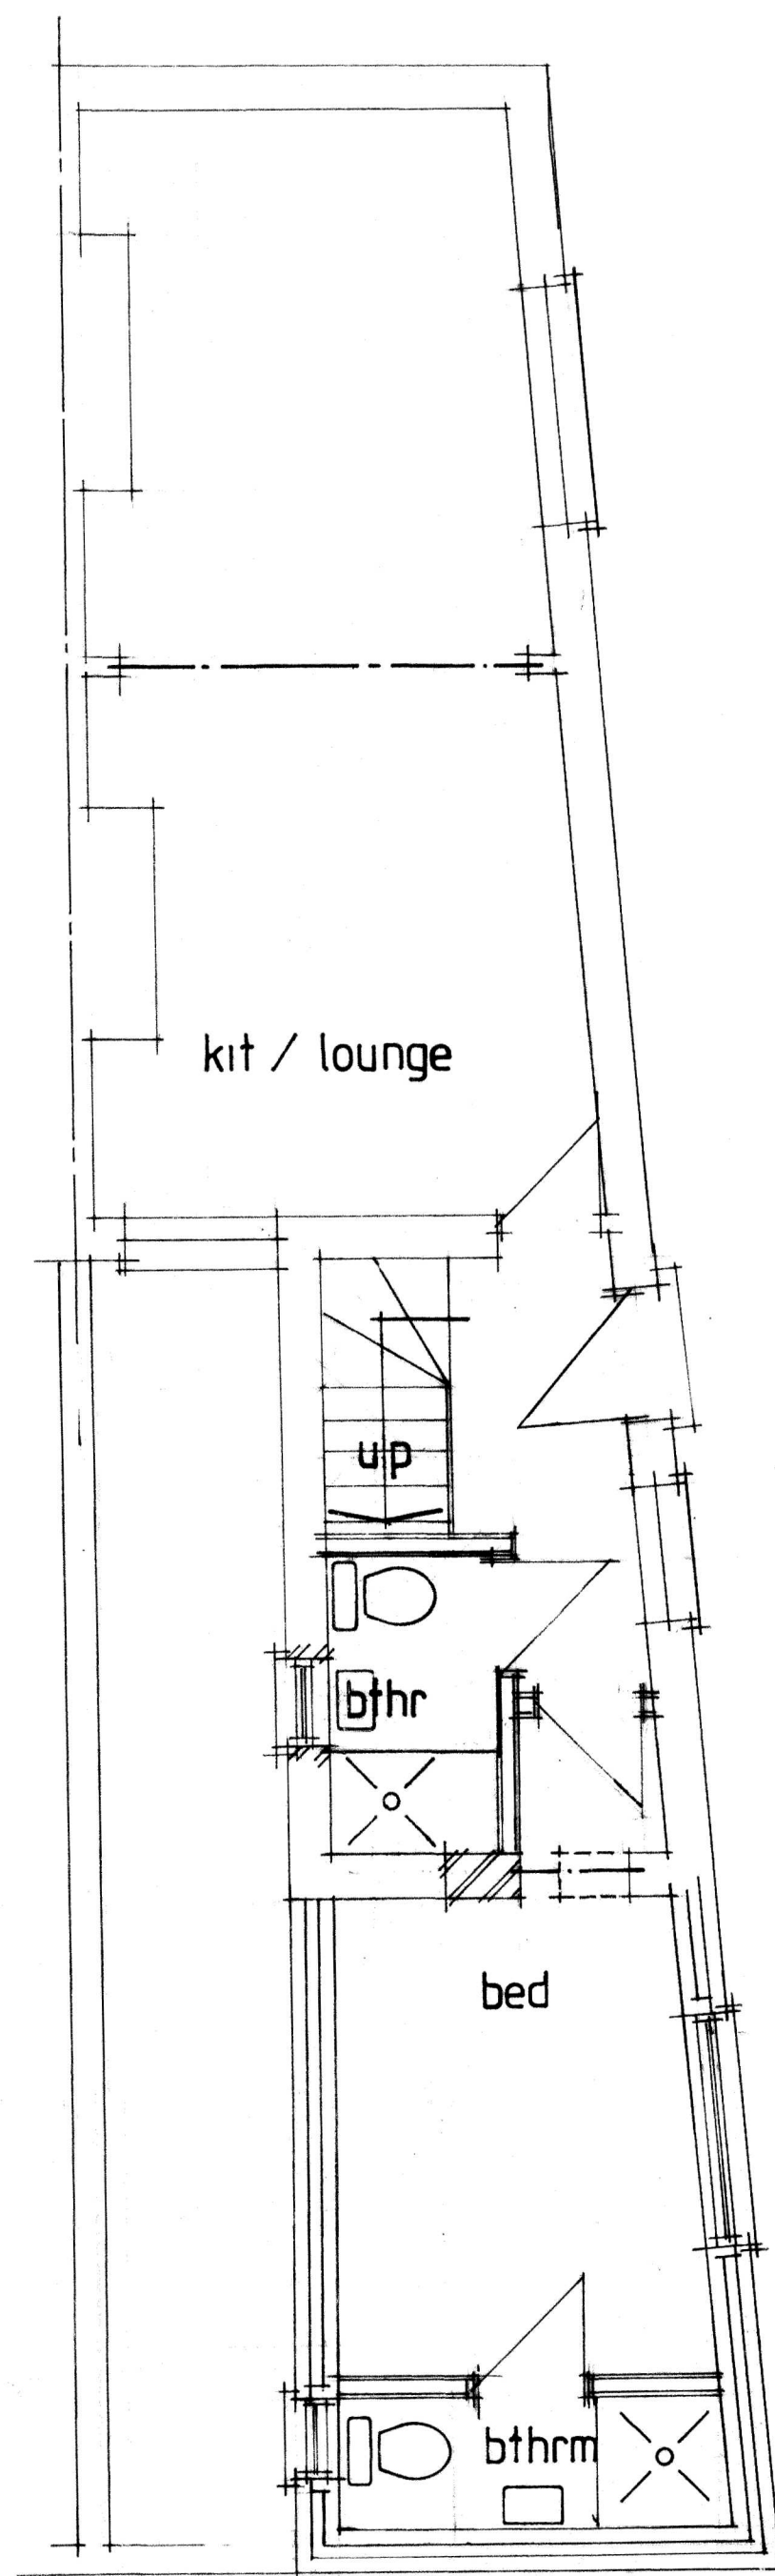
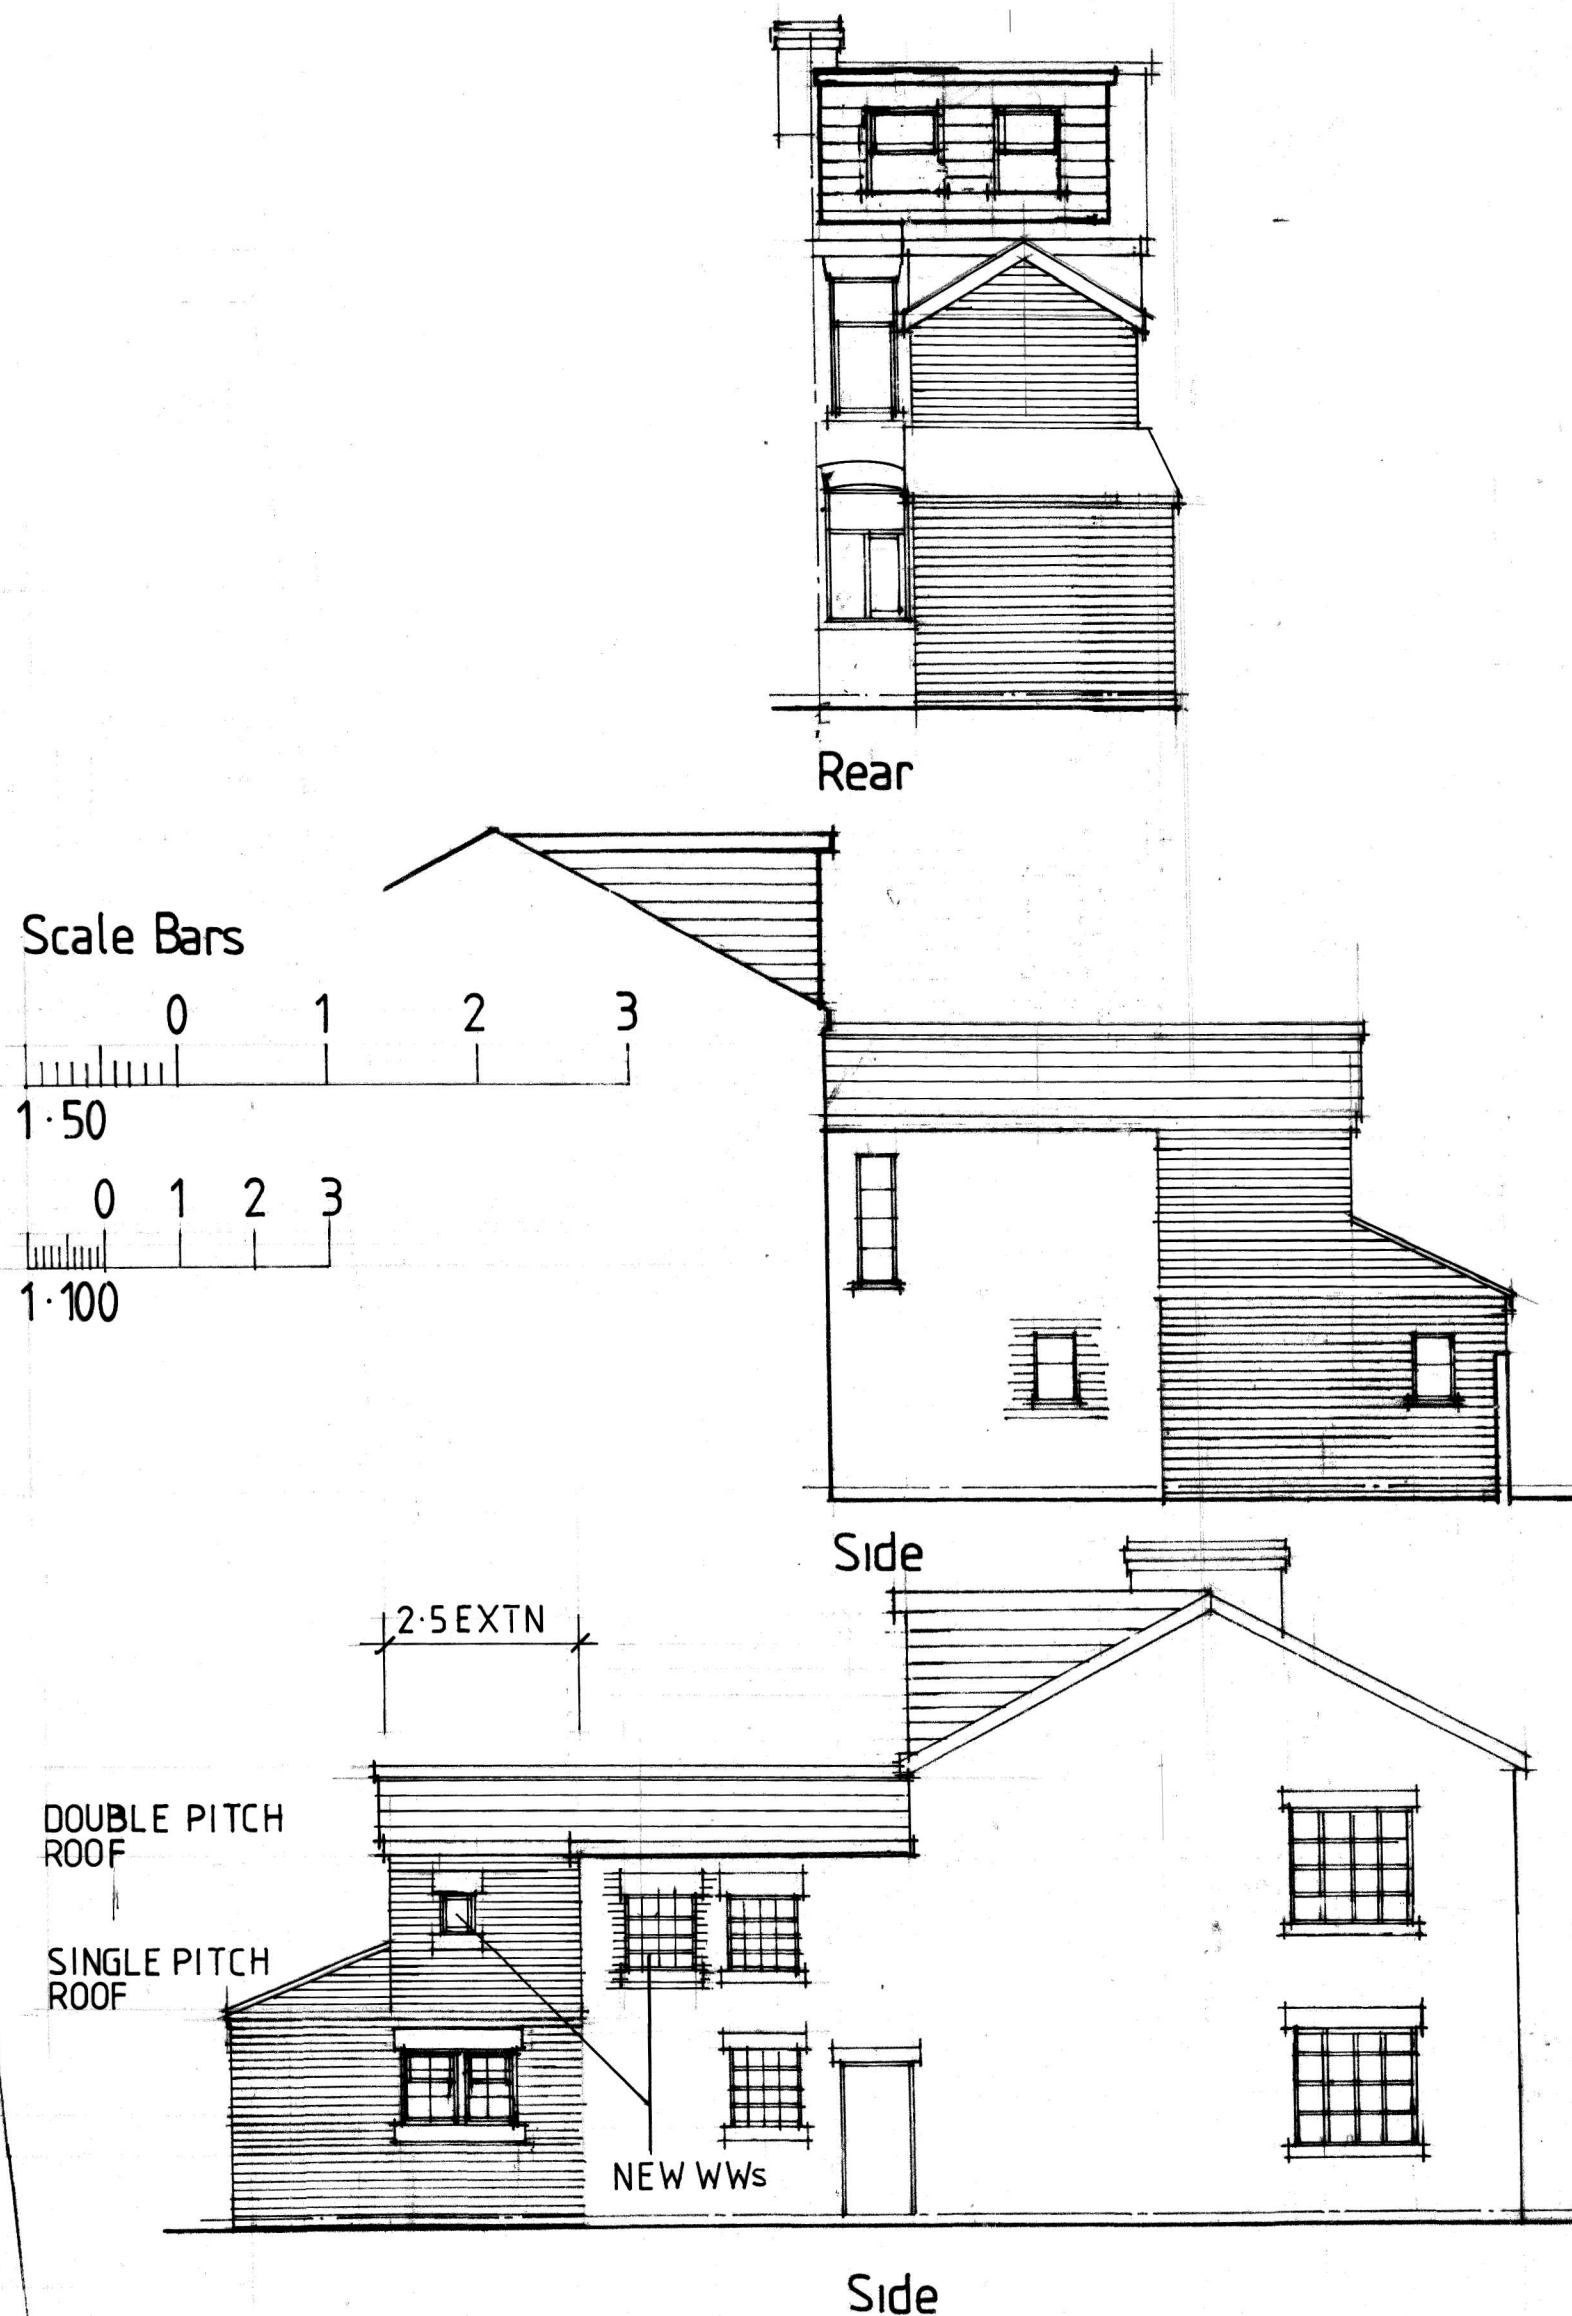


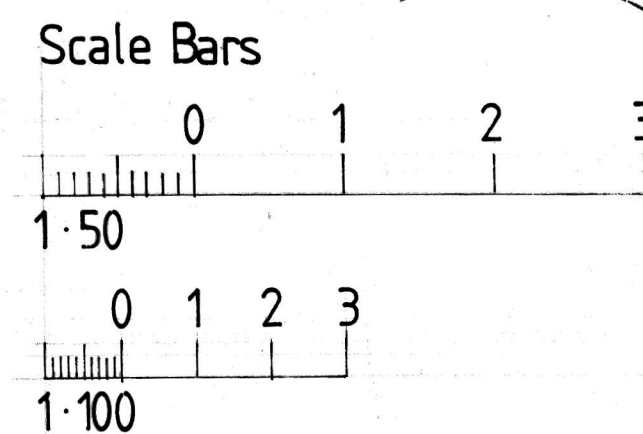

Ground Floor

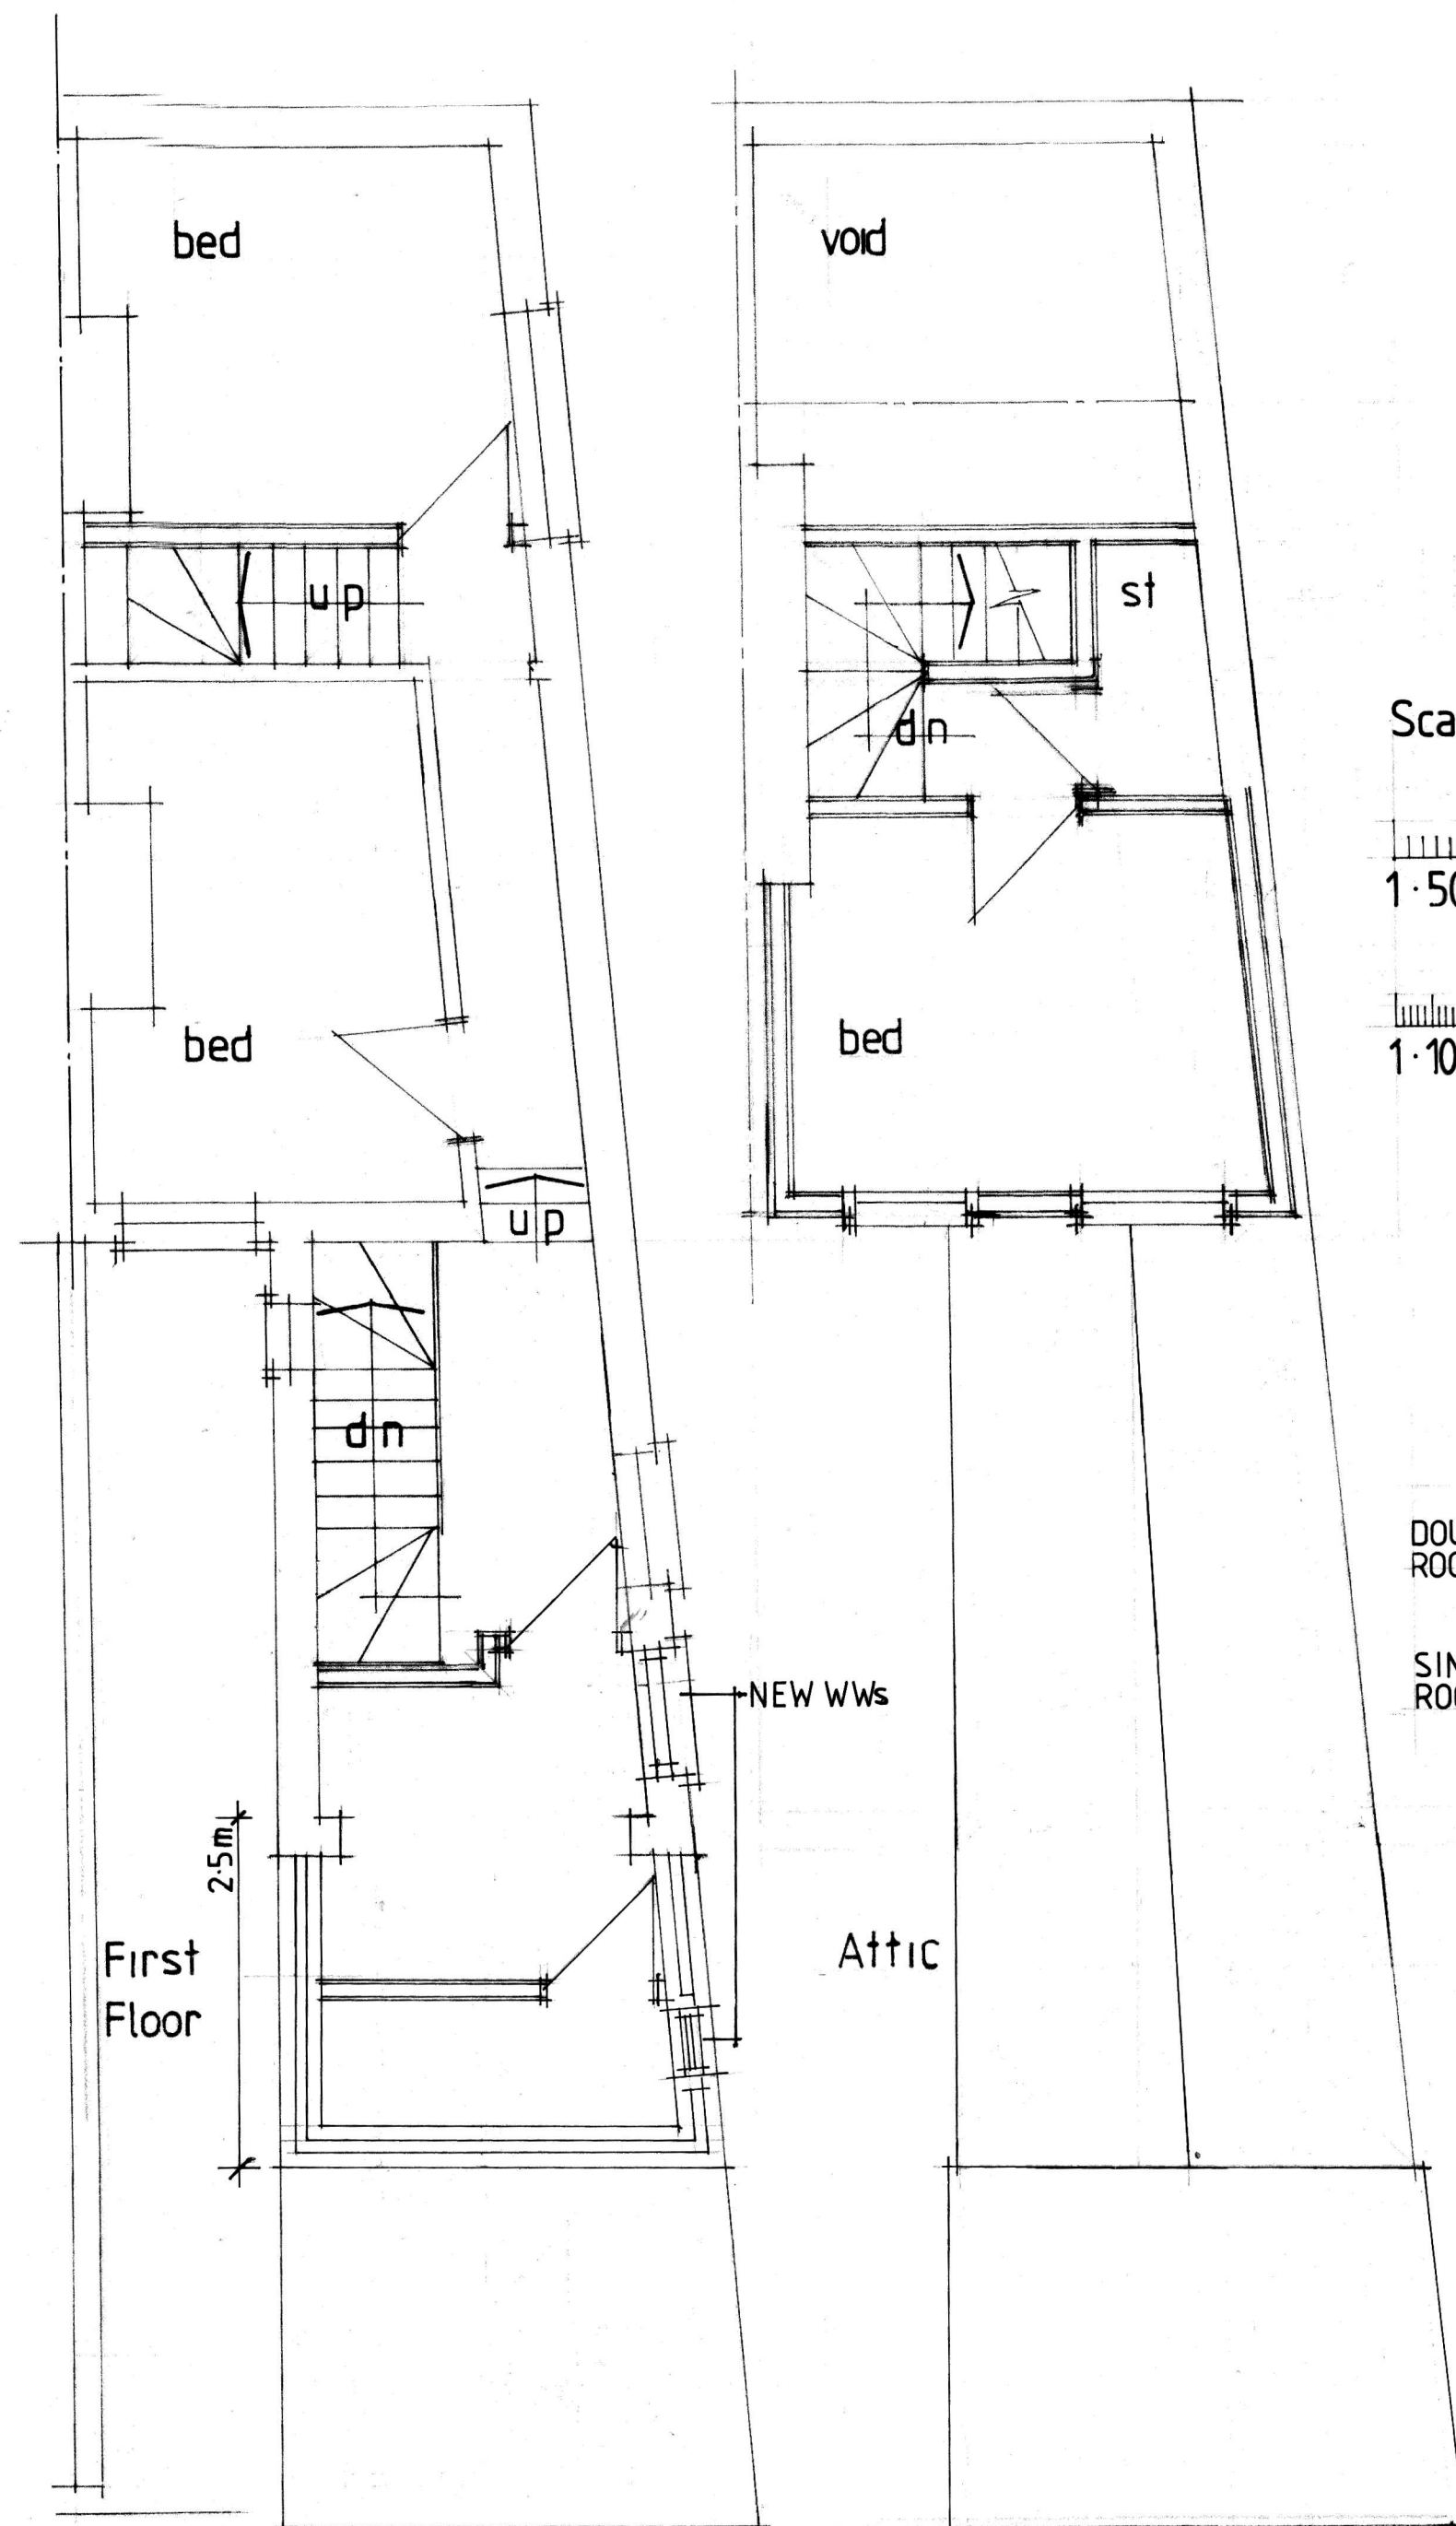

No: 2a	Revision: PITCHED ROOF TO GF & FF EXTNS 2.5m INCREASE TO FF EXTN IN SIDE YRK	Date: 9/5/23	Initial: CTN
-----------	---	-----------------	-----------------

ALPHA DESIGN	
11 GILDA CRESCENT ROAD ECCLES M30 9AG TELEPHONE :0161 707 5533	
Project:	23 Maine Road Rusholme Mcr
Title:	Floor Layouts and Elevs (proposed)
Scale: 50:100	Date: 08/21
Initial: CTN	
Drg. No:	2a