A1

Do Not Scale

The creative content/information contained herein is confidential. It is the intellectual property of Property Techtonics . and any use and/or reproduction is expressly prohibited without our prior written consent.

Please note: All dimensions shown have been provided in good faith but Property Techtonics will not accept any responsibility for any incorrect measurements. therefore prior to any work being carried out, contractors should carry out thier own site survey. If in doubt please consult with the site manager/ engineers before proceeding.

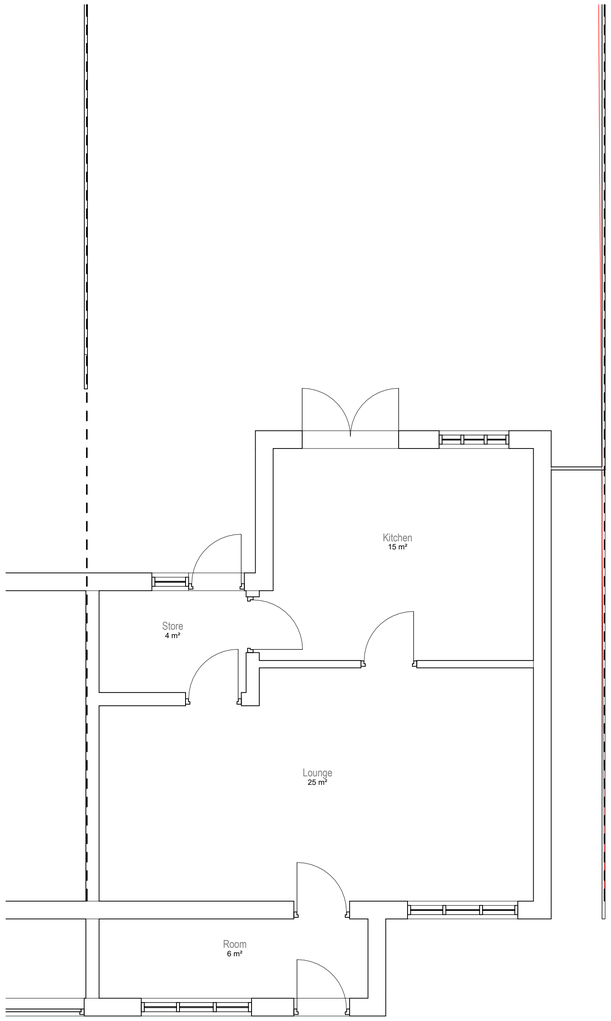

1 Level 0 Existing
1 : 50

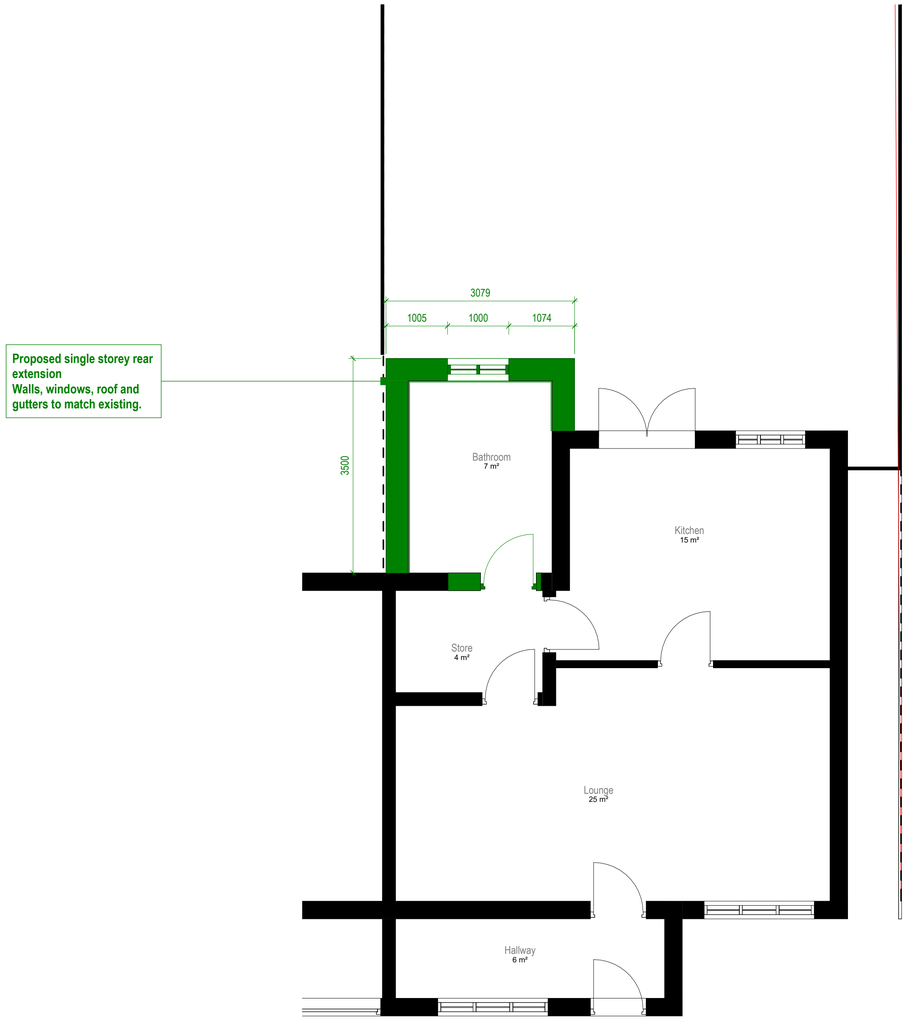

2 Level 0 Proposed
1 : 50

0m 2m 4m 6m 8m 10m

VISUAL SCALE 1:100 @ A1

N

1	Revised walls within site boundary	03.11.23 RM

Status
PLANNING

Client
Mr Seymaab Akhtar

Project Title
44 LONGFORD PLACE MANCHESTER M14 5GG

Drawing Title
Existing and Proposed Ground Floor A1

Project No.
2019_001

Drawing No.
002-SI-XX-00-DR-I-P3

Rev
1

Drawing Date

Scale at A1
1 : 50

Created By
Rakesh M

m83 Associates Ltd

187 Water Street, Manchester, M3 4JD
Telephone: 07470 671 234
Email: rakesh@m83associates.com

arb Architects Registration Board REG NO: 110084A

RIBA Chartered Practice

05/12/2023 19:40:26