




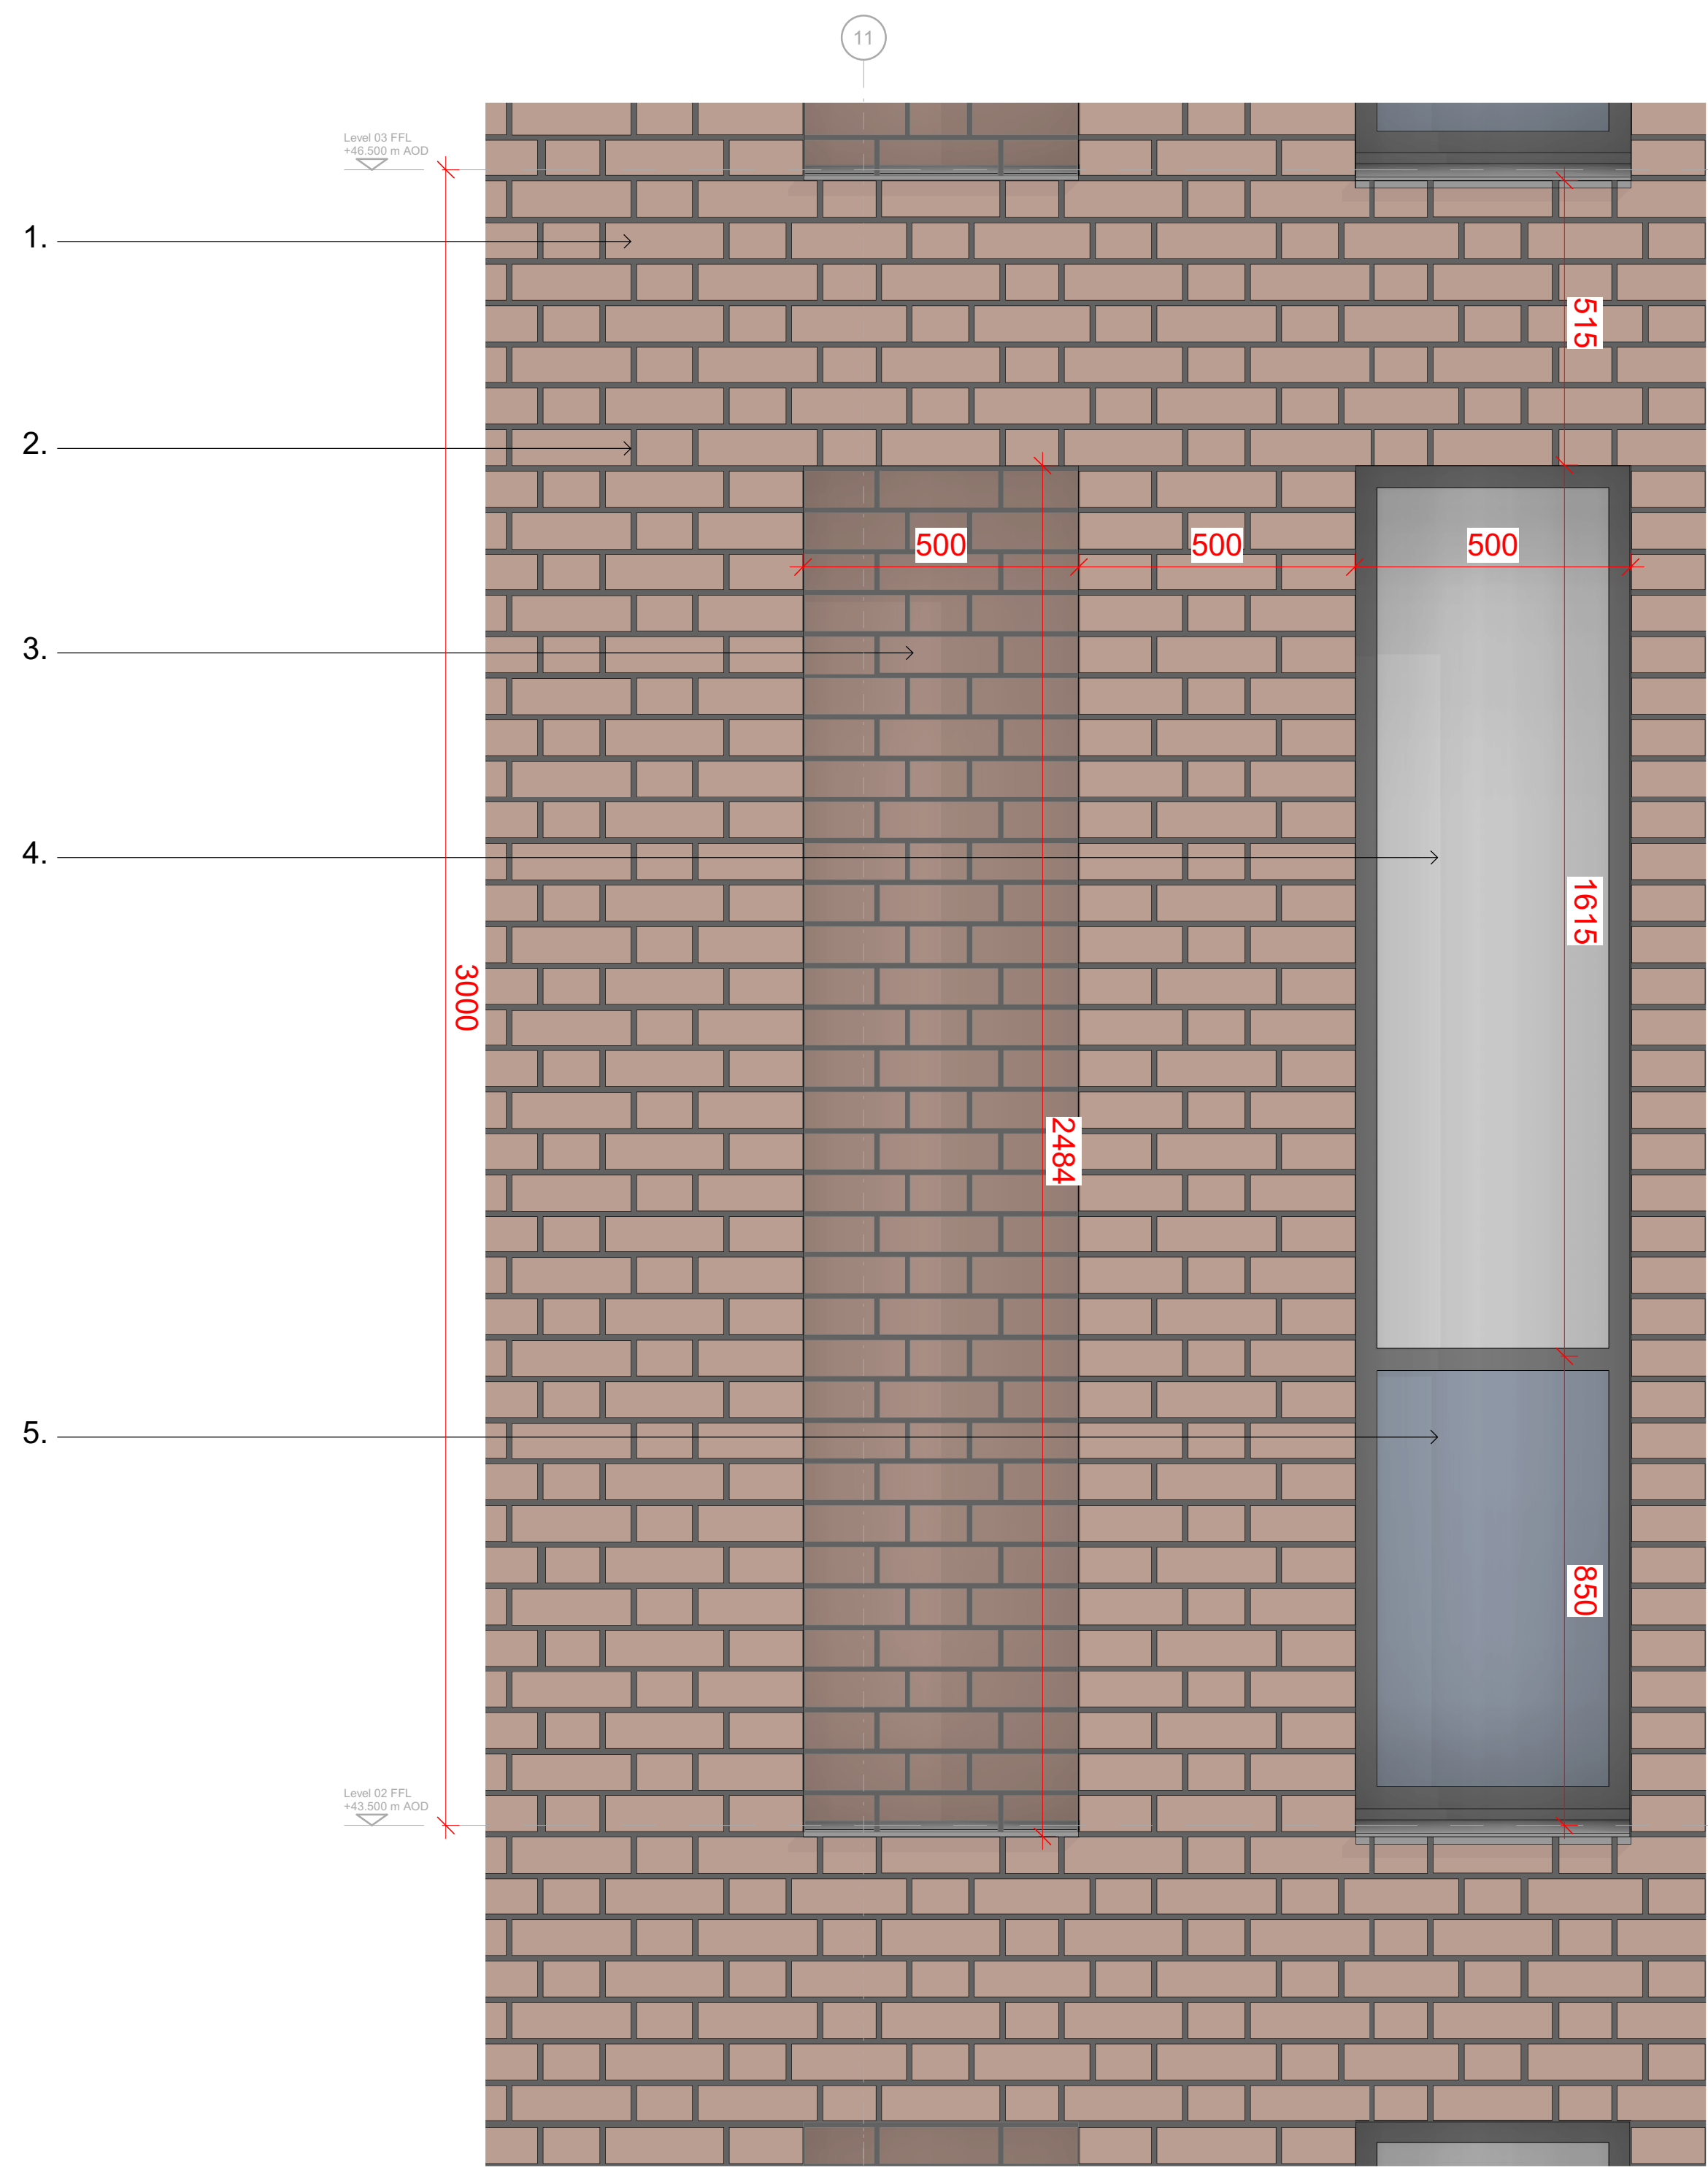


1 Facade 04 Brick Mock Up Elevation
1 : 10

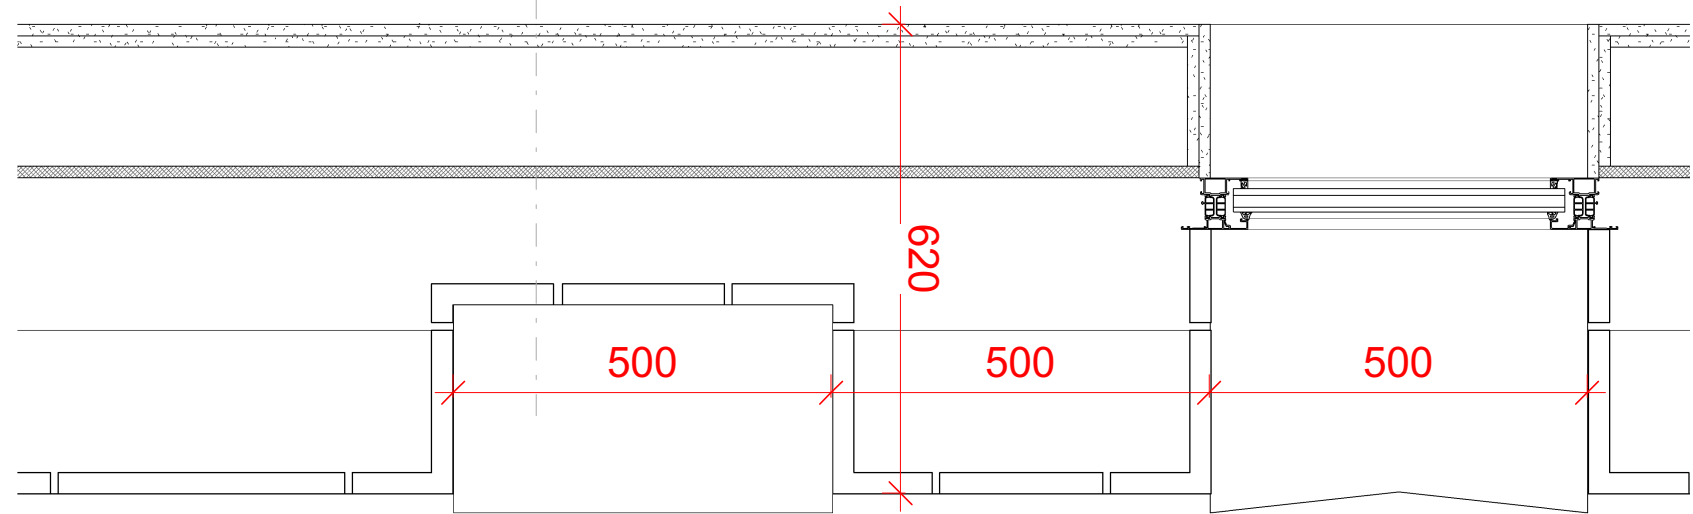

2 Facade 04 Brick Mock Up Plan
1 : 10

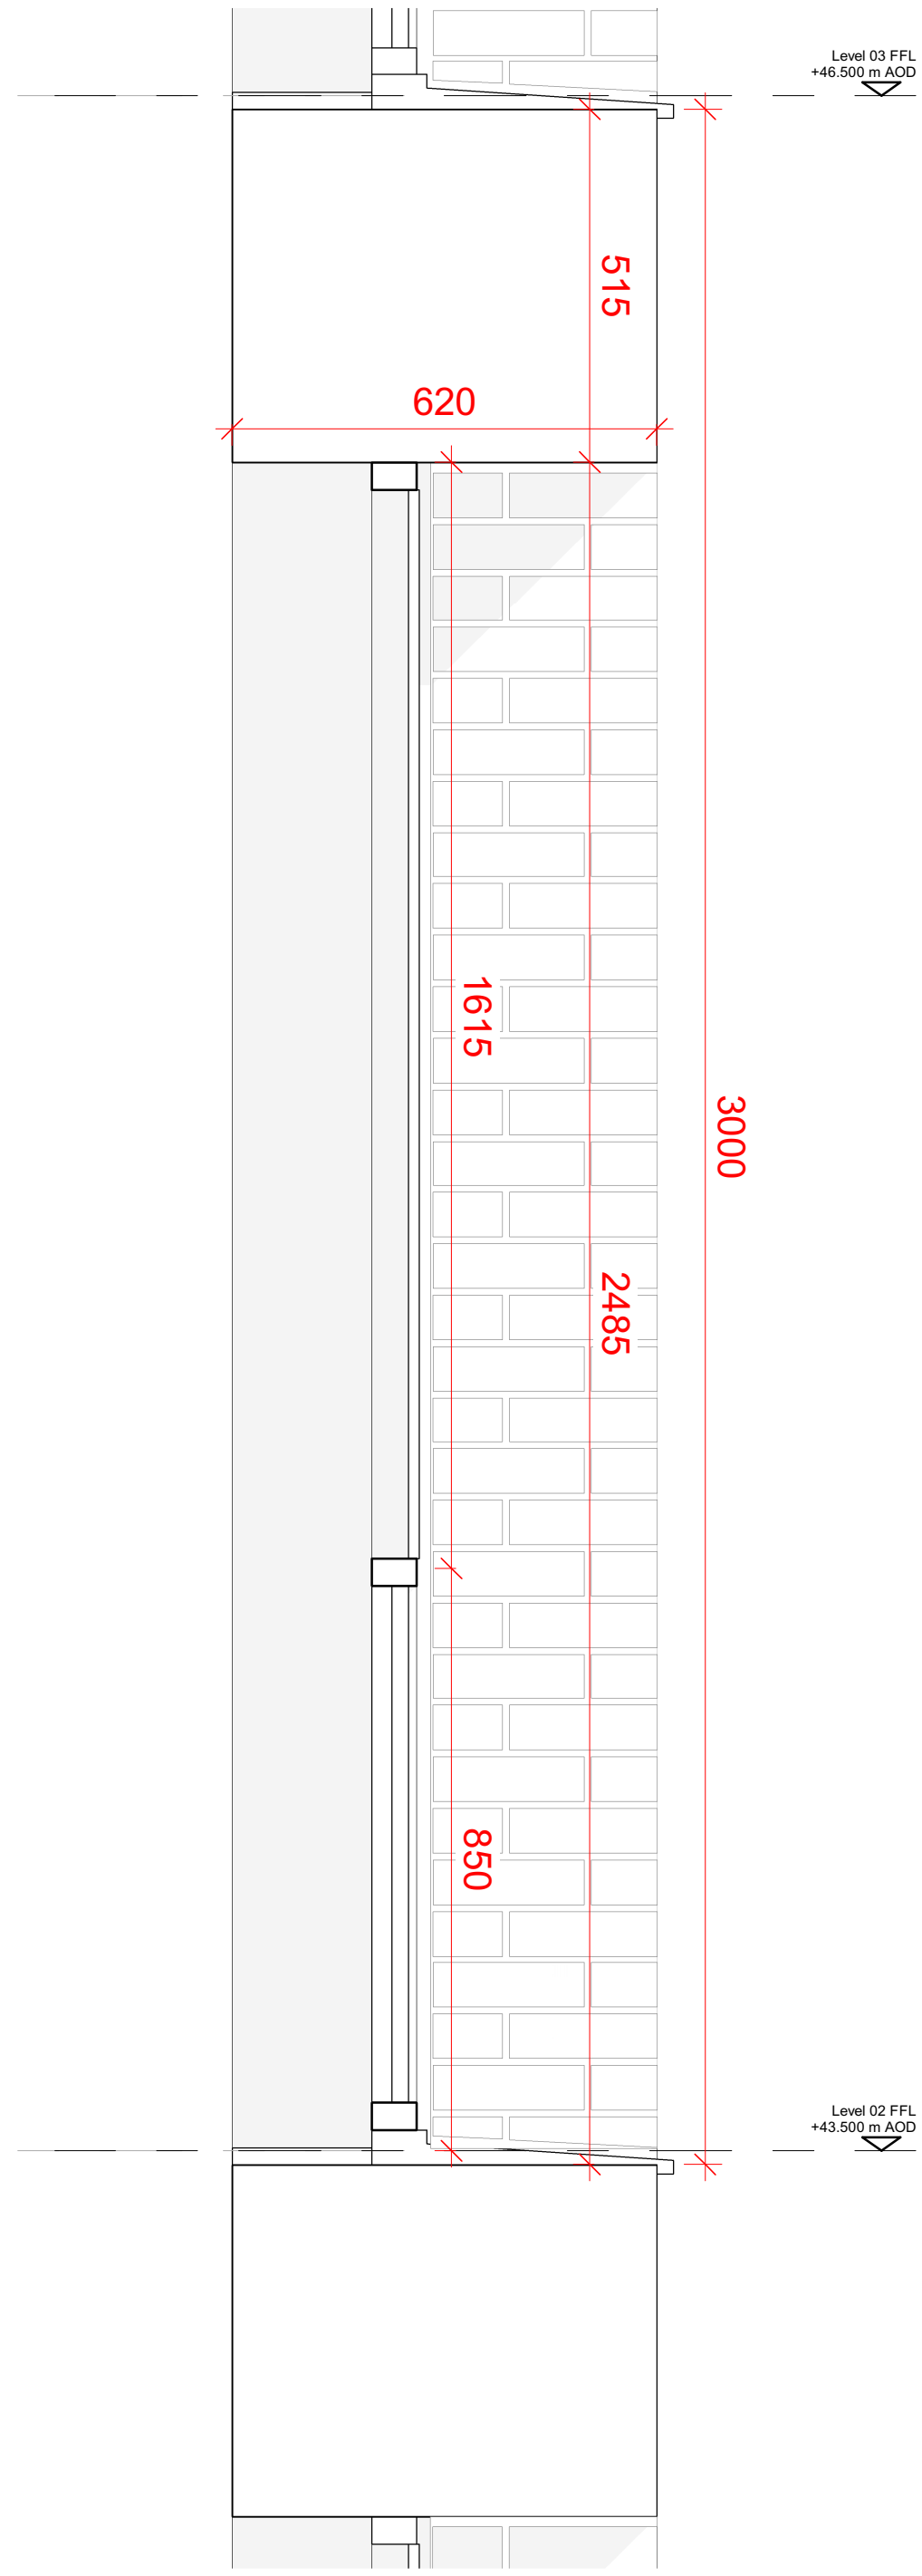

3 Facade 04 Brick Mock Up Section
1 : 10

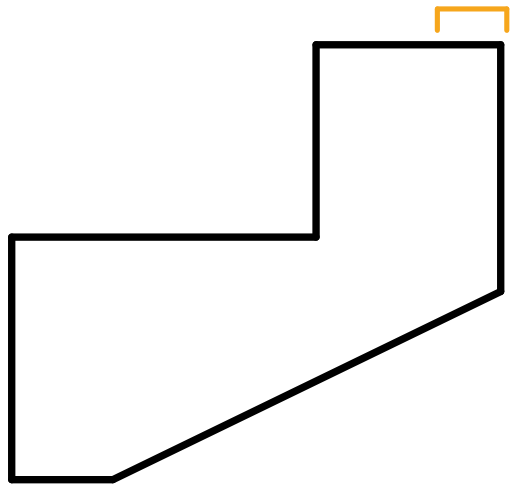

This drawing is copyright. Do not scale off dimensions. All dimensions to be checked on site by contractor. Contractor to report any dimensional discrepancies, errors or omissions prior to commencing on site.	Material Key : 1. Red Brick Wall 2. Dark Gray Grout 3. Red Brick Wall - Recess 4. Window - Vision Unit 5. Window - Opaque Glass	NORTH	<table><tr><th>Rev</th><th>Date</th><th>Description</th></tr><tr><td>P01</td><td>2023-12-18</td><td>First Issue</td></tr><tr><td> </td><td> </td><td> </td></tr><tr><td> </td><td> </td><td> </td></tr><tr><td> </td><td> </td><td> </td></tr><tr><td> </td><td> </td><td> </td></tr><tr><td> </td><td> </td><td> </td></tr><tr><td> </td><td> </td><td> </td></tr></table>	Rev	Date	Description	P01	2023-12-18	First Issue																			Project Title 325 Deansgate Manchester	Drawing Title Condition 10 Proposed Sample Panel 03 Site Wide	Manchester +44 (0)161 835 2345 London +44 (0)20 7549 4000
			Rev	Date	Description																									
			P01	2023-12-18	First Issue																									
	Project No 10446	Scale As indicated@ A1																												
Status PLANNING	10446-SHP-Z0-A-G251-DE-XX-0012 Revision P01																													