



West Mosley Street

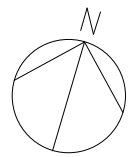

Notes :
1. This drawing should not be scaled, figured dimensions only to be taken
2. should any discrepancies be found with this drawing, please inform this office.
3. Copyright of this drawing is owned by JM Architects.
Structural information indicative only. To be confirmed by Structural Engineer.


Booth Street

Charlotte Street

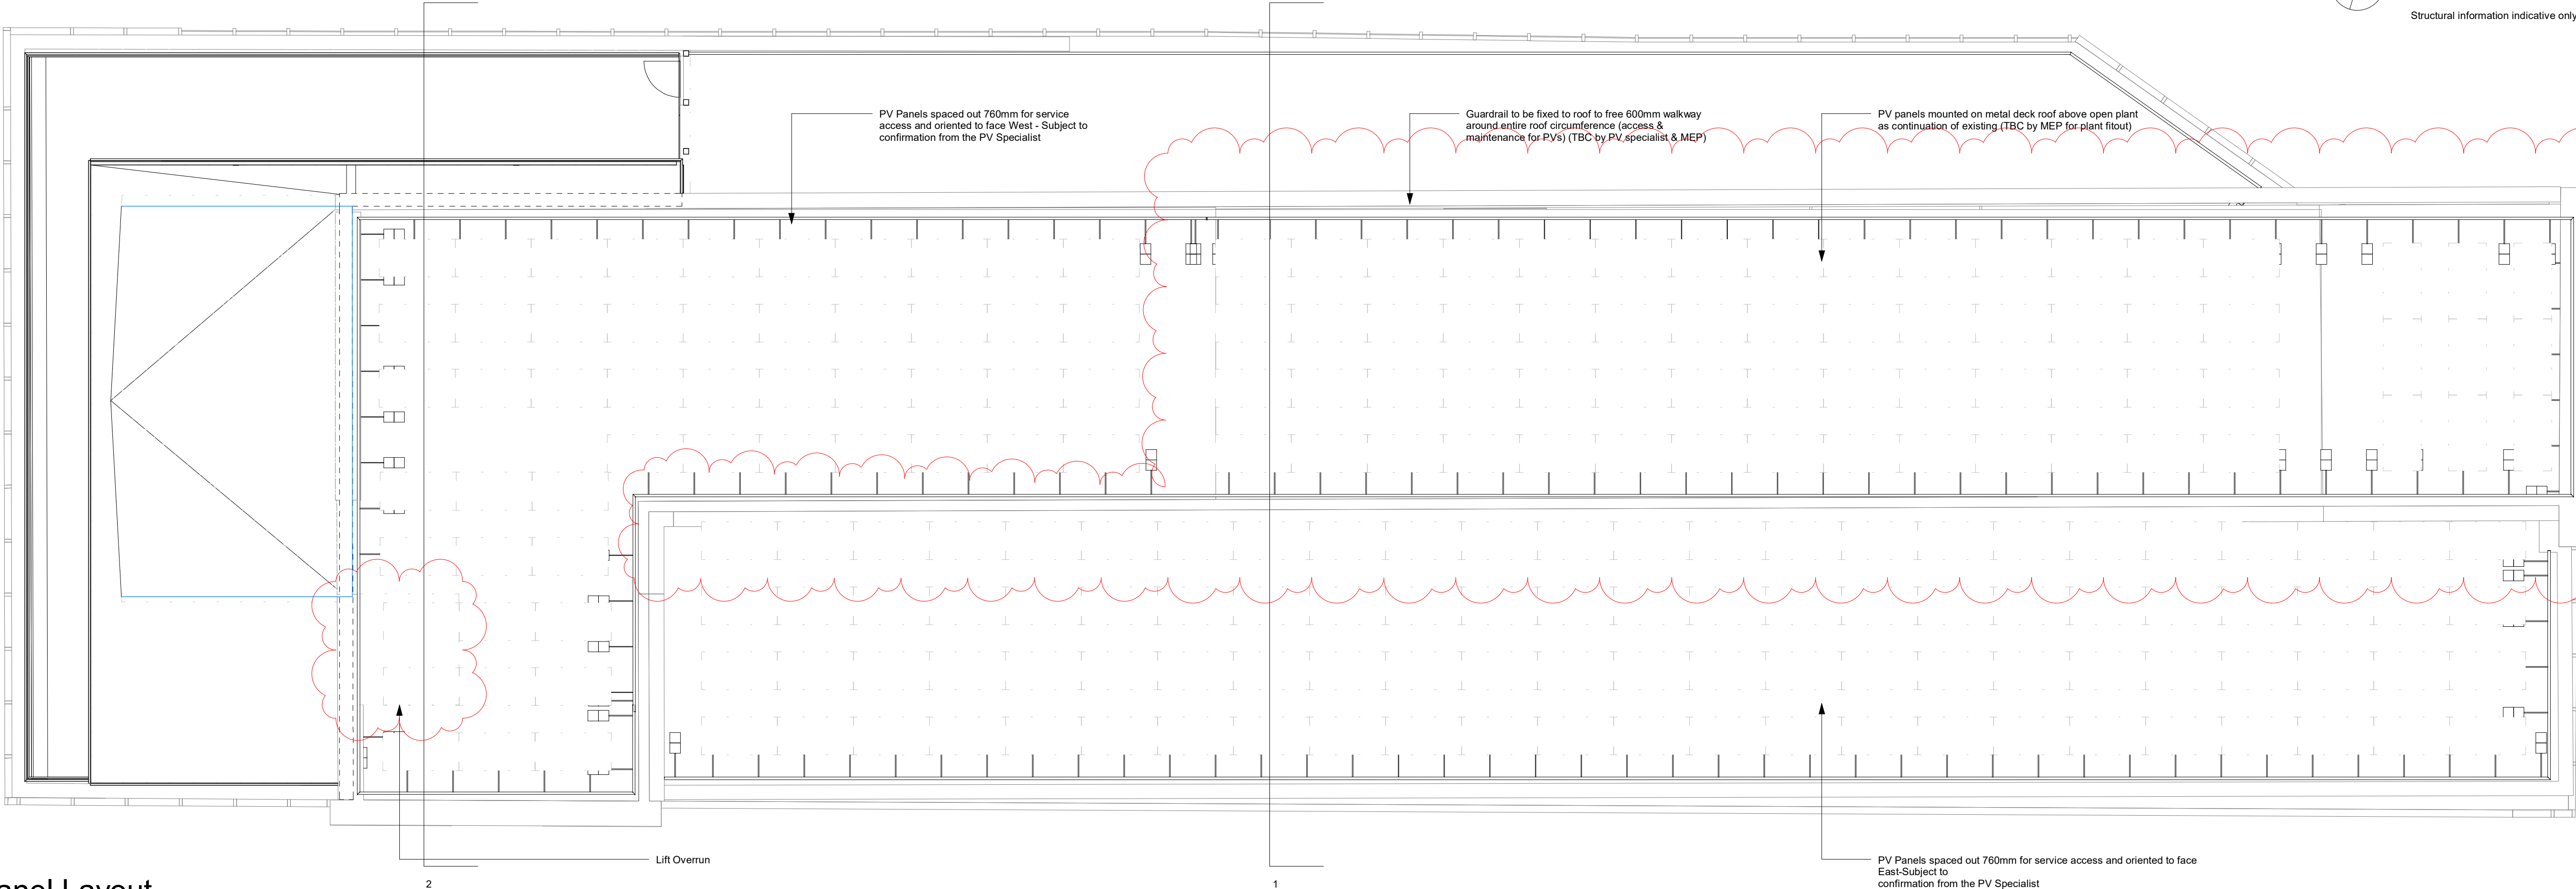


1 PV Panel Layout
1 : 100


Mosley Street

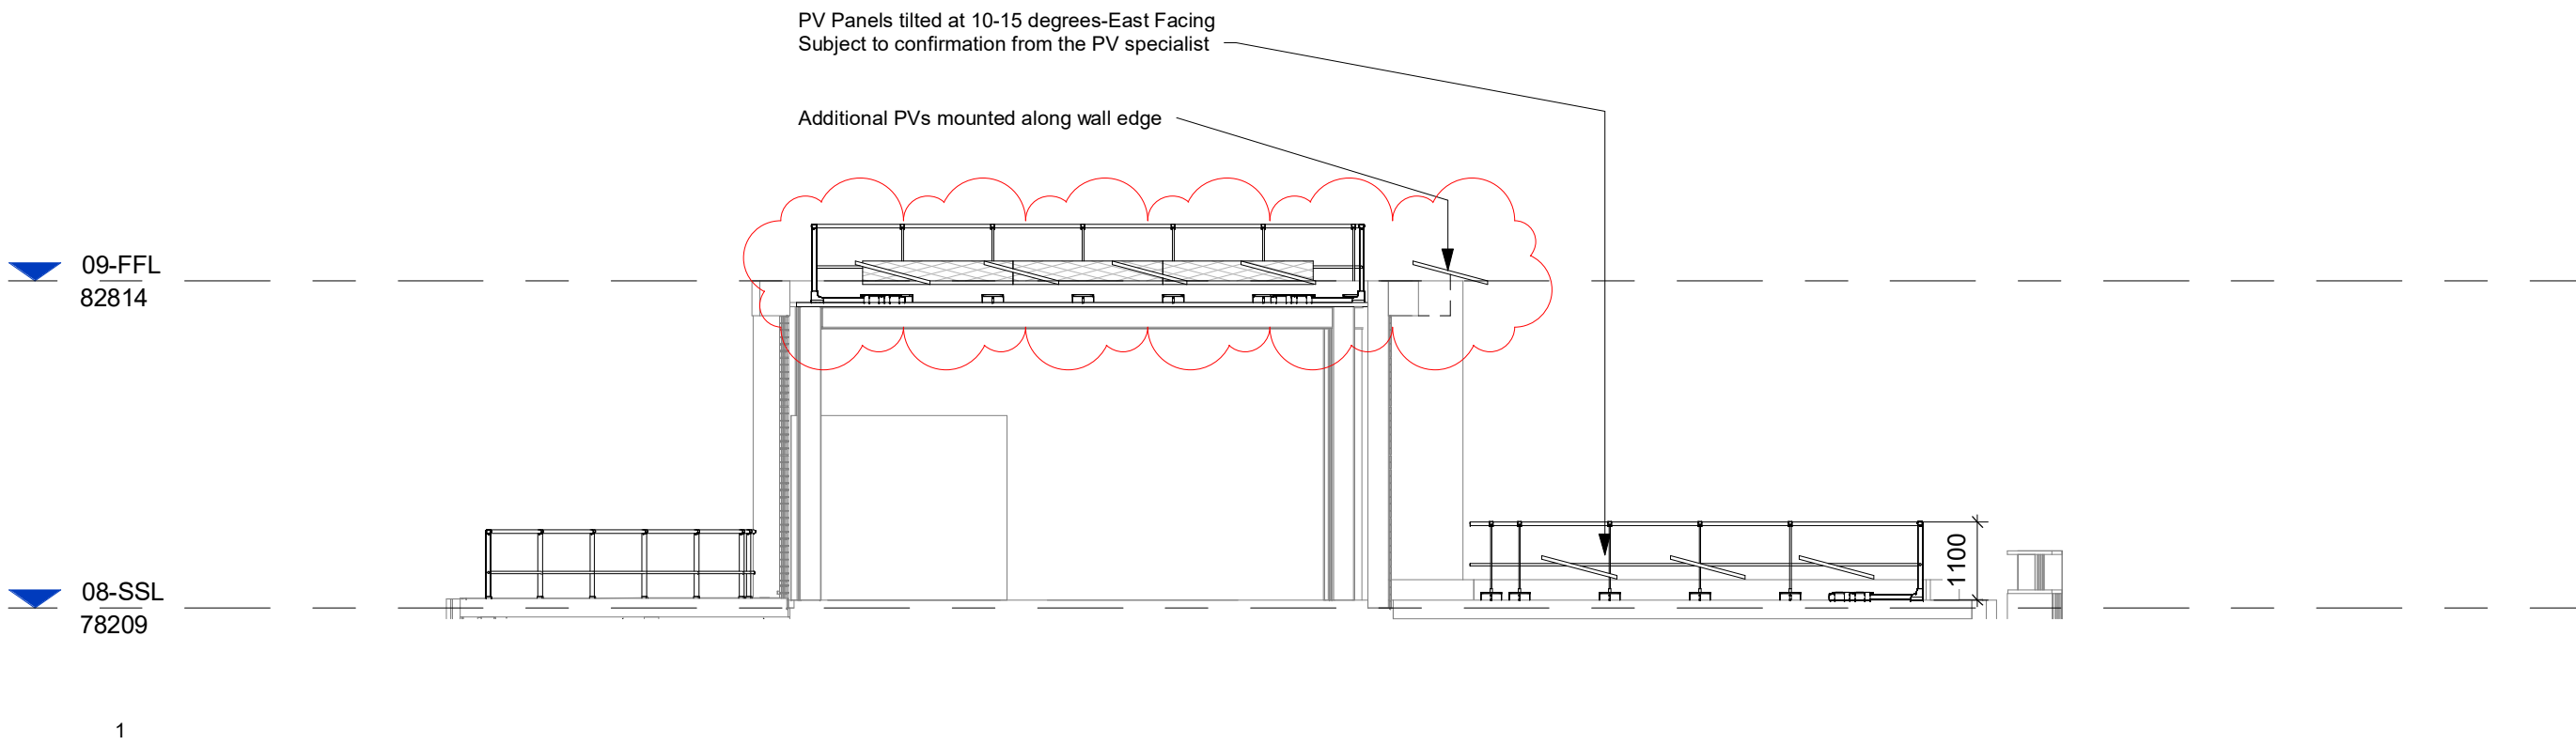

2 PV Section 1
1 : 100

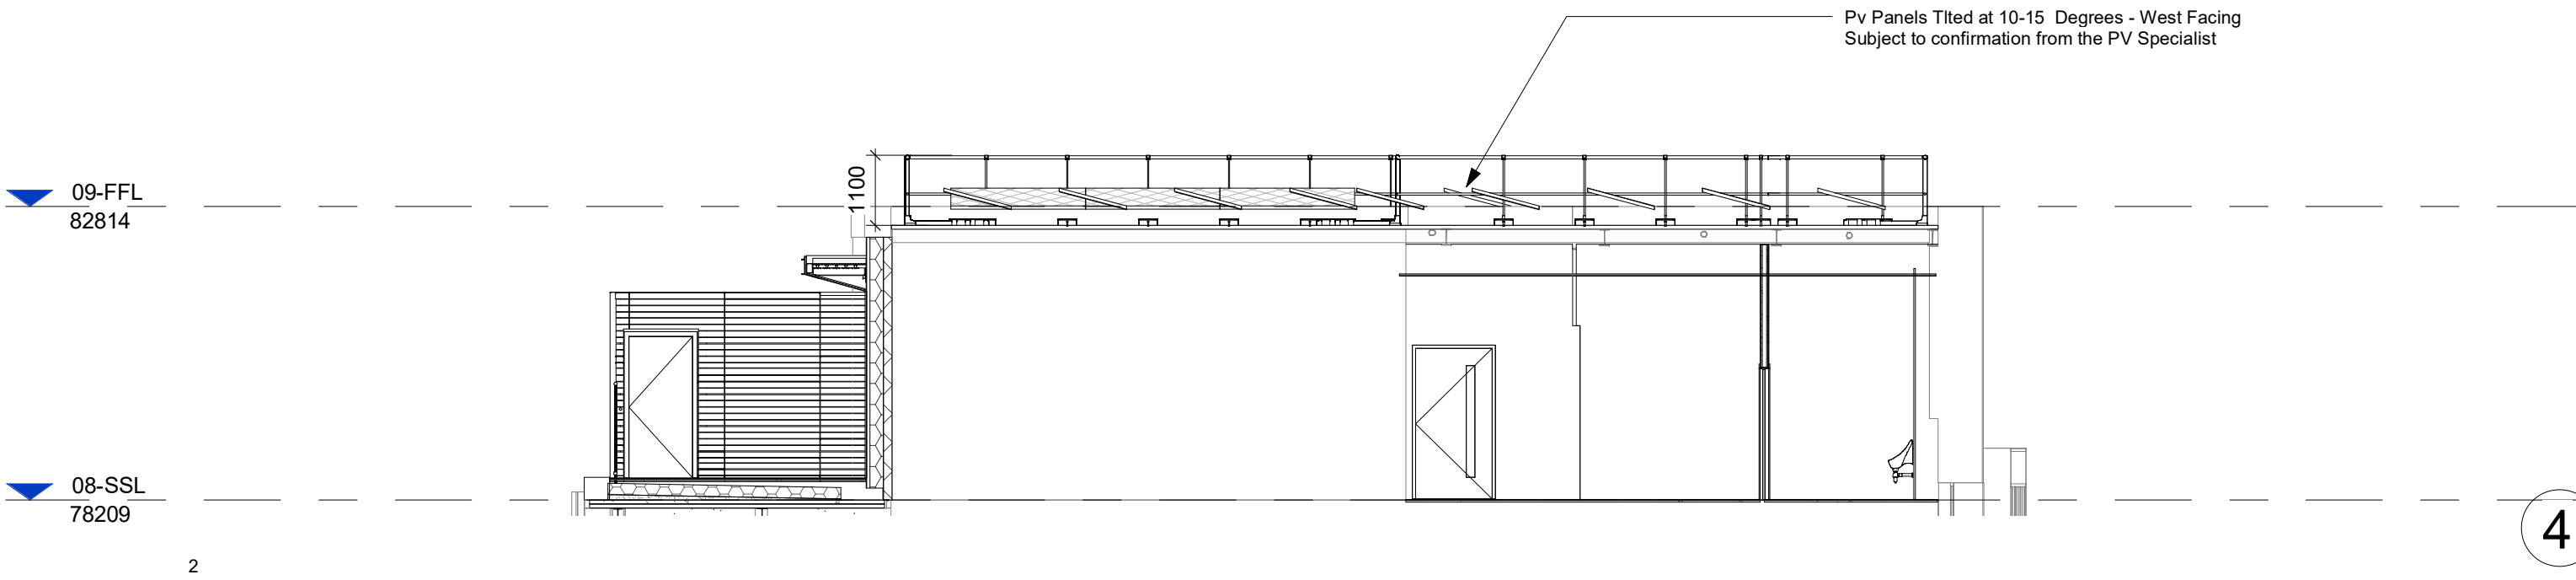

3 PV Section 2
1 : 100

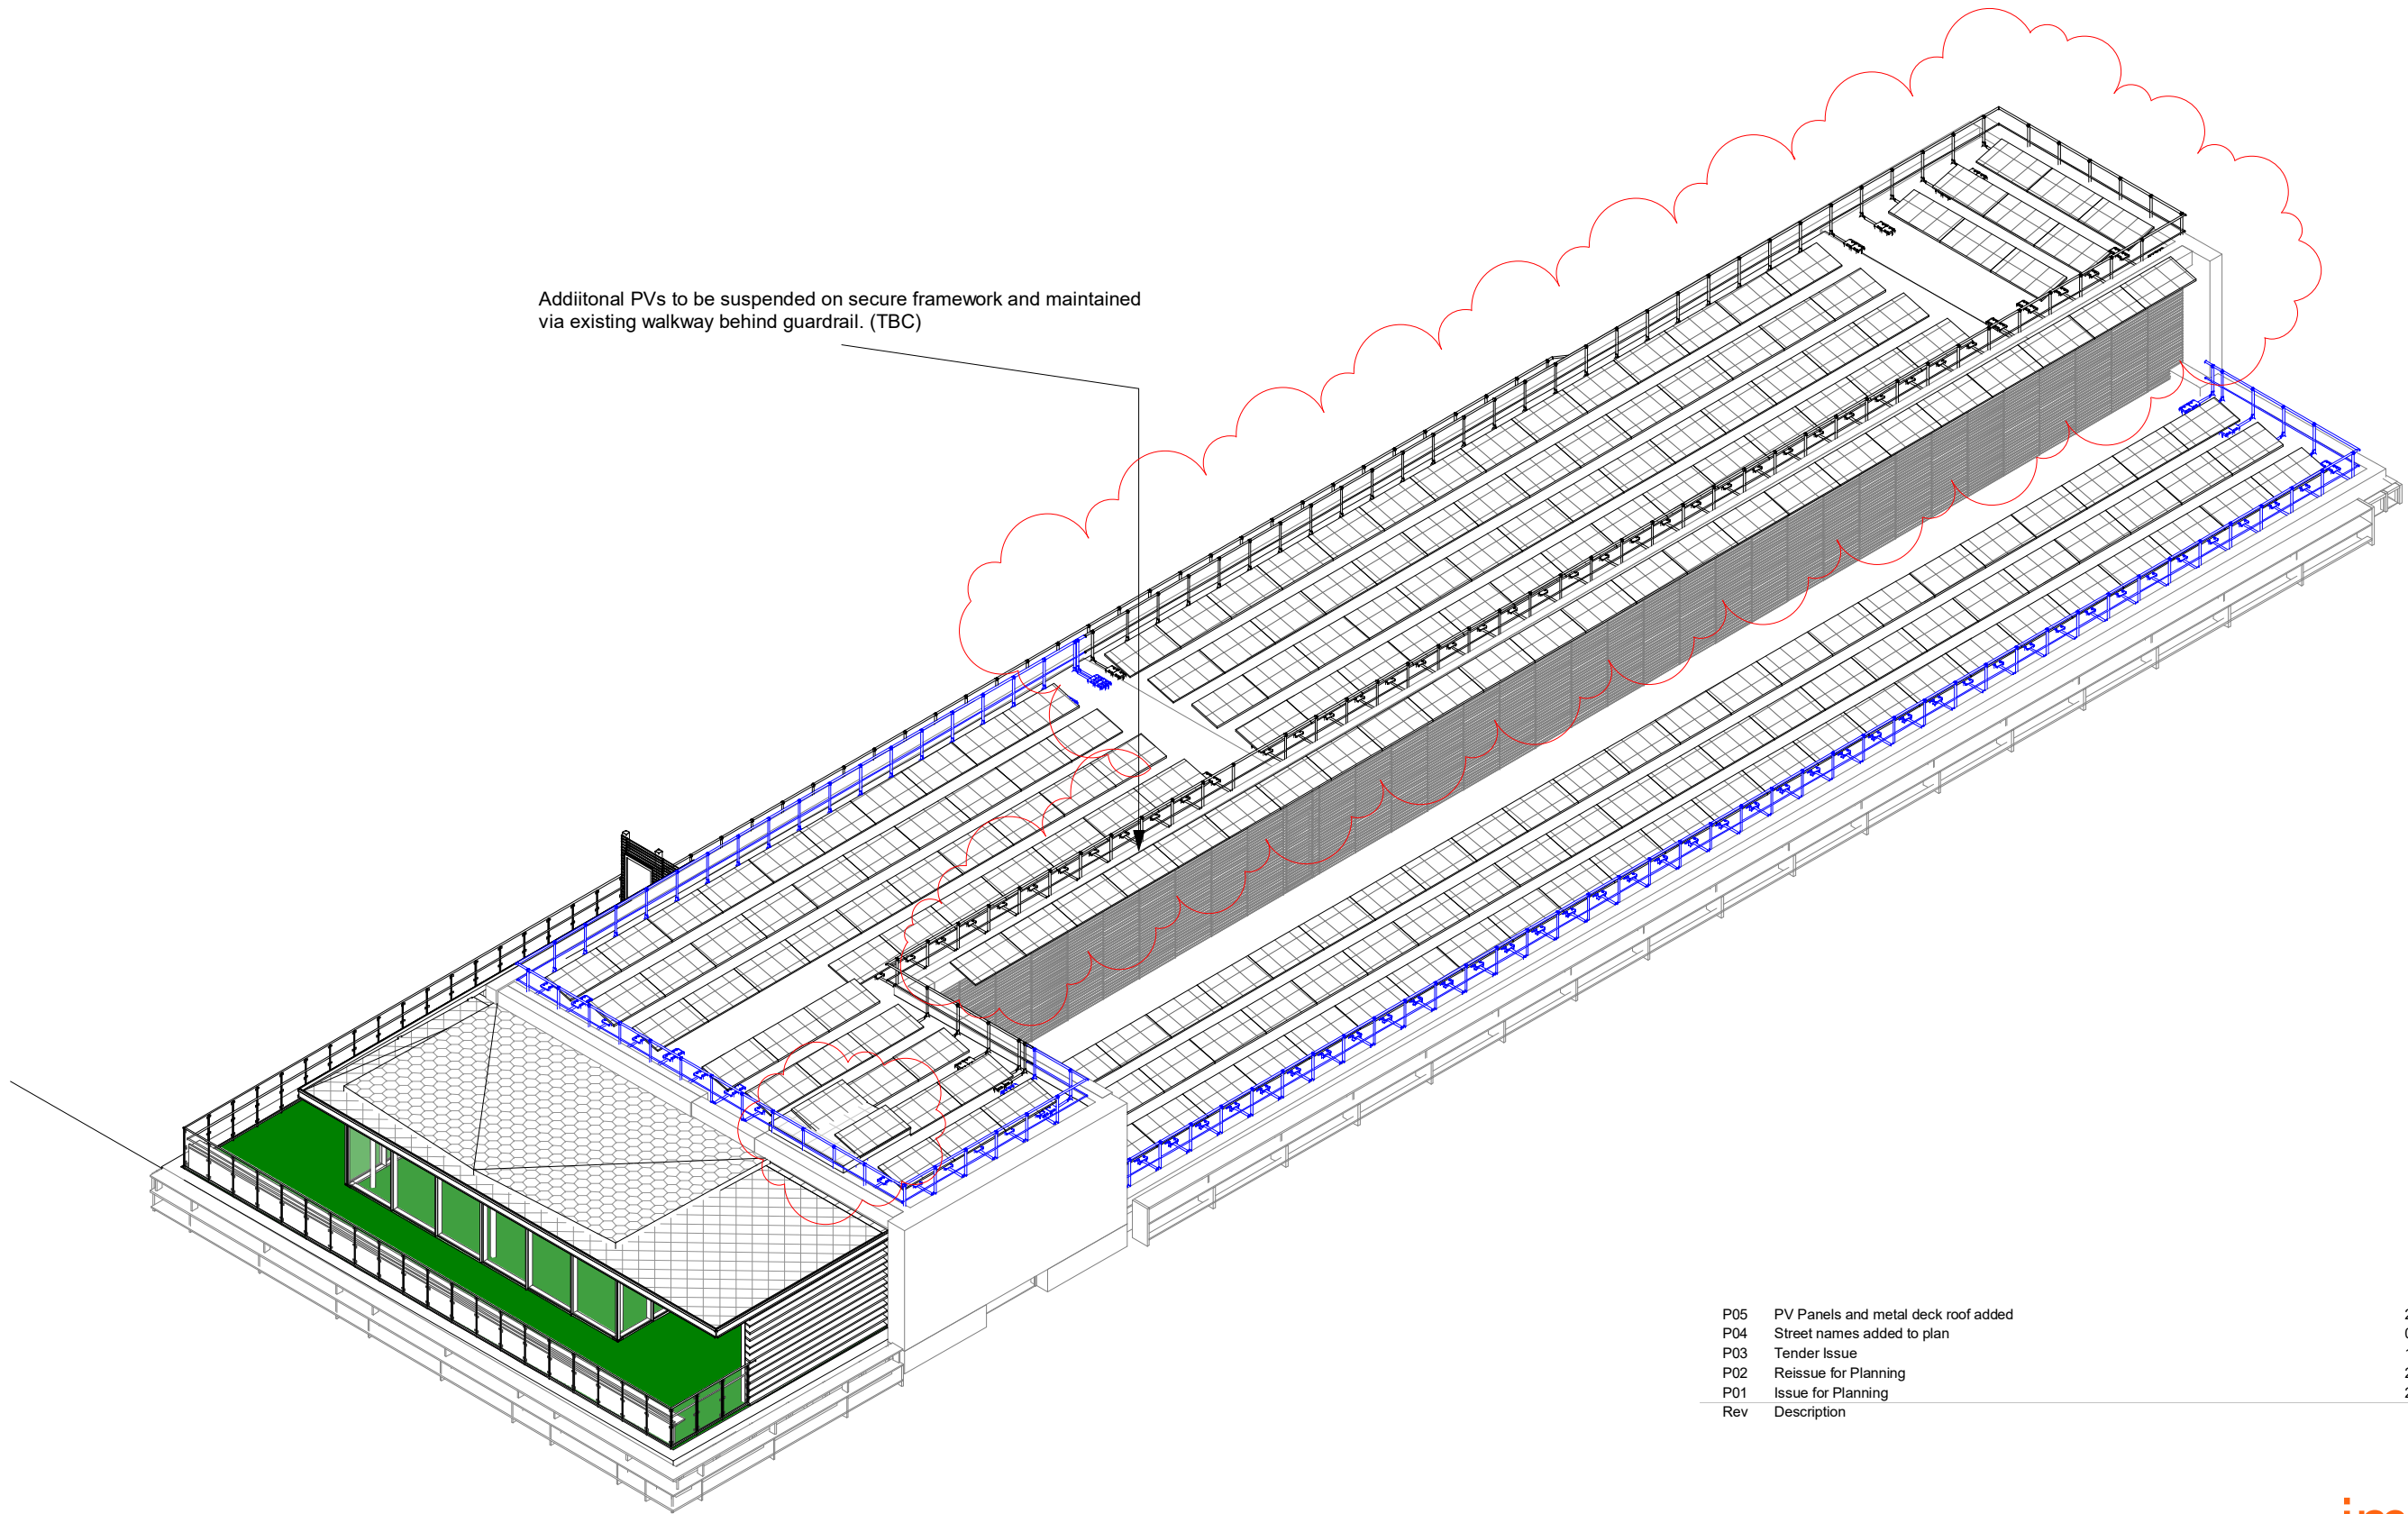

4 3D Axo PV Panels

P05	PV Panels and metal deck roof added	20.12.2023	EF	CT
P04	Street names added to plan	05.09.2023	CT	AR
P03	Tender Issue	17.04.2023	CT	AR
P02	Reissue for Planning	22.03.2023	GC	CT
P01	Issue for Planning	27.02.2023	GC	CT
Rev	Description	Date	Dm By	Chk By

Project	58 Mosley Street	64 Queen Street Edinburgh EH2 4NA
Title	PV Panels Study	T : 0131 464 6100
Client	M&G Real Estate	edi@jmarchitects.net www.jmarchitects.net
Purpose	For Tender	Scale : 1 : 100 @ A1
Drawing Number	7002-JMA-ZZ-09-DR-A-27 1002	Status Revision JMA Project Number
Project - Originator - Volume - Level - Type - Role - Class&Number		S4 P05 7002