




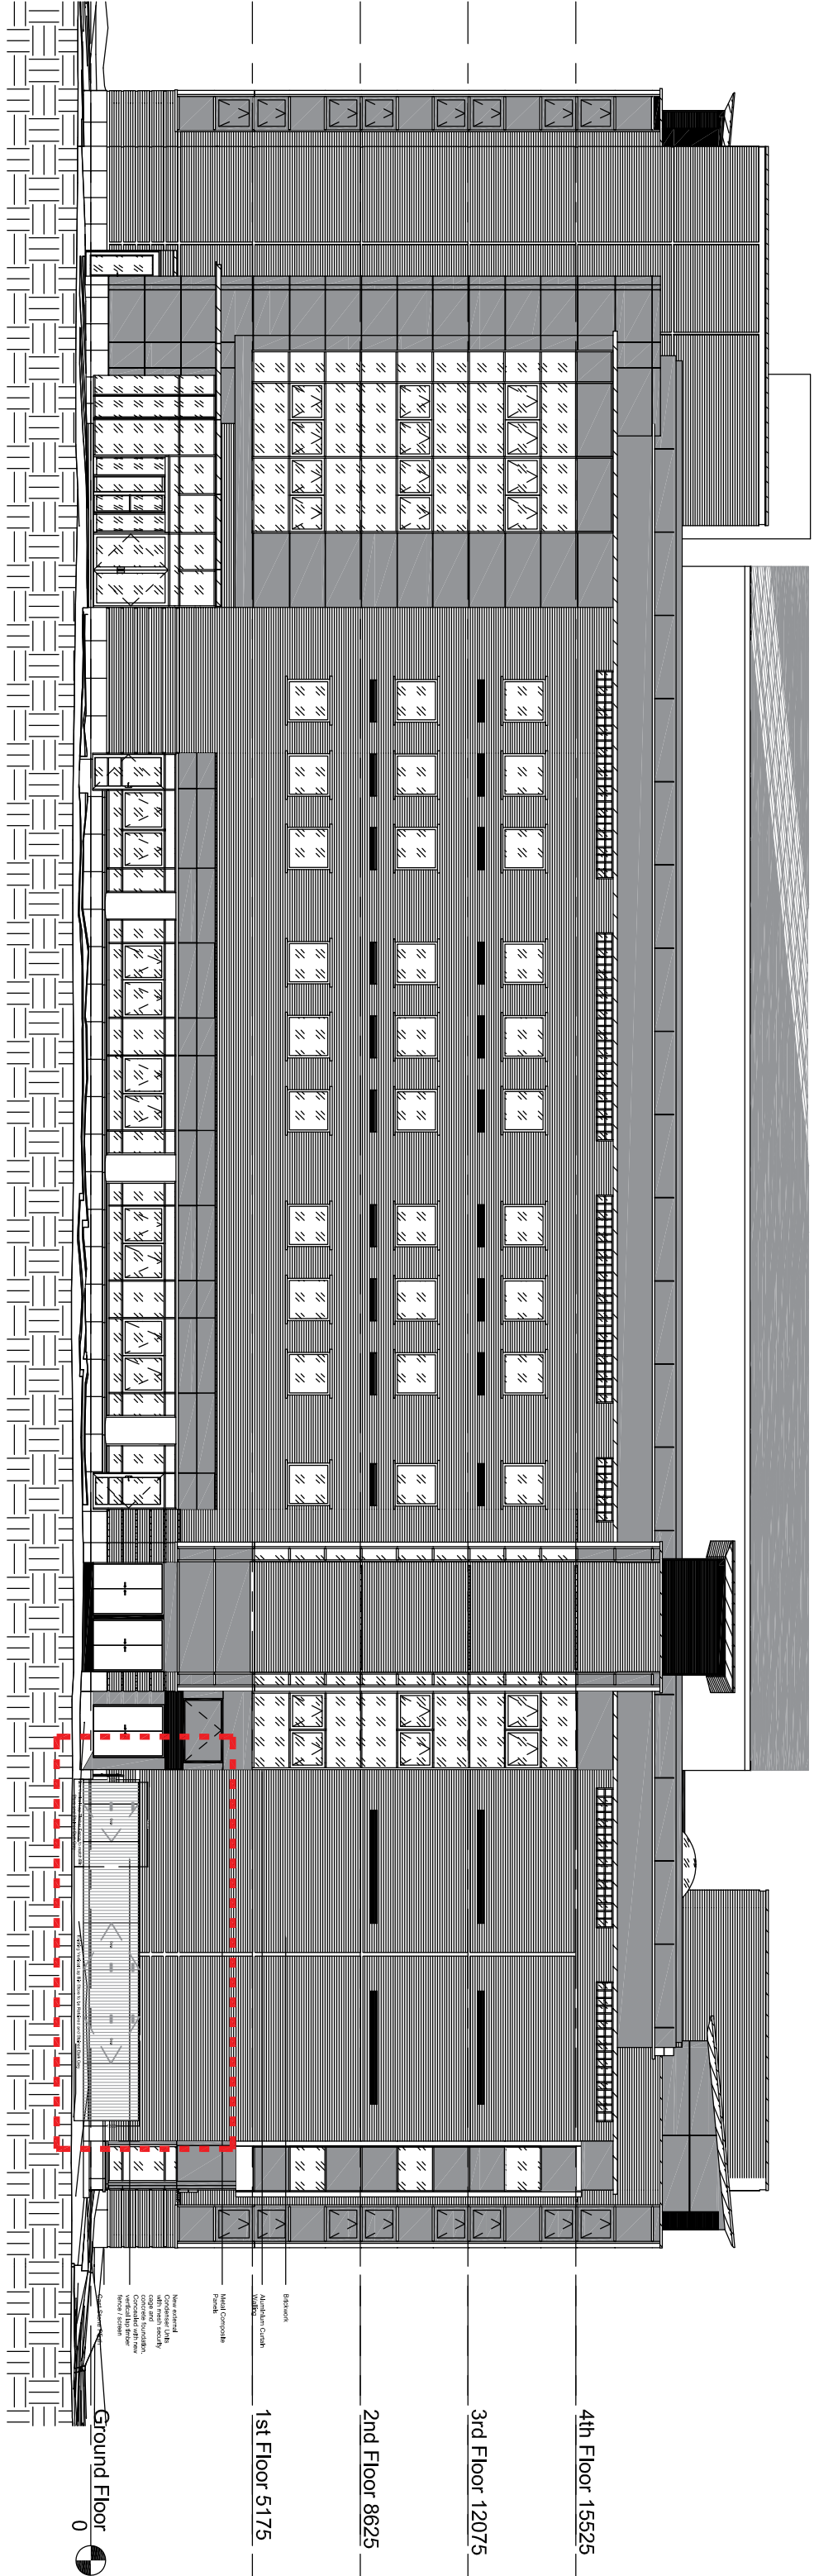


1 West Elevation
1 : 200 @A1

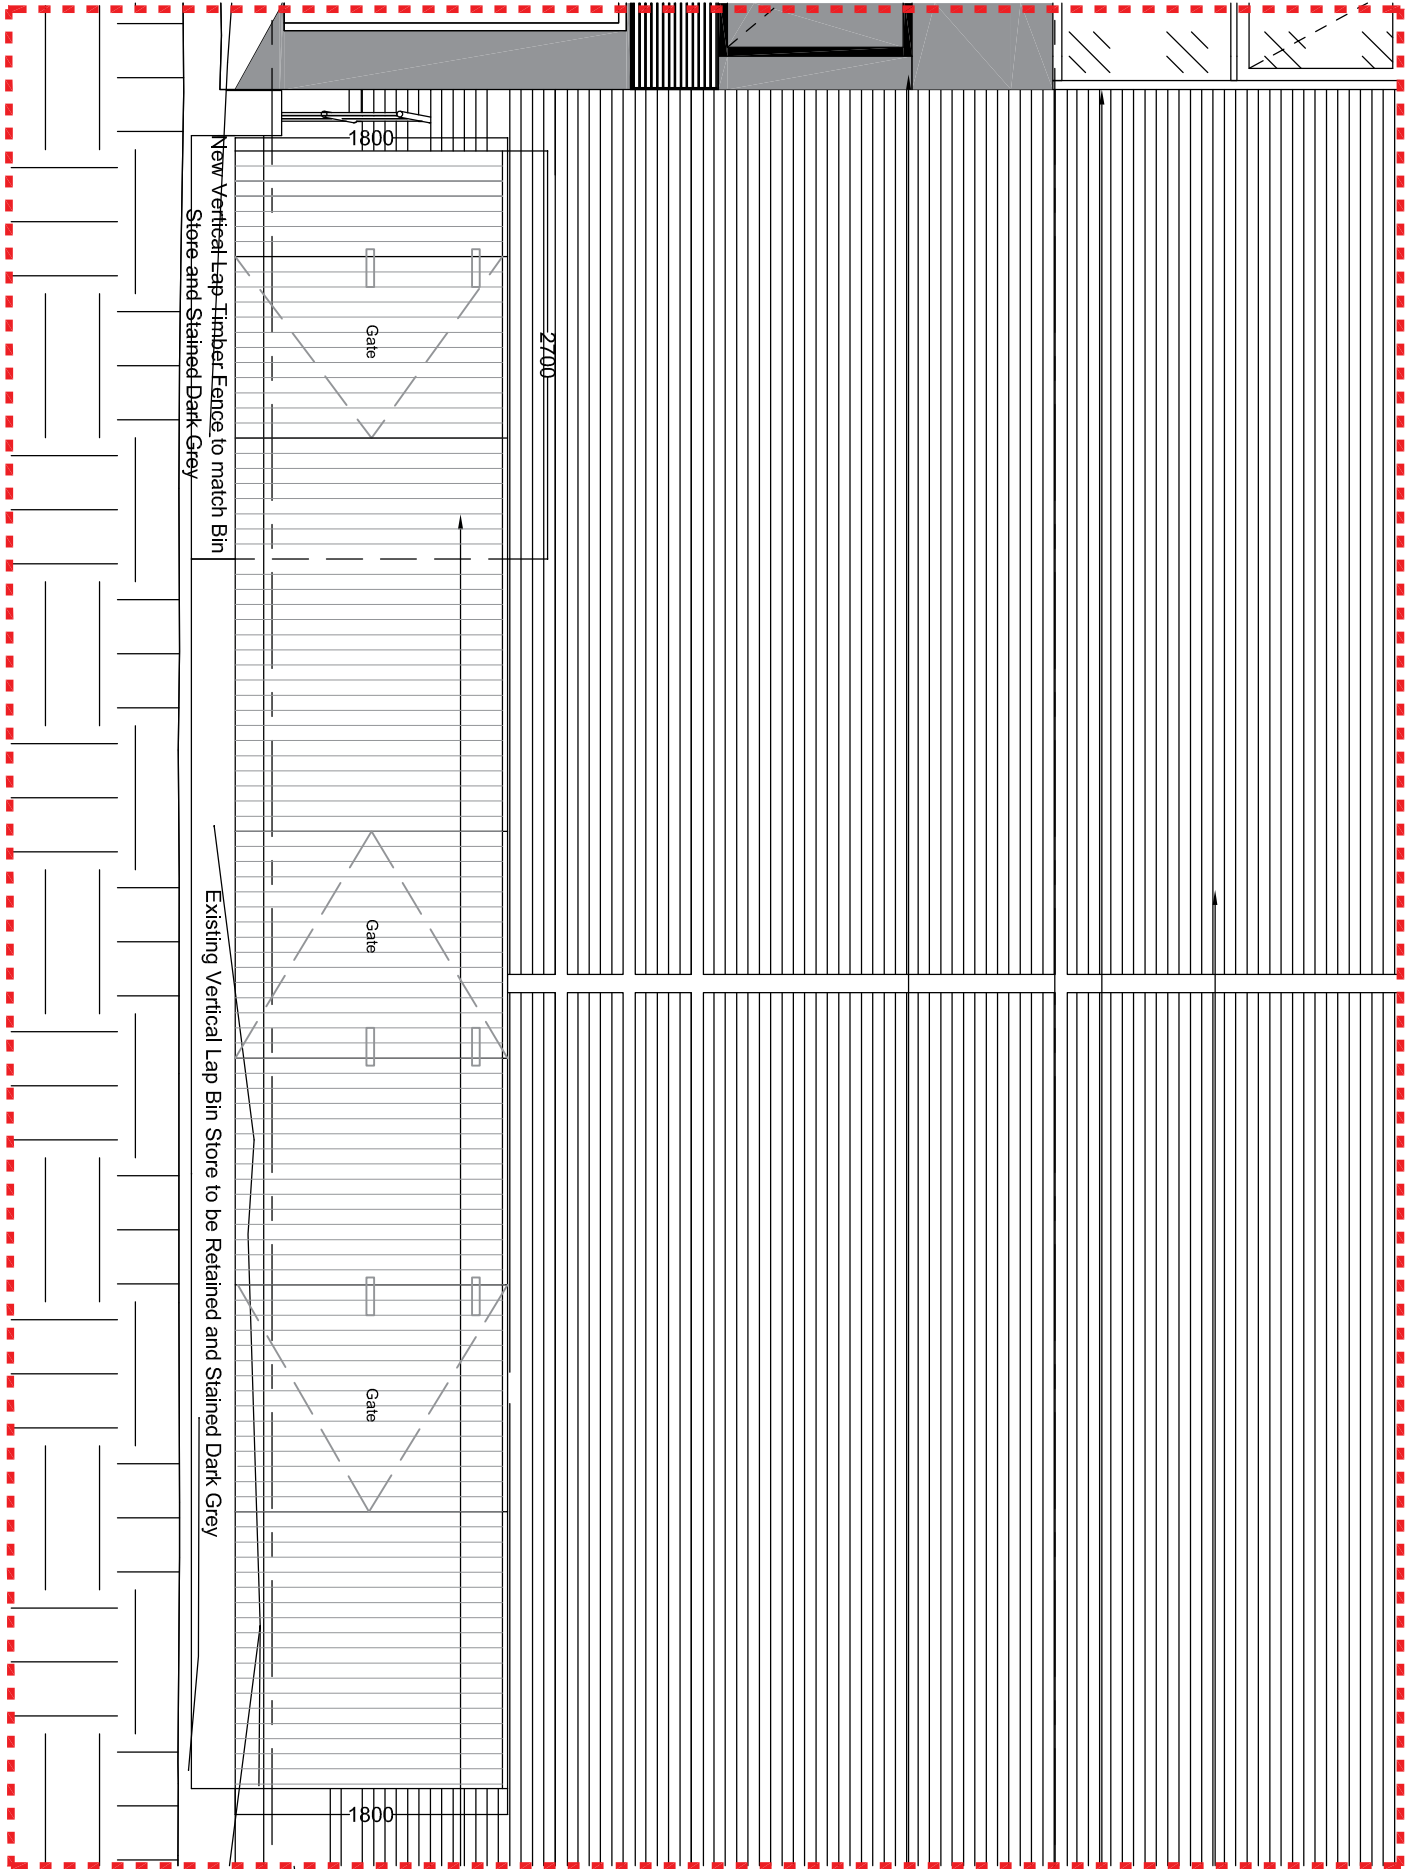


3 West Elevation Detail
1 : 50 @A1

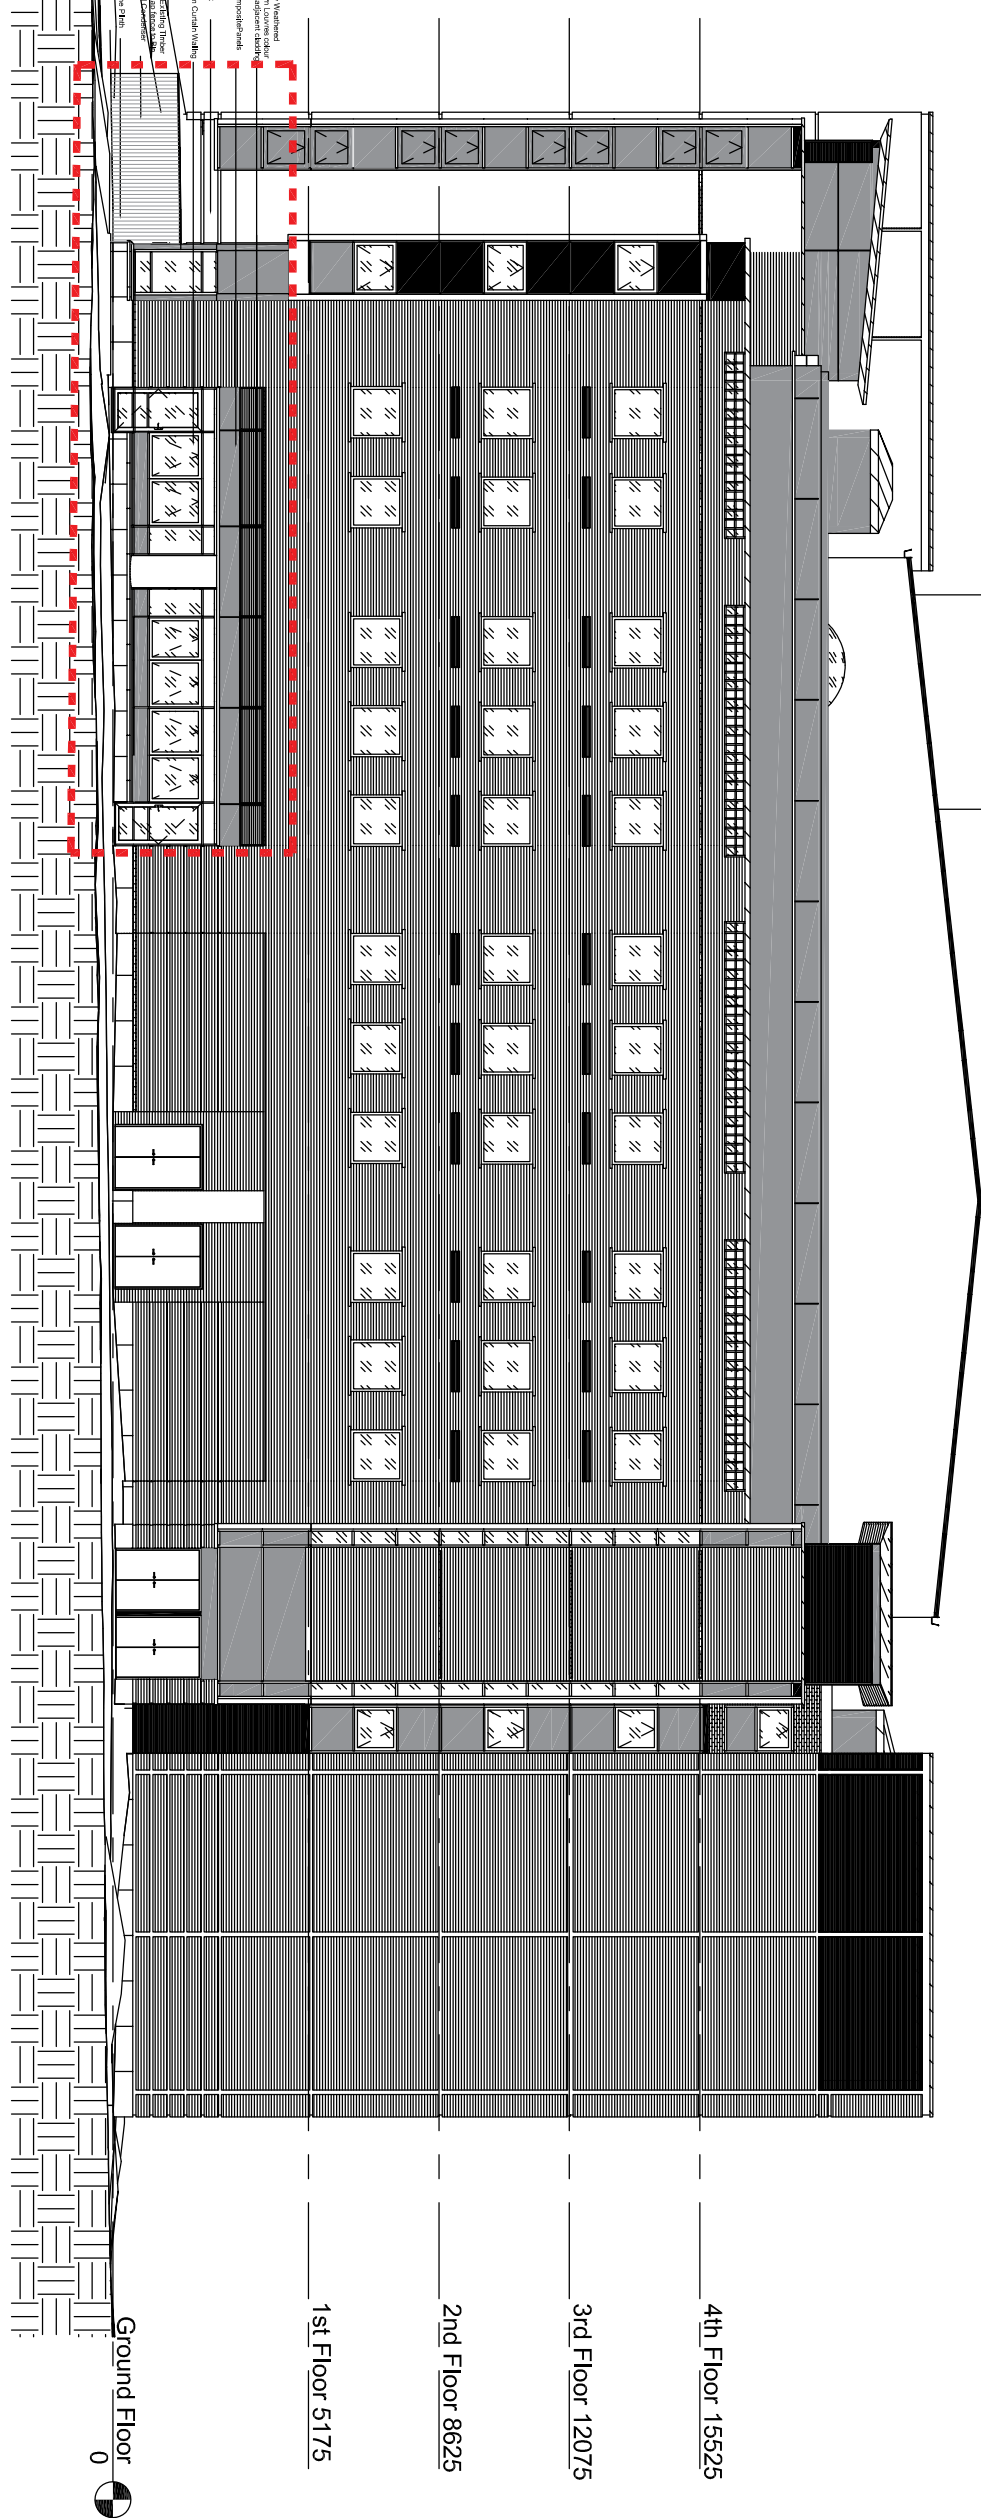

2 South Elevation
1 : 200 @A1

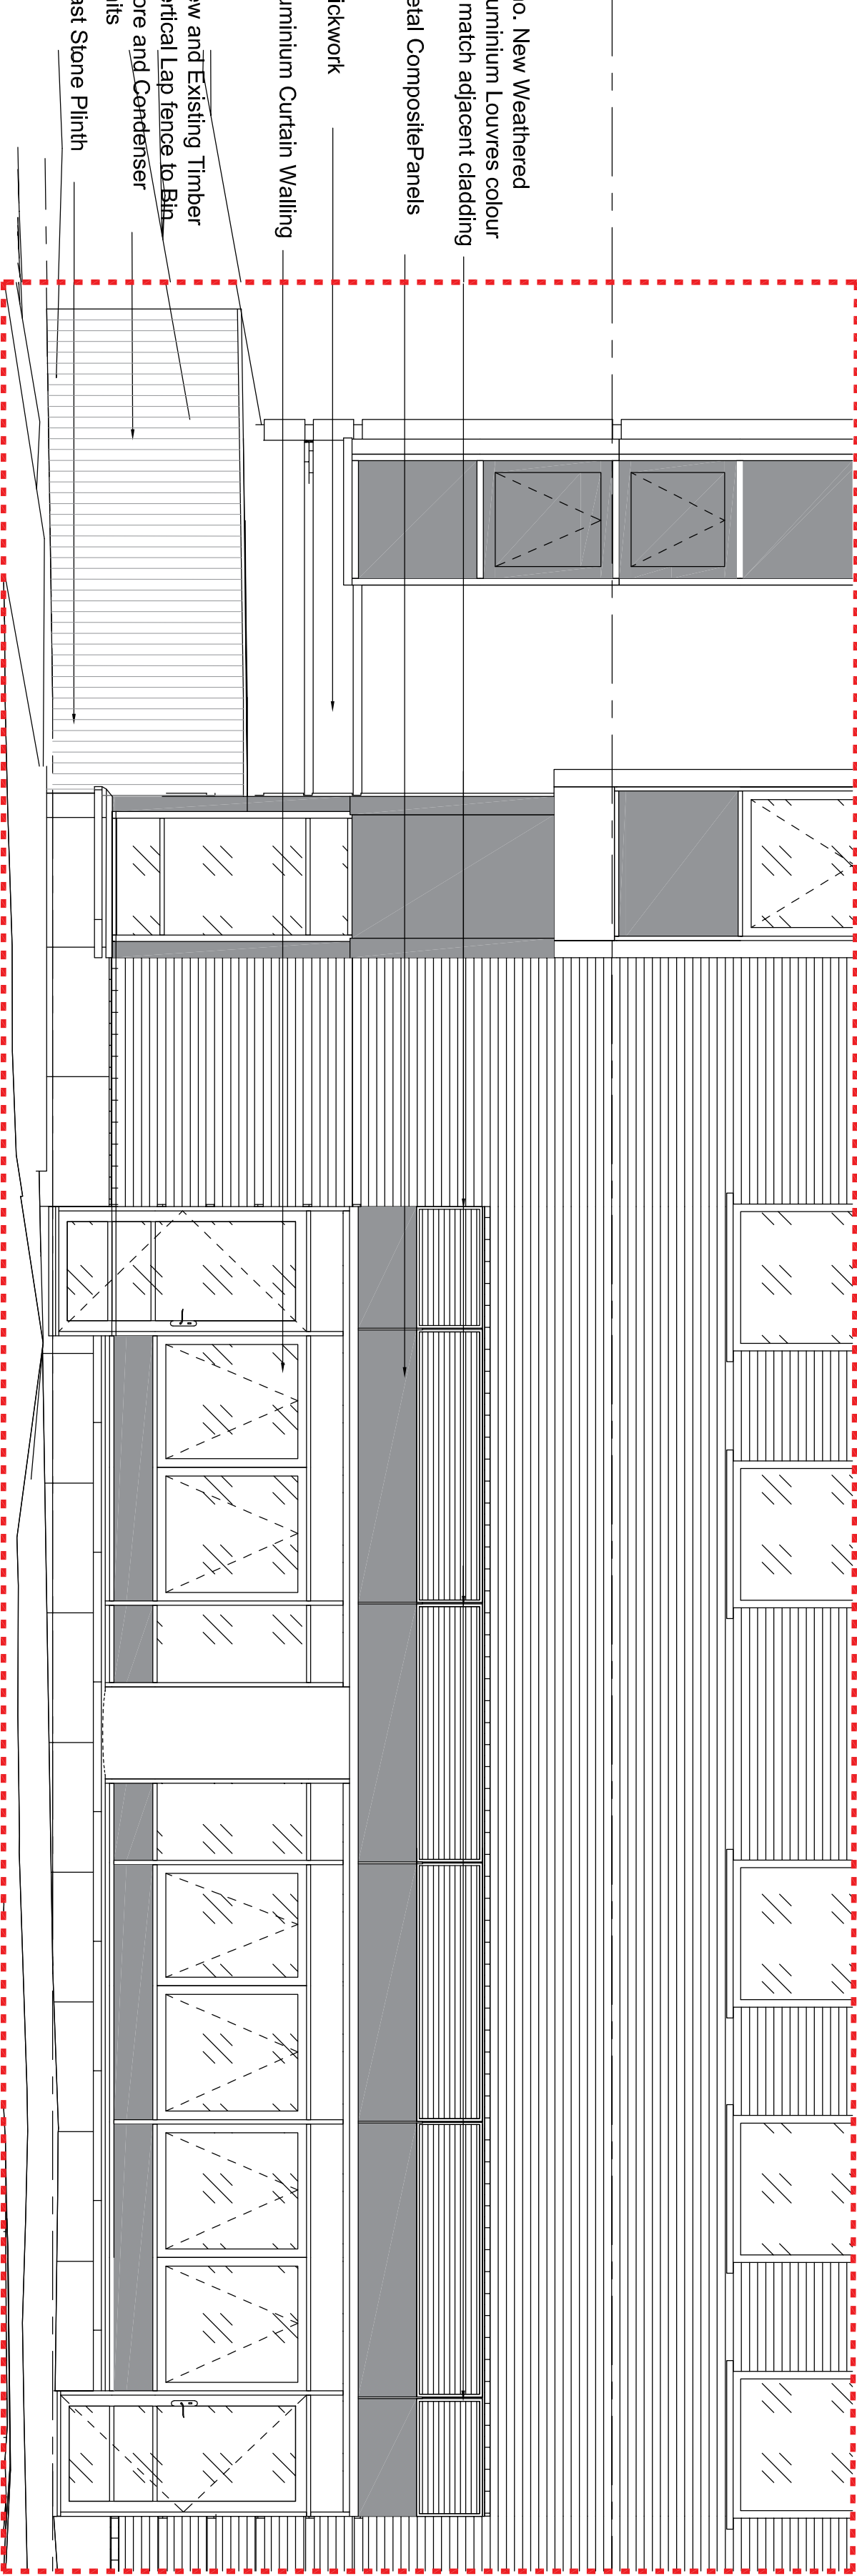

4 South Elevation Detail
1 : 50 @A1

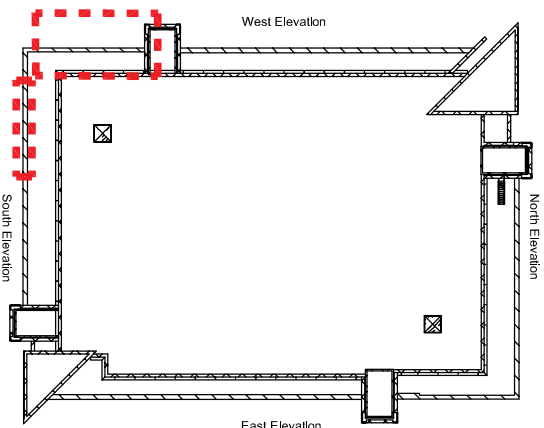

3 Key Plan
1 : 1000 @A1