


2B4P - Block Type E - Blocks 3,15




Proposed Front Elevation Block 3

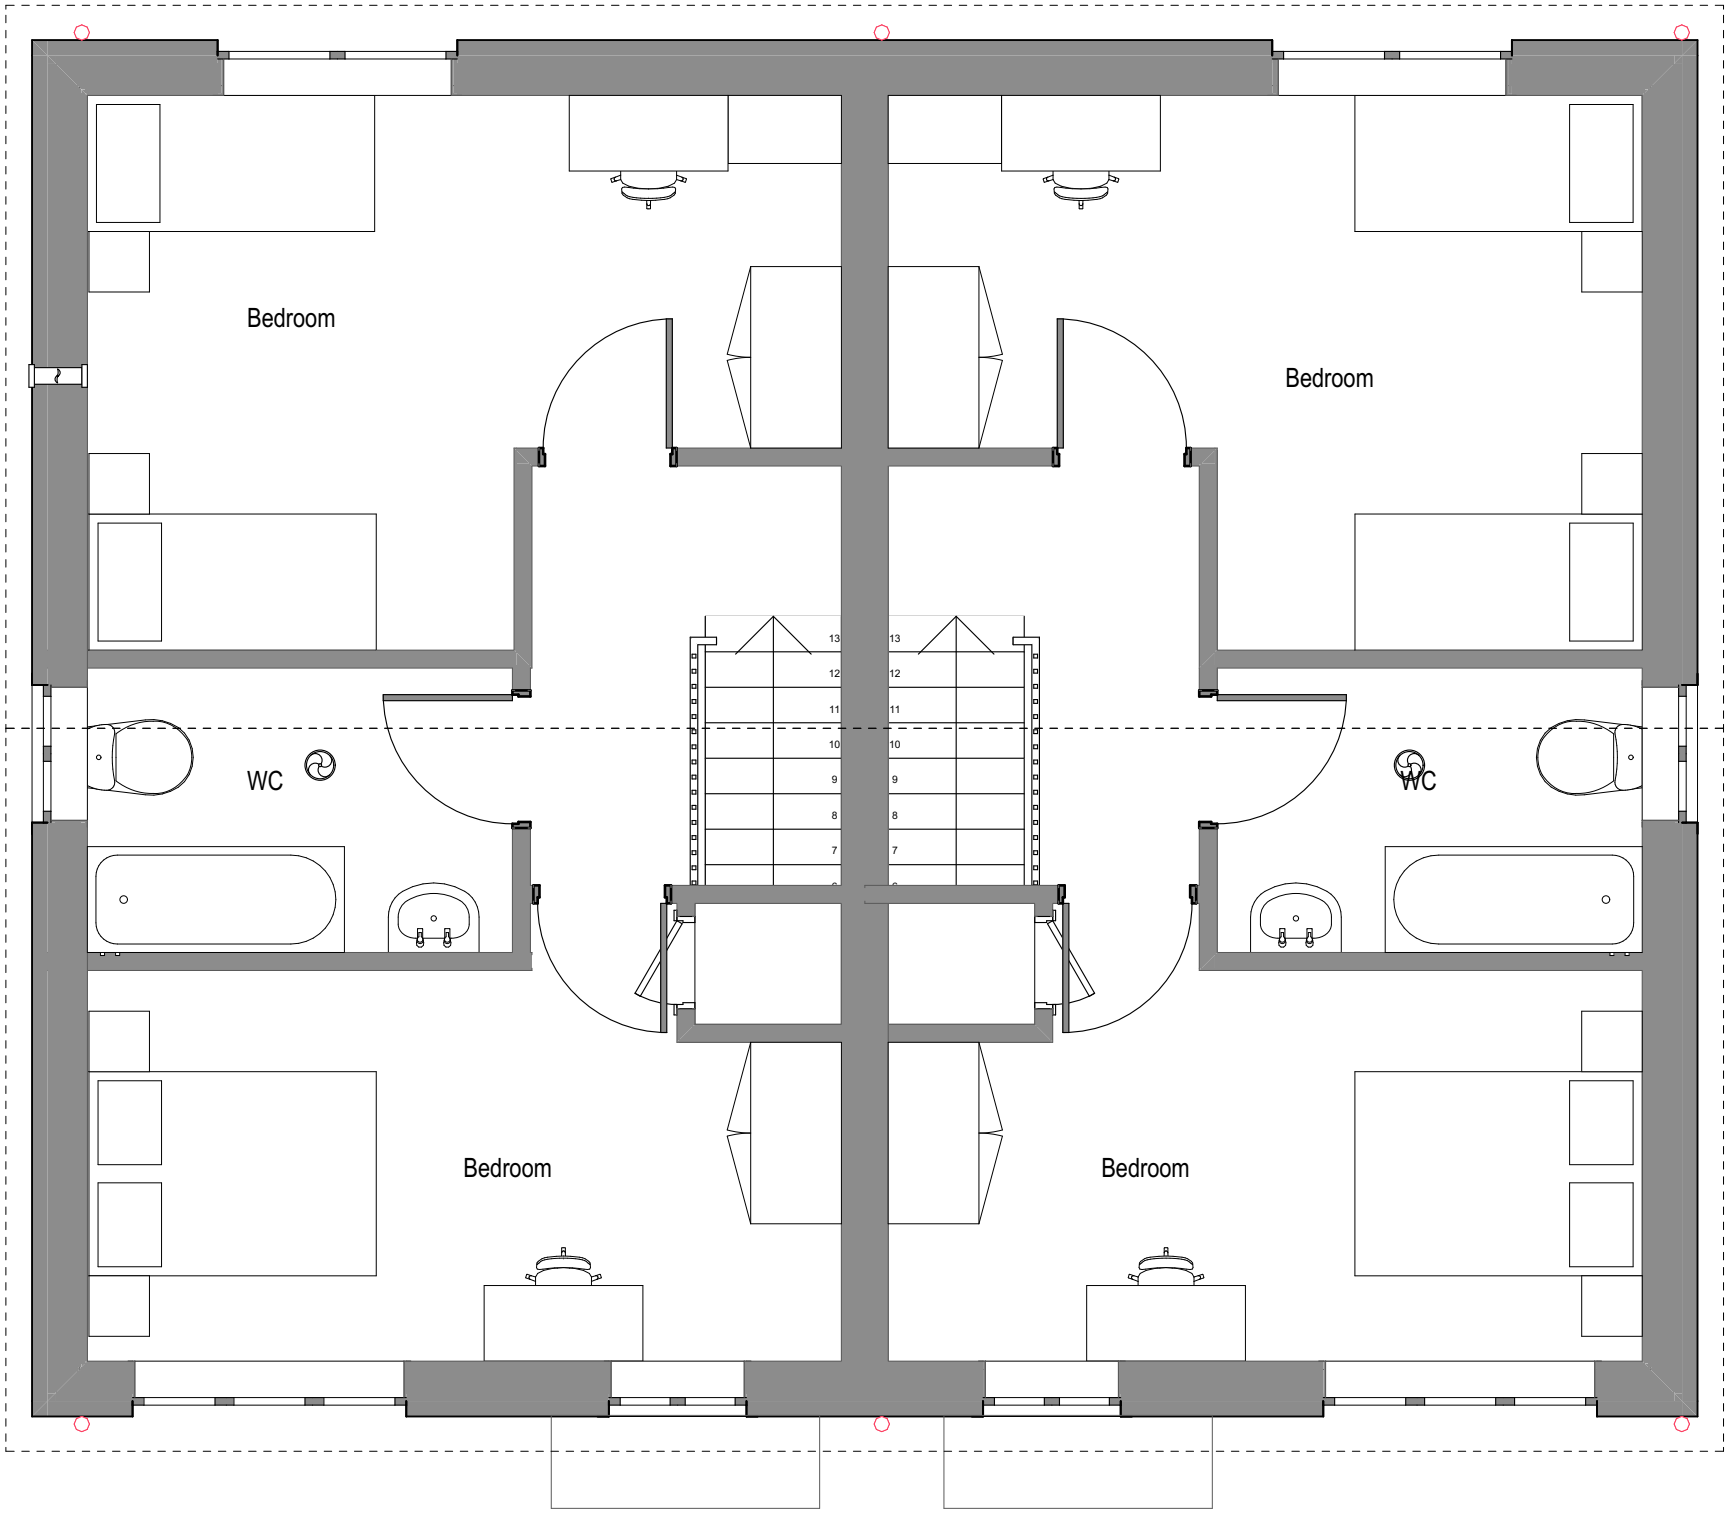

First Floor

1:50

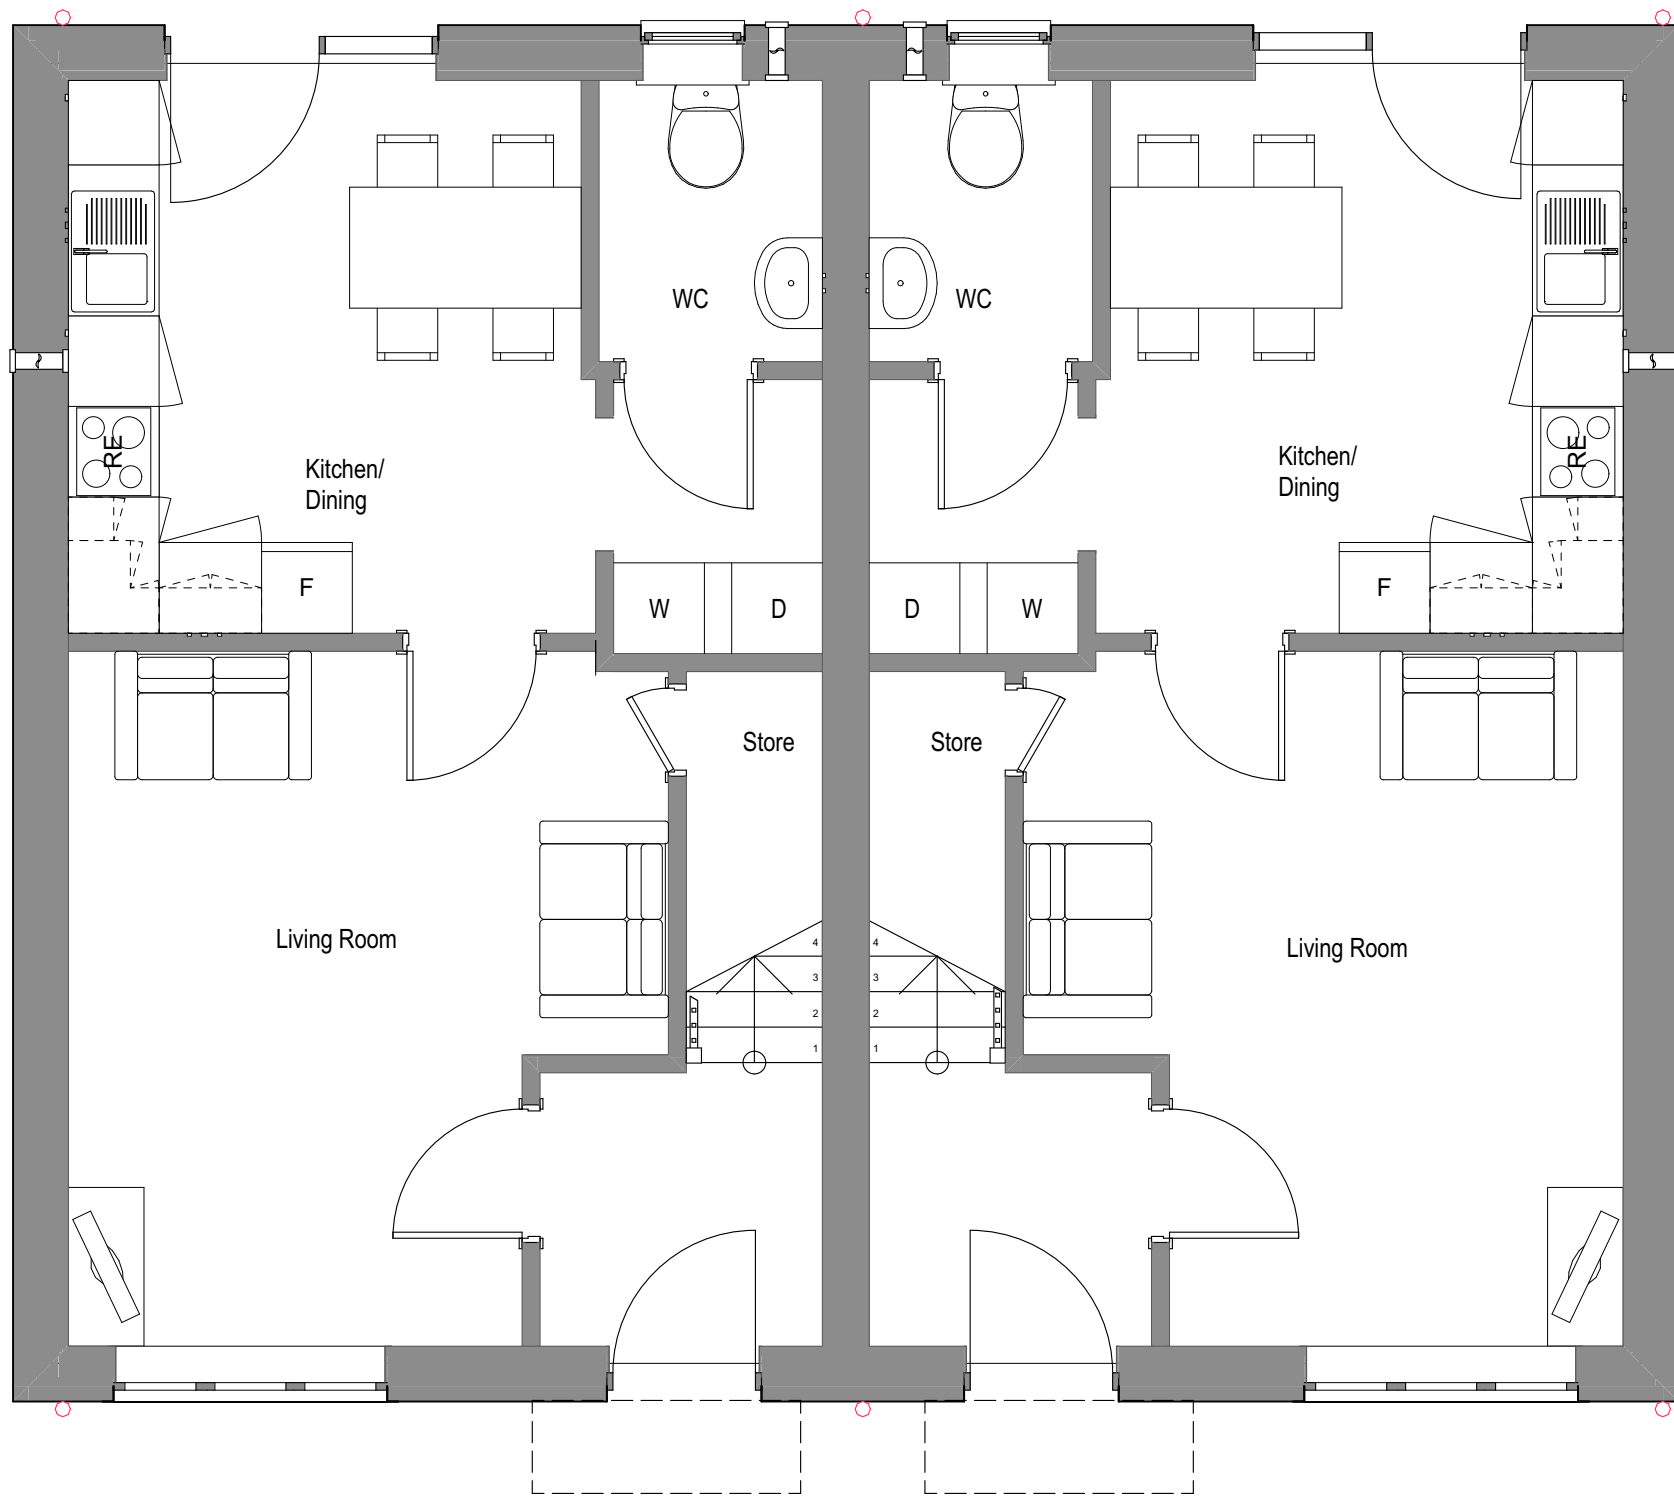

Ground Floor

1:50