



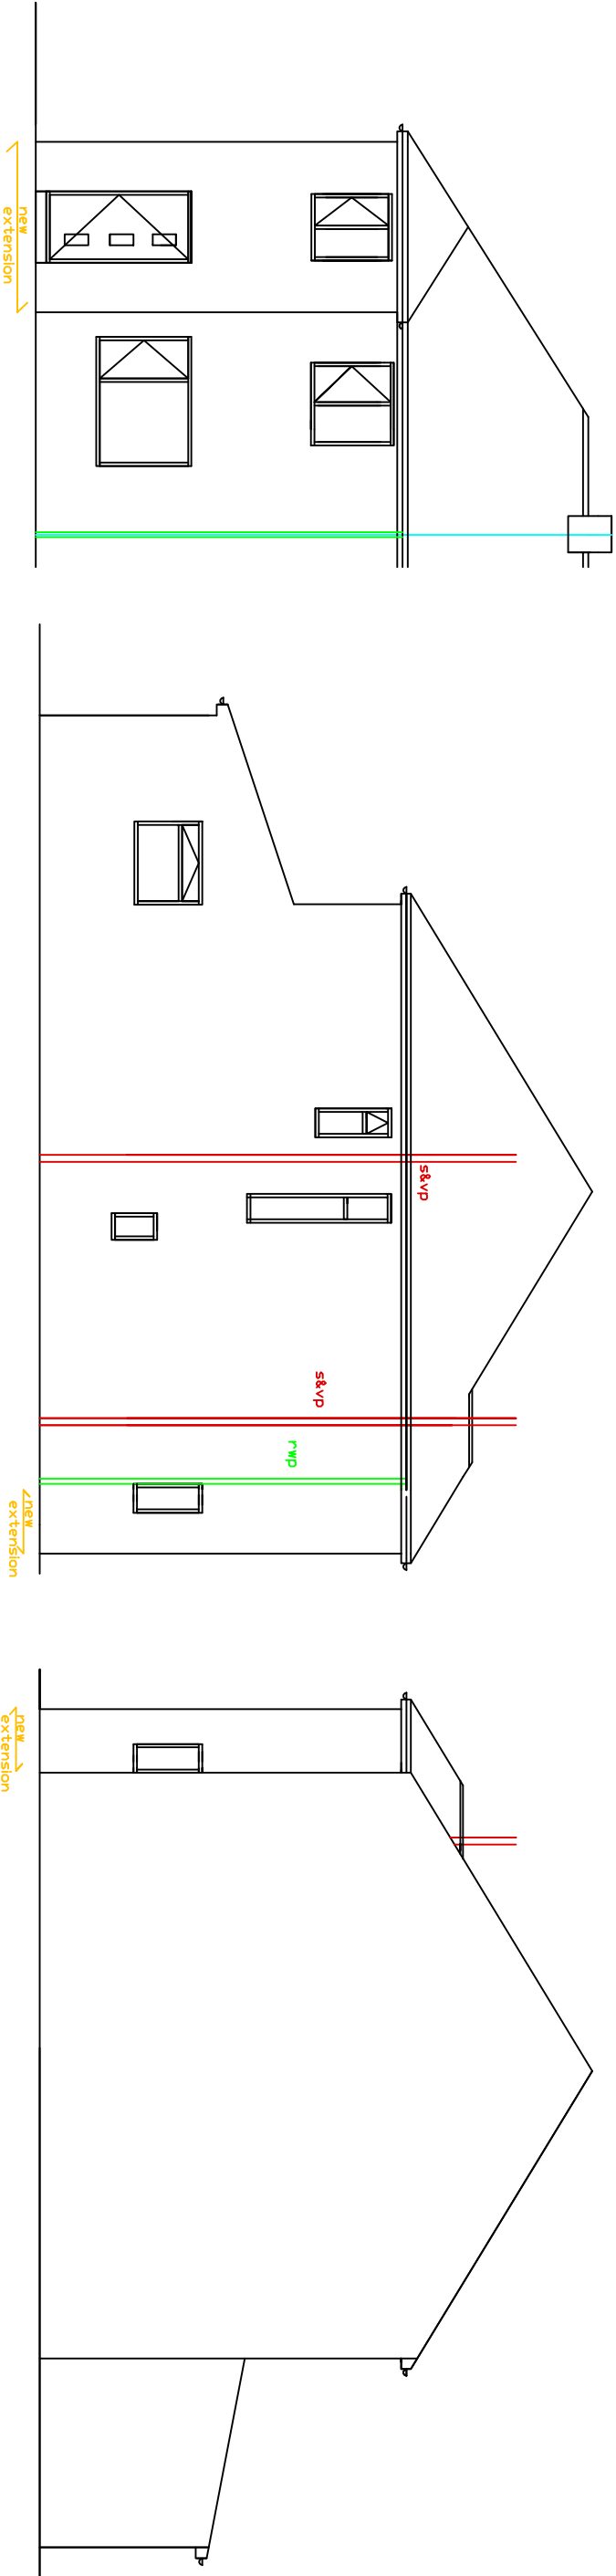


PROPOSED
FRONT VIEW
1:100

PROPOSED
SIDE VIEW B
1:100


PROPOSED
SIDE VIEW A
1:100

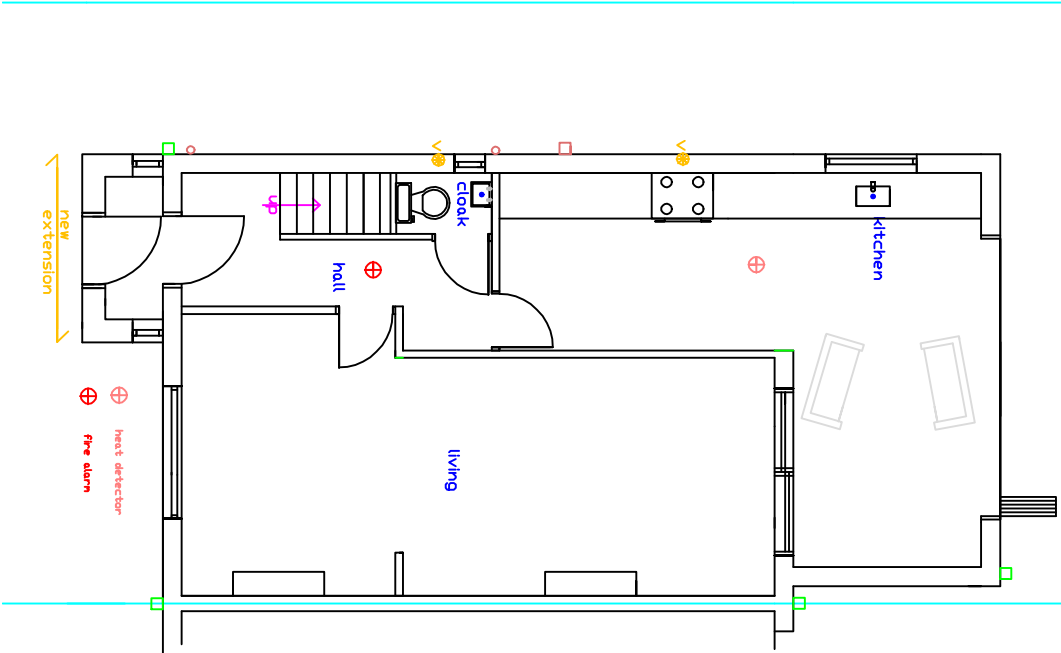

PROPOSED
GROUND FLOOR
1:100

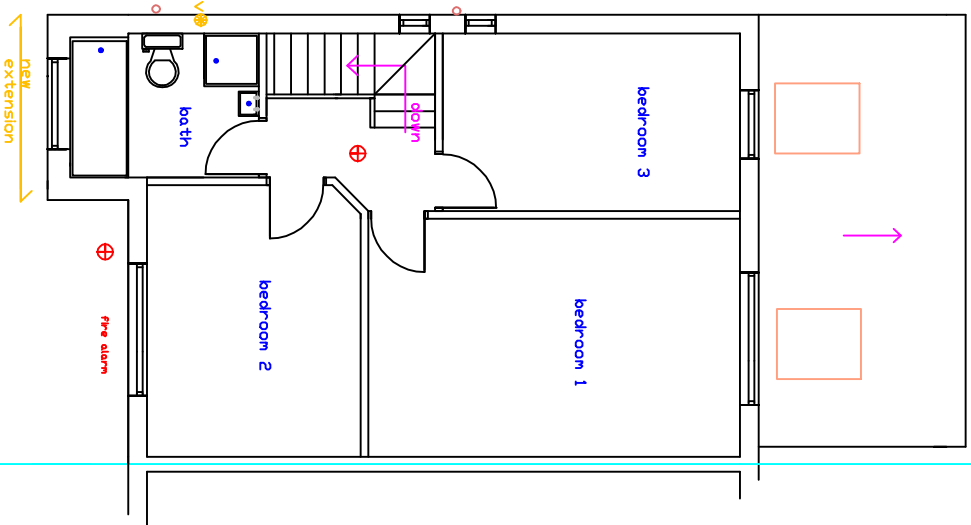

PROPOSED
FIRST FLOOR
1:100

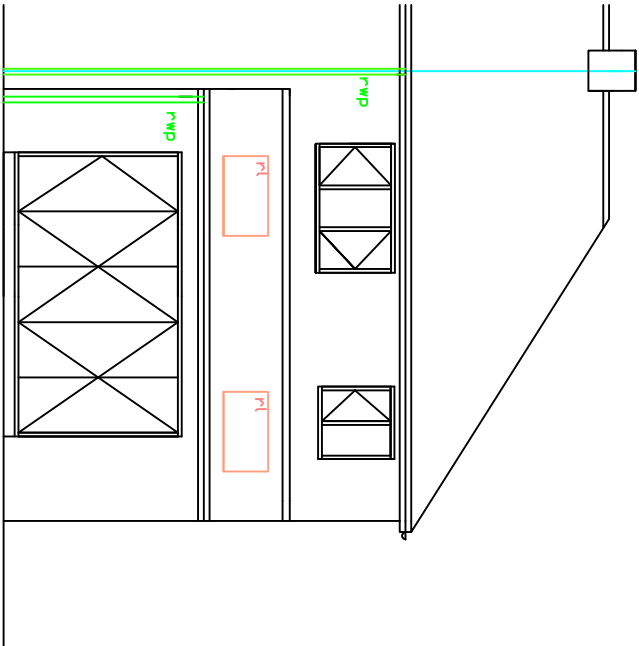

PROPOSED
REAR VIEW
1:100

Date Rev		PLEASE DO NOT SCALE OF THIS DRAWING TAKE ALL DIMENSIONS ON SITE (builders Note) Do not start any works untill all the approvals have been obtained. Any discrepancy to be reported to Plans Drawn as soon as possible.	
client:		DORIS MARIE SCOTT, 116, BERESFORD ROAD, MANCHESTER, M13 0TB. TEL07355518995	
drawing title:		PROPOSED FRONT DOUBLE EXTENSION NEW ROOF TO REAR SINGLE EXTENSION INTERNAL ALTERATIONS	
project:		MANCHESTER CITY COUNCIL PLANNING AND BUILDING CONTROL	
tel.no		07952934281 07856609593	
email		Ba.wi.n.ter.bot.ton @a.o.l.c.o.m	
www.Plansforproperty.com		www.plansdrawn.org	
drawn		DRW	
date:		SEPTEMBER, 2023	
project no.	BR 116	drw. no.	A3paper 21