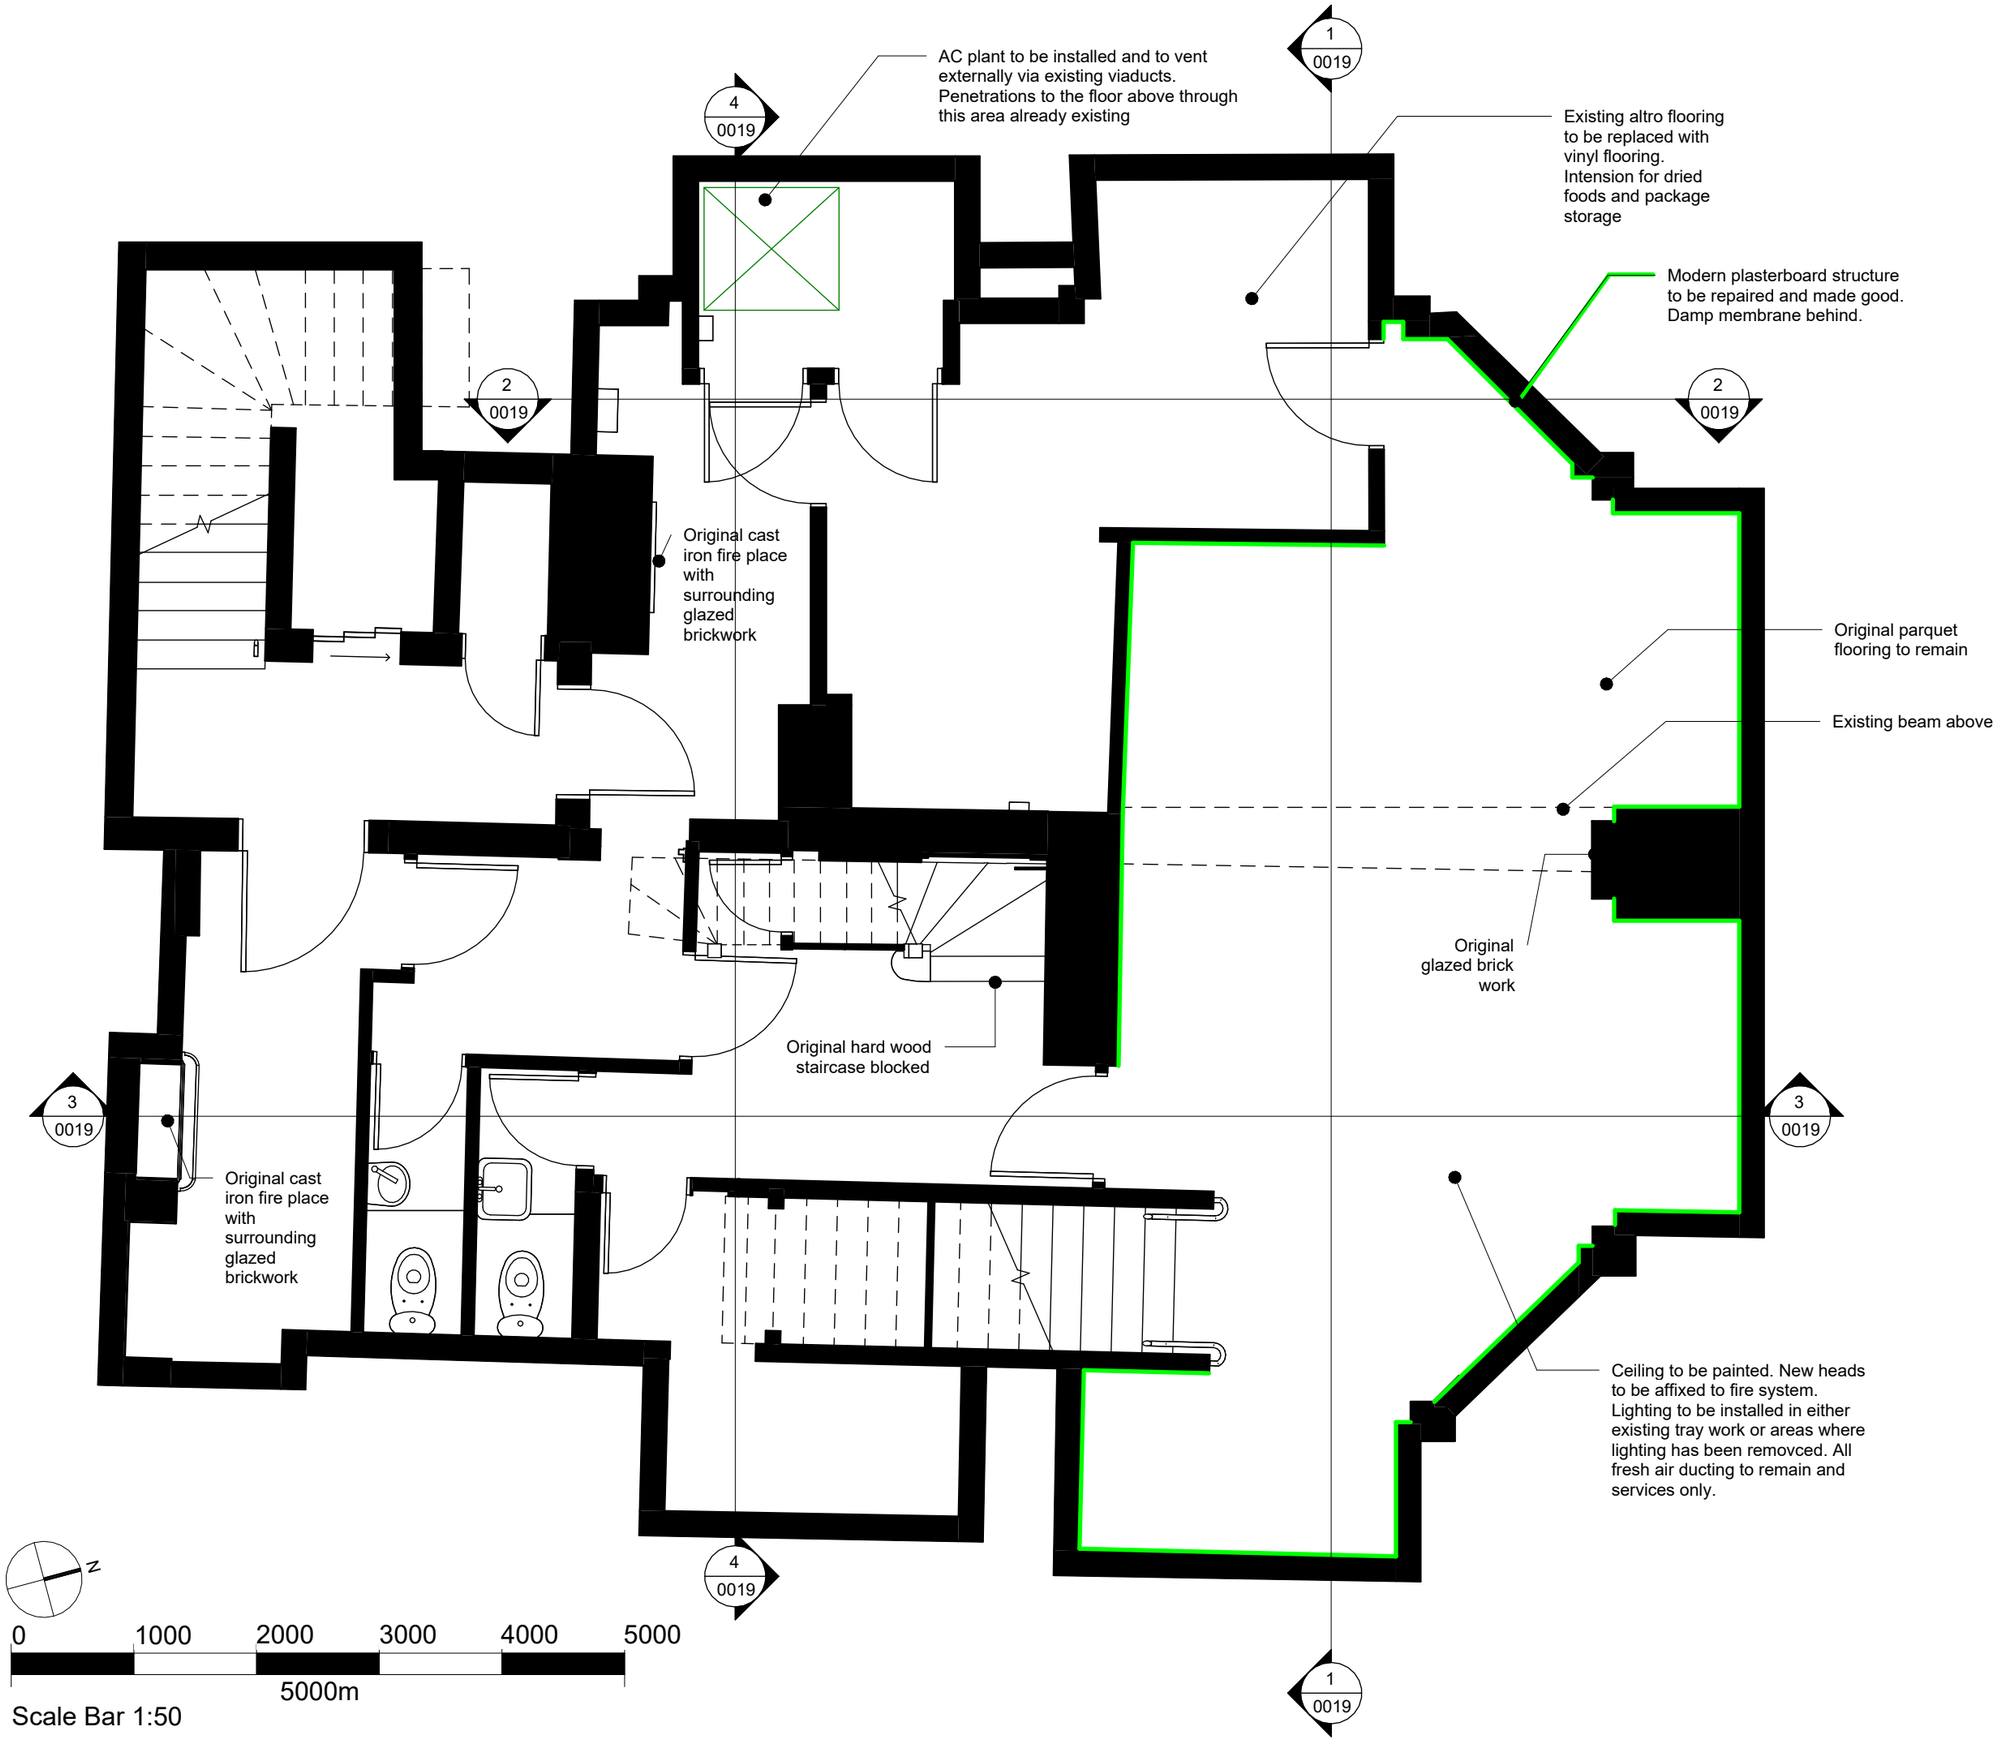

Notes

1. Copyright Jessop and Cook Architects
2. Do not scale from drawings, all dimensions to be checked on site.

B	22.02.24	Addition of section lines	DM
A	20.02.24	Addition of note regarding altro flooring	DM

Revisions

PLANNING ISSUE

62 Cross Street, Manchester,
M2 4JQ

for

Blank Street Coffee

Drawing title

Proposed Basement Plan

JESSOP & COOK ARCHITECTS

WEST WING, SECOND FLOOR
9 PARK END STREET
OXFORD OX1 1HH

T:01865 591212
E: info@jessopandcook.co.uk
www.jessopandcook.co.uk

Scale at A3	Date	Drawn by	Checked
1 : 50	Jan 24	DM	MS

Drawing number

P.1715_ 006

Revision

B