

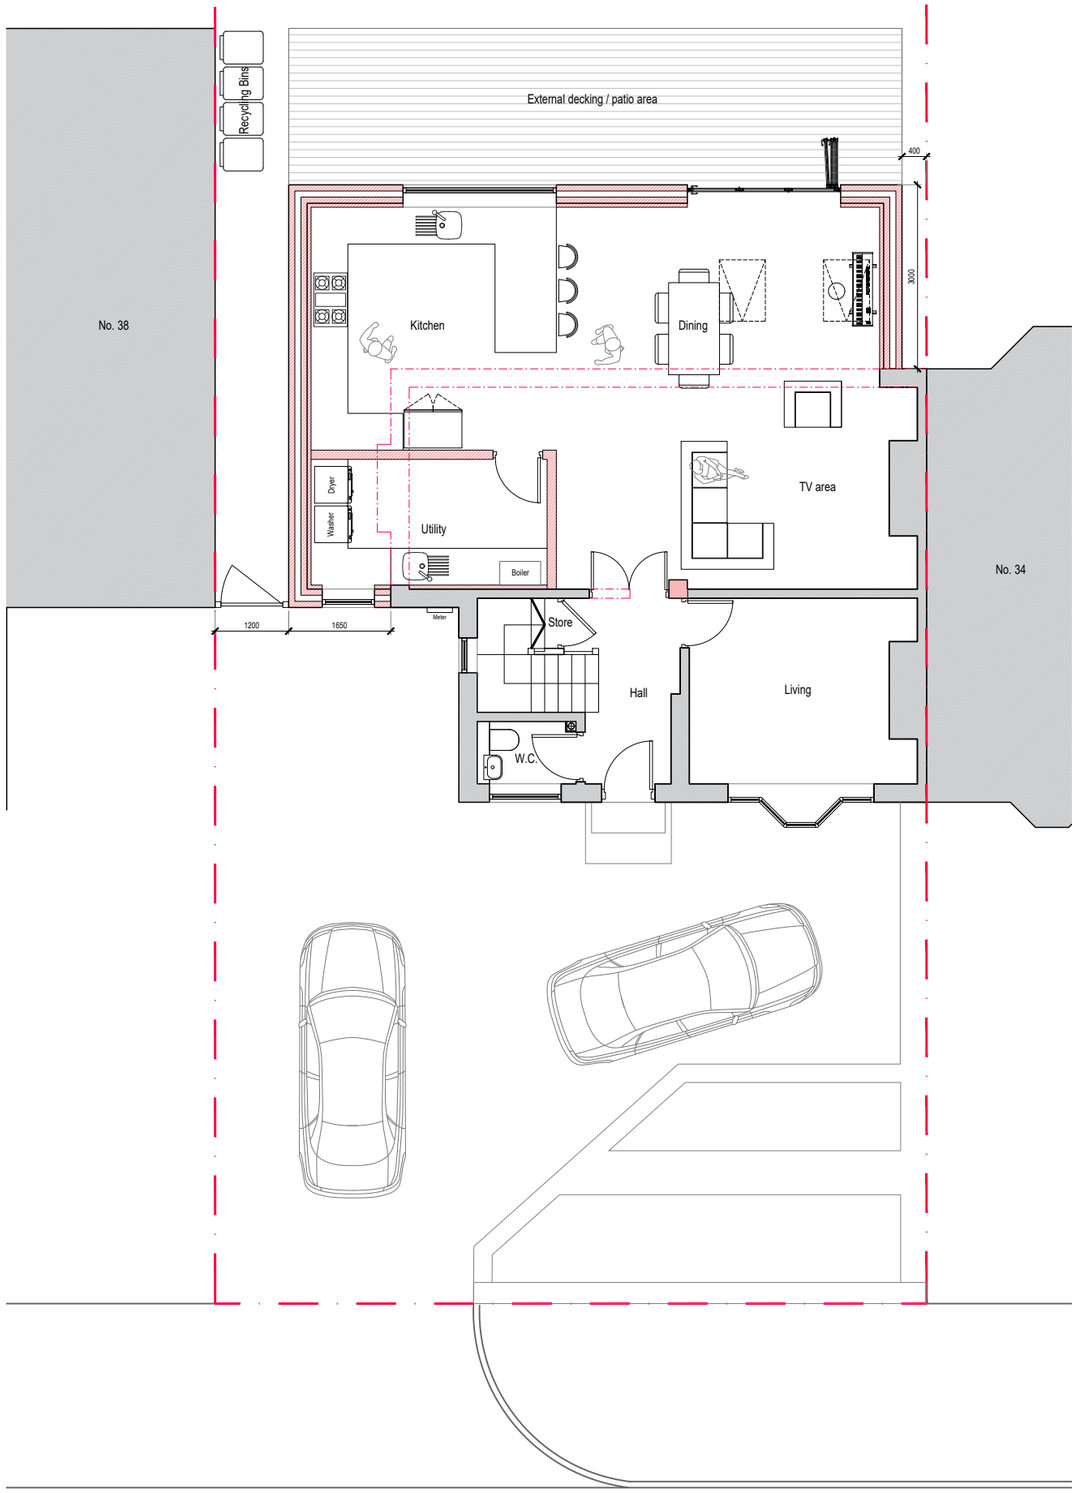


- Proposed ground floor plan

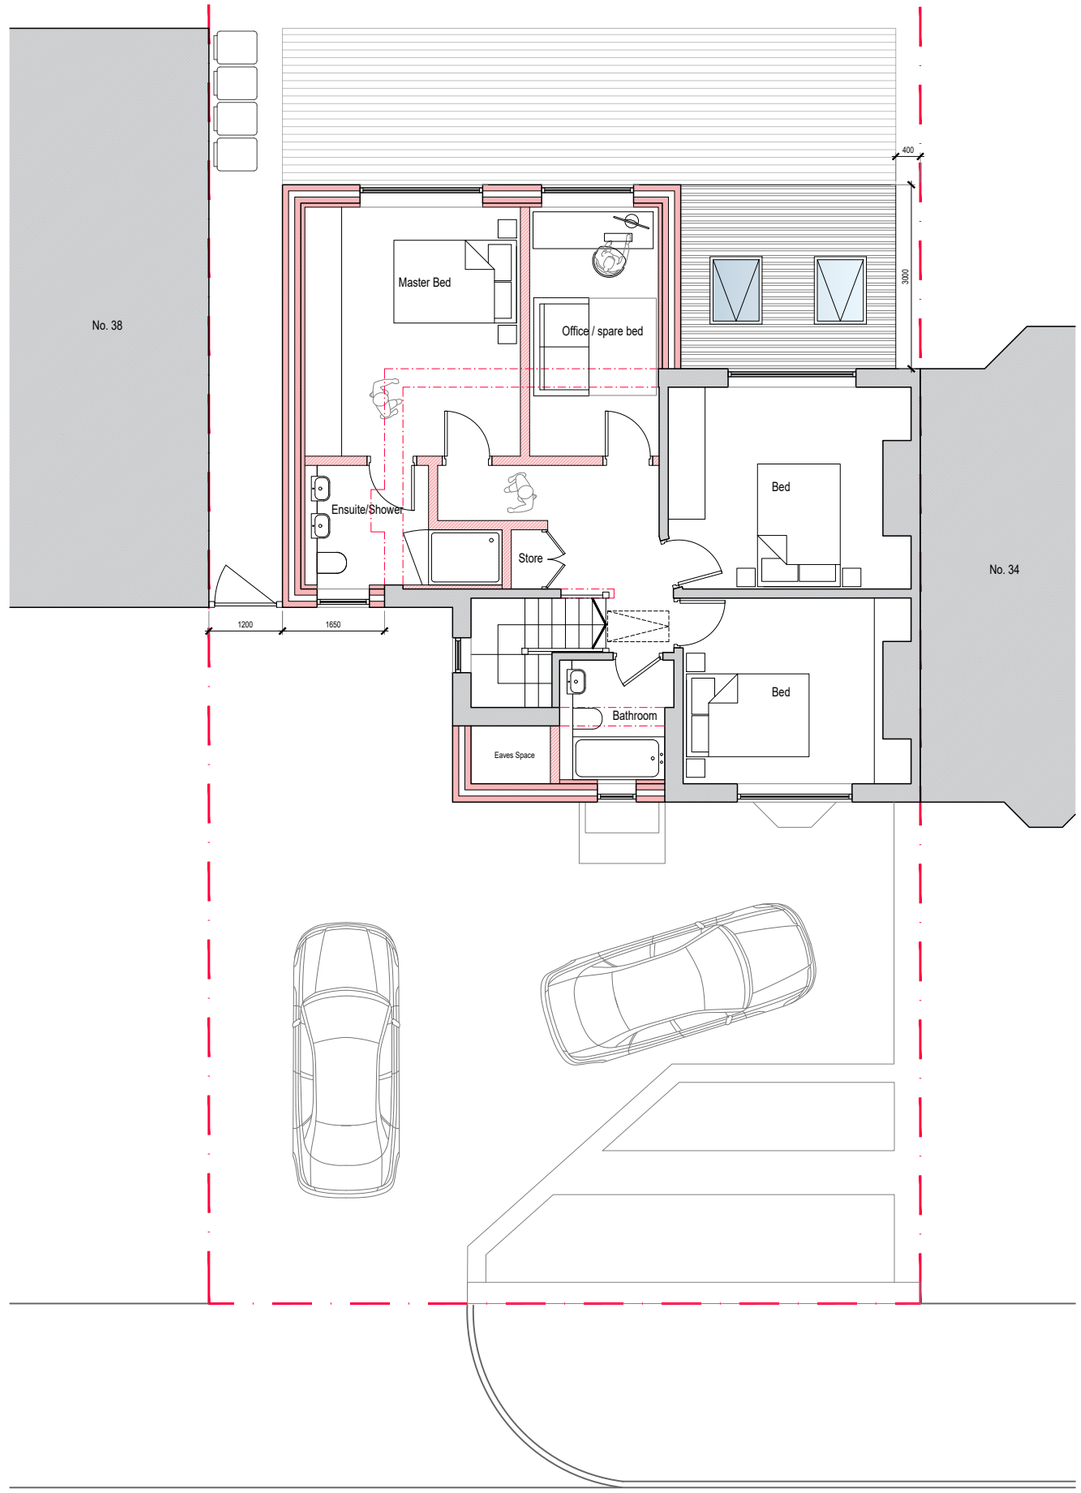

- Proposed first floor plan

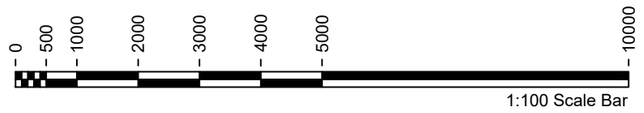

PAUL COX DESIGN.
paulcoxdesign@gmail.com

Rev No.
01 - Planning Issue - Dec 2023

Material key

- Existing to be demolished
- Existing to be retained
- Proposed internal partition
- Proposed cavity wall

Project.
36 Ruabon Road,
Didsbury, M20 5LW

Scale.
1:100 @ A3

Title.
Proposed floor plans

Drwg No.
004