



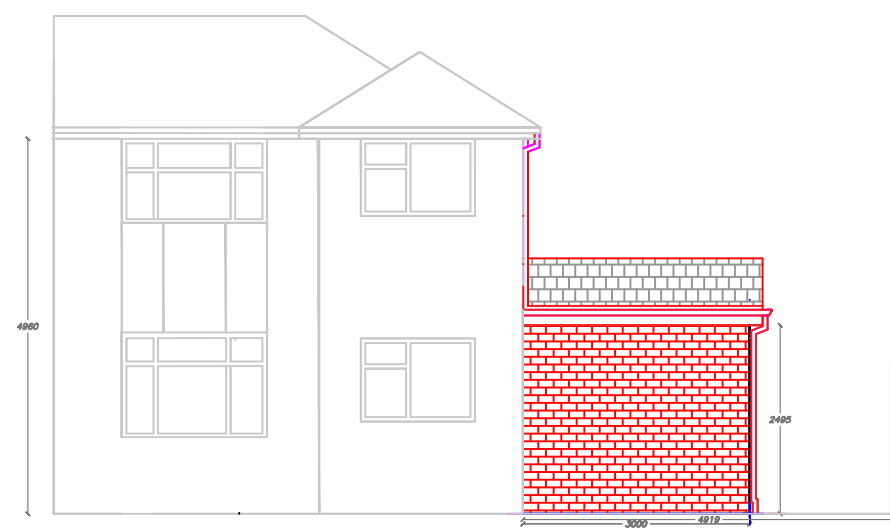

PROPOSED REAR LAYOUT

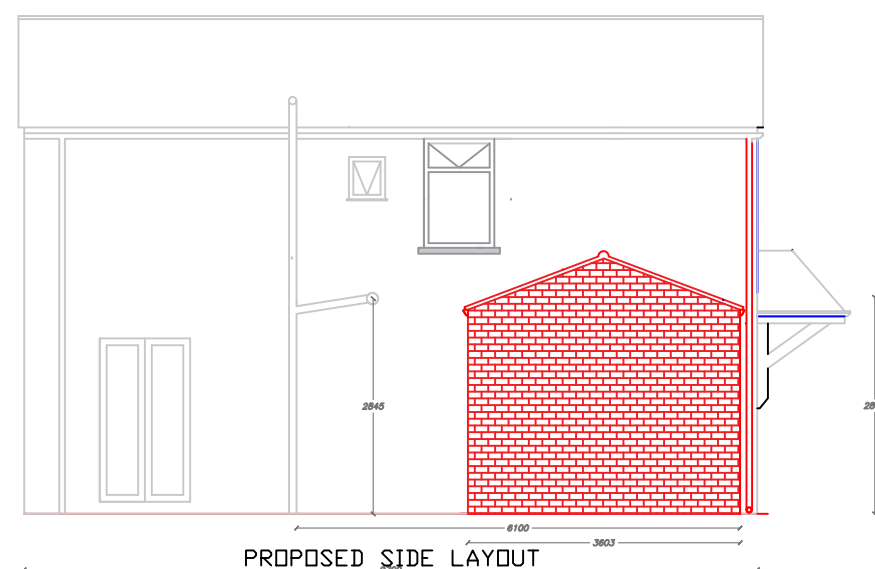

PROPOSED SIDE LAYOUT



PROPOSED FRONT LAYOUT

**Manchester
Equipment and
Adaptation Service
Philips Park Rd
Manchester
M11 3FU**

Project: Ground floor extension for
Kingkraft bath . Proposed

9 Middlegate
Manchester
M40 0JP

Drawn By:

CRL

Date:

30/10/2023

Scale: 1:100@A3
RV 1

PROPOSED
ELEVATIONS



**Manchester
Equipment &
Adaptations
Partnership**