

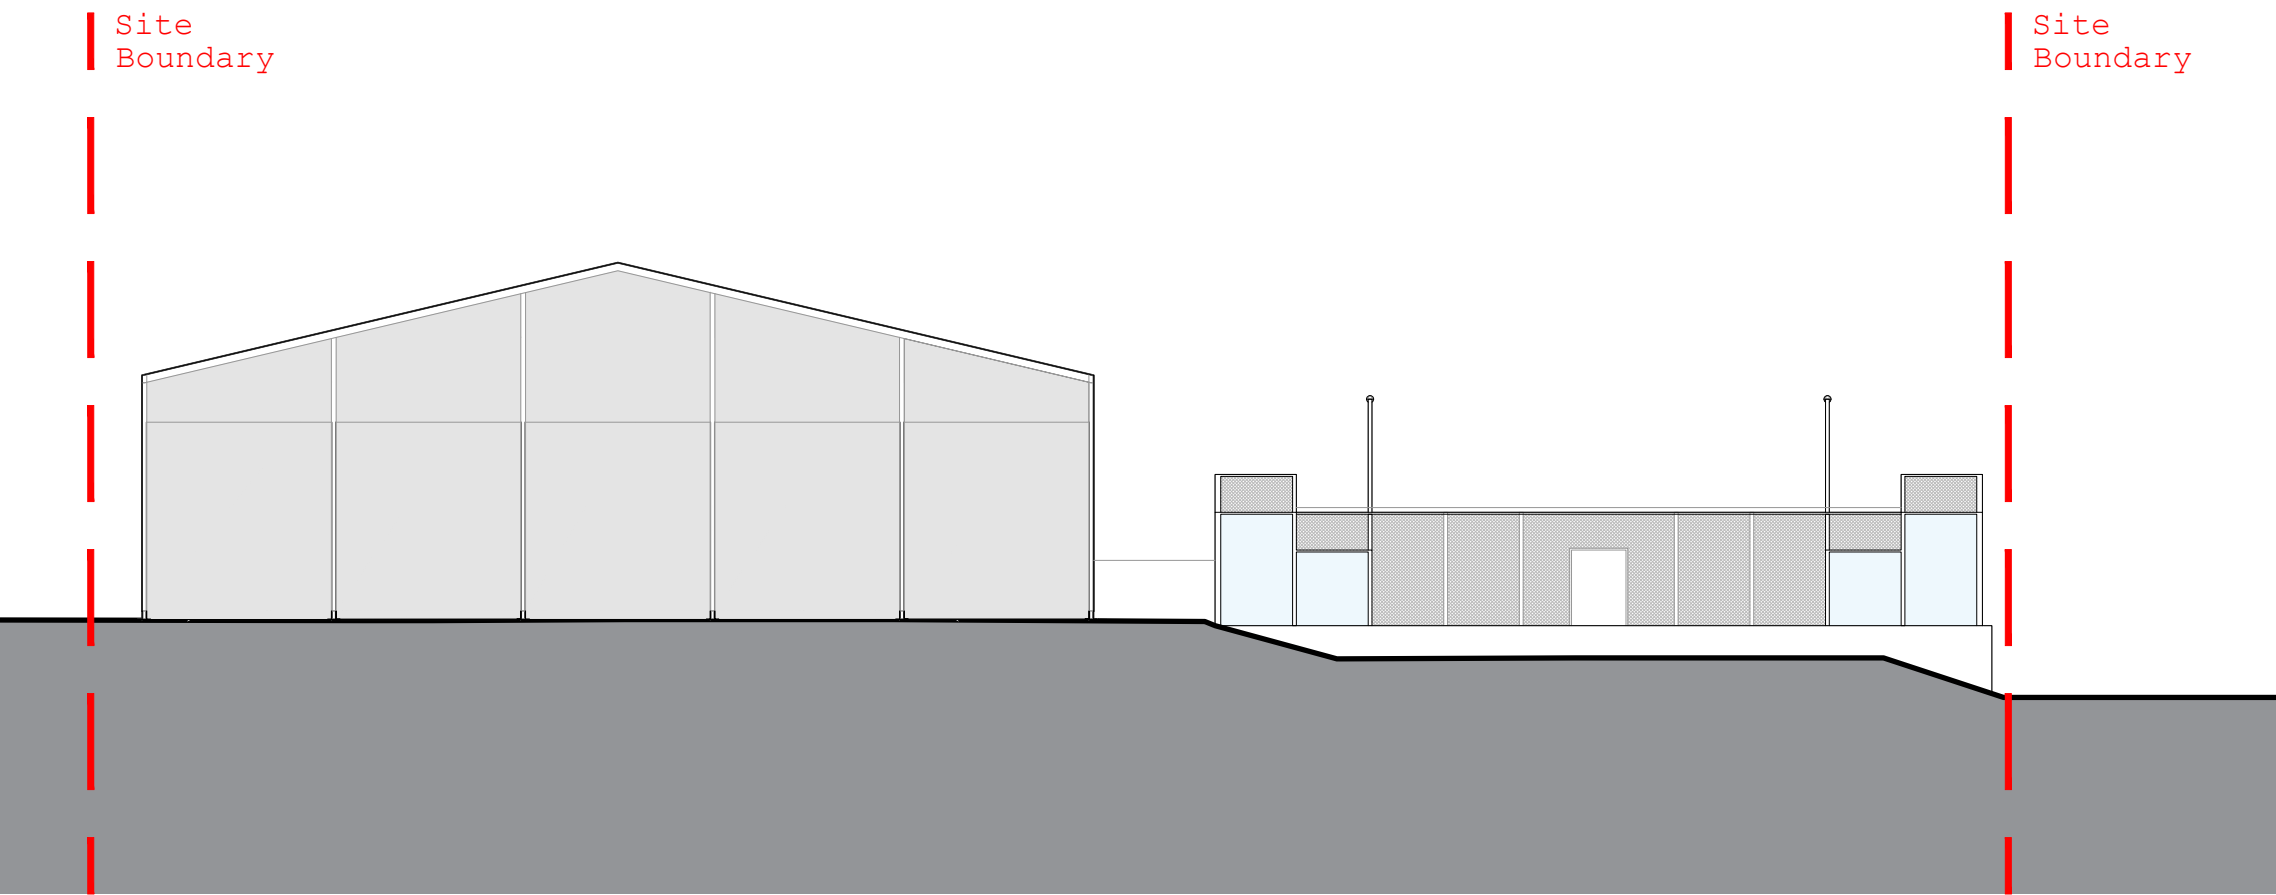


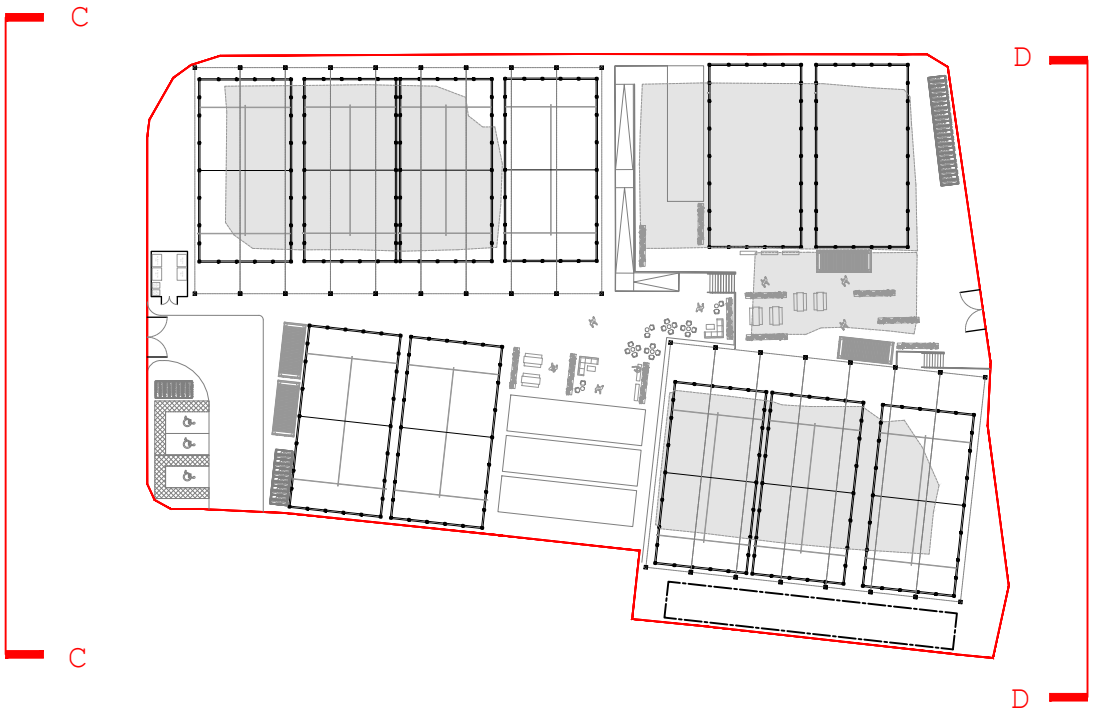

Elevation CC

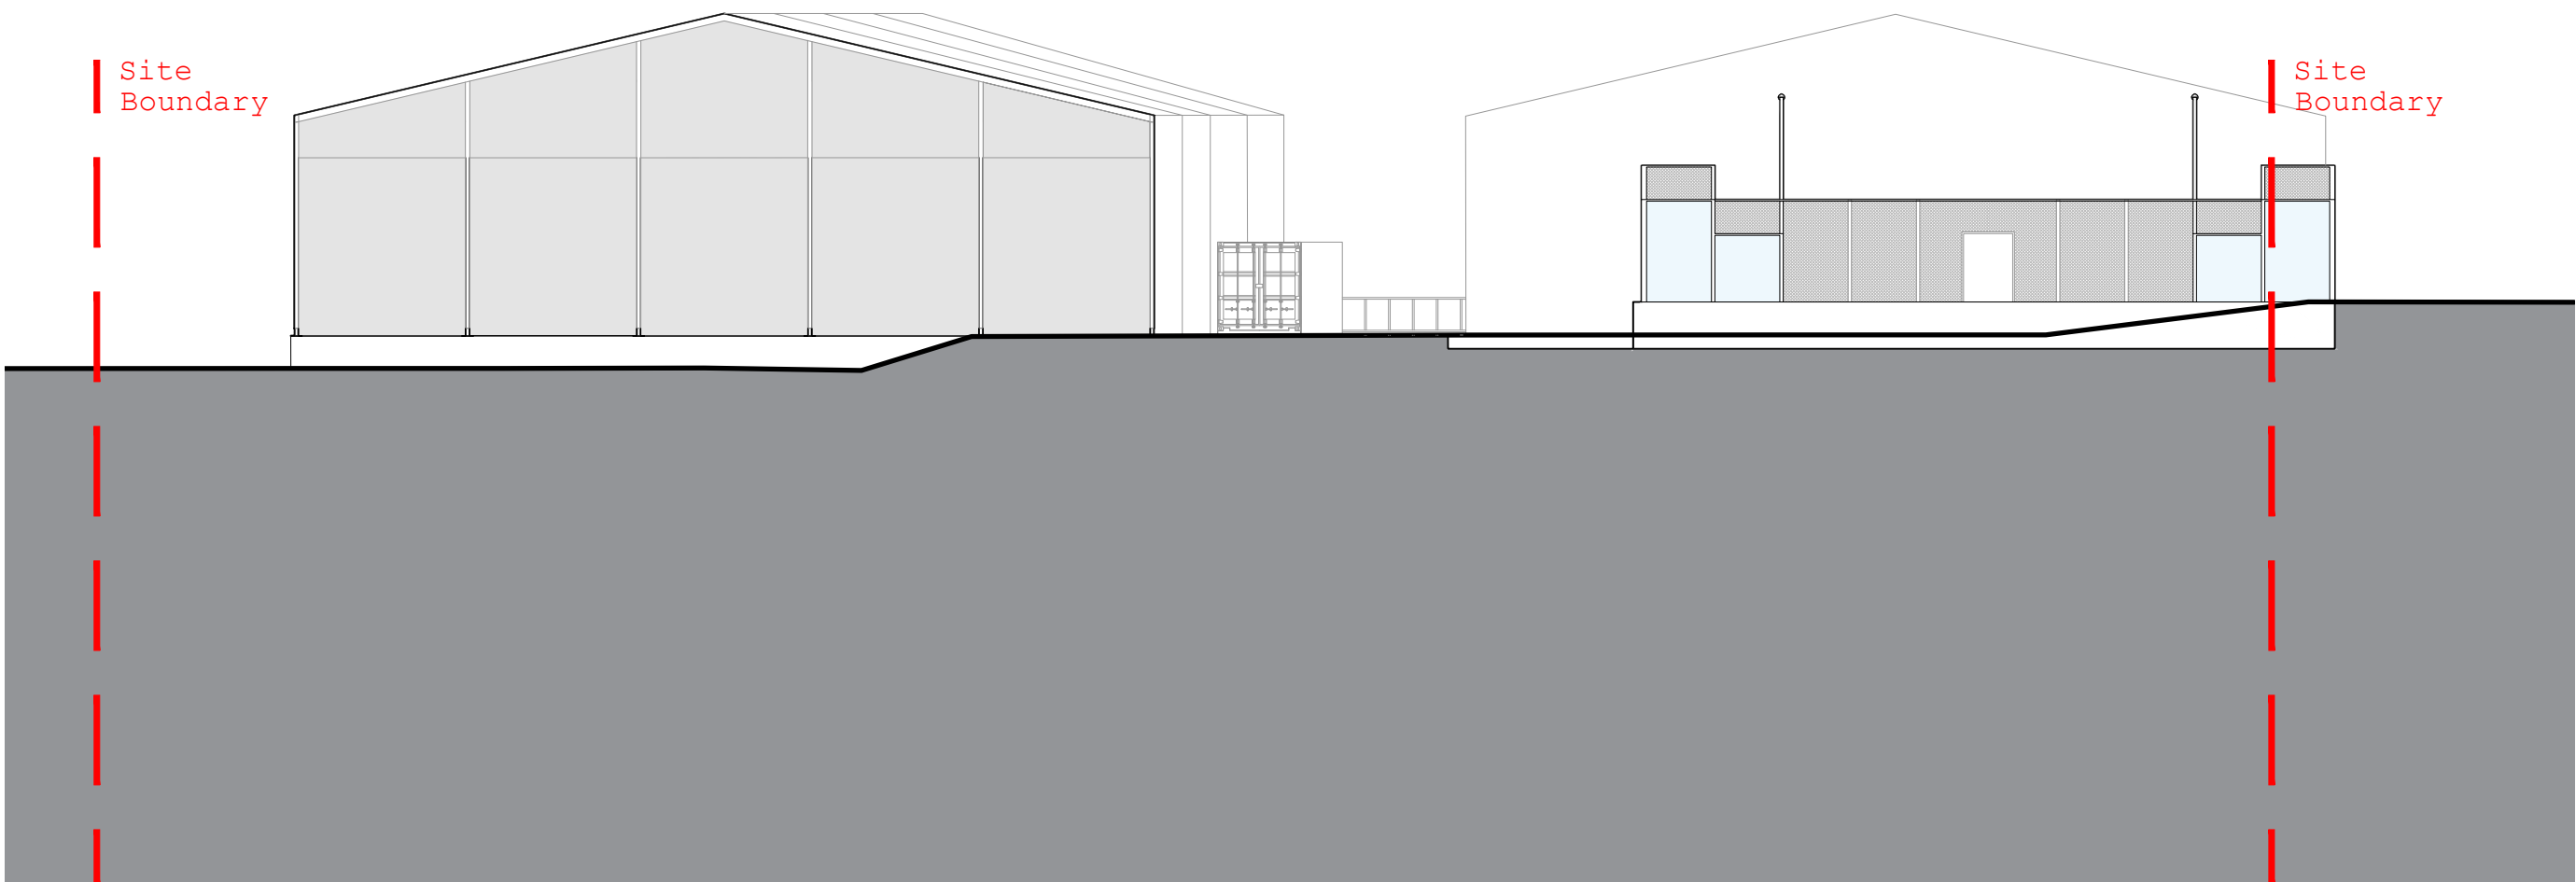

Elevation DD

Hollaway

London | 11a Acton Street | London | WC1X 9PG
T +44 (0) 20 7098 5425 | E london@hollawaystudio.co.uk | W www.hollawaystudio.co.uk
Kent | The Tramway Stables | Ramport Road | Rythe | Kent | CT21 5BG
T +44 (0) 1303 260 515 | E kent@hollawaystudio.co.uk | W www.hollawaystudio.co.uk

Project | PEARY STREET
MANCHESTER, M4 4HZ
Client | SOCIAL SPORTS SOCIETY
Title | ELEVATIONS CC & DD
Status | PLANNING

Scale@A1 | 1:200 Date | 22/12/2023 Drawn | HH Chk'd | SS

Project Number
23.0050
Bim Number
Drawing Number
300.01
Revision
P0