



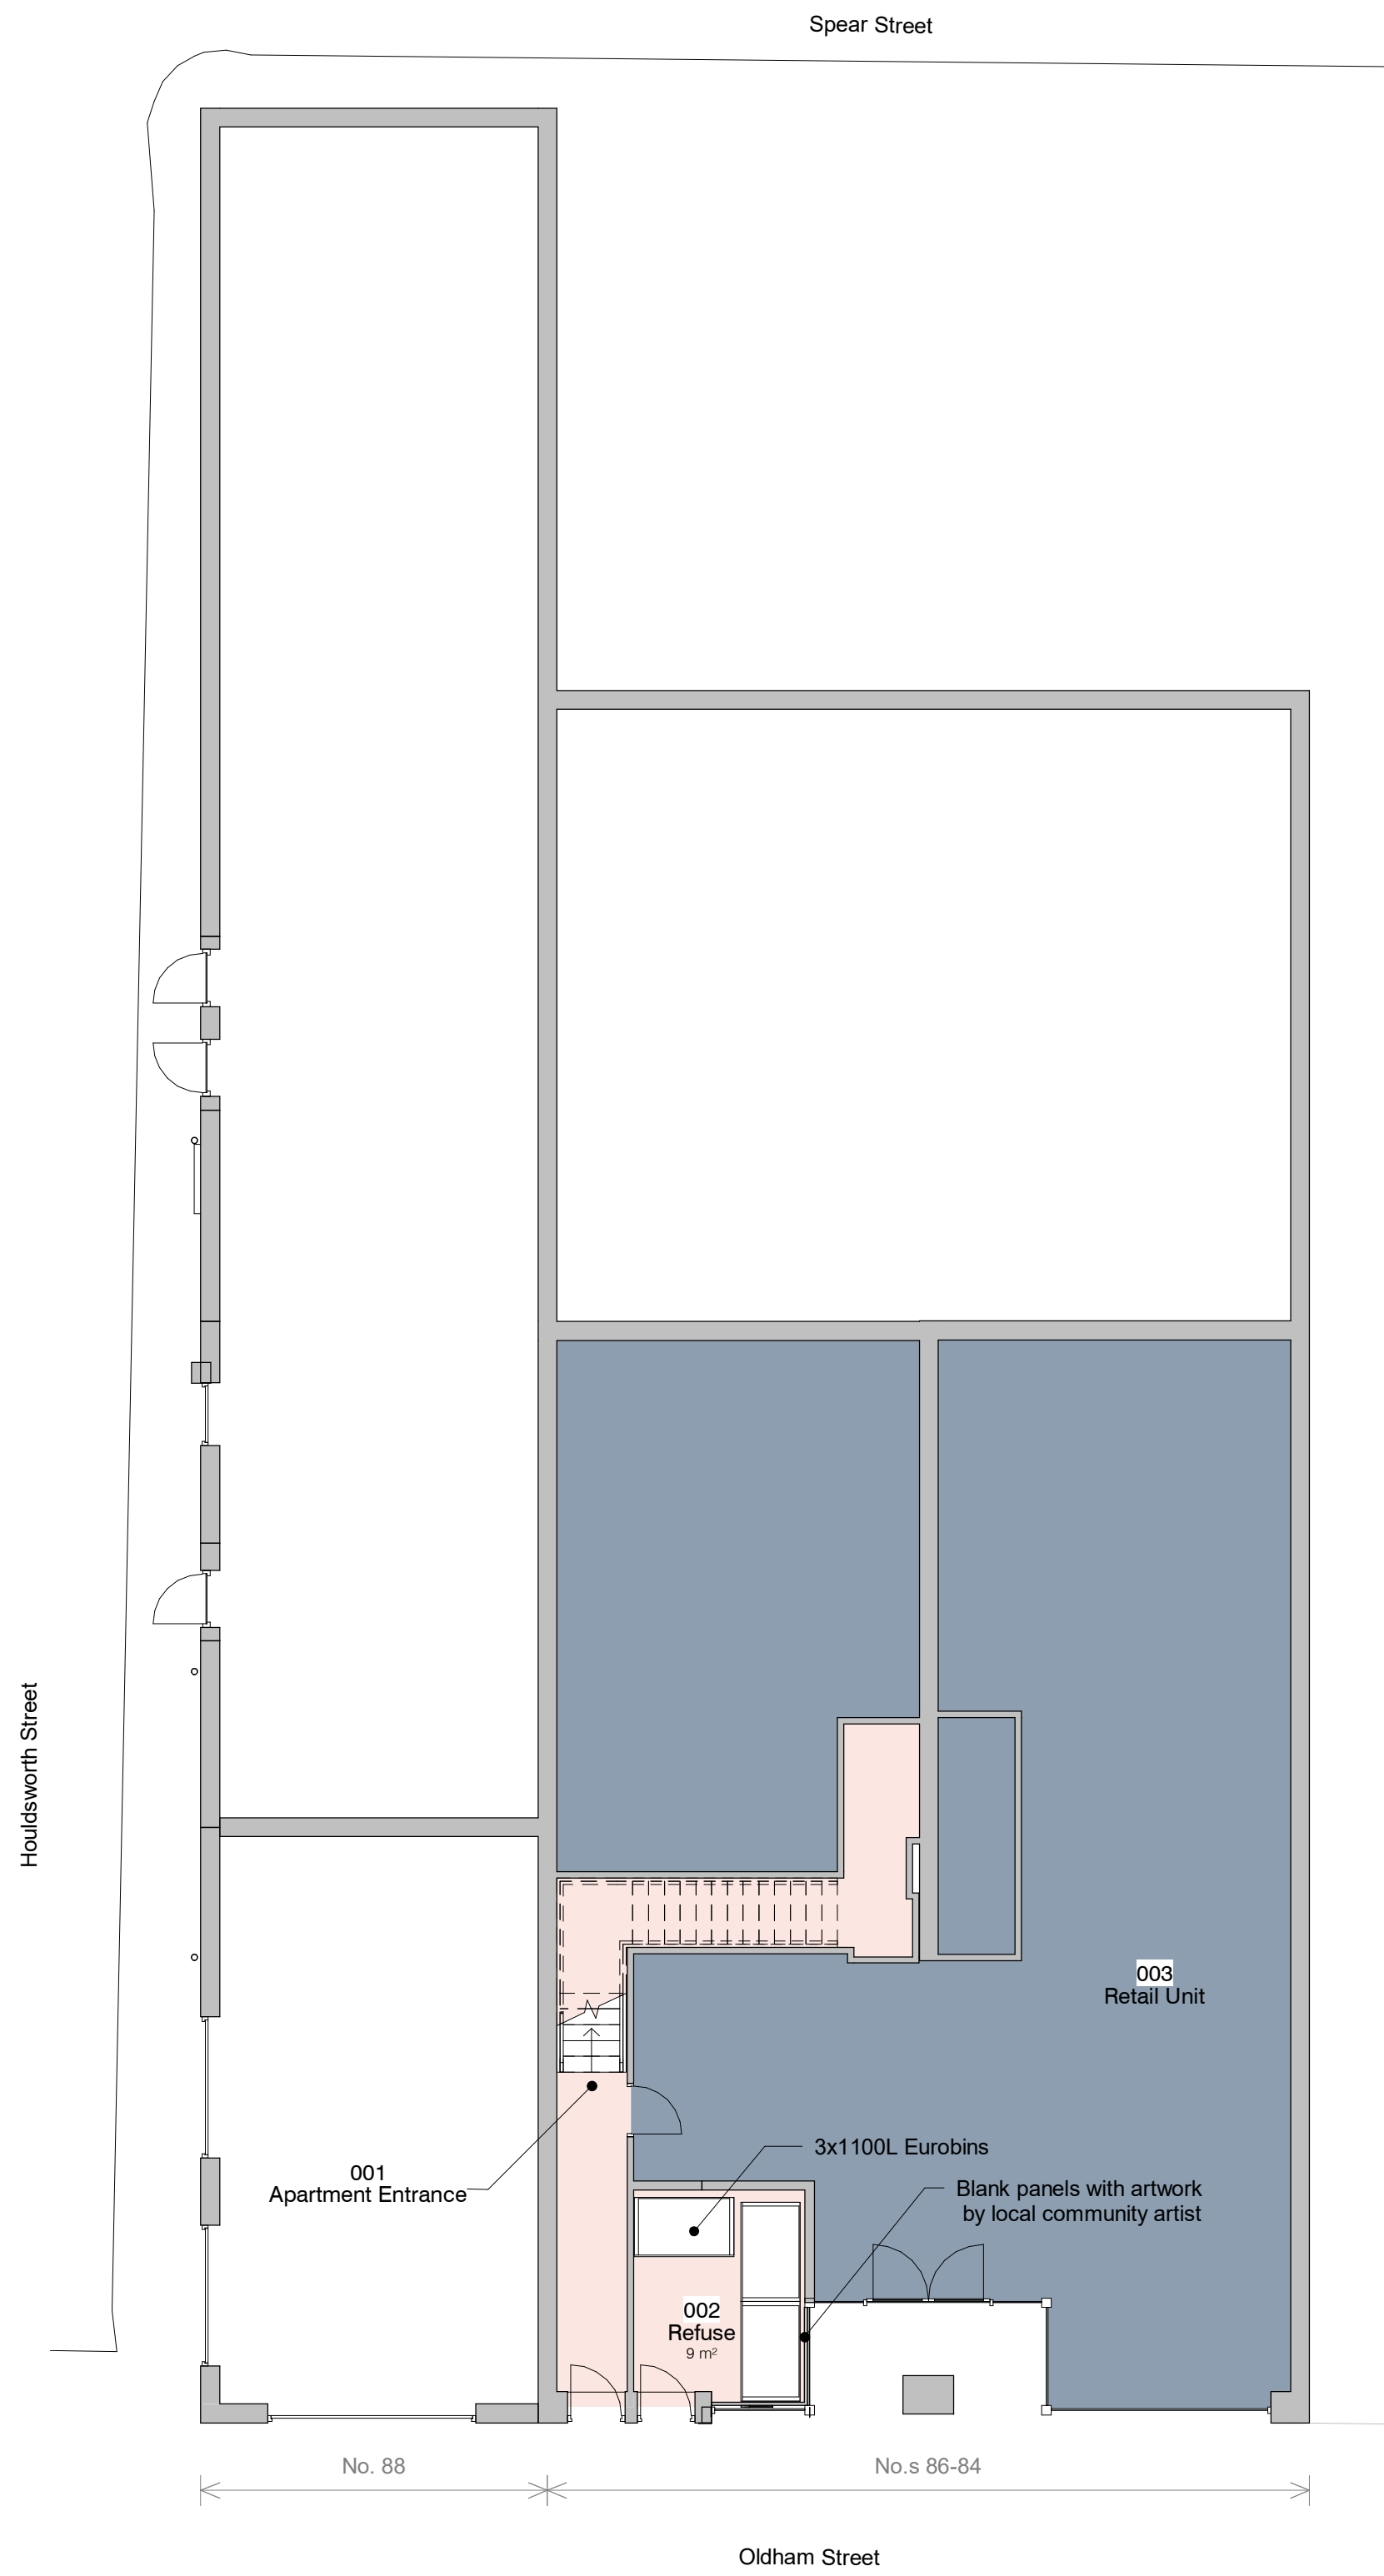


1. Level 0 - GA Proposed

1 : 100

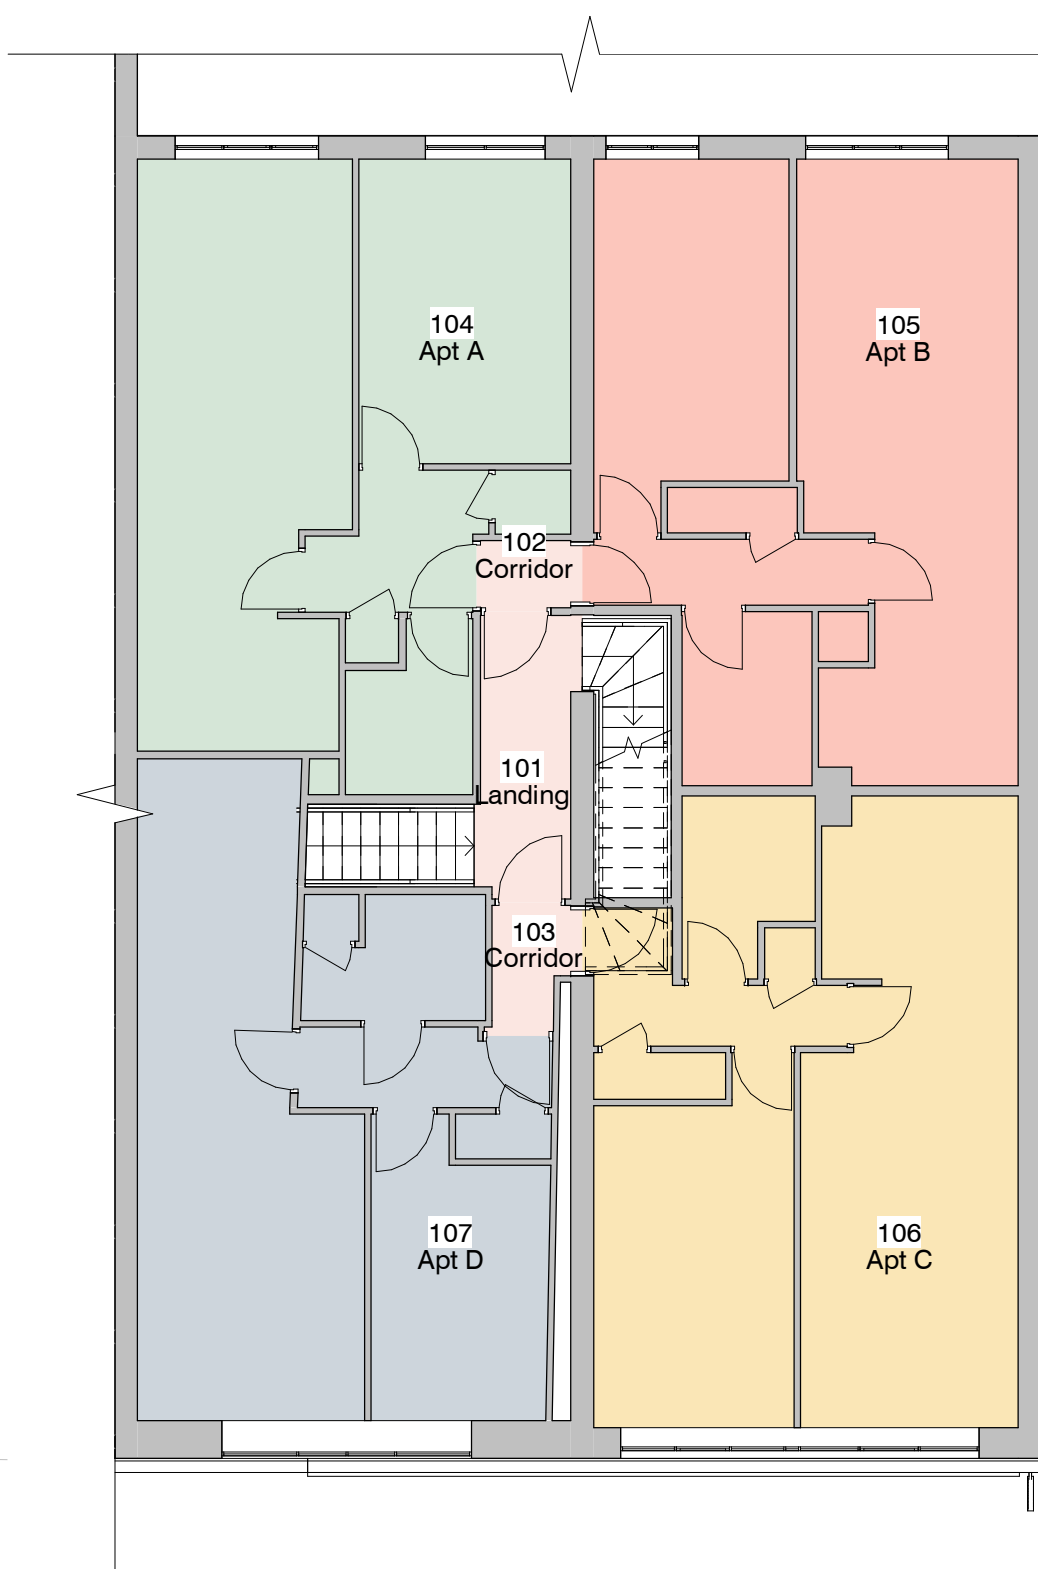


2. Level 1 - GA Proposed

1 : 100

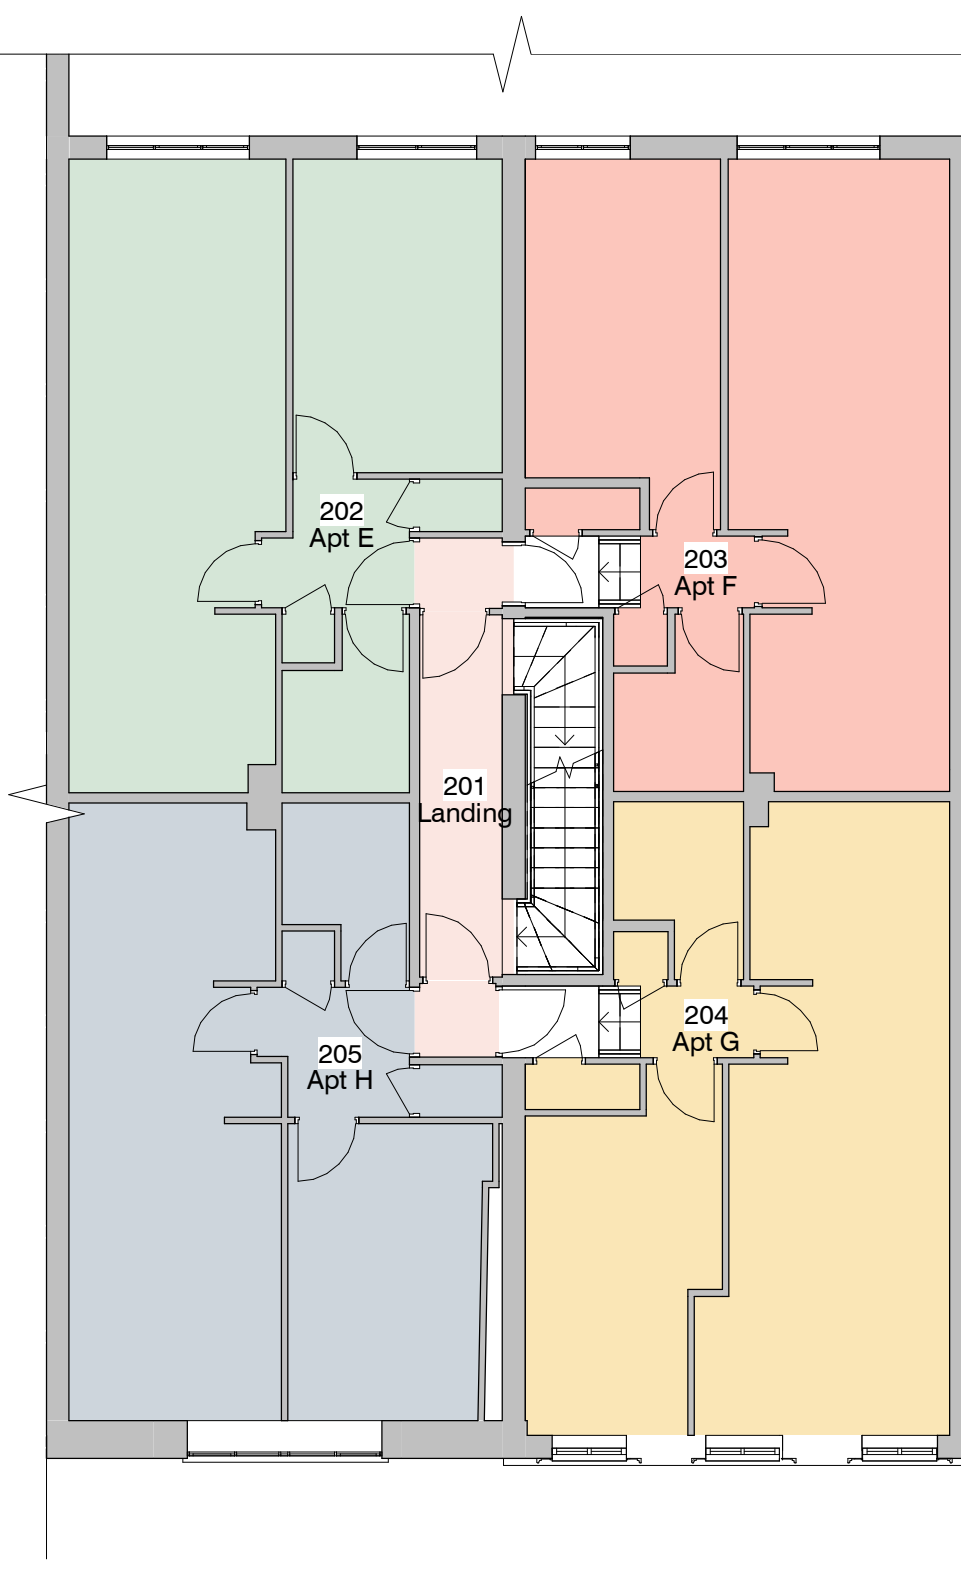


3. Level 2 - GA Proposed

1 : 100

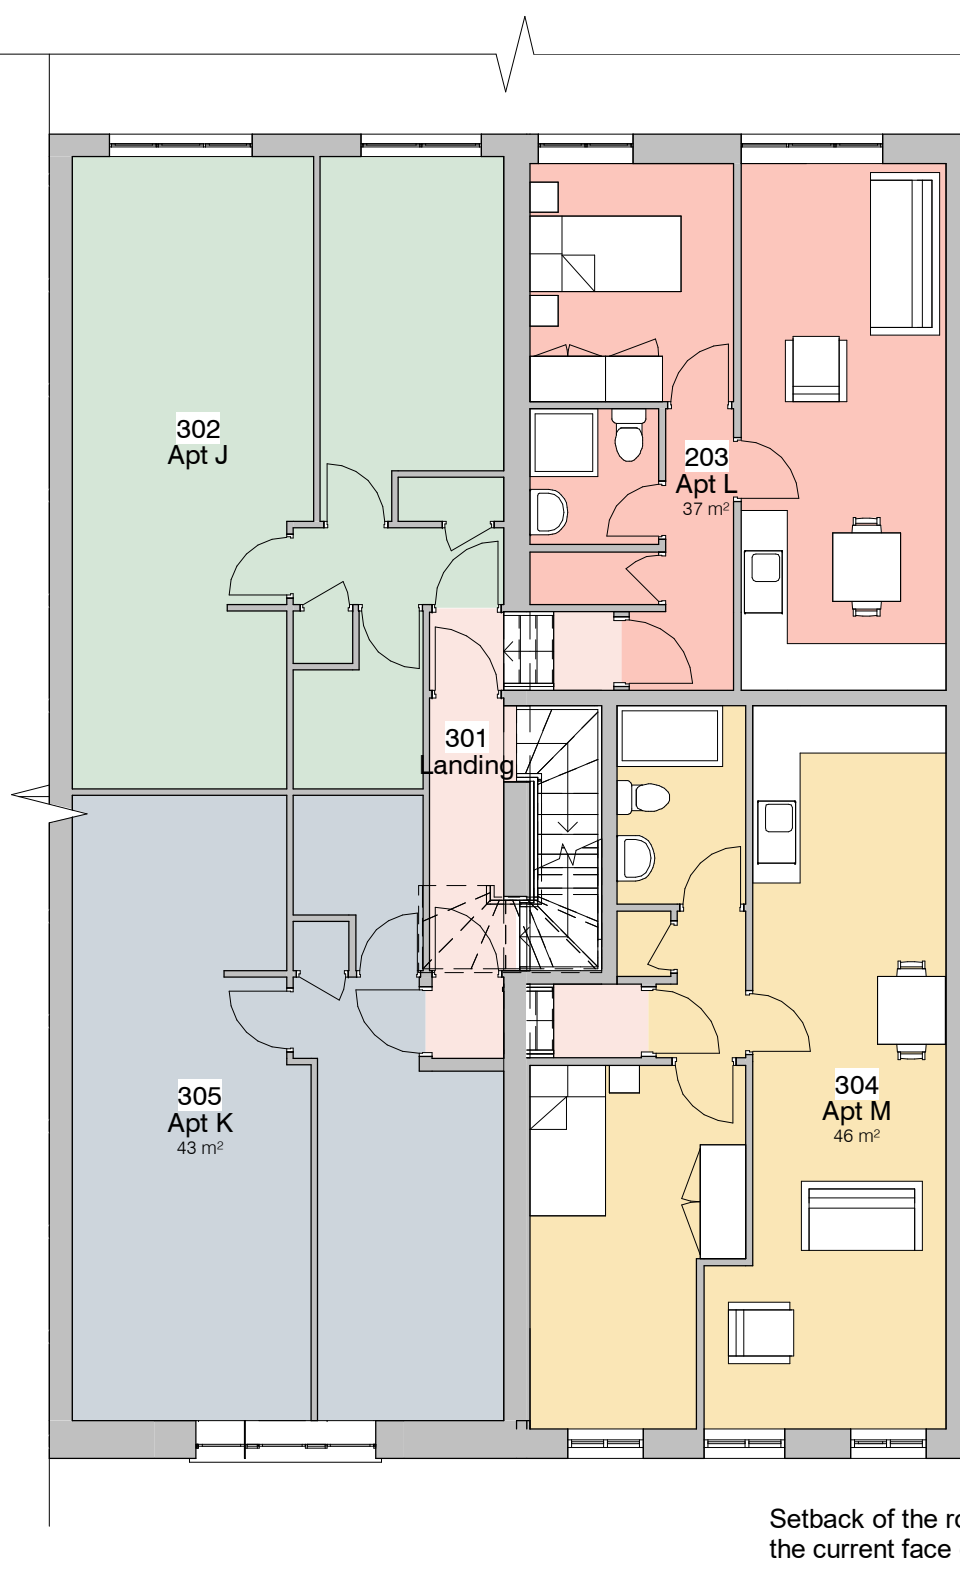


4. Level 3 - GA Proposed

1 : 100

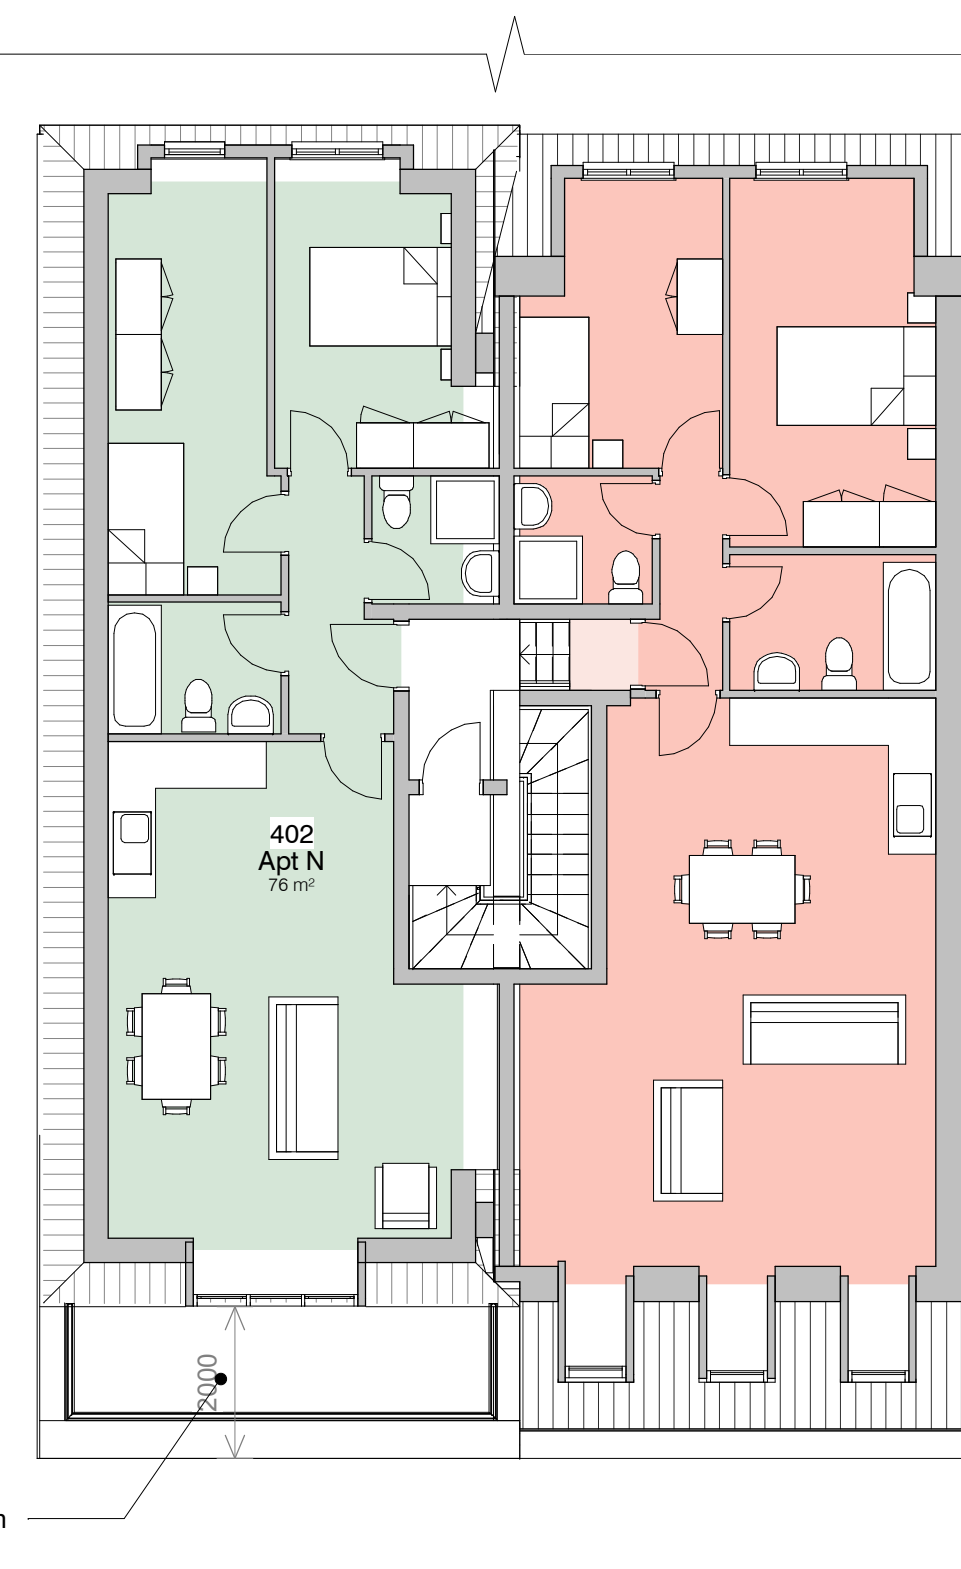

5. Level 4 - GA Proposed

1 : 100

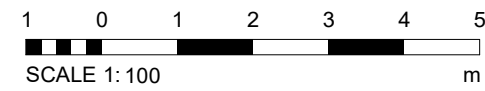

8	Notes	PI 201023
7	Design	PI 201023
6	Revise	PI 201023
5	Revise	PI 201023
4	Revise	PI 201023
3	Revise	PI 201023
2	Revise	PI 201023
1	Revise	PI 201023
REV	DESCRIPTION	BY DATE
SCALE @ A1	DATE	DRAWN BY
1 : 100	24 Apr 2020	JK
CLIENT	STATUS	
Millerbrook Properties	Planning	
PROJECT NO.	DRAWING NO.	REV.
	DA18078.6. 004.	8
NOTES		
© COPYRIGHT. ALL RIGHTS RESERVED. THIS DRAWING MUST NOT BE REPRODUCED WITHOUT WRITTEN CONSENT. ALL DIMENSIONS ARE TO FACE UNLESS OTHERWISE SPECIFIED. ANY DISCREPANCIES TO BE REPORTED TO THE DESIGNER PRIOR TO THE COMMENCEMENT OF ANY WORK. ALL WORKING DIMENSIONS TO FACE UNLESS OTHERWISE SPECIFIED. ALL DIMENSIONS ON THIS DRAWING ARE IN MILLIMETRES AND DECIMALS THEREOF.		