




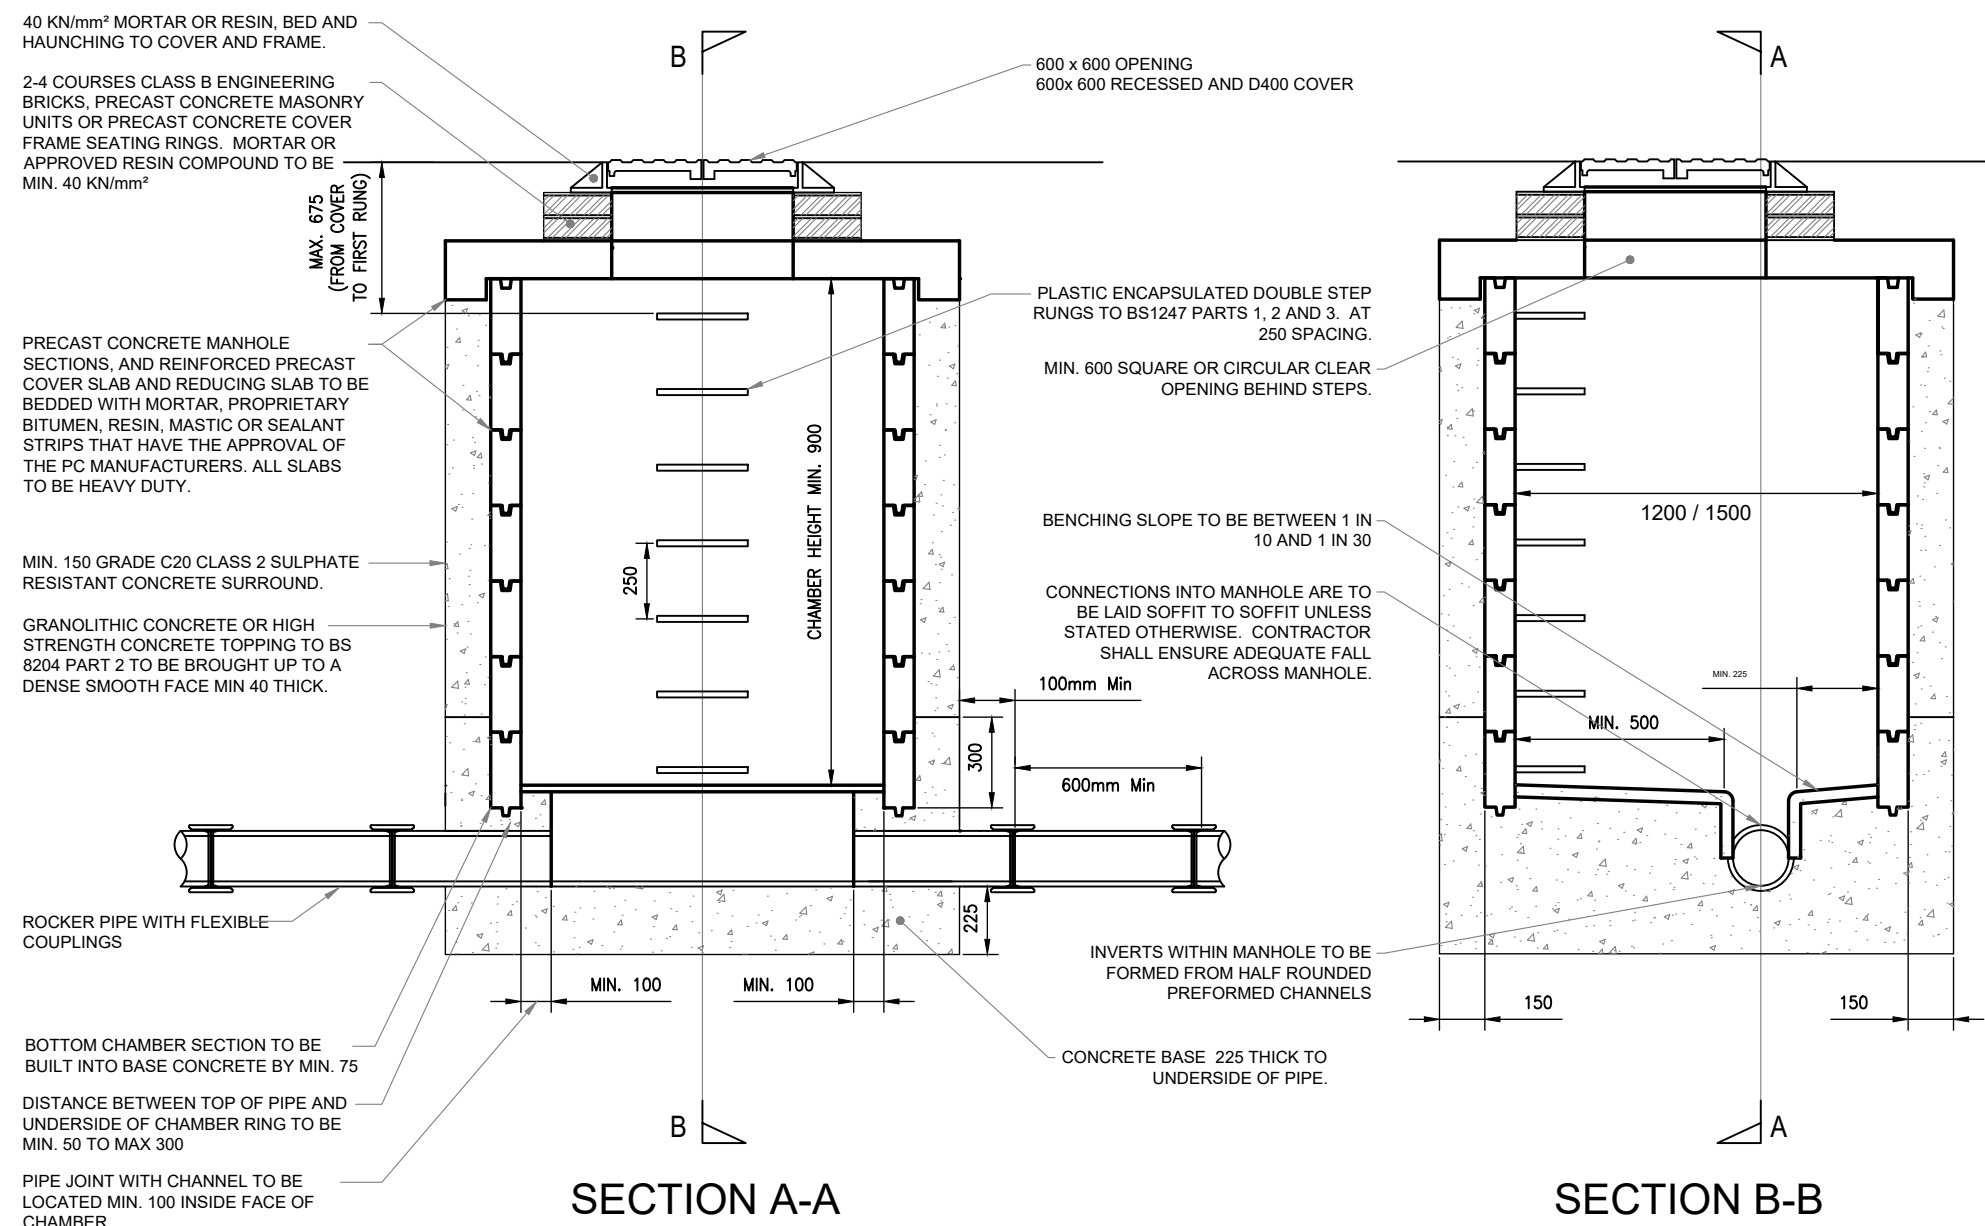


MANHOLE TYPE B
CIRCULAR PRECAST CONCRETE MANHOLE DETAIL
(DEPTH MORE THAN 1.50m TO TOP OF PIPE)

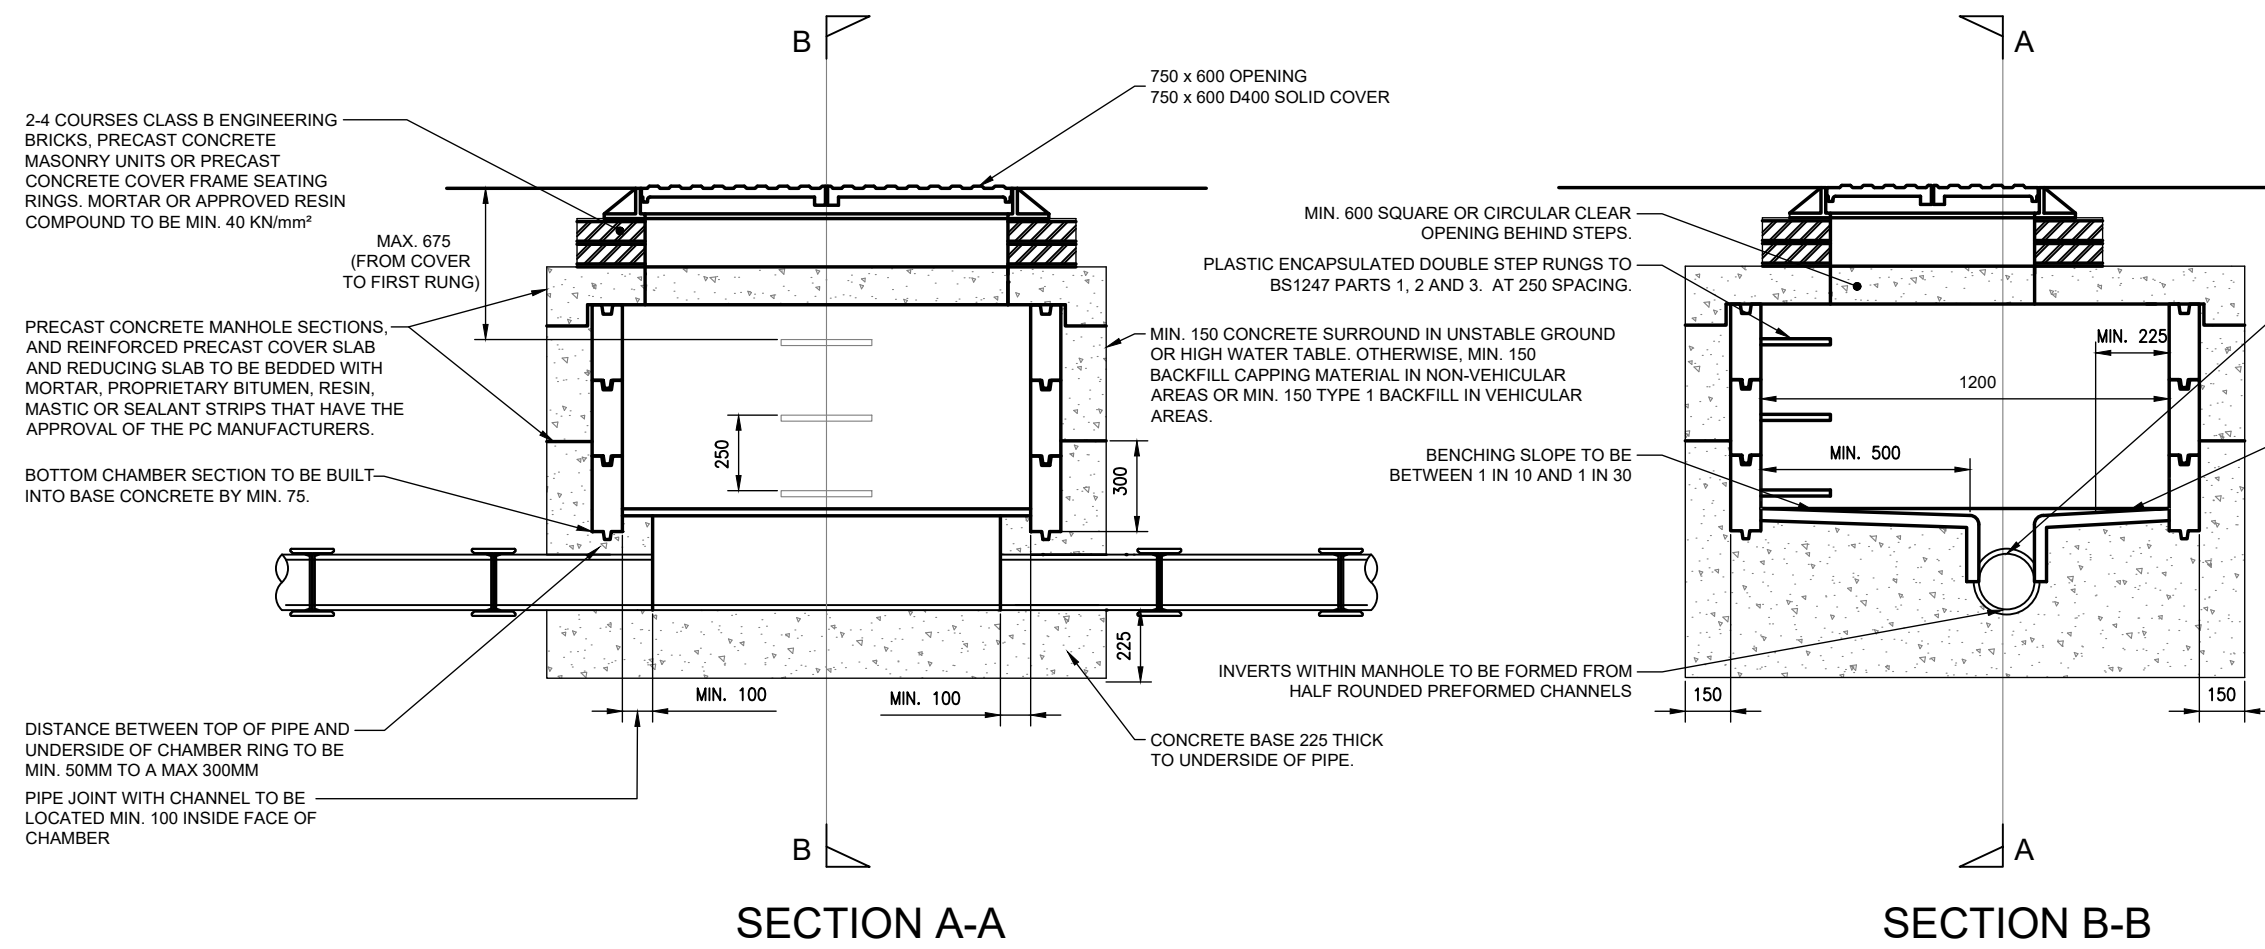


MANHOLE TYPE E
CIRCULAR PRECAST CONCRETE MANHOLE DETAIL
(DEPTH LESS THAN 1.50m TO TOP OF PIPE)

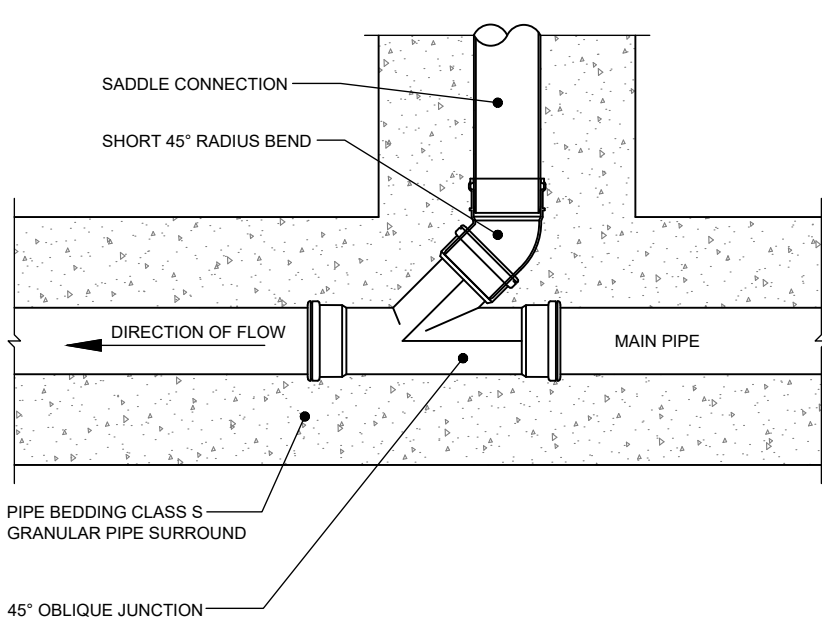

TYPICAL 45° PIPE JUNCTION
CONNECTION DETAIL

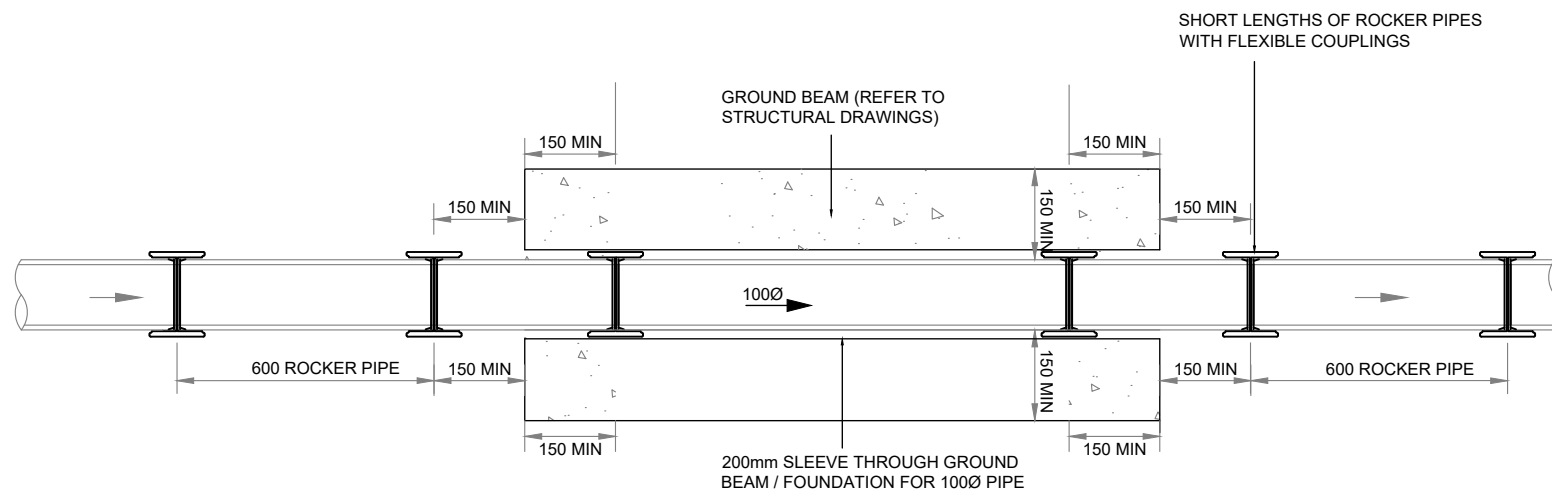


TYPICAL PIPE THROUGH GROUND BEAM /
FOUNDATION DETAIL

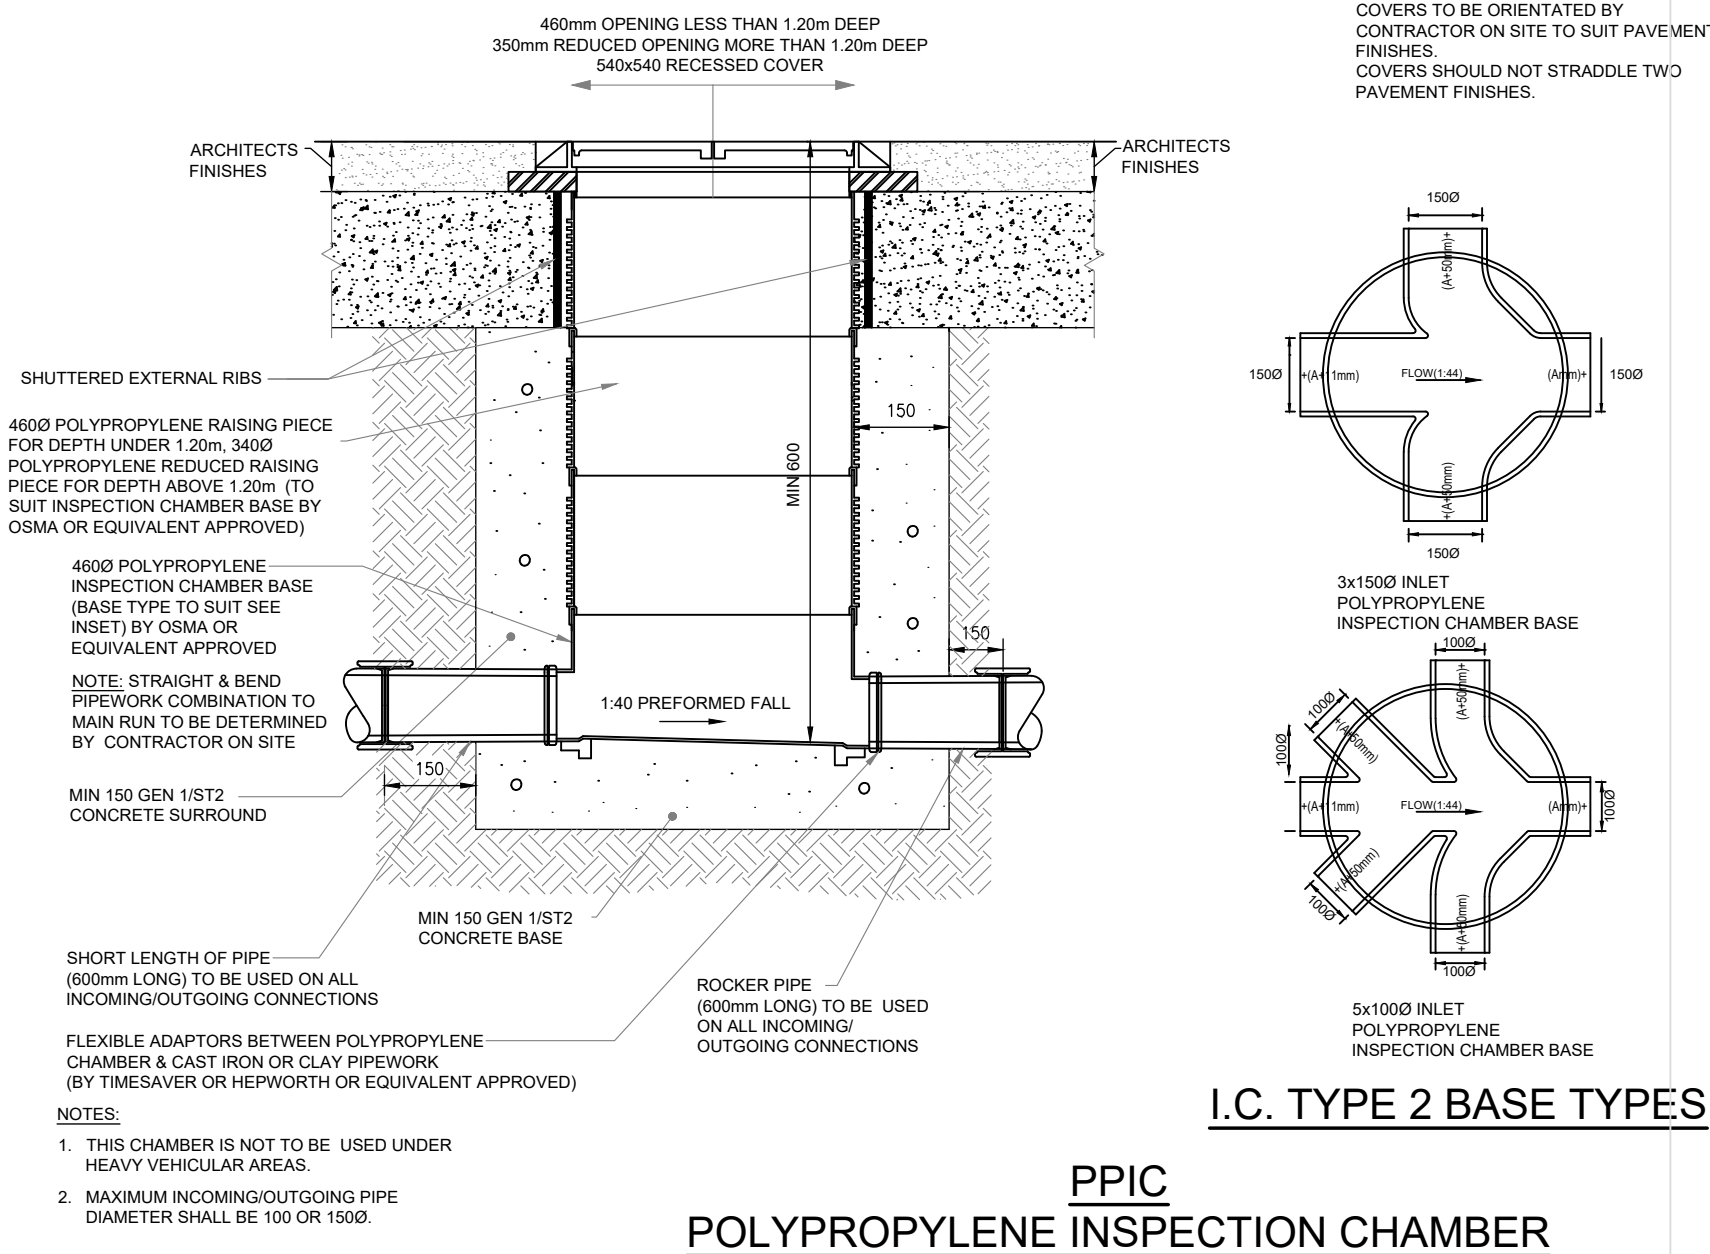

PPIC
POLYPROPYLENE INSPECTION CHAMBER

I.C. TYPE 2 BASE TYPES

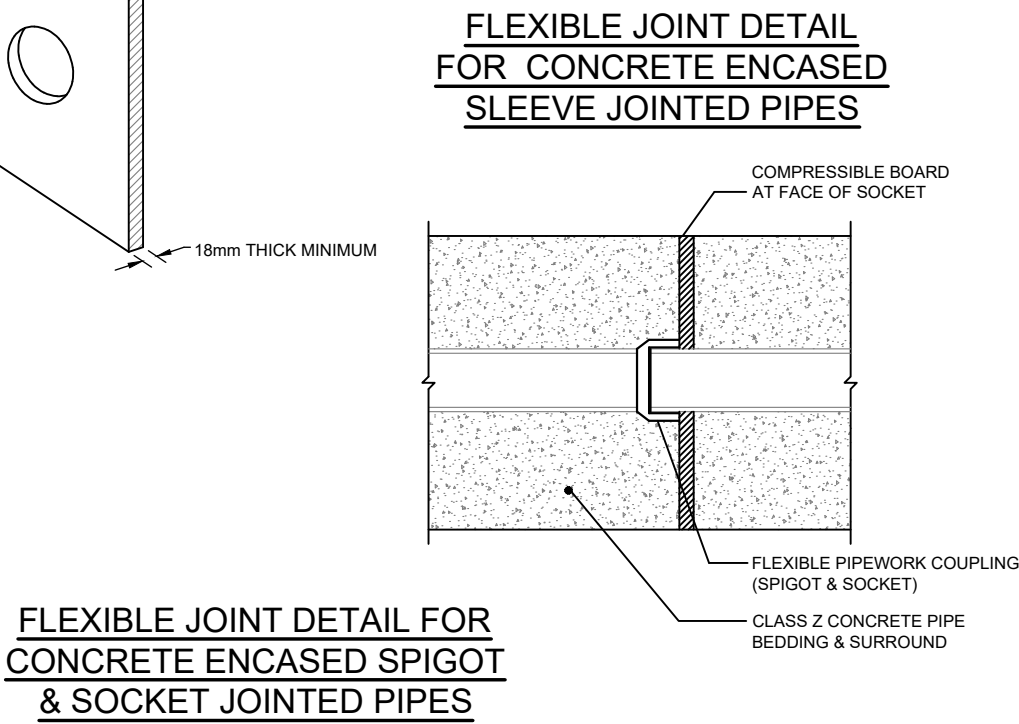

FLEXIBLE JOINT DETAIL FOR
CONCRETE ENCASED SPIGOT
& SOCKET JOINTED PIPES

FLEXIBLE JOINT DETAIL FOR
CONCRETE ENCASED PIPES
(TO B.S. 1142)

P1 Preliminary Issue MDS 05.05.23

rev amendments by date

ccs consulting
MANCHESTER • LONDON • LEEDS

Client:
Watson Construction Ltd

Project:
Levenshulme Road, Gorton

Title:
Below Ground Drainage Details
Sheet 2 of 3

Drawing Status: Preliminary Date Created: May '23 Drawing Scale: N.T.S.

23-2405/ A1 / 205 P1

Project Leader: LS Drawn By: MS Initial Review: LS

Preliminary Issue - For Discussion Purposes Only