




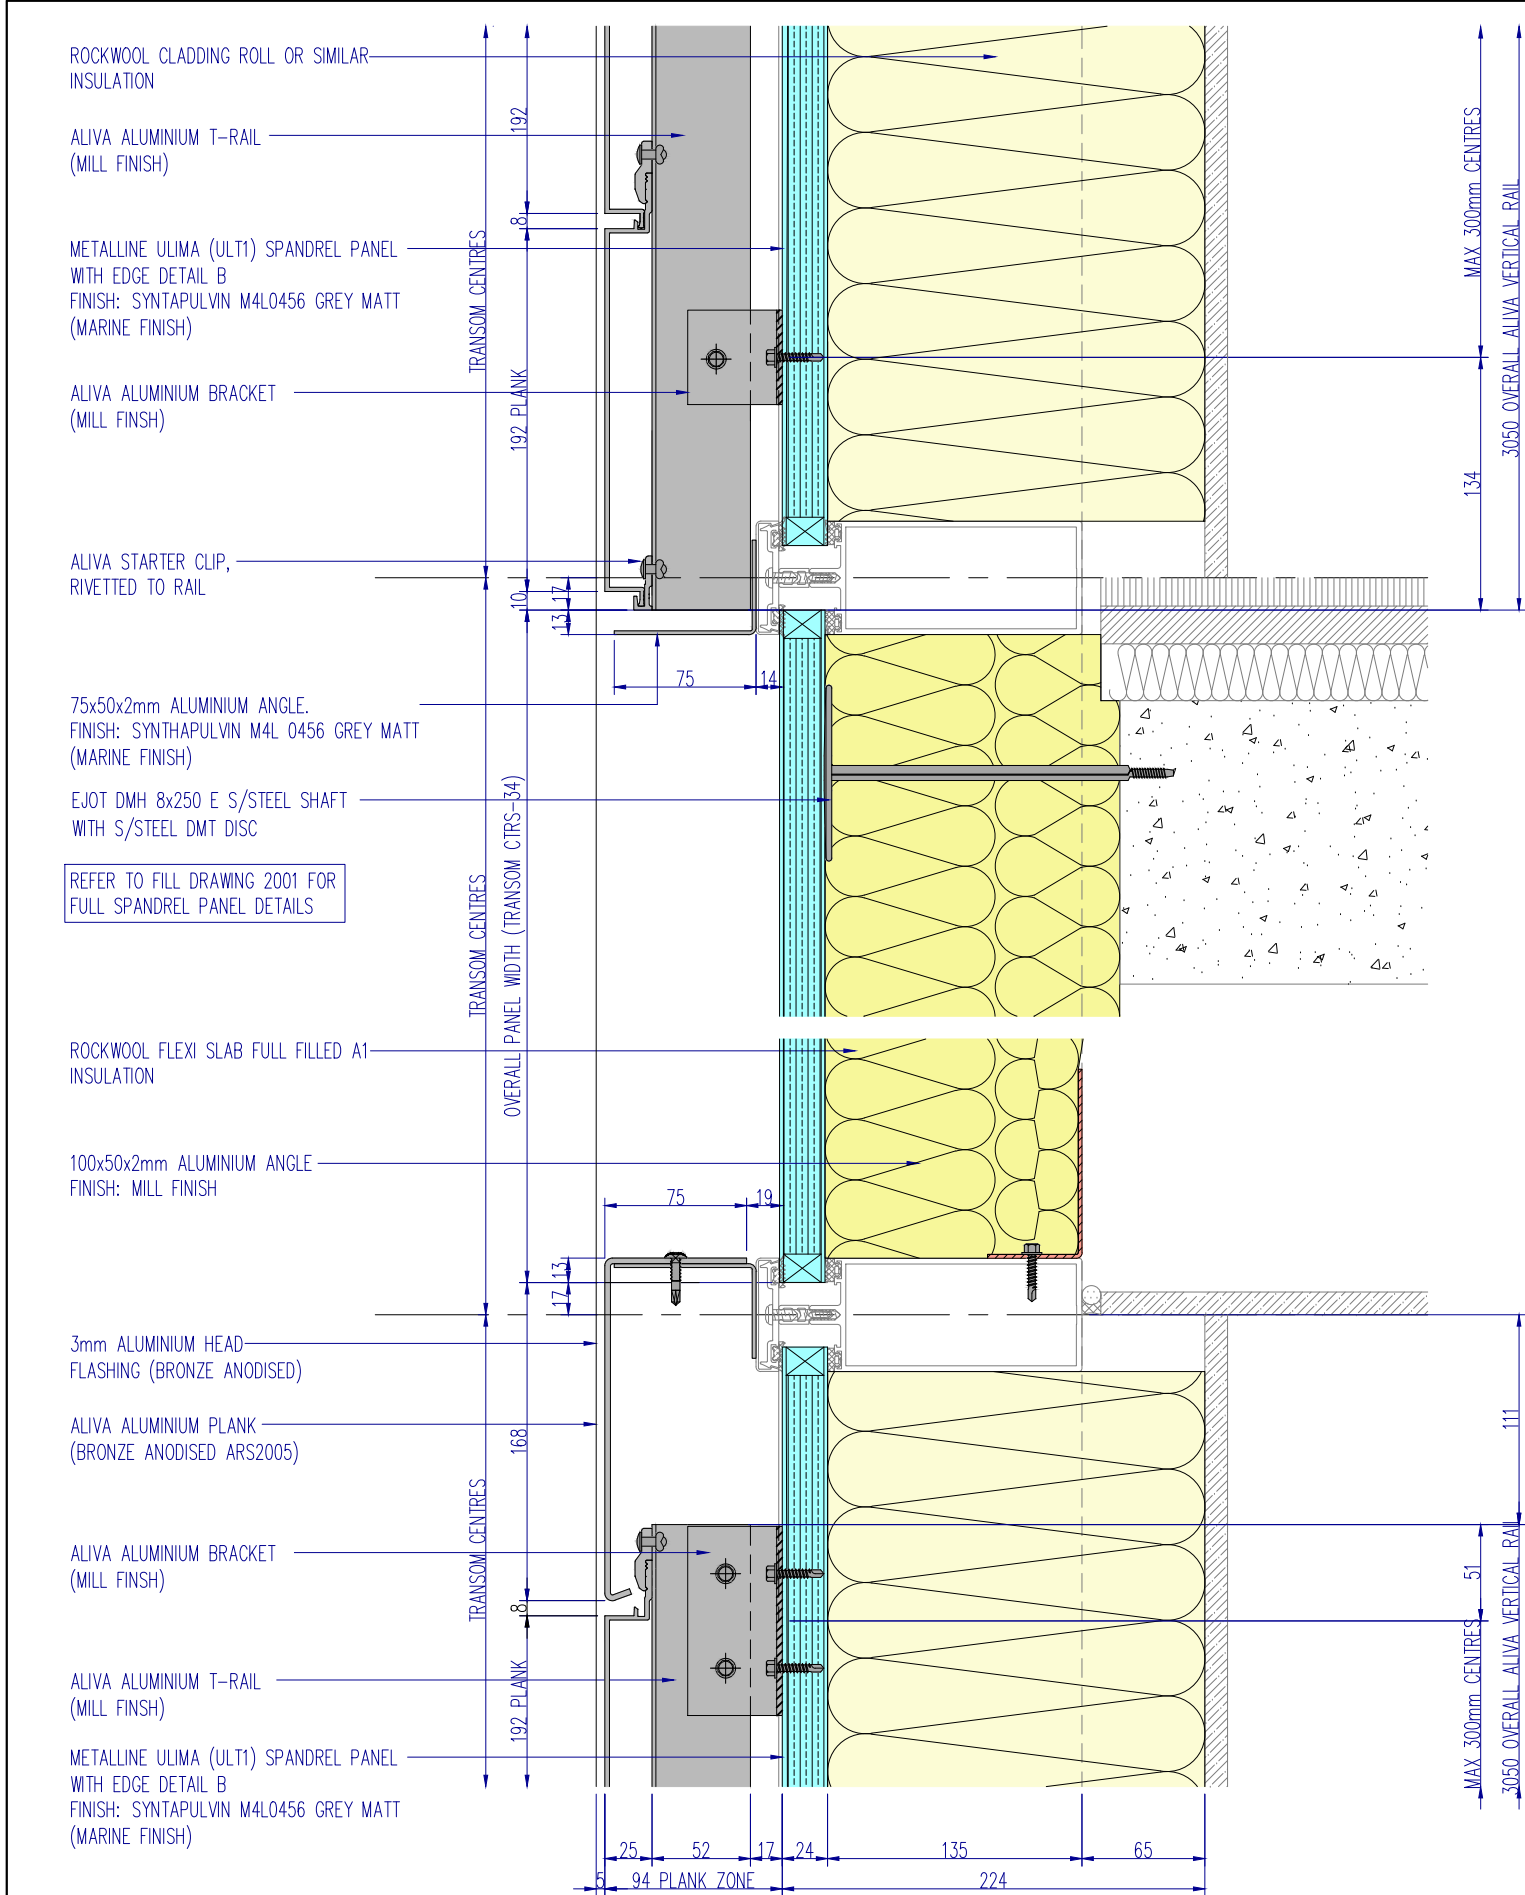


TYPICAL CURTAIN WALL SPANDREL DETAIL INDICATING ALUMINIUM ALIVA RAINSCREEN PLANK

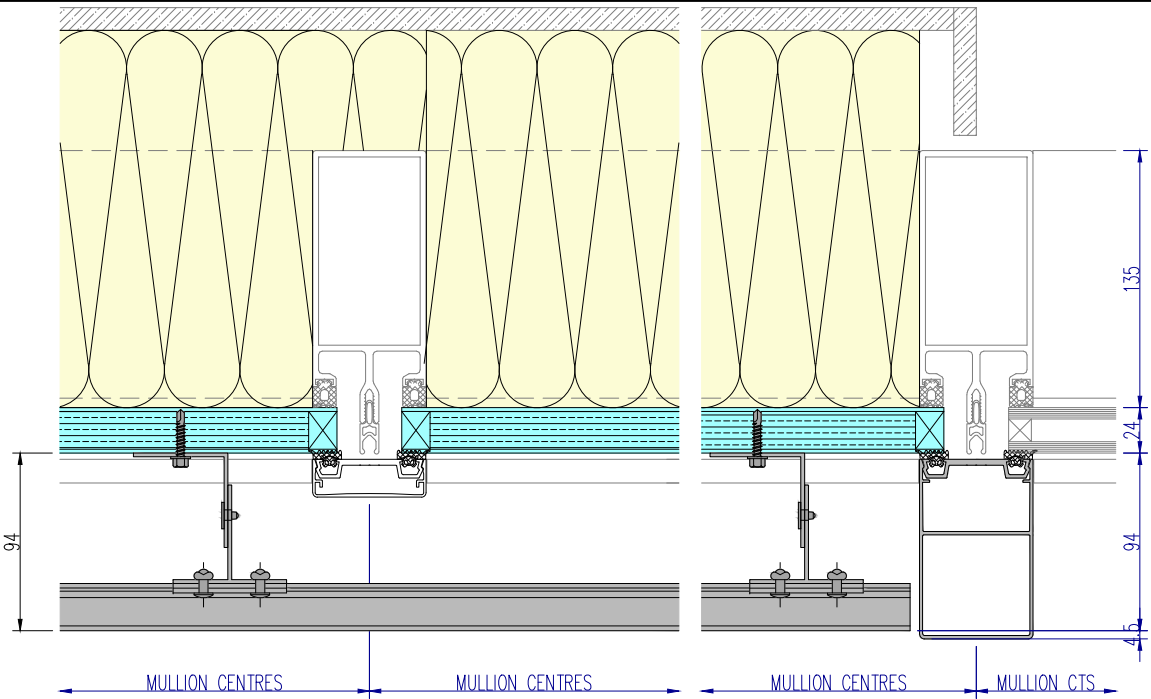

TYPICAL ALUMINIUM ALIVA RAINSCREEN PLANK DETAIL

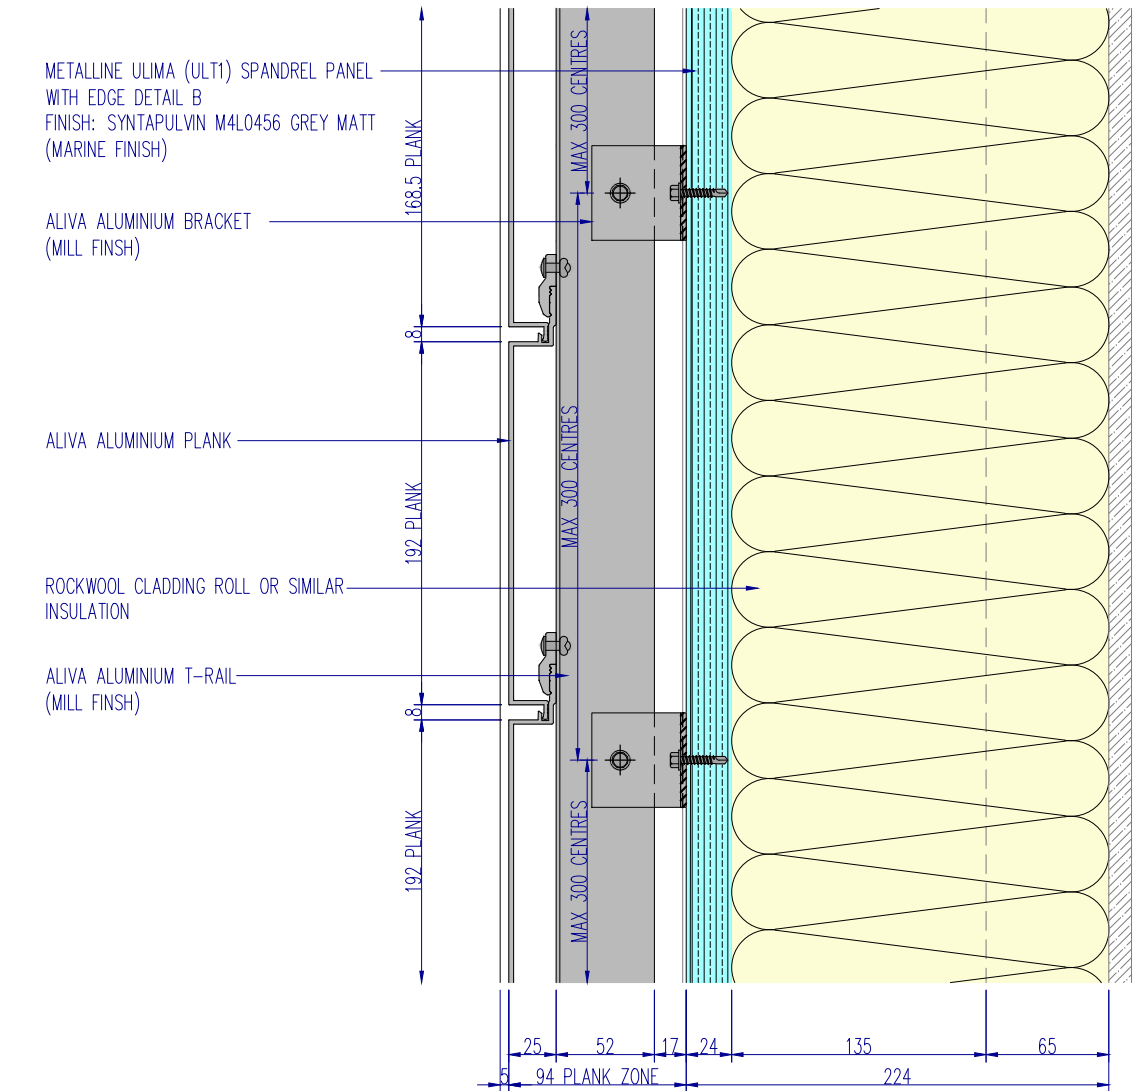

TYPICAL PANEL JOINT DETAIL INDICATING ALUMINIUM ALIVA RAINSCREEN PLANK

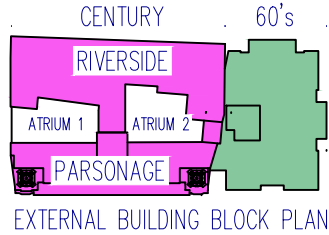

UNIT 5
MEADOWBROOK INDUSTRIAL ESTATE
MAXWELL WAY,
CRAWLEY, RH10 9SA

TEL: 020 3859 0705
Email: office@fill-uk.com

NOTES:
FIXINGS ARE INDICATIVE ONLY. TO BE SPECIFIED ON WORKING DRAWINGS

REVISION:
P02
P03
C01
C02

DESCRIPTION:
FLOOR SLAB SPANDRELS NOTED AS REINSTATED AND UPDATES TO PLANK DETAILING
NEW SPANDREL PANELS & FULL FILL ROCKWOOL INSULATION ADDED. TRAY BEHIND ALIVA PLANKS OMITTED, ALIVA RAIL SETTING OUT UPDATED AND PLAN DETAIL ADDED
INSULATION FIXING ADDED AND ISSUED FOR CONSTRUCTION
INSULATION FIXING NOTE ADDED

DATE:
30/05/23
31/07/23
07/09/23
02/10/23

DRAWN:
THALL
THALL
THALL
THALL

PROJECT NAME:
CENTURY BUILDINGS, MANCHESTER

PROJECT NUMBER:
20-M254

CLIENT:
CREST NICHOLSON

DRAWING TITLE:
SYSTEM DRAWINGS
SPANDREL PANEL WITH HORIZONTAL ALUMINIUM PLANKS
TYPE 1

DRAWING SCALE:
1:4

DRAWING SHEET:
A3

DRAWN BY:
T HALL

DRAWN DATE:
24/04/2023

DRAWING NUMBER:
M254- FILL-60-ZZ-DR-W-2002

REVISION:
C02