
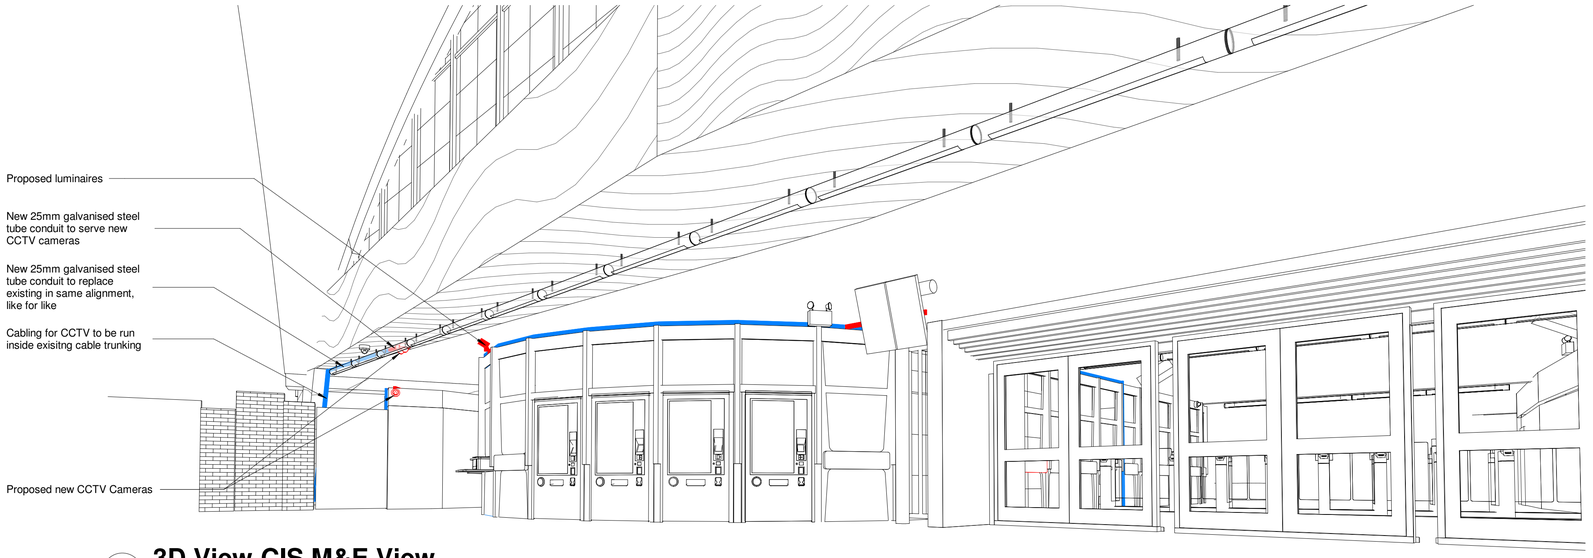


2 3D View CIS M&E View

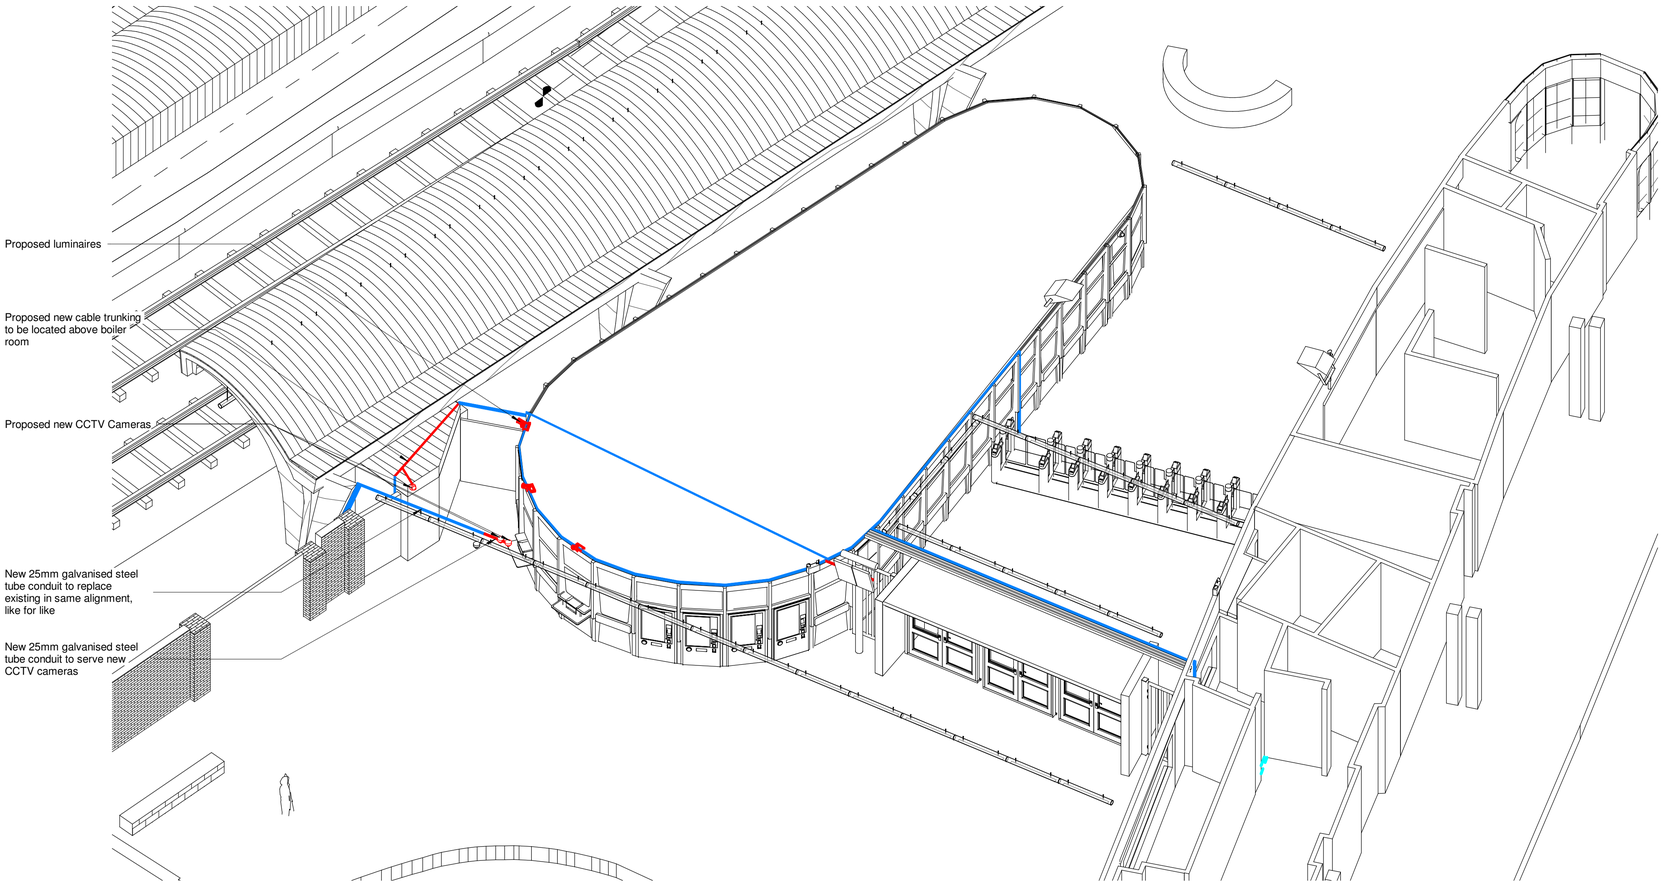

1 3D View - Proposed Station M&E

©

DO NOT SCALE. Use figured dimensions only. Contractor is to check all dimensions before commencement of works. This drawing is copyright. This data to be used as x-ref file only - not as live data. This drawing must only be used for the purpose for which it is supplied.

NOTES:

Key:

- Proposed Luminaires, CCTV cameras & Trunking
- Existing Trunking

No.	Date	Description of Revision	Drawn	Chkd.	Appr.
C05	14/03/2024	TT TQ - Note changes	GB	LK	GS
C04	14/03/2024	TQ - Trunking size	GB	LK	GS
C03	13/03/2024	Issed for LBC Condition	GB	LK	GS
C02	19/01/2024	Issued for Construction	GB	GF	GS
C01	15/12/2023	Issue for Construction	GB	MD	GS

SEED Architects
Parsonage Chambers
3 Parsonage
Manchester
M3 2HW
• Tel: 0161 832 5750 • E: office@seedarchitects.co.uk •

status
PACE 2 ES-5

ARCADIS

Network Rail

job title
Manchester Oxford Road Congestion Relief

ELR:	mileage:
COL	189m 0658yds

drawing title
3D View - Lighting & CCTV & M&E

author	date	drawn by	date
GB	12/12/2023	GB	12/12/23
checker	date	approver	date
GF	12/12/23	GS	12/12/23
scale	paper size	Suitability:	Rev.
NTS	A1	S4	C05

Drawing Number:
175726-STR-XX-XXXX-DRG-EAR-000904