

NOTES

ALL DIMENSIONS TO BE CHECKED ON SITE PRIOR TO ANY MANUFACTURING OR FABRICATION AND ANY ANOMALIES TO BE BROUGHT TO THE ATTENTION OF THE ARCHITECT.

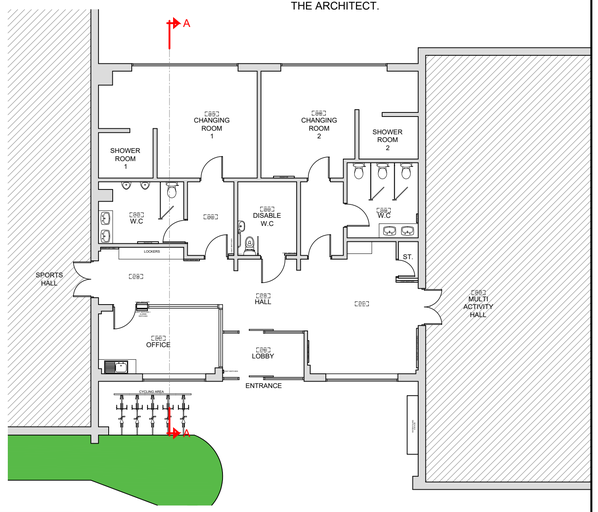

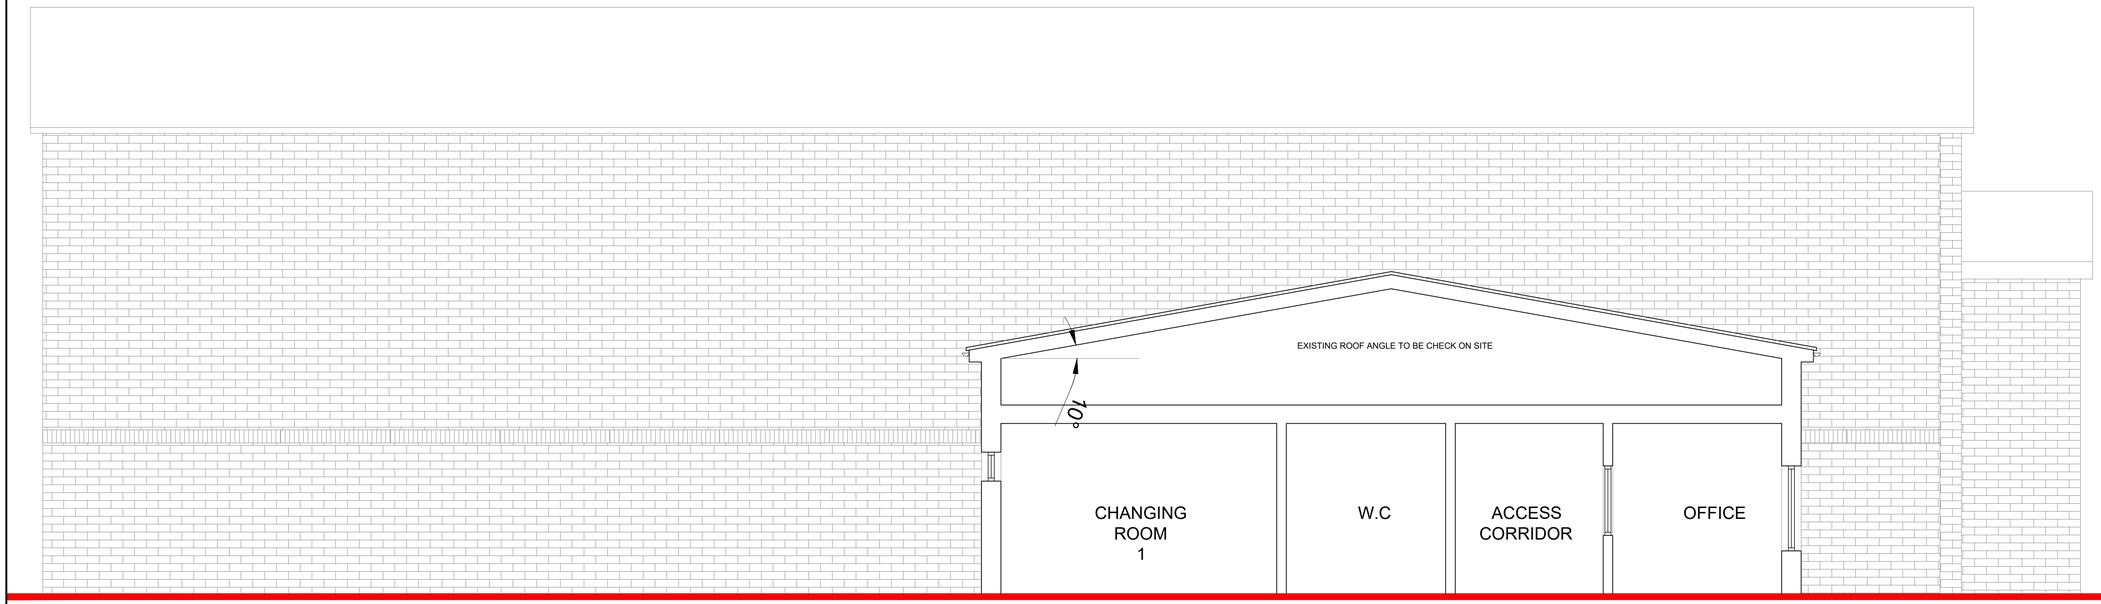

EXISTING SECTION A-A

0 5m

SCALE 1:100

EXISTING

REV	AMENDMENTS	BY	DATE
A	FIRST ISSUE	ET	19.03.24

PROJECT

PROPOSED ALTERATIONS/EXTENSIONS
ALWORTH ROAD
BLACKLEY
MANCHESTER
M9 0RP

CLIENT

MR JULIAN SHAW

DRAWING TITLE

PROPOSED ELEVATIONS

DRAWN	ET	DATE	19.03.24
CHECKED		SCALE	1:100(A1)
APPROVED			

HOWARD & SEDDON A.R.I.B.A.
CHARTERED ARCHITECTS
64 WASHWAY ROAD
SALE, CHESHIRE, M33 7RE
TEL NO. 0161 - 973 8296
FAX NO. 0161 - 962 3485
E-MAIL : ADMIN@HOWARDANDSEDDON.CO.UK

JOB No.	DRG No.	REVISION
15,729	05	A