
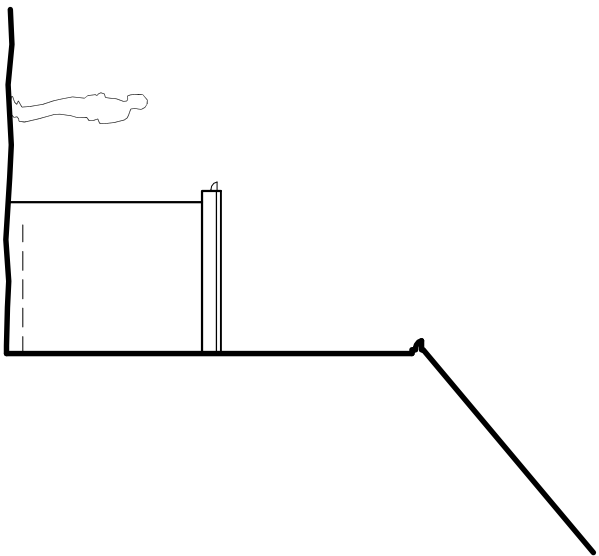
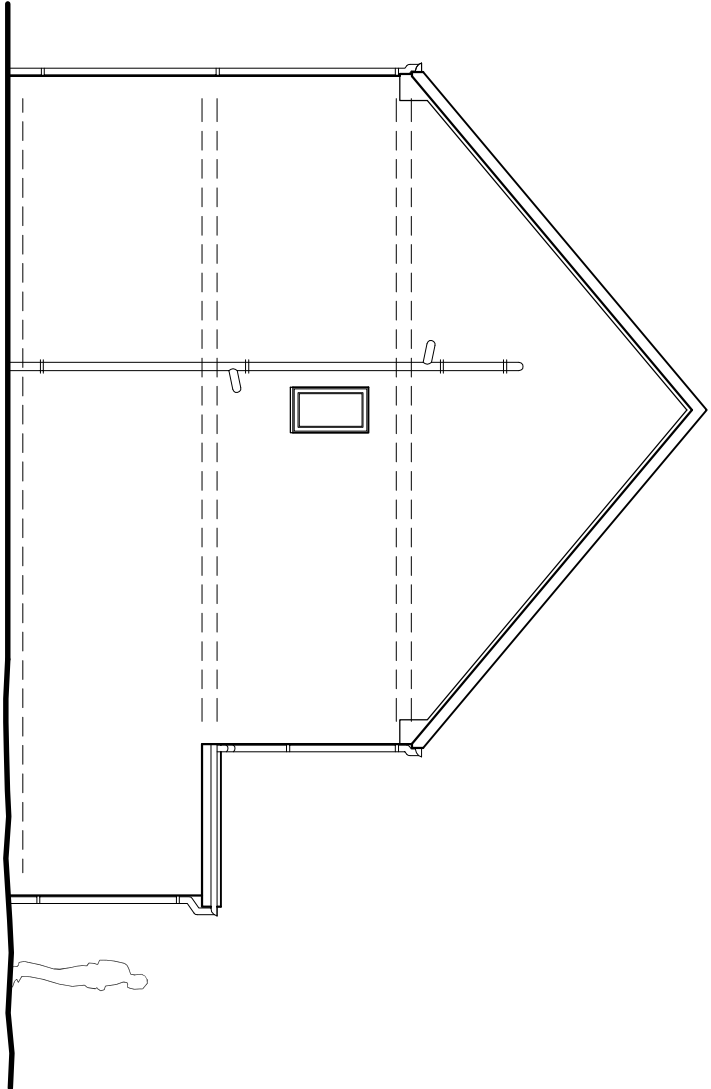
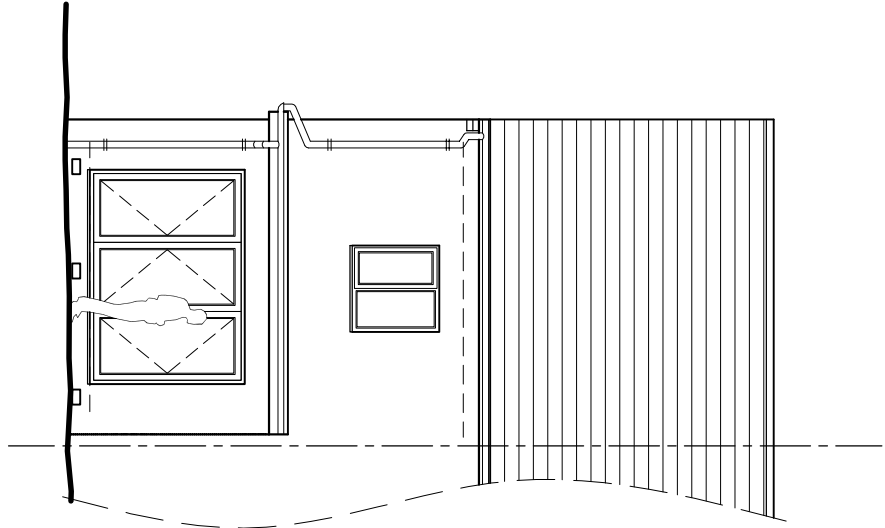


- NOTES**
- This drawing is copyright and is the property of PROHAUS DESIGN LIMITED and is not to be copied or reproduced in whole or in part except under written agreement.
 - Do not scale this drawing. Any discrepancy to be reported immediately.
 - This drawing to be read in conjunction with all other relevant drawings and specifications associated with the project.
 - All dimensions and levels to be checked on site by the contractor prior to preparing any working drawings or commencing work on site.
 - The contractor must ensure and will be considered responsible for the overall stability of the building structure excavations etc. at all stages of the work.
 - All work by the contractor must be carried out in such a way that all requirements under the Health and Safety Regulations are fully complied with.
 - All work to be carried out in compliance with the requirements of all relevant Statutory Authorities and Regulations.

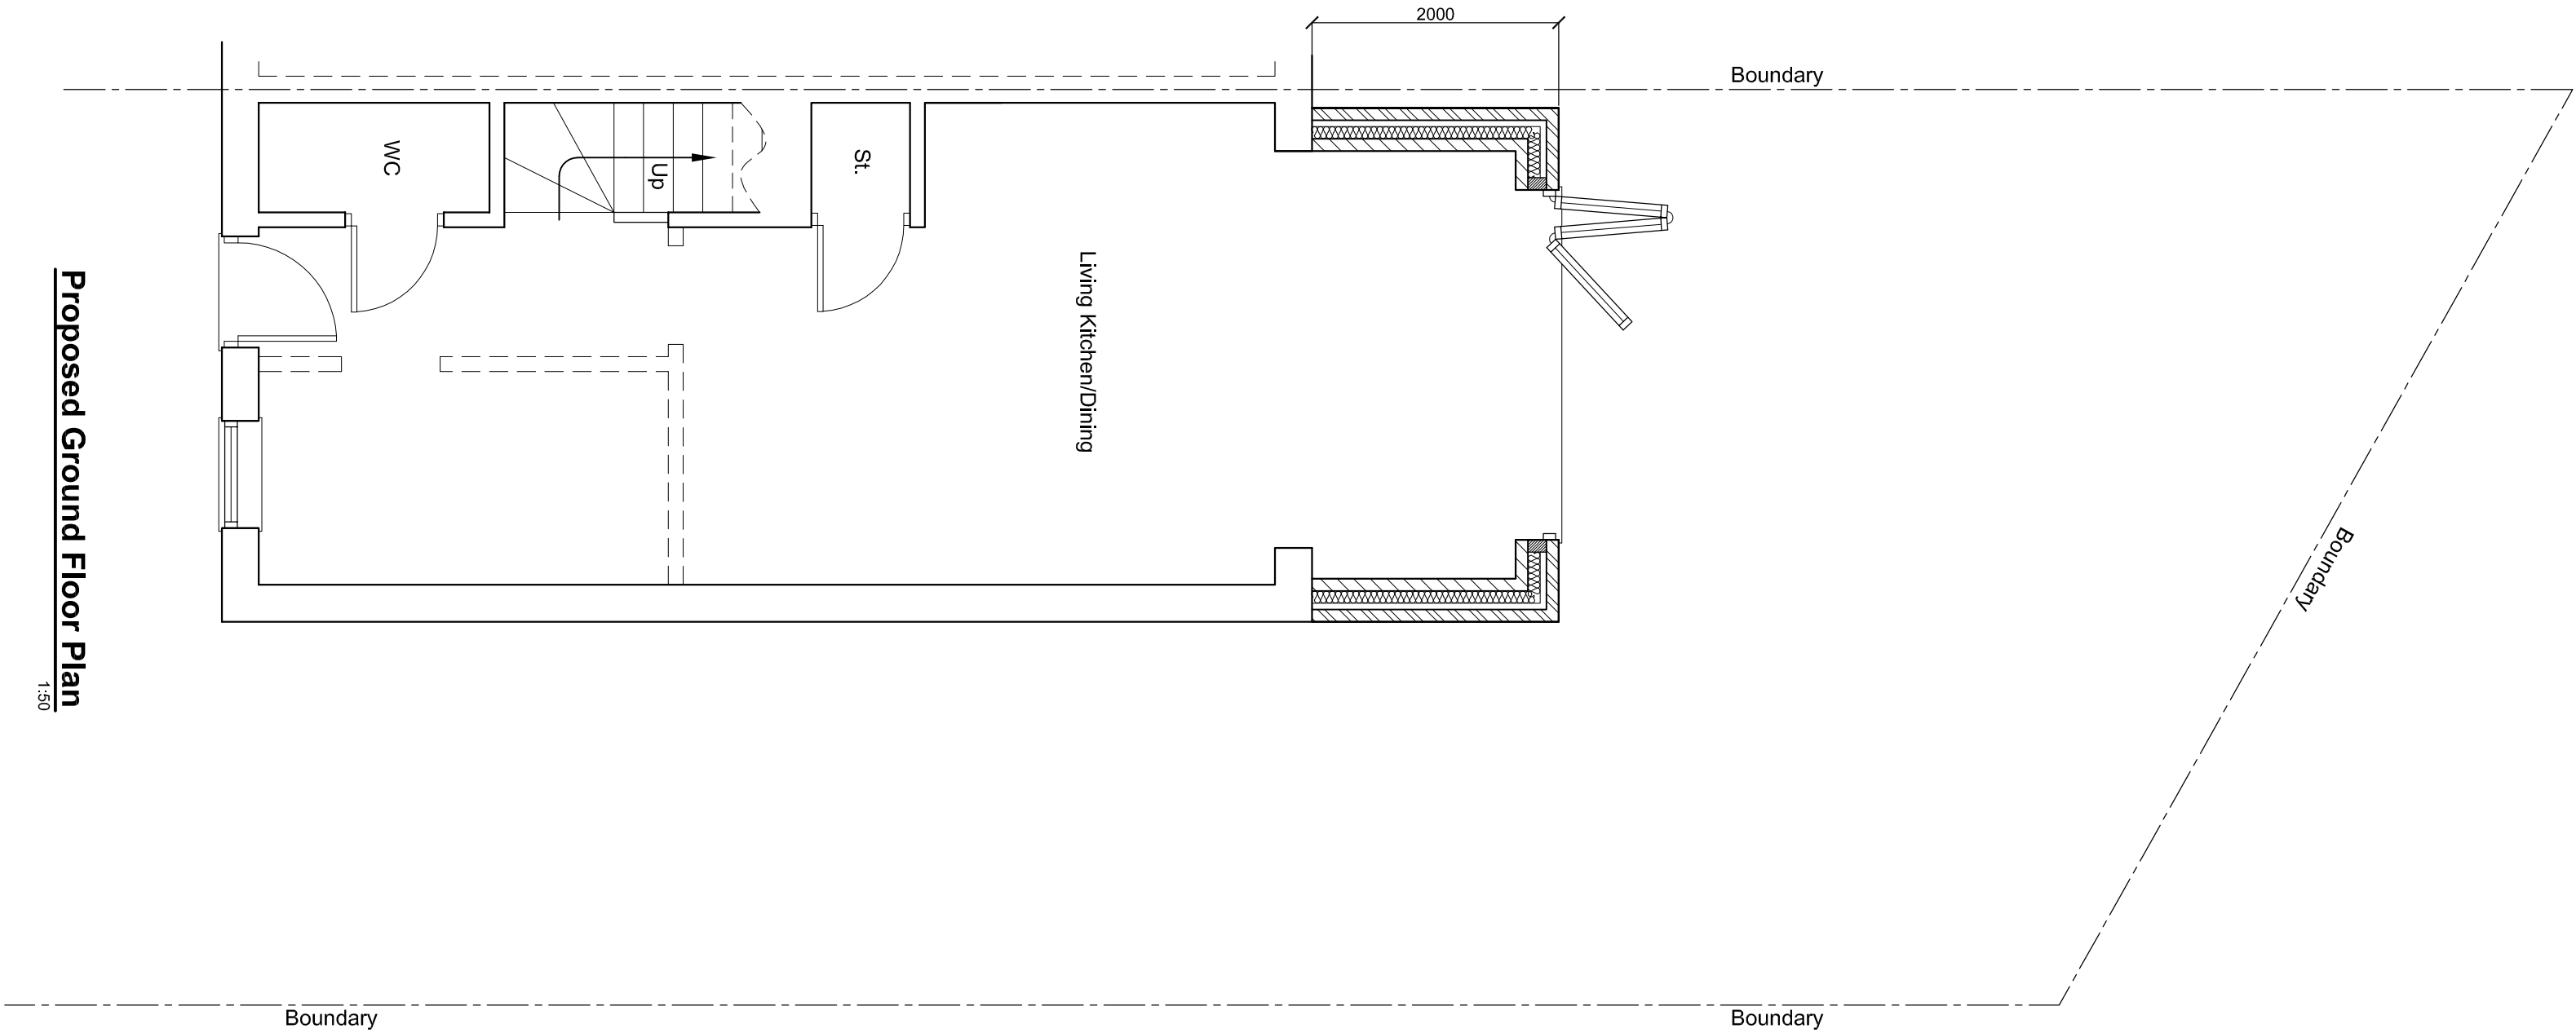

Rev A - Roof Change - Feb 2024			
Client	Ms A Czerwinska		
Project	Proposed Extension to Rear 9 Bottomley Side, Manchester		
Drawing Title	Proposed Plans & Elevations		
PROHAUS DESIGN Architectural Design Services 7 Park Terrace, Old Pool Bank, LS21 3BU t 0113 2506760 m 07527 325915 e info@prohausdesign.co.uk w www.prohausdesign.co.uk			
Project No.	3020	Drawn By	ARA
Drawing No.	10	Revision	A
Scale	1:100, 1:50	Checked	
		Date	Jan 2024