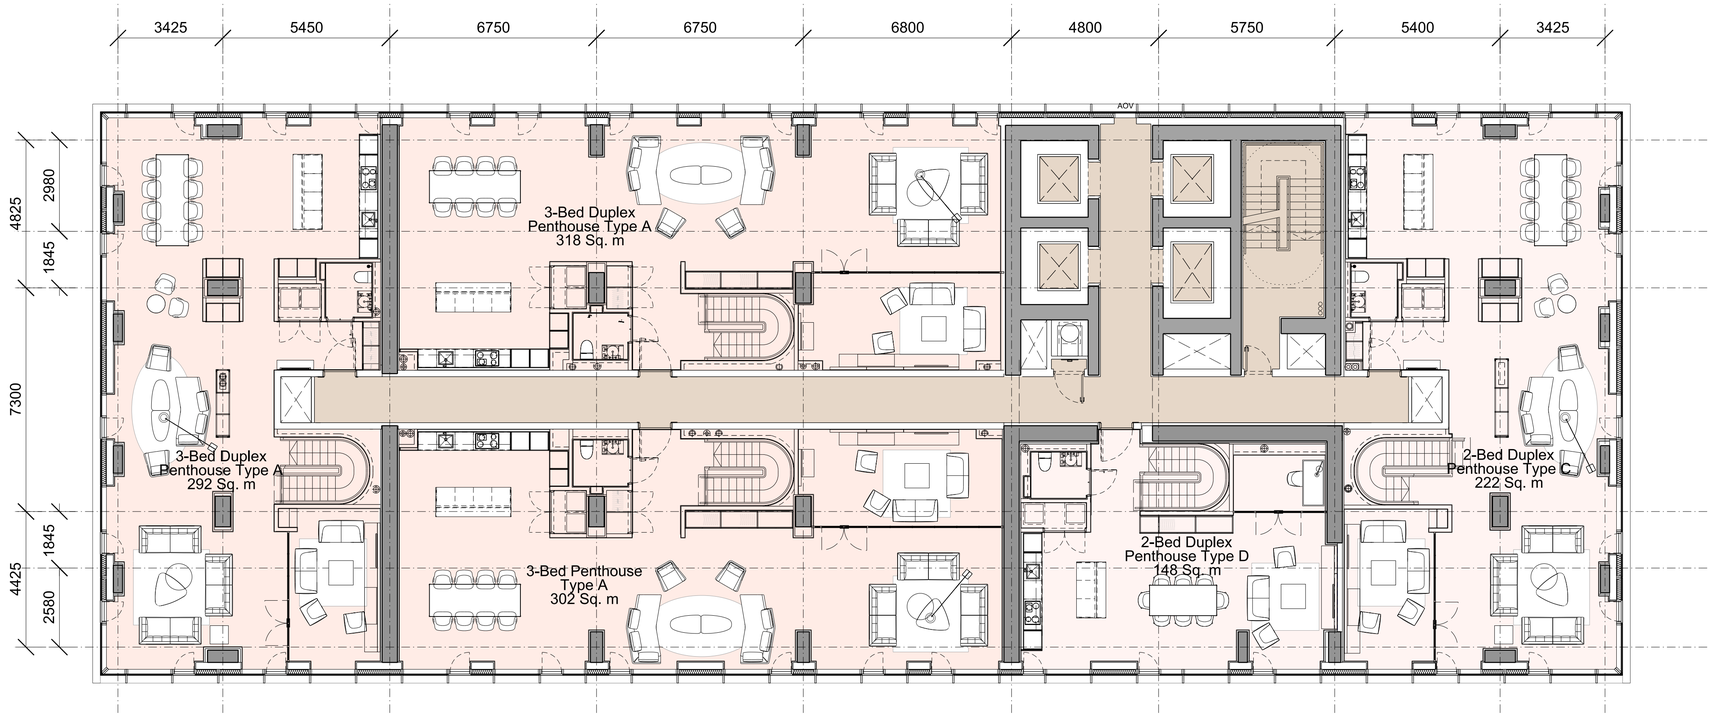



This drawing is copyright
Do not scale off dimensions.
All dimensions to be checked on site by contractor.
Contractor to report any dimensional discrepancies, errors or omissions prior to commencing on site.

0m 2.5m 5m 10m

| Rev | Date | Description |
|---|---|---|
| 00 | 08-01-2024 | Non-Material Amendment Application |

North

Project Title: Former Bauer Millet Site

Status: Planning

Scale: 1:200 @ A3 1:100 @ A1

Date: January 2024

Drawing Title: Building 2 - Duplex Penthouses - Floor 39

Job No: 10053

Drawing No: 10053-B2-A-B5D9-G200-P-39-001

Revision: 00

simpsonhaugh

MANCHESTER
Riverside, 4 Commercial St
Manchester M15 4RQ
+44 (0)161 835 2345
www.simpsonhaugh.com

LONDON
5-8 Roberts Place
London EC1R 0BB
+44 (0)20 7549 4000
mail@simpsonhaugh.com

© SimpsonHaugh Architects Ltd 2024