
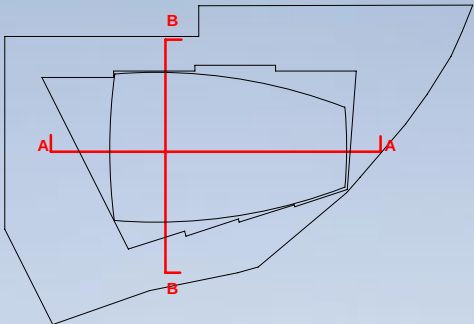


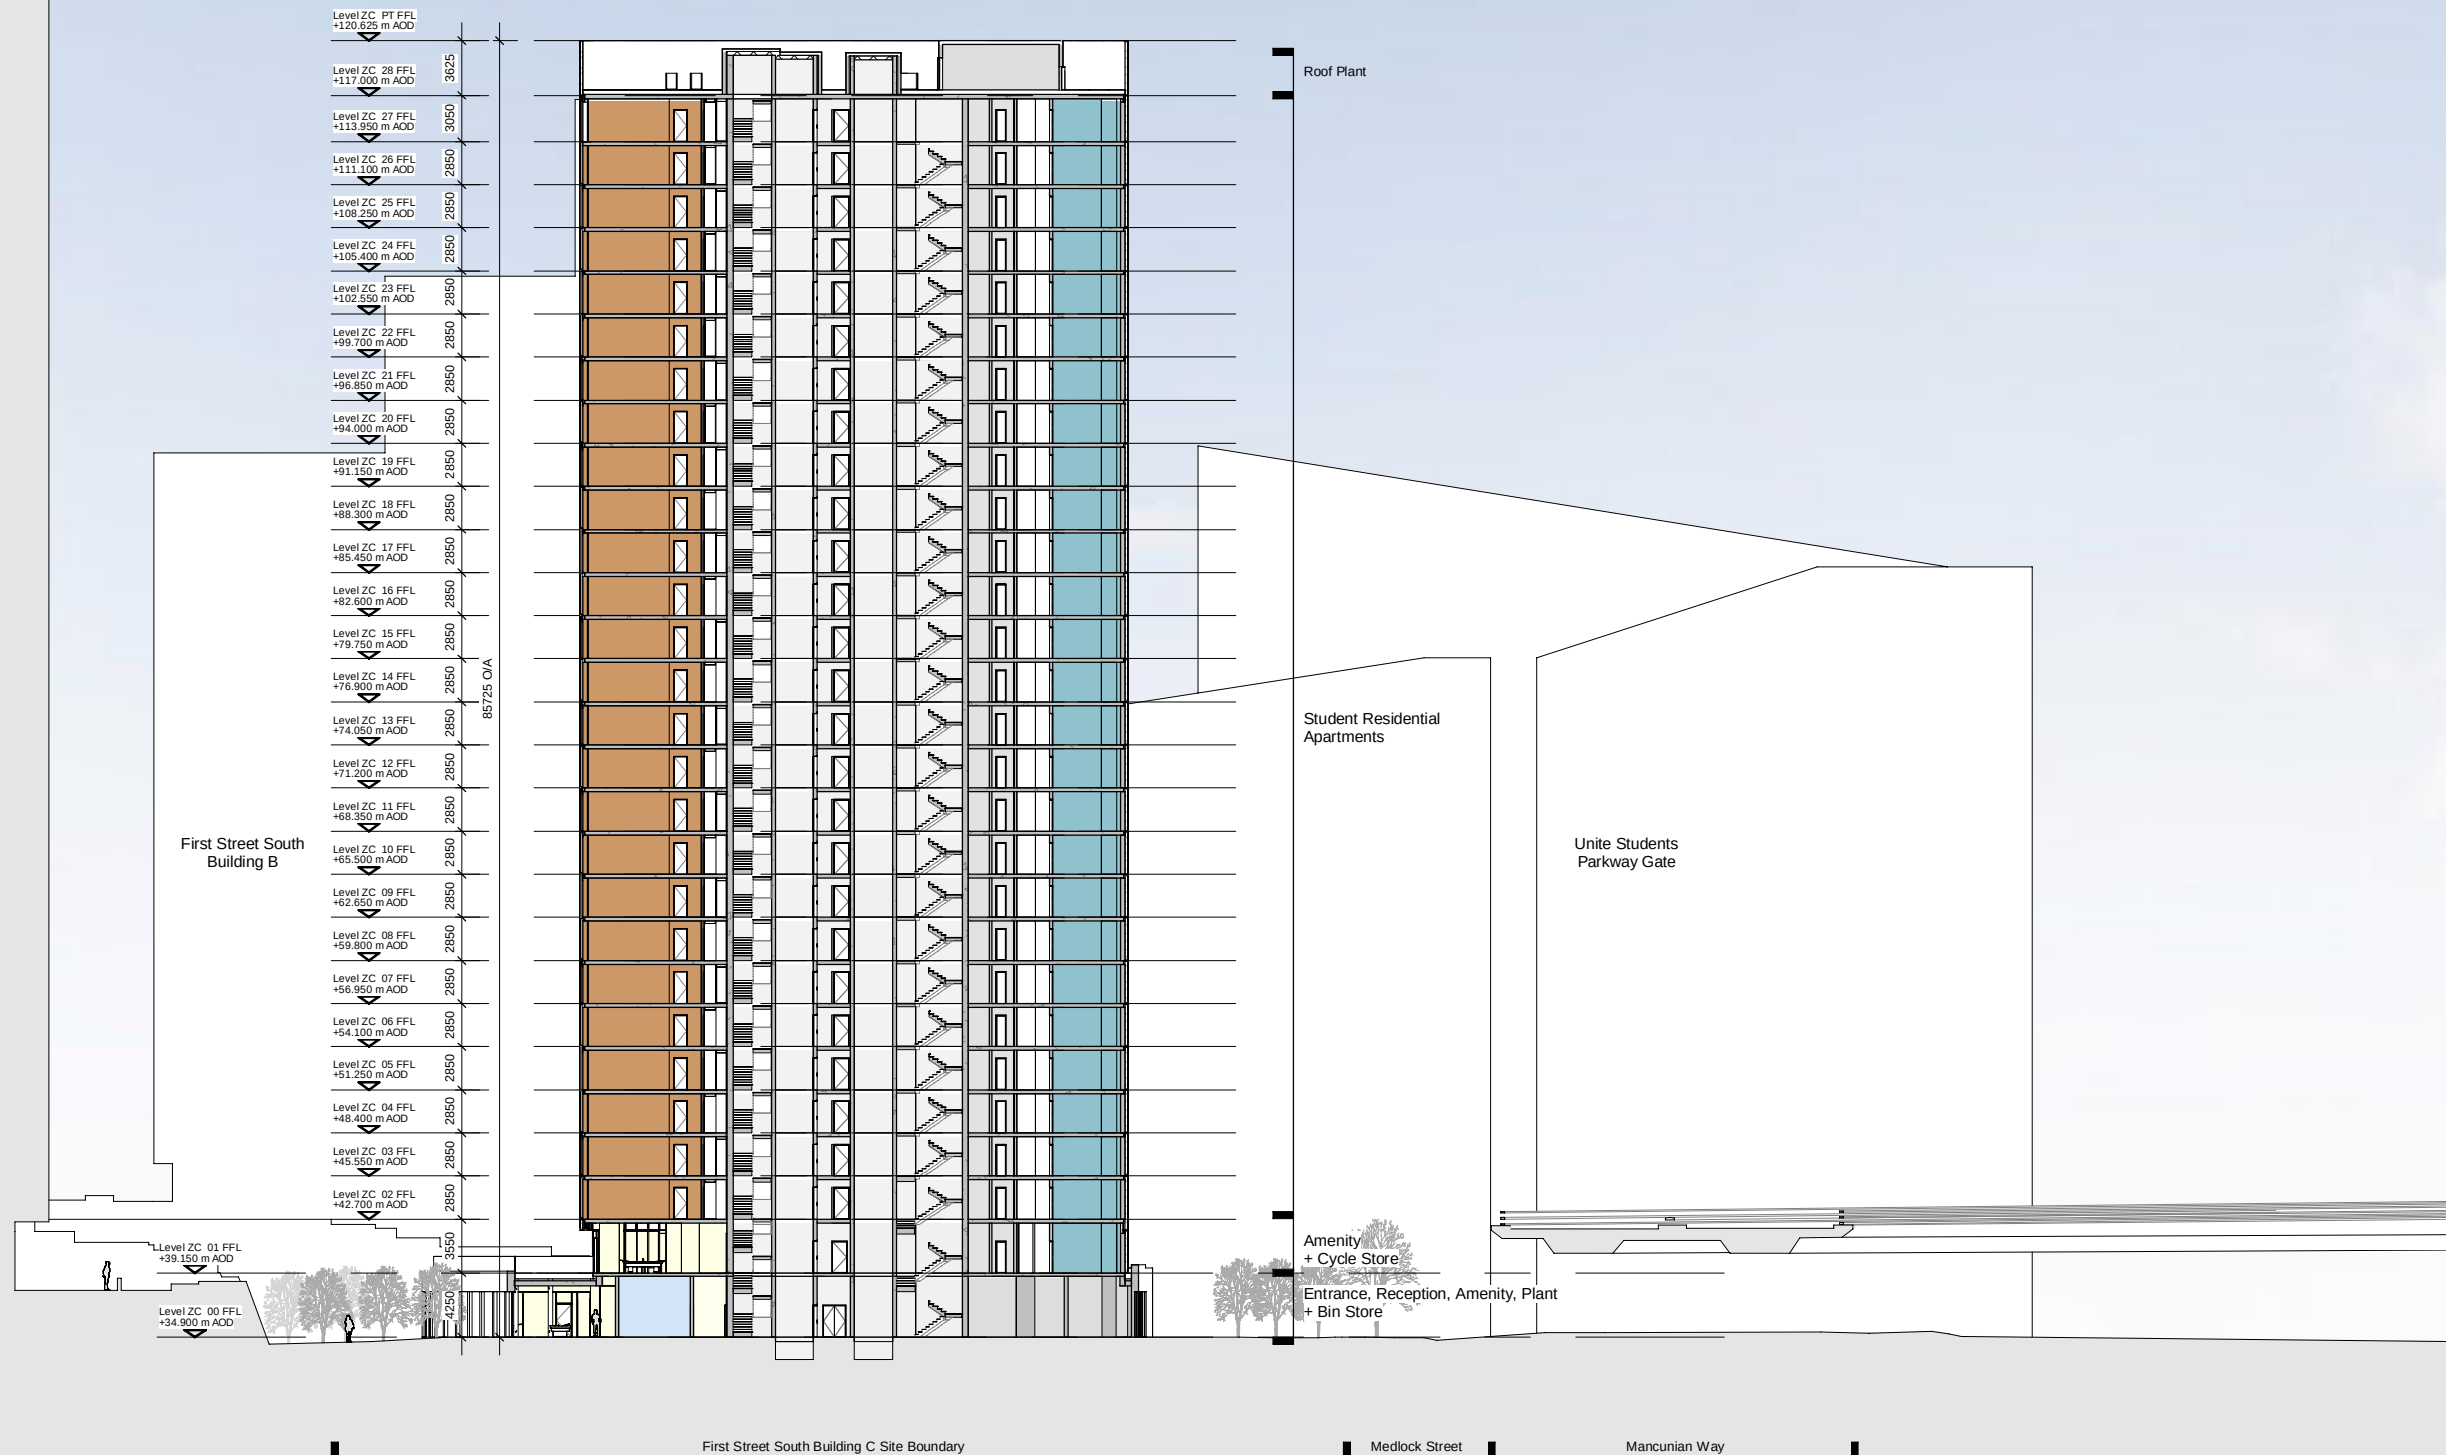

This drawing is copyright
Do not scale off dimensions.
All dimensions to be checked on
site by contractor.
Contractor to report any
dimensional discrepancies,
errors or omissions prior to
commencing on site.

Student Accommodation			Amenity/ Circulation		
 Planning boundary	 Studio Bedroom	 Accessible Studio	 Core	 Storage/Riser/Corridor	NOTE: All room/ area labels are for illustrative purposes only
 Ownership boundary	 Cluster Bedroom	 Accessible Cluster	 Amenity/Entrance	 Management	
	 Cluster Kitchen		 Plant/BOH		

First Street South, Block C, Manchester

PLANNING

General Arrangement Section AA

10474-SHP-ZC-A-B5D8-G200-SE-AA-001

28/11/2023

P01

10474

1 : 500 @A3

simpsonhaugh

Manchester
+44 (0)161 835 2345

London
+44 (0)20 7549 4000