



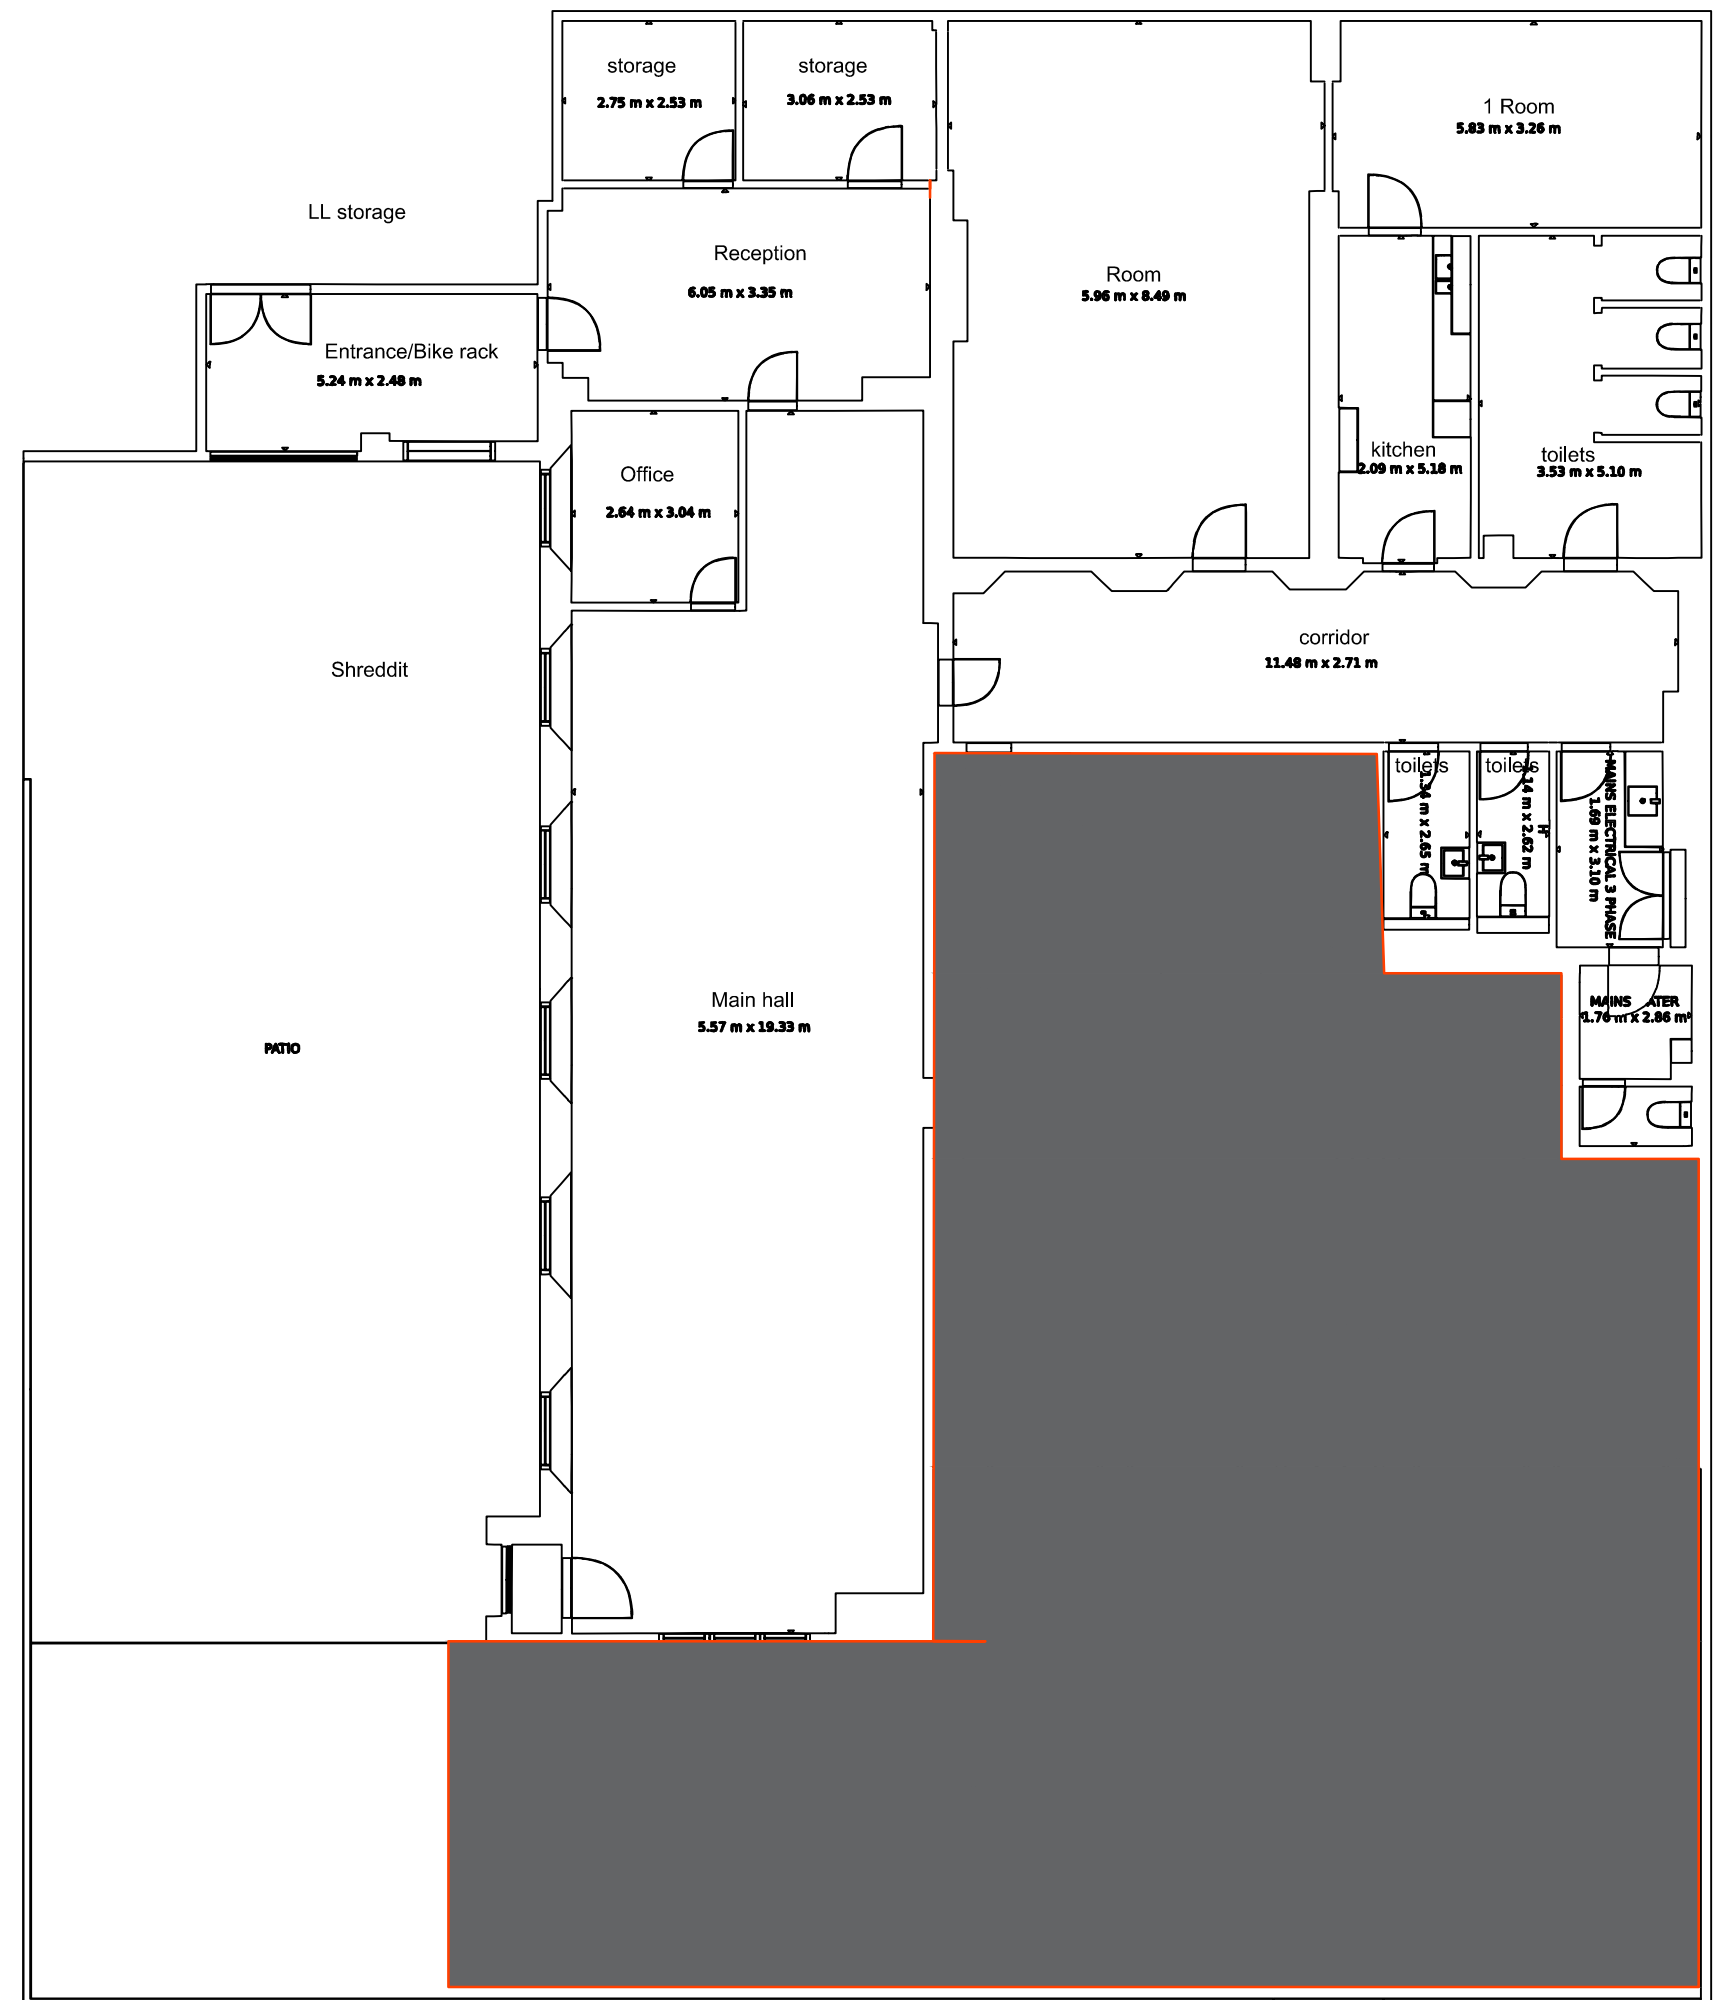

FLOOR 2

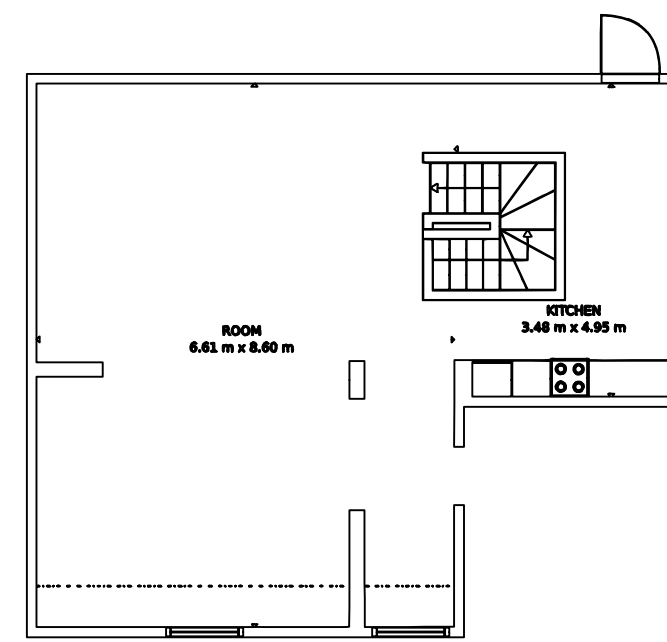

Notes:

Change Grow Live

Site Address:

Resonance Centre,

Drawn by:

andy hills

Date:

5/12/23

Scale:

1:100@A3

Drawing/Page Number/Name:

CGL domain existing