Hip to gable roof extension. Roof slates to match existing

Front Elevation

Hip to gable roof extension. Roof slates and brickwork to match existing

Side Elevation

Dormer:
Single ply dormer roof - colour to match existing roof tiles
Grey UPVC fascia boards
Dormer roof tiles to match existing roof
Black rainwater goods
Grey frame UPVC windows

Rear Elevation

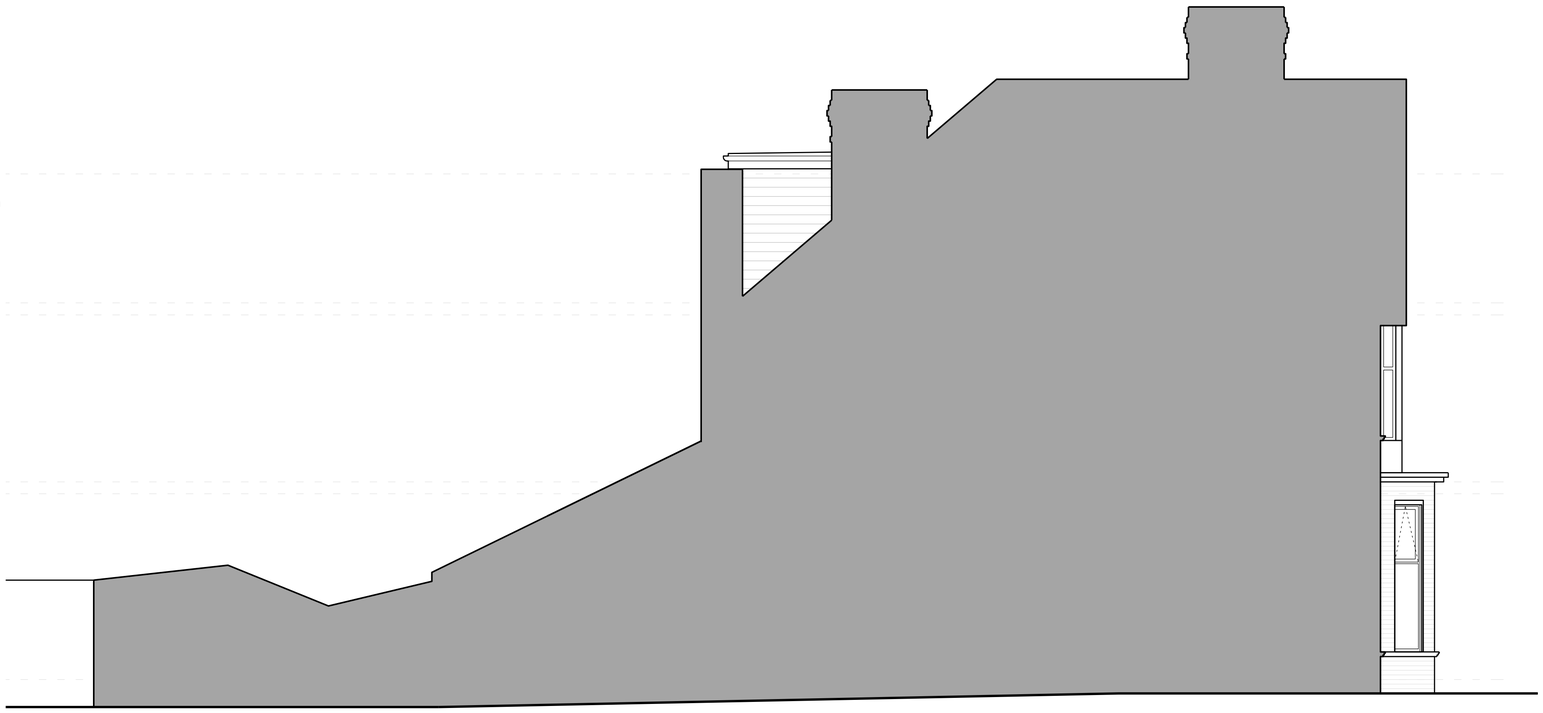

Side Elevation (Party Wall)

Copyright of this drawing is vested in Prospetti Ltd and it must not be copied or reproduced without written consent. Figured dimensions only are to be taken from this drawing. Do not scale from this drawing.

0m 1m 2m 3m 4m 5m

North:

Project: 81 Ashley Lane

Drawing Title: Proposed Elevations

Origin Date: January 2024

Drawing No: 0022_B1_05_2200_PDR

Status: Permitted Development

Scale: 1:50@A1/1:100@A3

Rev: -

PROSPETTI
ARCHITECTURE INTERIOR DESIGN
SMORRIS@PROSPETTI.CO.UK
SFILUCCHI@PROSPETTI.CO.UK
WWW.PROSPETTI.CO.UK
07773422056
07411594119