ABOVE GROUND DRAINAGE LAYOUT LEGEND

	EXISTING DRAINAGE
	DRAINAGE AT LOW LEVEL
	DRAINAGE AT HIGH LEVEL / CEILING VOID
	CONDENSATE
	PIPEWORK AT HIGH LEVEL / CEILING VOID
	PIPEWORK BELOW GROUND
RE	RODDING EYE
	WASTE OUTLET
SVP	SOIL VENT PIPE
SS	STUB STACK
AAV	AUTOMATIC AIR ADMITTANCE VALVE
	PLANT / SVP REFERENCE
	DRAINAGE PUMP
	DRY TRAP

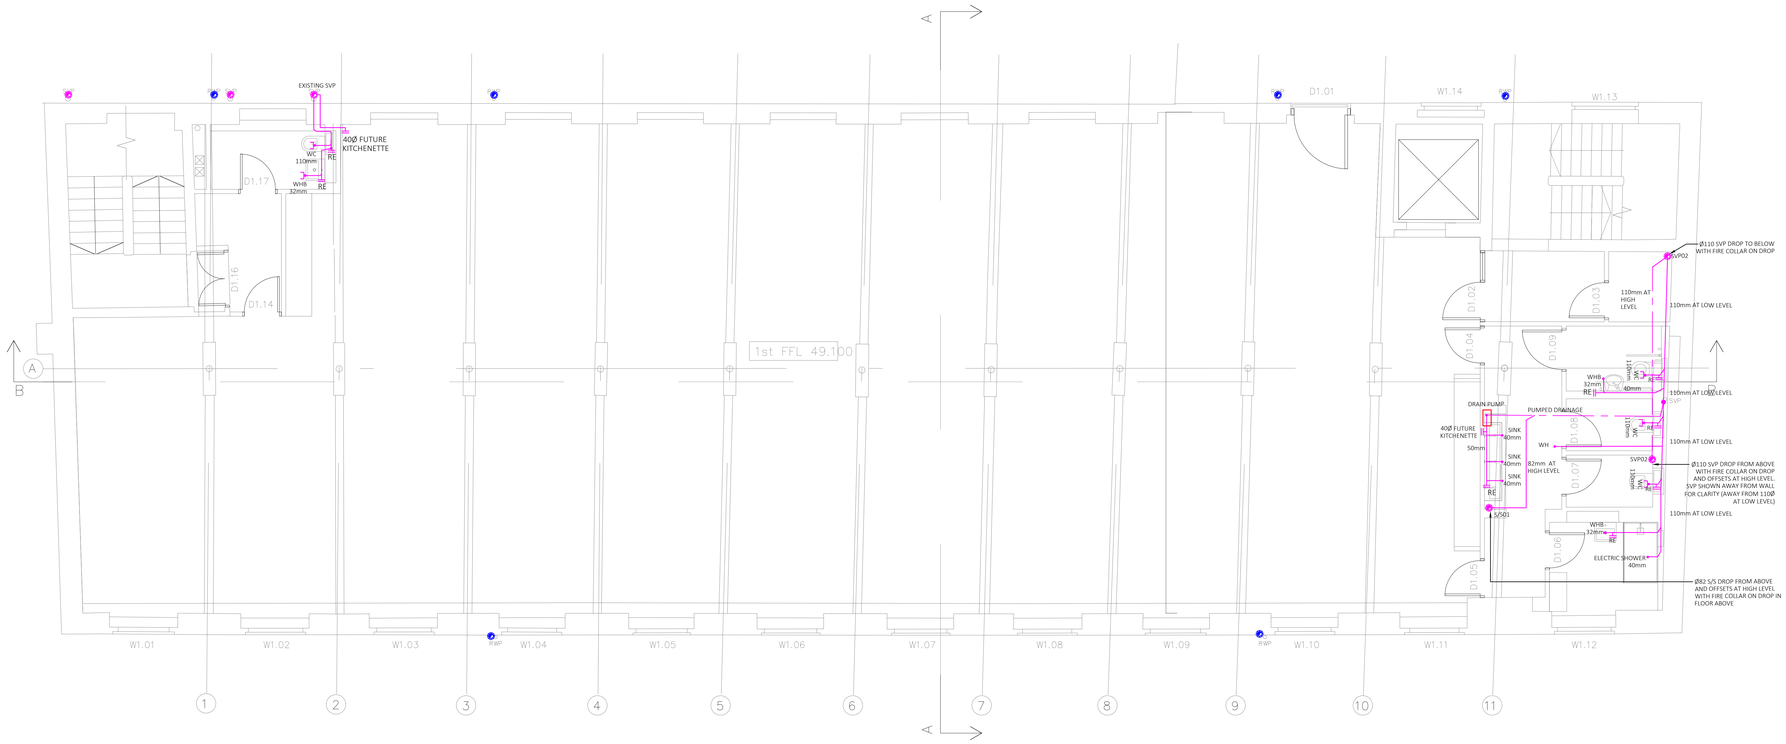

PRELIMINARY

Rev	Revision description	Date	Drawn by	Checked by
D	UPDATED INLINE WITH COMMENTS RECEIVED	12.12.23	A.M	A.V
C	UPDATED INLINE WITH COMMENTS RECEIVED	07.12.23	A.M	A.V
B	PRELIMINARY	12.12.23	A.M	A.V

Client: Workspace Design & Build

Project: Neptune Mill

Title: Above Ground Drainage First Floor

Solution environmental services

Pure Office, Brooks Drive,
Cheadle Royal Business Park, Cheadle, SK8 3TD
Tel: 0161 532 9460
www.solution-es.co.uk

Drawn by	Checked by	Scale	Sheet Size	Date
K.H	A.M	1:50	A0	12.12.23

Drawing No.: SE4676/M02

Revision: D

ABOVE GROUND DRAINAGE LAYOUT LEGEND

	EXISTING DRAINAGE
	DRAINAGE AT LOW LEVEL
	DRAINAGE AT HIGH LEVEL / CEILING VOID
	CONDENSATE
	PIPEWORK AT HIGH LEVEL / CEILING VOID
	PIPEWORK BELOW GROUND
RE	RODDING EYE
	WASTE OUTLET
SVP	SOIL VENT PIPE
SS	STUB STACK
AAV	AUTOMATIC AIR ADMITTANCE VALVE
	PLANT / SVP REFERENCE
	DRAINAGE PUMP
	DRY TRAP

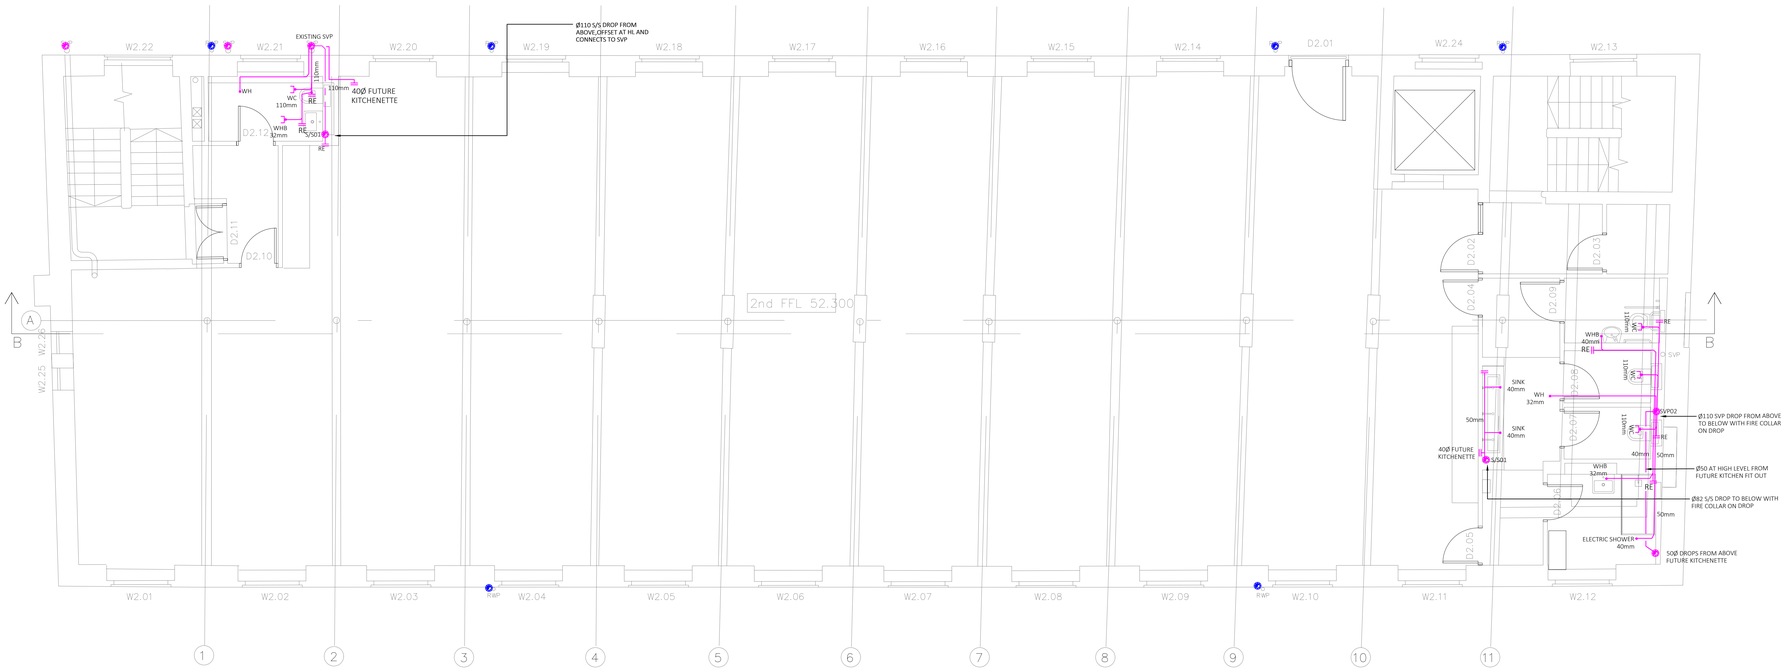

PRELIMINARY

Rev	Description	Drawn by	Checked by	Date
P3	UPDATED INLINE WITH COMMENTS RECEIVED	K.H	A.M	12.12.23
P2	UPDATED INLINE WITH COMMENTS RECEIVED	K.H	A.M	05.12.23
P1	PRELIMINARY	K.H	A.M	01.12.23

Revision description

Client: Workspace Design & Build

Project: Neptune Mill

Title: Above Ground Drainage Second Floor

Solution environmental services
Pure Office, Brooks Drive,
Cheadle Royal Business Park, Cheadle, SK8 3TD
Tel: 0161 532 9460
www.solution-es.co.uk

Drawn by	Checked by	Scale	Sheet Size	Date
K.H	A.M	1:50	A0	12.12.23

Drawing No. SE4676/M03

Revision P3

ABOVE GROUND DRAINAGE LAYOUT LEGEND

	EXISTING DRAINAGE
	DRAINAGE AT LOW LEVEL
	DRAINAGE AT HIGH LEVEL / CEILING VOID
	CONDENSATE
	PIPEWORK AT HIGH LEVEL / CEILING VOID
	PIPEWORK BELOW GROUND
RE	RODDING EYE
	WASTE OUTLET
SVP	SOIL VENT PIPE
SS	STUB STACK
AAV	AUTOMATIC AIR ADMITTANCE VALVE
	PLANT / SVP REFERENCE
	DRAINAGE PUMP
	DRY TRAP

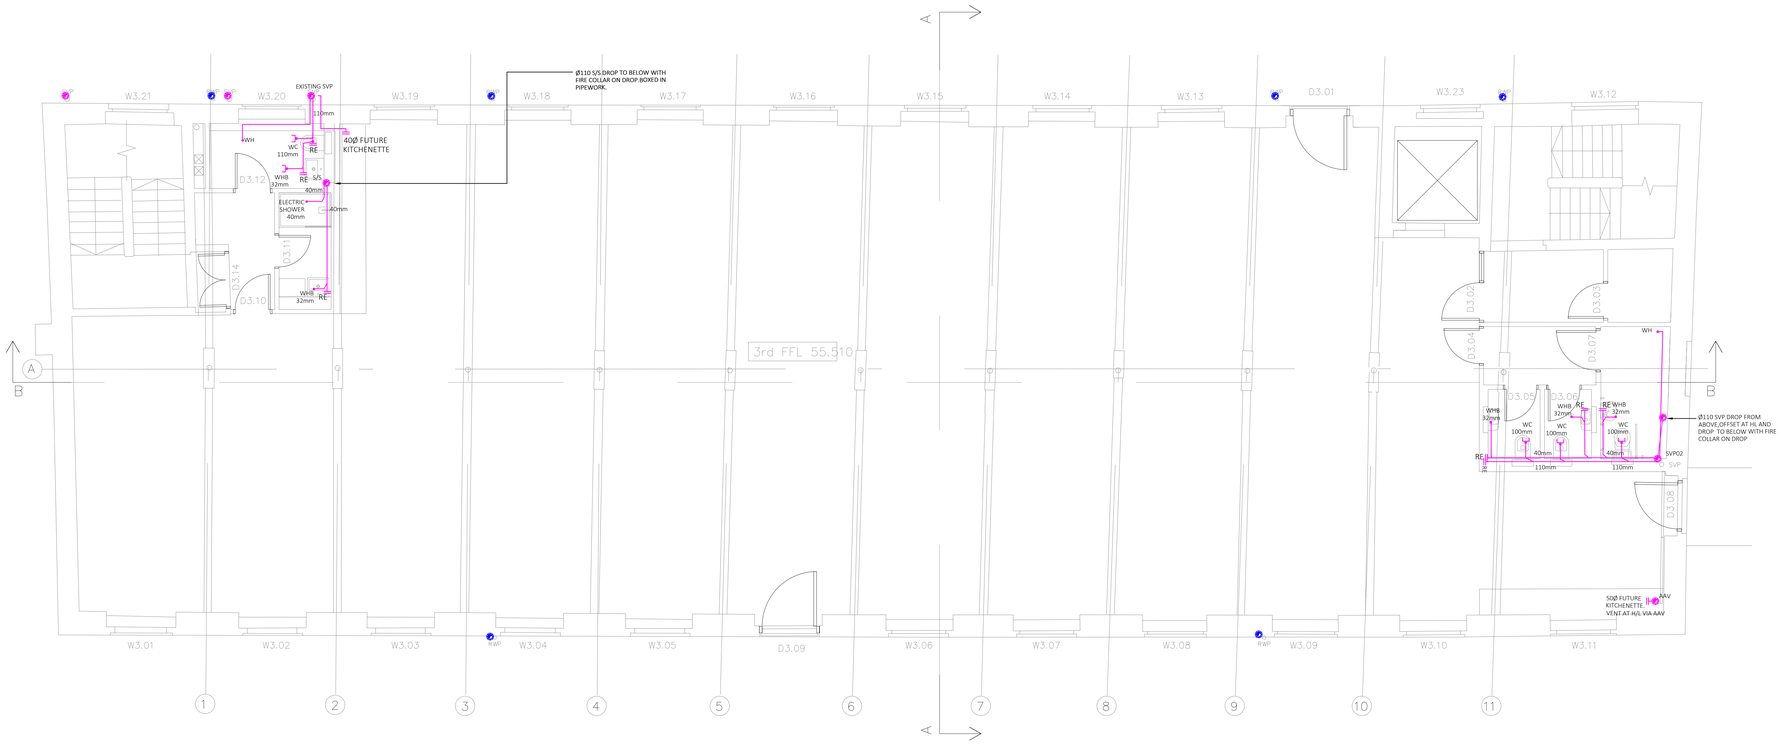

Revision	Description	Drawn by	Checked by	Date
P3	UPDATED INLINE WITH COMMENTS RECEIVED	A.M	A.M	12.12.23
P2	UPDATED INLINE WITH COMMENTS RECEIVED	A.M	A.M	12.12.23
P1	PRELIMINARY	A.M	A.M	12.12.23

Client: Workspace Design & Build

Project: Neptune Mill

Title: Above Ground Drainage Third Floor

Solution environmental services

Pure Office, Brooks Drive,
Cheadle Royal Business Park, Cheadle, SK8 3TD
Tel: 0161 532 9460
www.solution-es.co.uk

Drawn by	Checked by	Scale	Sheet Size	Date
K.H	A.M	1:50	A0	12.12.23

Drawing No. SE4676/M04

Revision P3

PRELIMINARY

ABOVE GROUND DRAINAGE LAYOUT LEGEND

- EXISTING DRAINAGE
- DRAINAGE AT LOW LEVEL
- DRAINAGE AT HIGH LEVEL / CEILING VOID
- CONDENSATE
- PIPEWORK AT HIGH LEVEL / CEILING VOID
- PIPEWORK BELOW GROUND
- RE — RODDING EYE
- WASTE OUTLET
- SVP — SOIL VENT PIPE
- SS — STUB STACK
- AAV — AUTOMATIC AIR ADMITTANCE VALVE
- PLANT / SVP REFERENCE
- DRAINAGE PUMP
- DRY TRAP

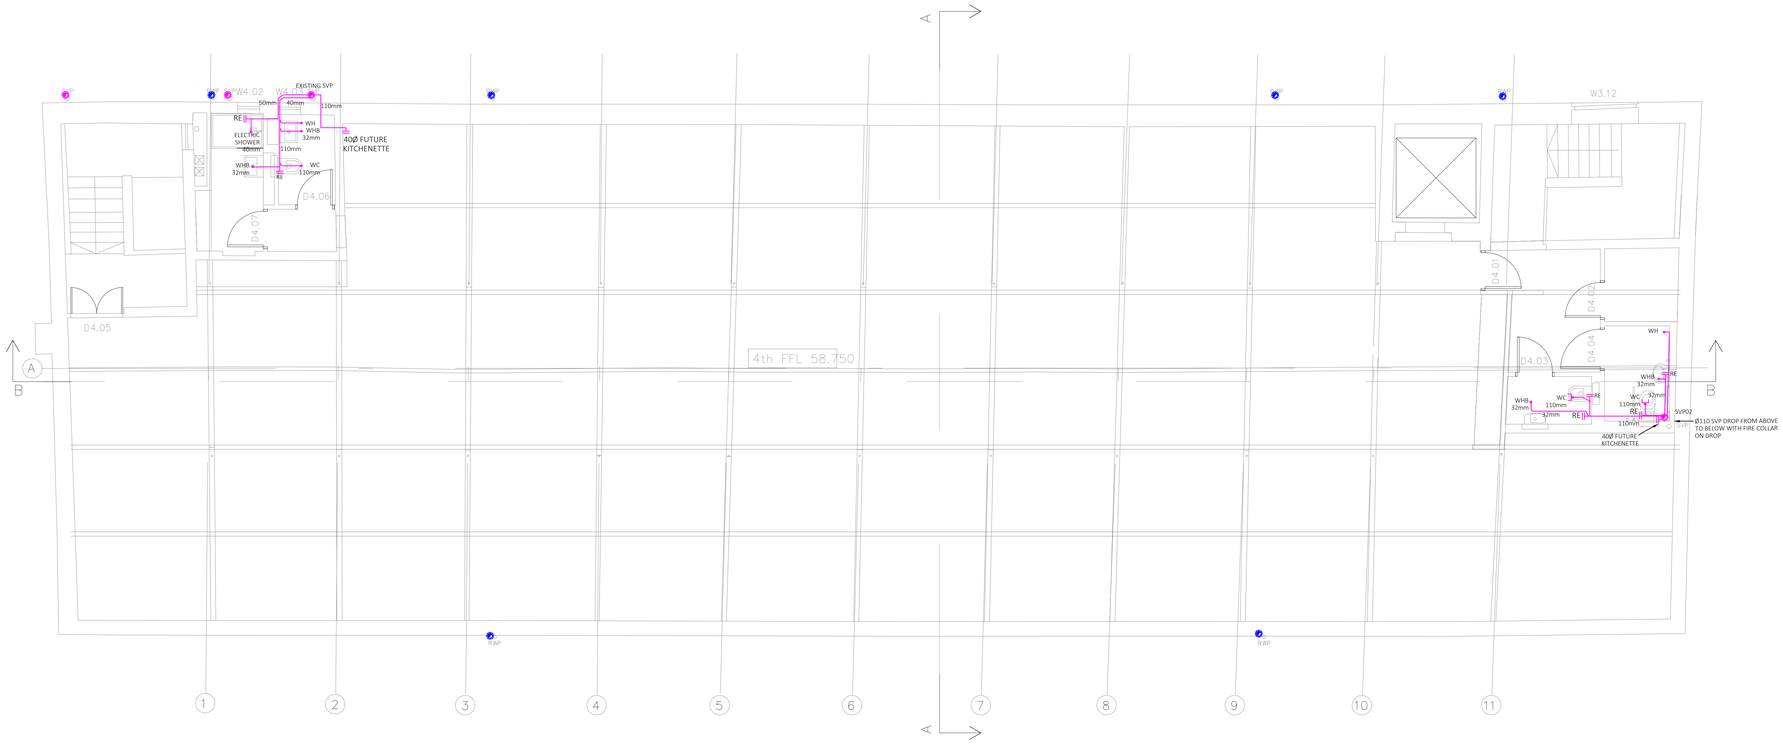

PRELIMINARY

P3	UPDATED INLINE WITH COMMENTS RECEIVED	12.12.23
	UPDATED INLINE WITH COMMENTS RECEIVED	04.12.23
	PRELIMINARY	01.11.23

Revision description

Client: Workspace Design & Build

Project: Neptune Mill

Title: Above Ground Drainage Fourth Floor

Solution environmental services

Pure Office, Brooks Drive,
Cheadle Royal Business Park, Cheadle, SK8 3TD
Tel: 0161 532 9460
www.solution-es.co.uk

Drawn by	Checked by	Scale	Sheet Size	Date
K.H	A.M	1:50	A0	12.12.23

Drawing No. SE4676/M05

Revision P3

ABOVE GROUND DRAINAGE LAYOUT LEGEND

	EXISTING DRAINAGE
	DRAINAGE AT LOW LEVEL
	DRAINAGE AT HIGH LEVEL / CEILING VOID
	CONDENSATE
	PIPEWORK AT HIGH LEVEL / CEILING VOID
	PIPEWORK BELOW GROUND
RE	RODDING EYE
	WASTE OUTLET
SVP	SOIL VENT PIPE
SS	STUB STACK
AAV	AUTOMATIC AIR ADMITTANCE VALVE
	PLANT / SVP REFERENCE
	DRAINAGE PUMP
	DRY TRAP

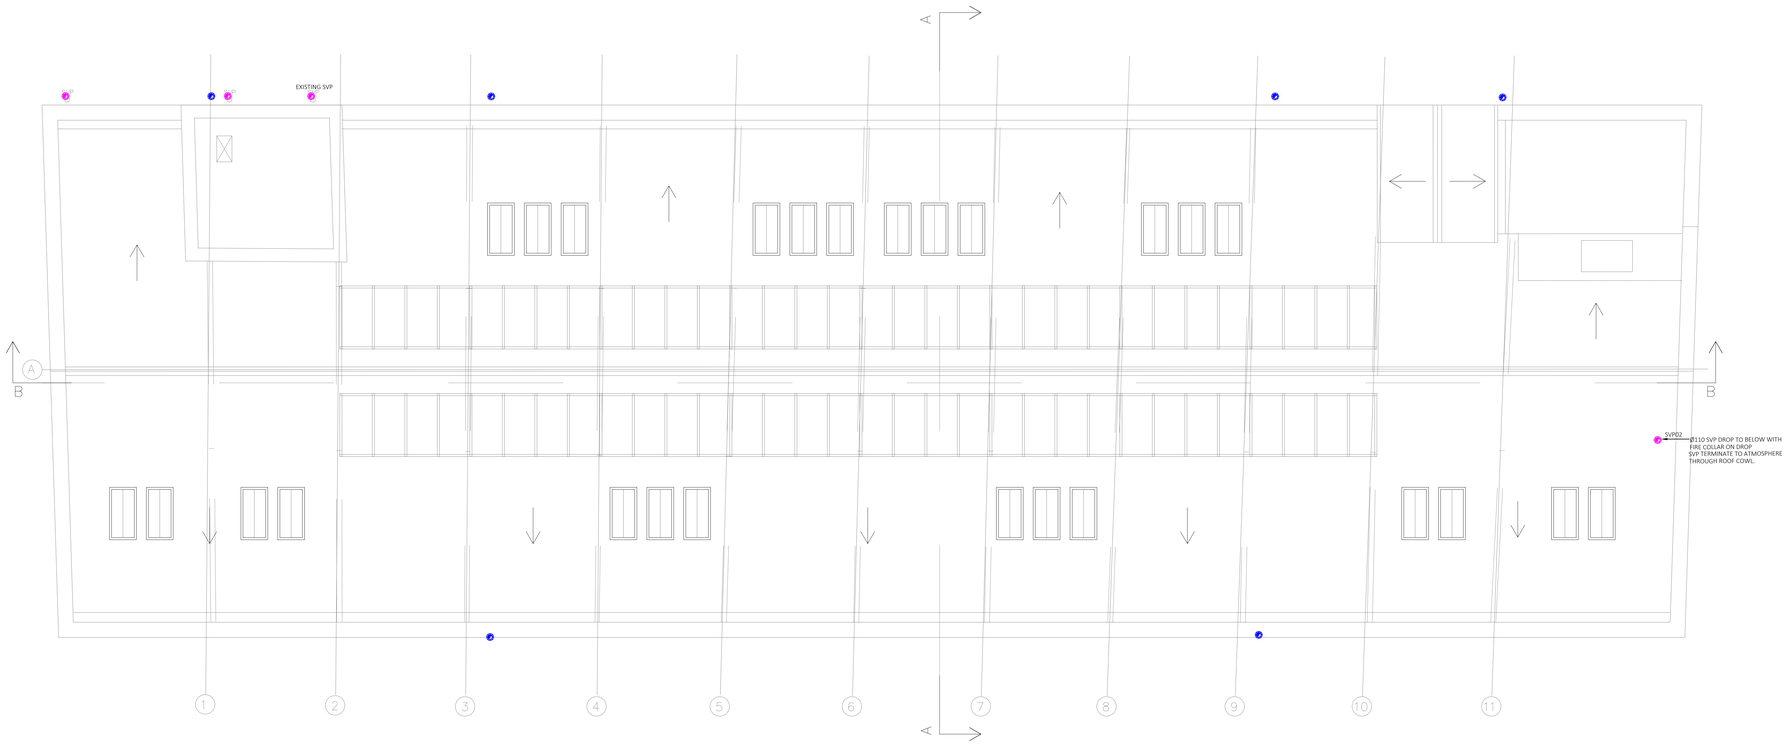

PRELIMINARY

Revision description	Rev	Date	Drawn by	Checked by
UPDATED INLINE WITH COMMENTS RECEIVED	D	12.12.23	K.H	A.M
UPDATED INLINE WITH COMMENTS RECEIVED	C	12.12.23	K.H	A.M
PRELIMINARY	B	12.12.23	K.H	A.M

Client: Workspace Design & Build

Project: Neptune Mill

Title: Above Ground Drainage Roof Level

Solution environmental services

Pure Office, Brooks Drive,
Cheadle Royal Business Park, Cheadle, SK8 3TD
Tel: 0161 532 9460
www.solution-es.co.uk

Drawn by	Checked by	Scale	Sheet Size	Date
K.H	A.M	1:50	A0	12.12.23

Drawing No.: SE4676/M06

Revision: D

ABOVE GROUND DRAINAGE LAYOUT LEGEND

- EXISTING DRAINAGE
- DRAINAGE AT LOW LEVEL
- DRAINAGE AT HIGH LEVEL / CEILING VOID
- CONDENSATE
- PIPEWORK AT HIGH LEVEL / CEILING VOID
- PIPEWORK BELOW GROUND
- RE — RODDING EYE
- WASTE OUTLET
- SVP — SOIL VENT PIPE
- SS — STUB STACK
- AAV — AUTOMATIC AIR ADMITTANCE VALVE
- PLANT / SVP REFERENCE
- DRAINAGE PUMP
- DRY TRAP

PRELIMINARY

UPDATED INLINE WITH COMMENTS RECEIVED	12.12.23	A.M
UPDATED INLINE WITH COMMENTS RECEIVED	04.12.23	K.H
PRELIMINARY	01.11.23	A.M

Revision description

Client: Workspace Design & Build

Project: Neptune Mill

Title: Above Ground Drainage Ground Floor

Solution environmental services

Pure Office, Brooks Drive, Cheadle Royal Business Park, Cheadle, SK8 3TD
Tel: 0161 532 9460
www.solution-es.co.uk

Drawn by	Checked by	Scale	Sheet Size	Date
K.H	A.M	1:50	A0	12.12.23

Drawing No. SE4676/M01

Revision P3