

Existing Location Plan

General Notes

No.	Revision/Issue	Date

Firm Name and Address

 Mason and Marlowe


Mason and Marlowe Ltd.
Project Managers and Quantity Surveyors

5 Picadilly Place
Manchester, M1 3BR

Project Name and Address

17 Stanton st. Manchester M11
4NH

Project	Sheet
17 Stanton st.	A3
Date	
15/02/2024	
Scale	
1/1250	

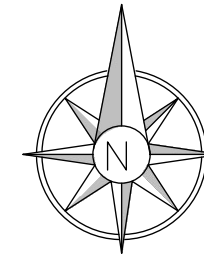

Proposed Location Plan

General Notes

No.	Revision/Issue	Date

Firm Name and Address

 Mason and Marlowe

Mason and Marlowe Ltd.
Project Managers and Quantity Surveyors

5 Picadilly Place
Manchester, M1 3BR

Project Name and Address

17 Stanton st. Manchester M11
4NH

Project 17 Stanton st.	Sheet A3
Date 15/02/2024	
Scale 1/1250	



Existing Site Plan

General Notes

No.	Revision/Issue	Date


Firm Name and Address

 Mason and Marlowe
Mason and Marlowe Ltd.
Project Managers and Quantity Surveyors
5 Picadilly Place
Manchester, M1 3BR

Project Name and Address

17 Stanton st. Manchester M11 4NH

Project	Sheet
17 Stanton st.	A3
Date	
15/02/2024	
Scale	
1/500	

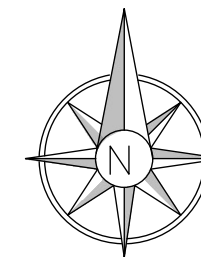

98600

398600



Proposed Site Plan

General Notes

No.	Revision/Issue	Date

Firm Name and Address

 Mason and Marlowe


Mason and Marlowe Ltd.
Project Managers and Quantity Surveyors

5 Picadilly Place
Manchester, M1 3BR


Project Name and Address

17 Stanton st. Manchester M11 4NH

Project 17 Stanton st.	Sheet A3
Date 15/02/2024	
Scale 1/500	

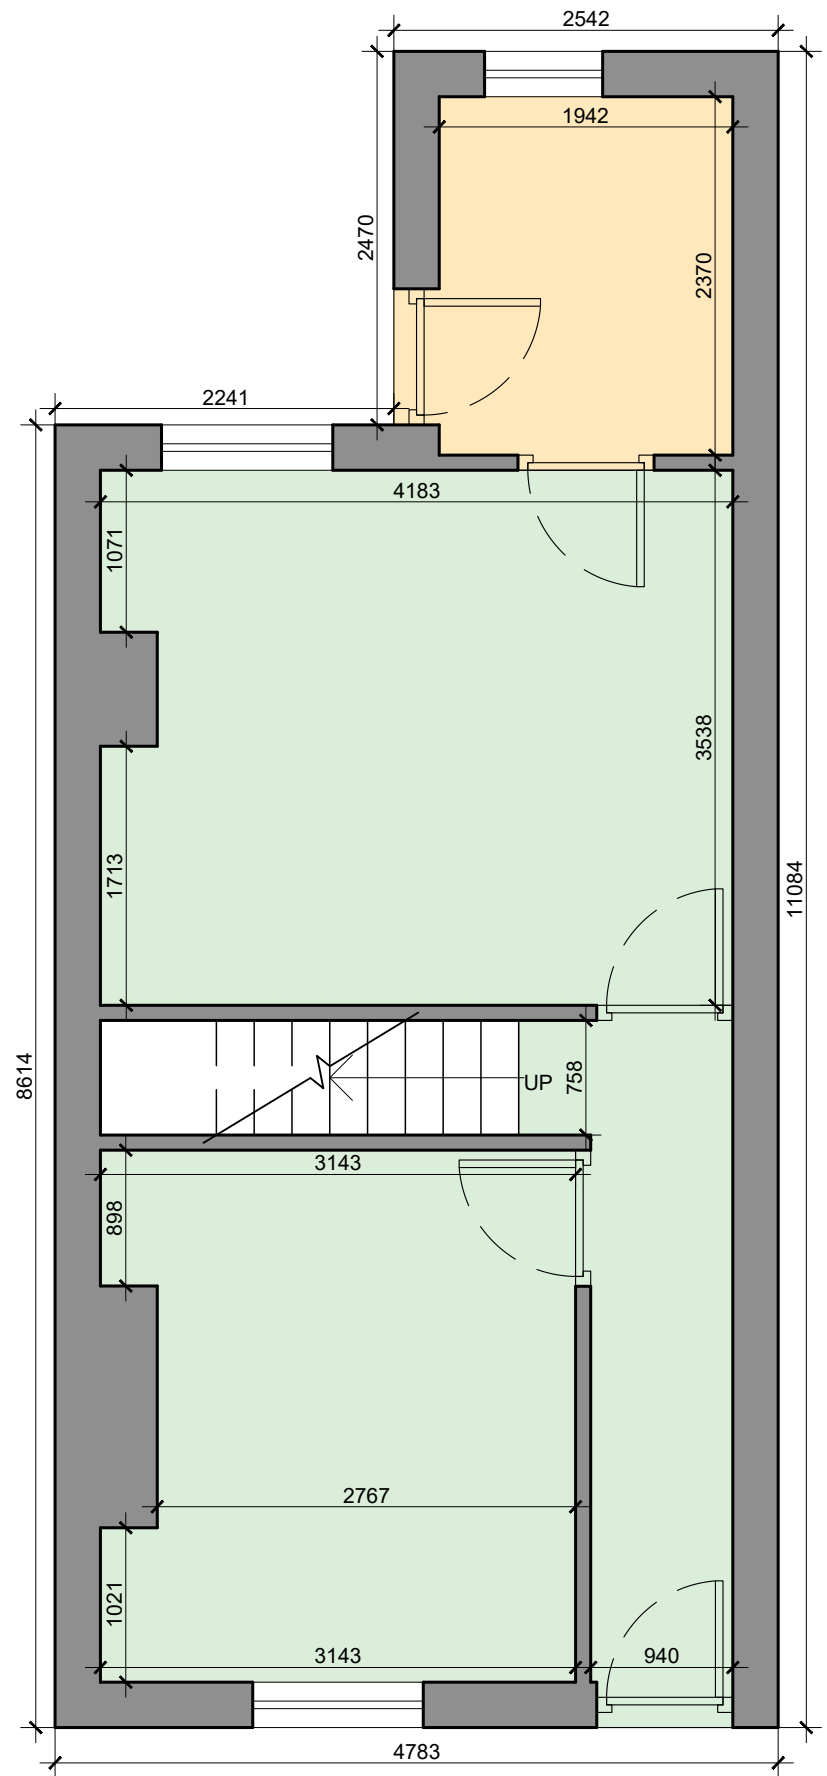

EXISTING GROUND FLOOR PLAN

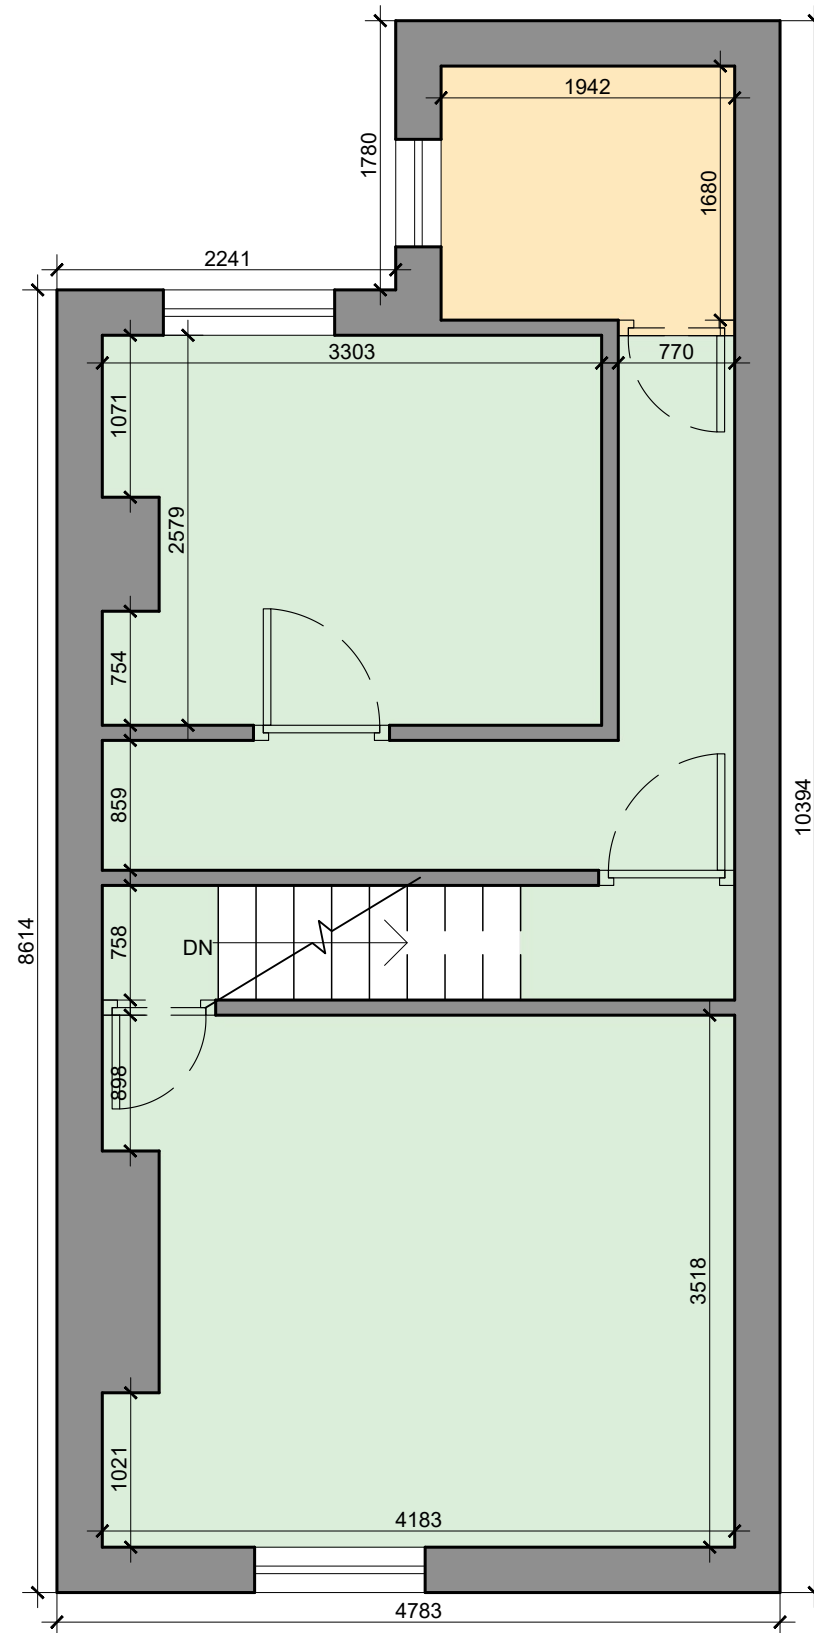

EXISTING FIRST FLOOR PLAN

General Notes

No.	Revision/Issue	Date

Firm Name and Address



Mason and Marlowe Ltd.
Project Managers and Quantity Surveyors

5 Picadilly Place
Manchester, M1 3BR

Project Name and Address

17 Stanton st. Manchester M11
4NH

Project

17 Stanton st.

Date

15/02/2024

Scale

1/50

Sheet

A3



EXISTING FRONT ELEVATION



EXISTING REAR ELEVATION

General Notes

No.	Revision/Issue	Date

Firm Name and Address

 Mason and Marlowe


Mason and Marlowe Ltd.
Project Managers and Quantity Surveyors

5 Picadilly Place
Manchester, M1 3BR

Project Name and Address

17 Stanton st. Manchester M11
4NH

Project 17 Stanton st.	Sheet A3
Date 15/02/2024	
Scale 1/50	

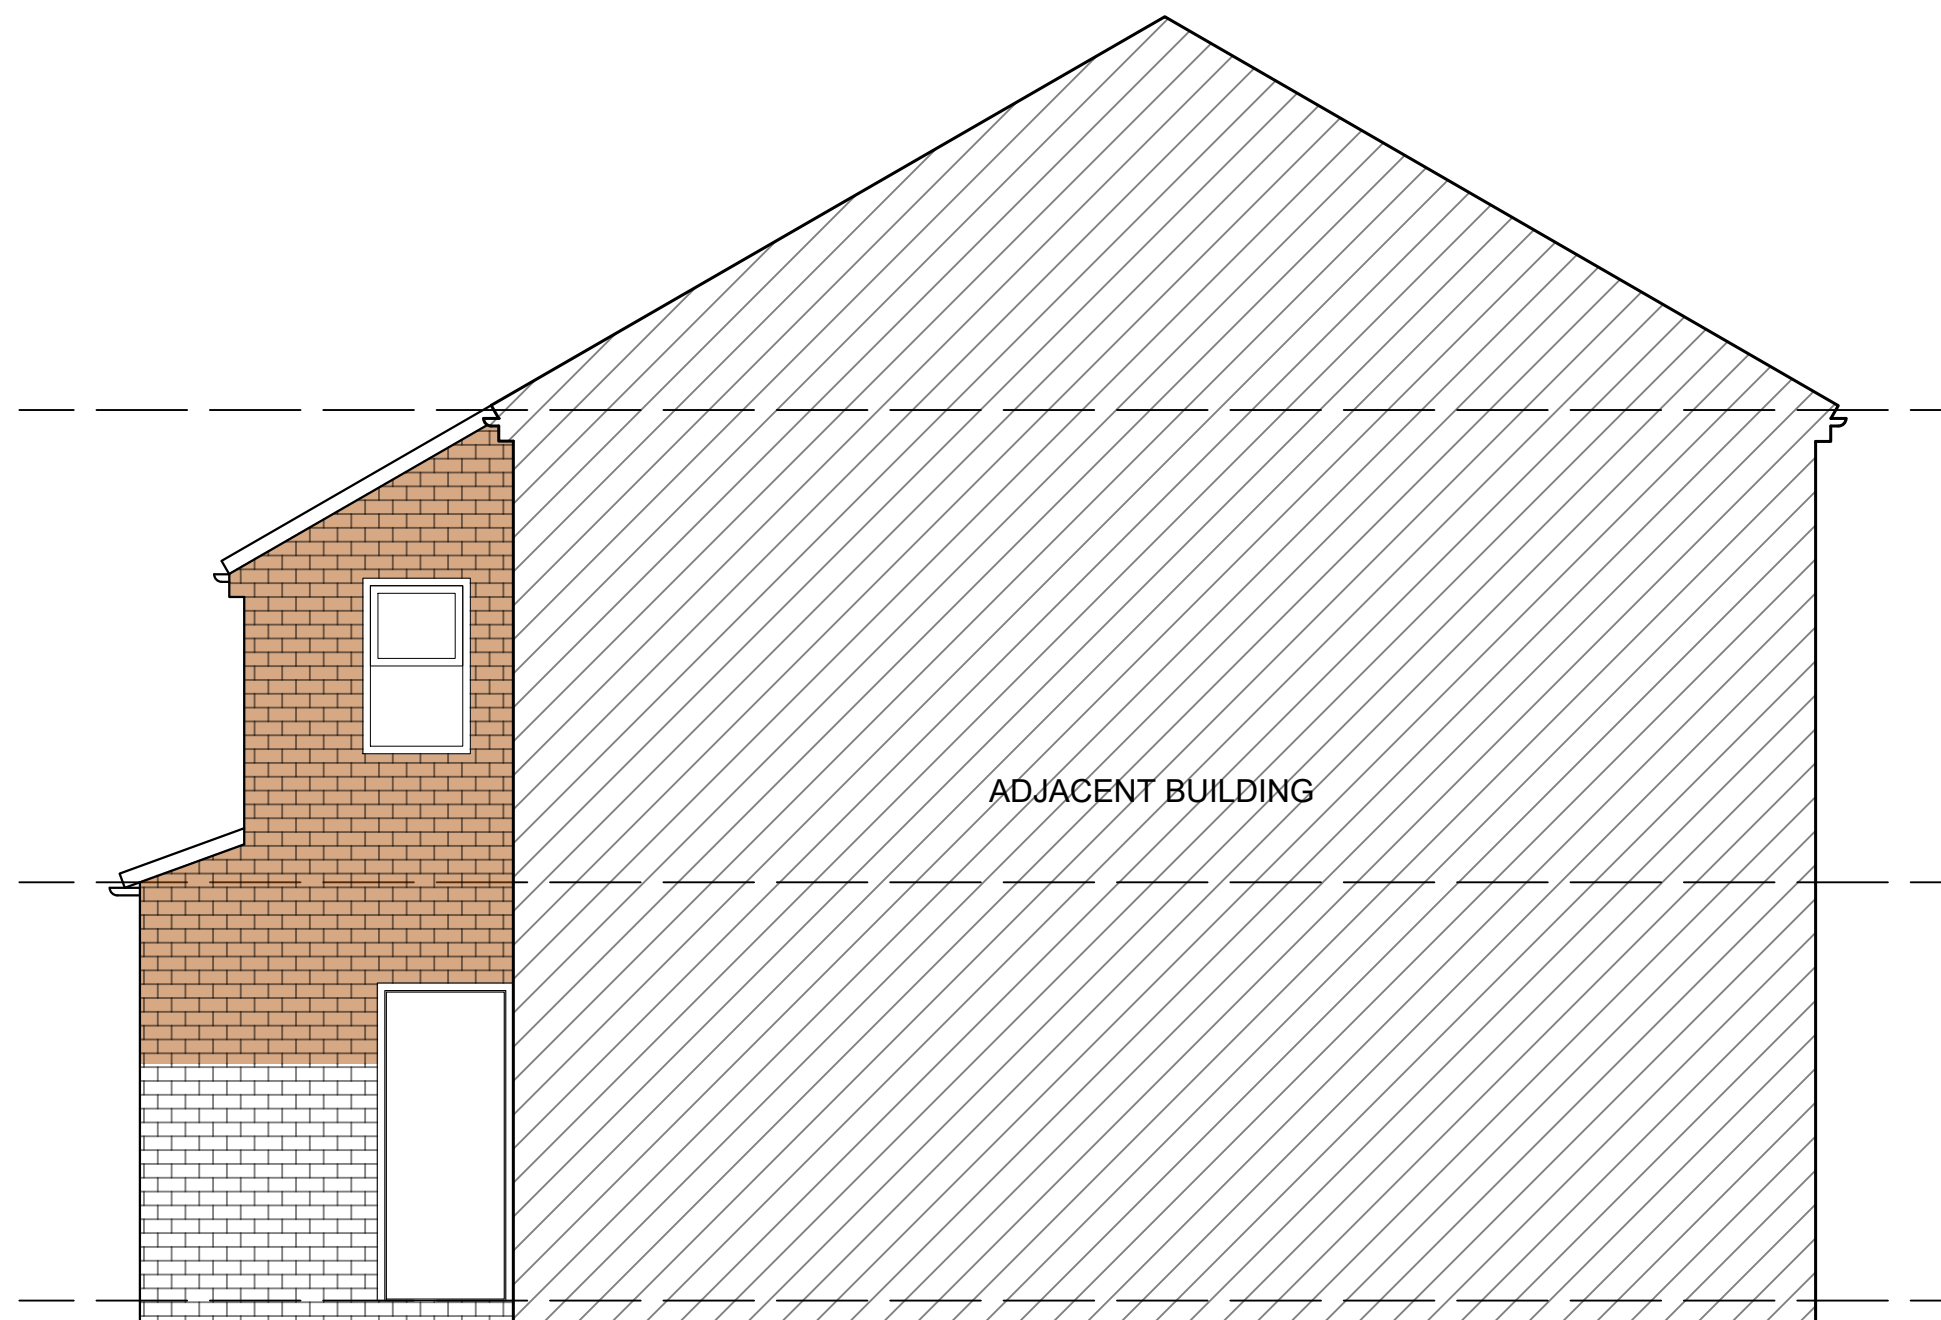

EXISTING RIGHT SIDE ELEVATION⁰



General Notes

No.	Revision/Issue	Date

Firm Name and Address



Mason and Marlowe

Mason and Marlowe Ltd.
Project Managers and Quantity Surveyors

5 Picadilly Place
Manchester, M1 3BR

Project Name and Address

17 Stanton st. Manchester M11
4NH

Project


17 Stanton st.

Date
15/02/2024

Scale
1/100

Sheet

A3


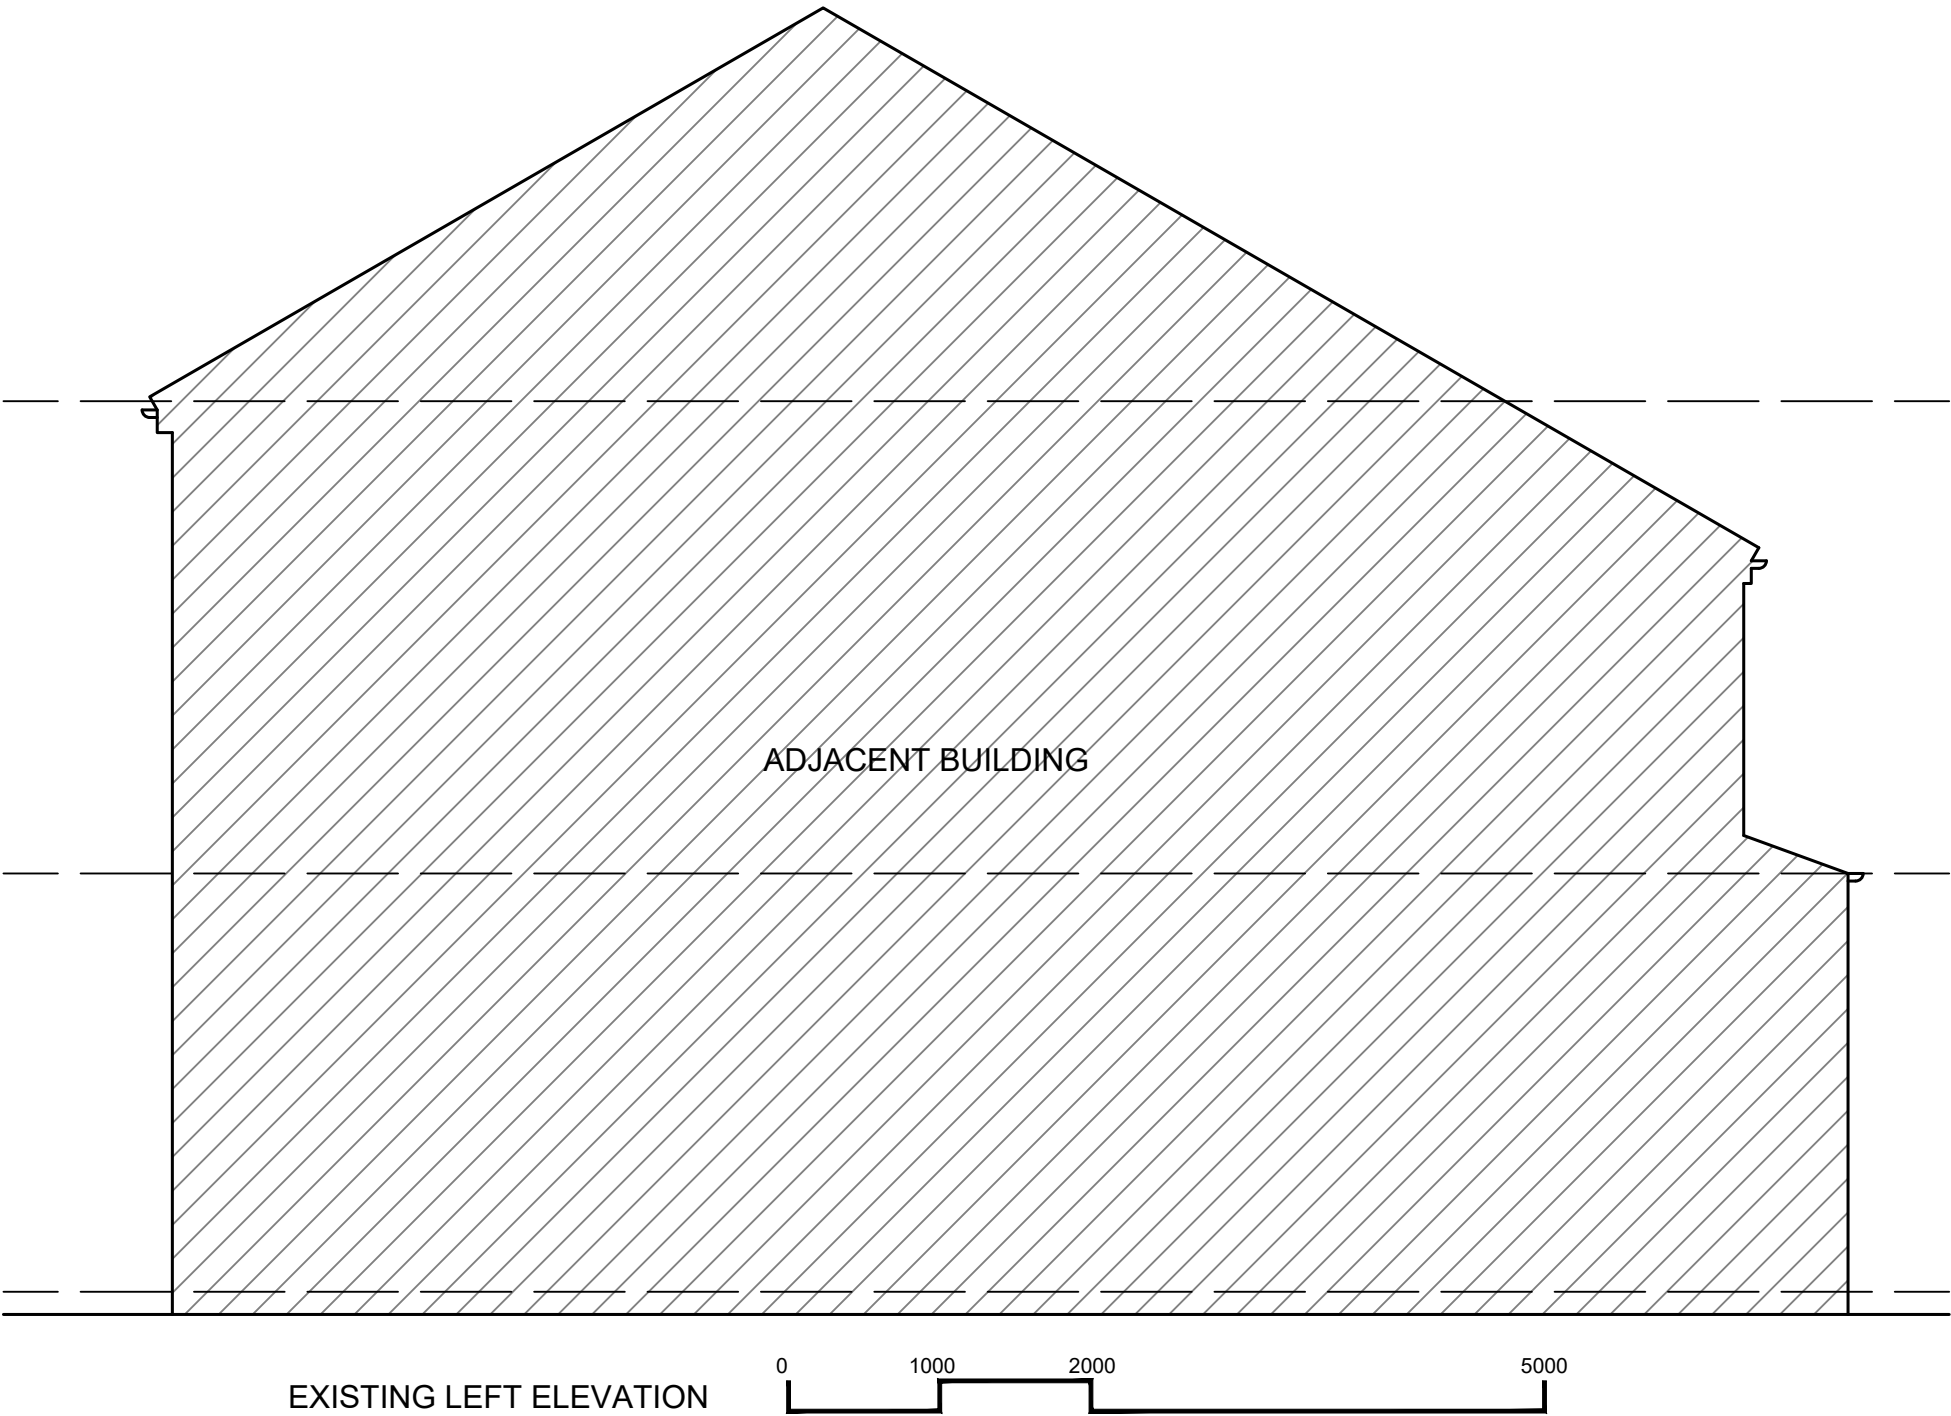


General Notes		
No.	Revision/Issue	Date

Firm Name and Address
 Mason and Marlowe
Mason and Marlowe Ltd. Project Managers and Quantity Surveyors
5 Picadilly Place Manchester, M1 3BR

Project Name and Address
17 Stanton st. Manchester M11 4NH

Project	Sheet
17 Stanton st.	A3
Date 15/02/2024	
Scale 1/50	

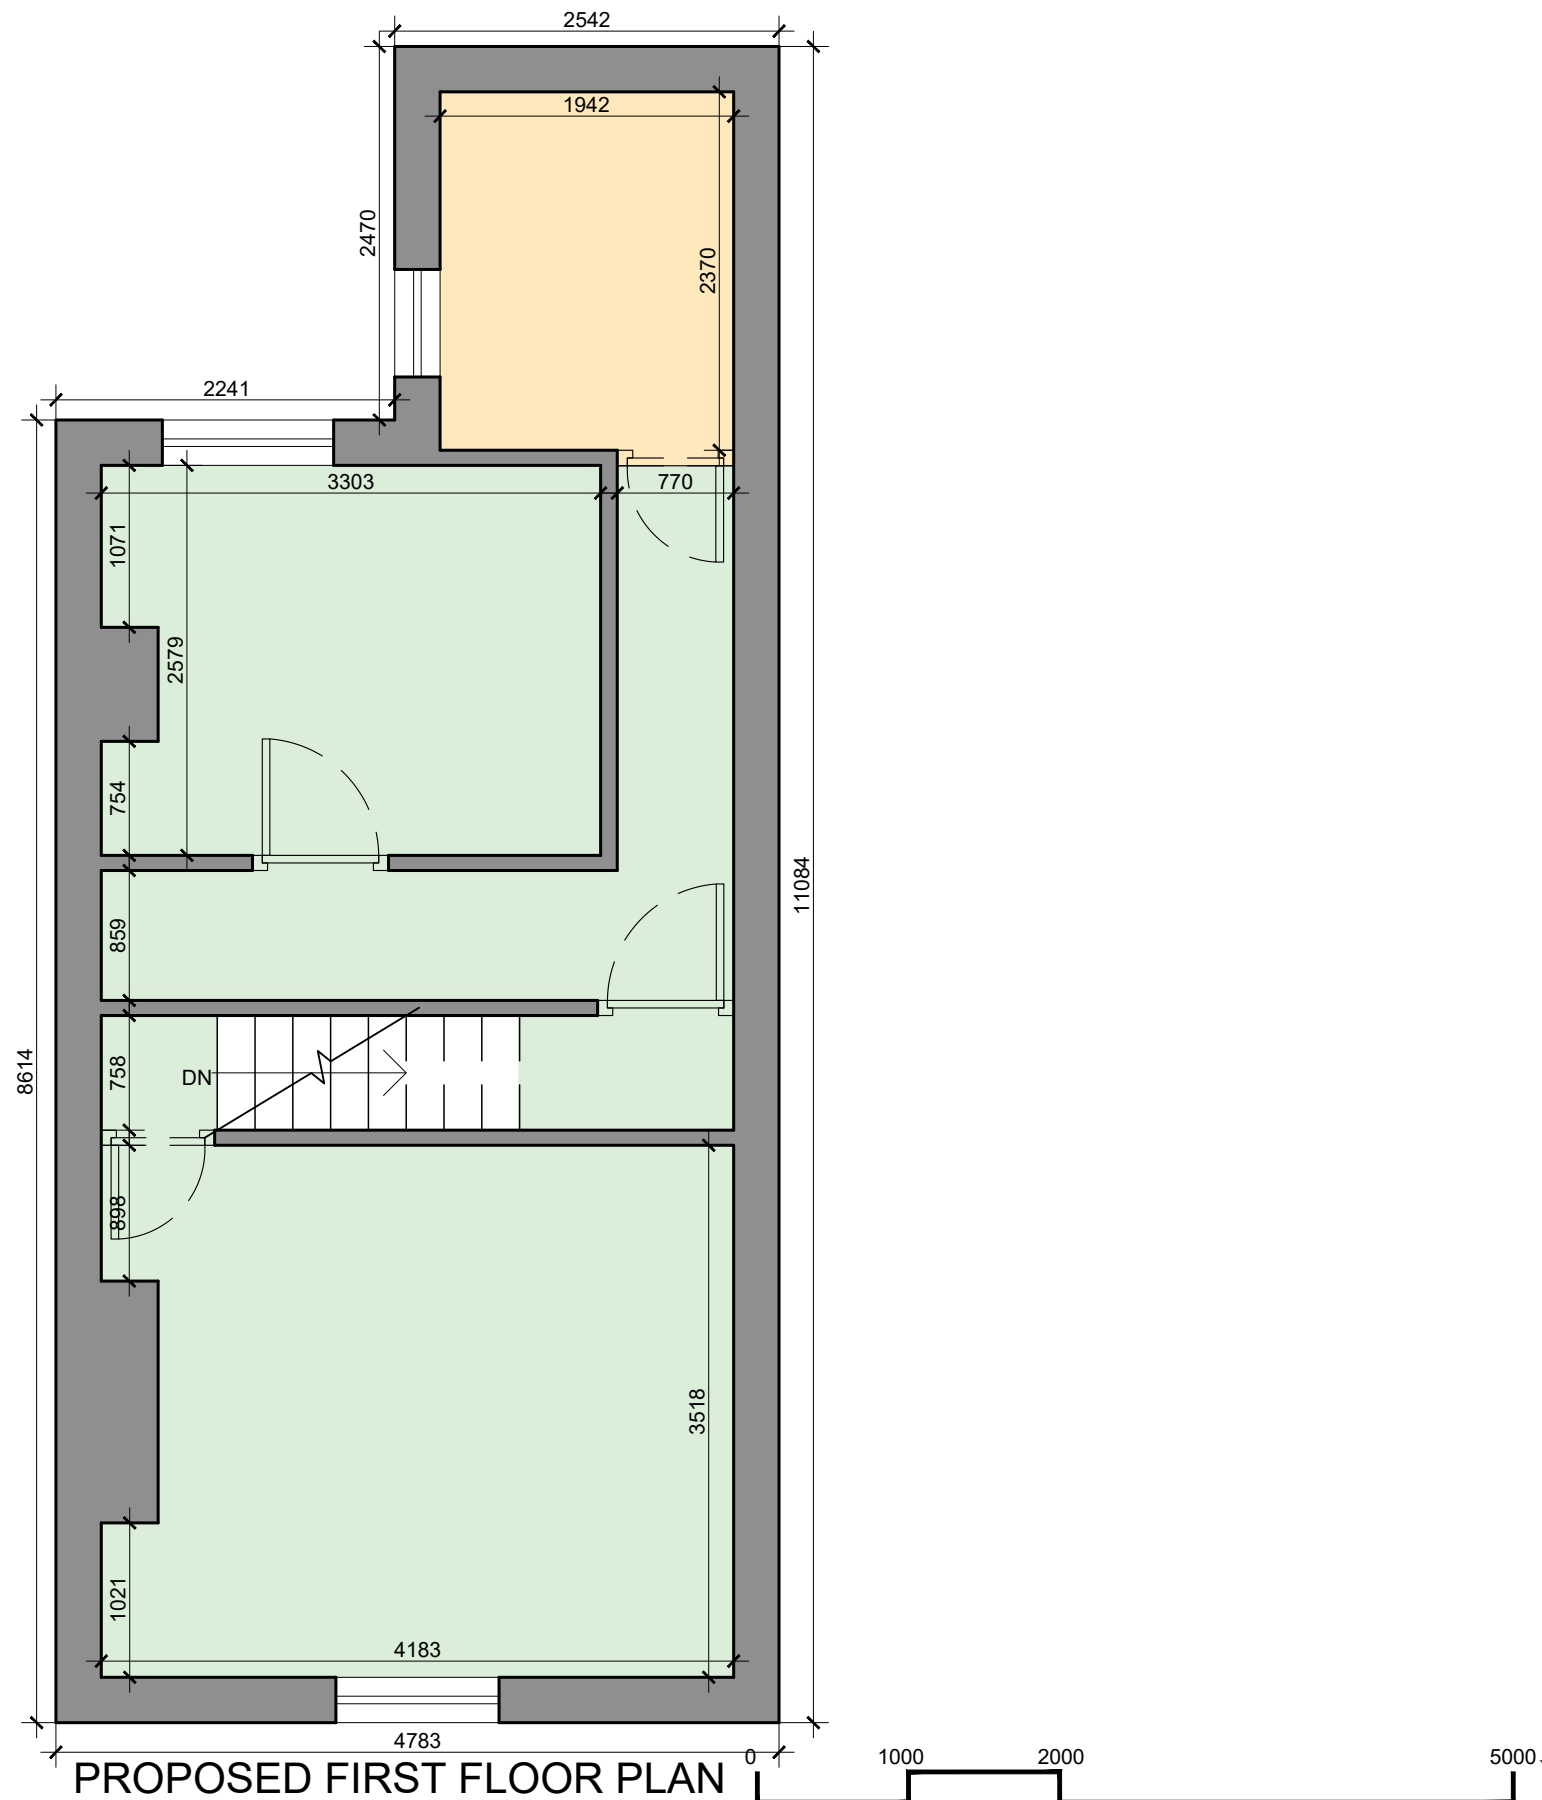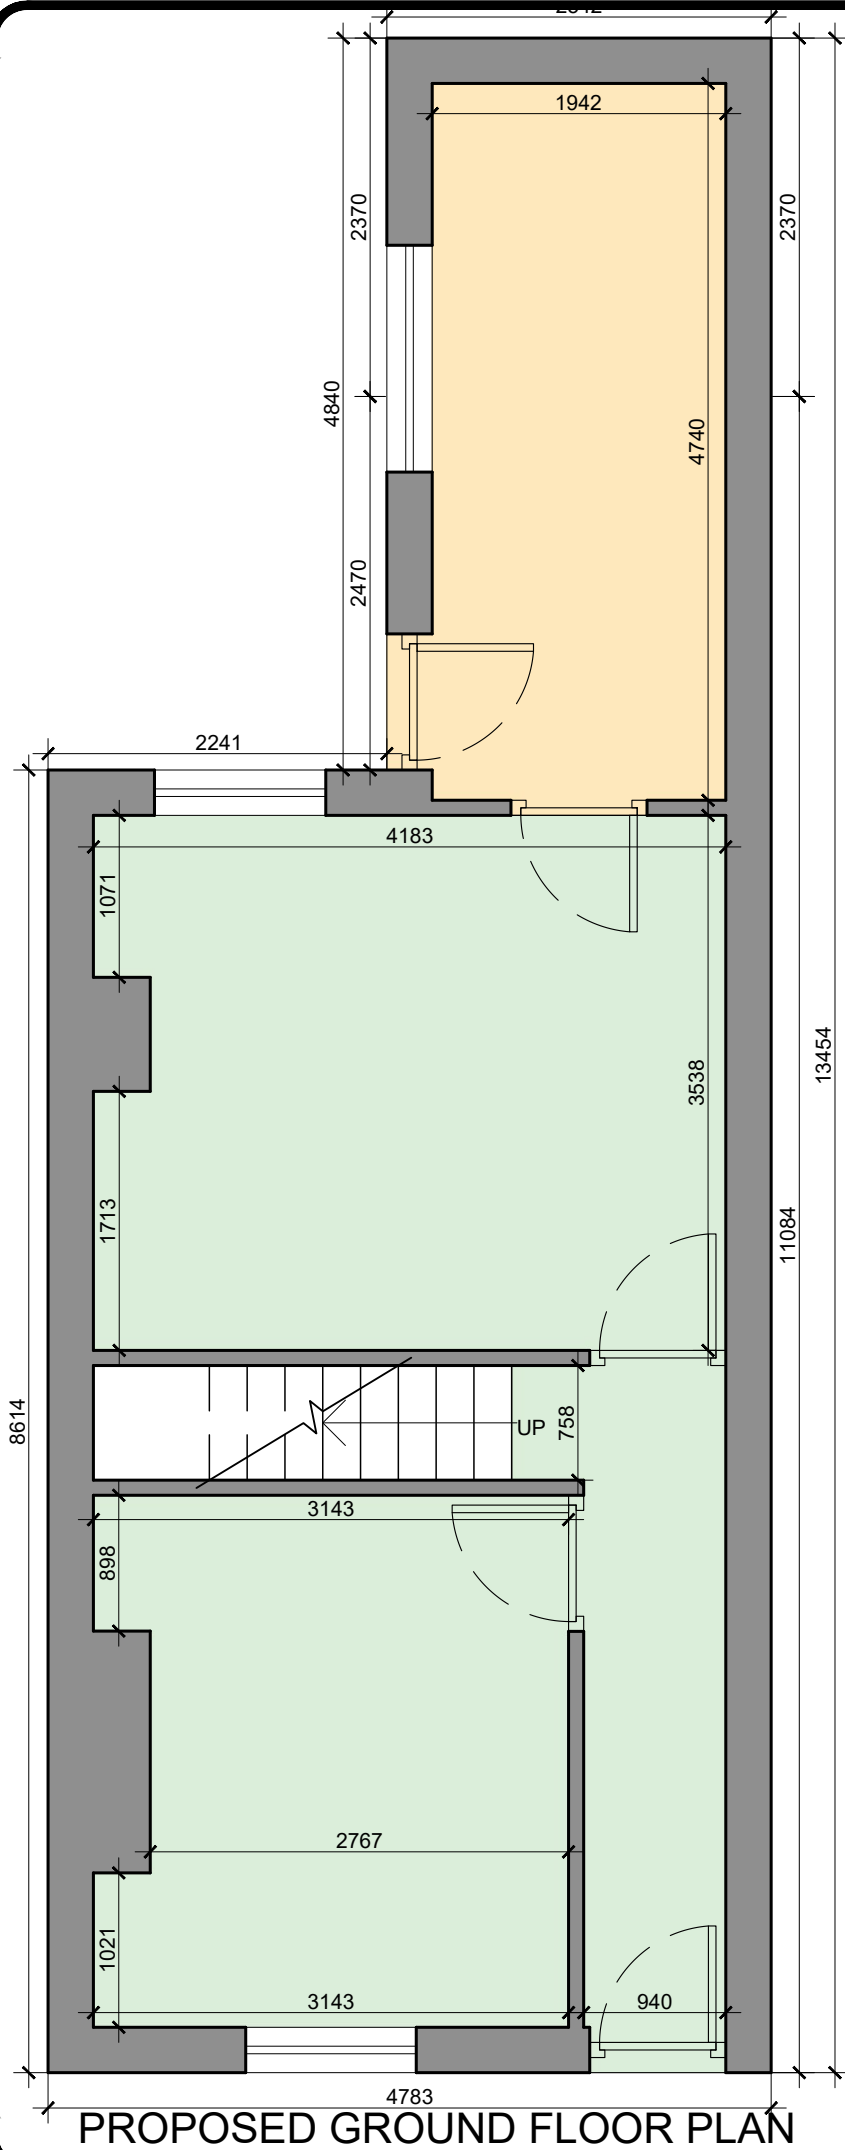

General Notes

No.	Revision/Issue	Date

Firm Name and Address

 Mason and Marlowe

Mason and Marlowe Ltd.
Project Managers and Quantity Surveyors

5 Picadilly Place
Manchester, M1 3BR


Project Name and Address

17 Stanton st. Manchester M11
4NH

Project	Sheet
17 Stanton st.	A3
Date	
15/02/2024	
Scale	1/50



PROPOSED FRONT ELEVATION

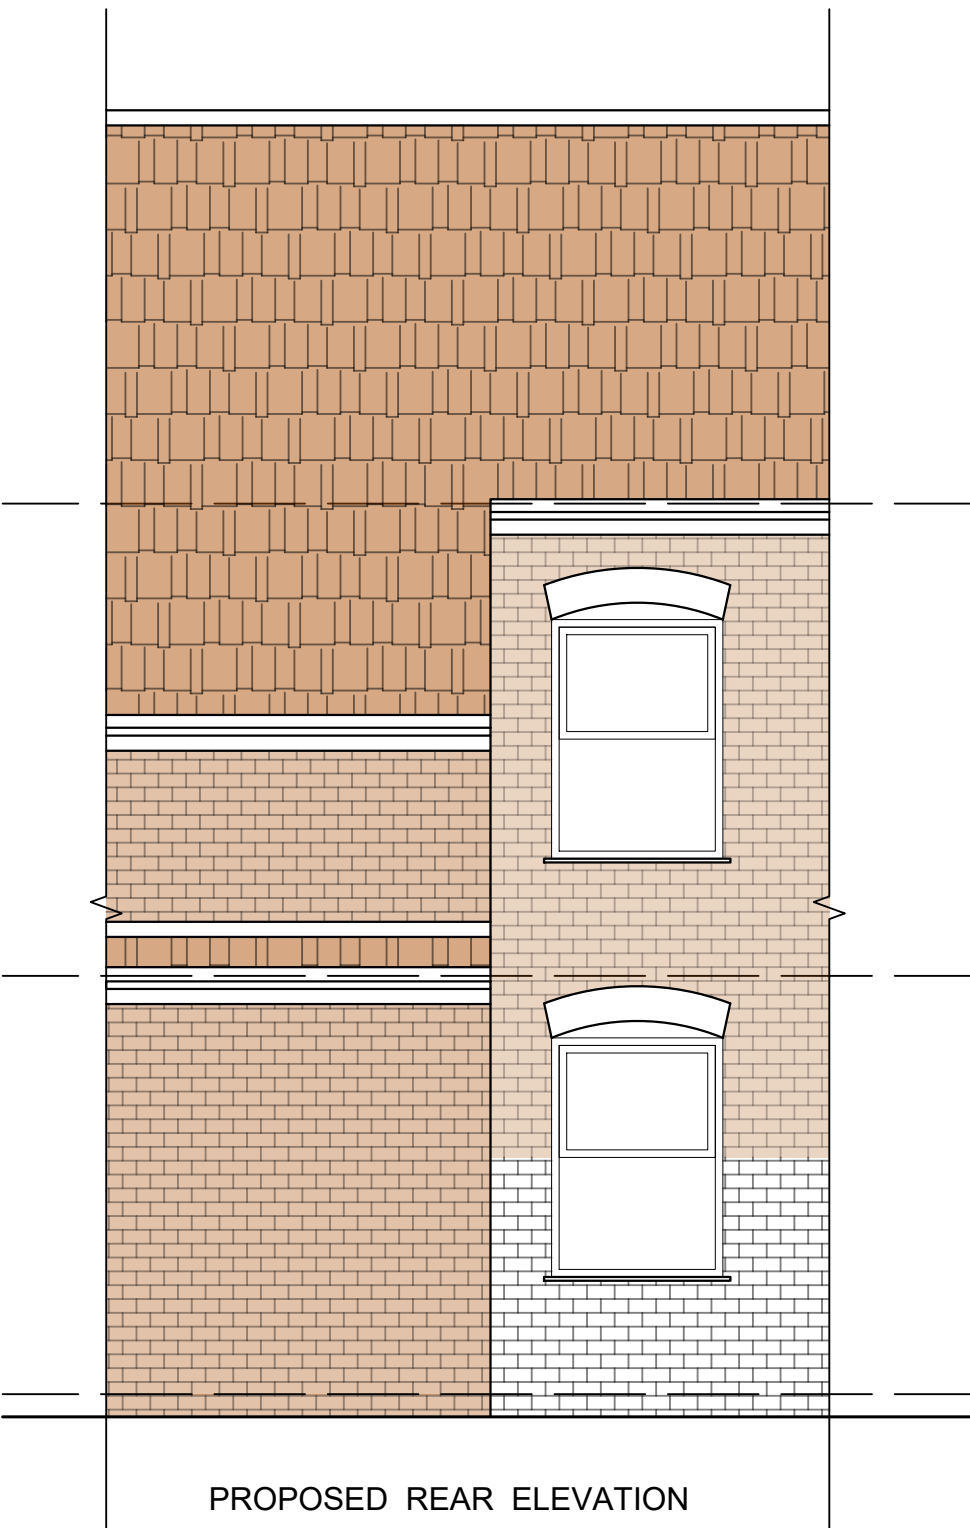

PROPOSED REAR ELEVATION

General Notes

No.	Revision/Issue	Date

Firm Name and Address

 Mason and Marlowe

Mason and Marlowe Ltd.
Project Managers and Quantity Surveyors

5 Picadilly Place
Manchester, M1 3BR

Project Name and Address

17 Stanton st. Manchester M11 4NH


Project	Sheet
17 Stanton st.	A3
Date	
15/02/2024	
Scale	
1/50	



A horizontal number line with tick marks at 0, 1000, 2000, and 5000. A rectangular box is drawn below the line, spanning from the 1000 mark to the 2000 mark.

Project 17 Stanton st.	Sheet A3
Date 15/02/2024	
Scale 1/50	

Firm Name and Address

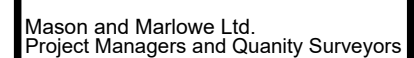

5 Picadilly Place
Manchester, M1 3BR

Project Name and Address

17 Stanton st. Manchester M11
4NH


Project
17 Stanton st.

Date
15/02/2024

Scale
1/50

Sheet

A3

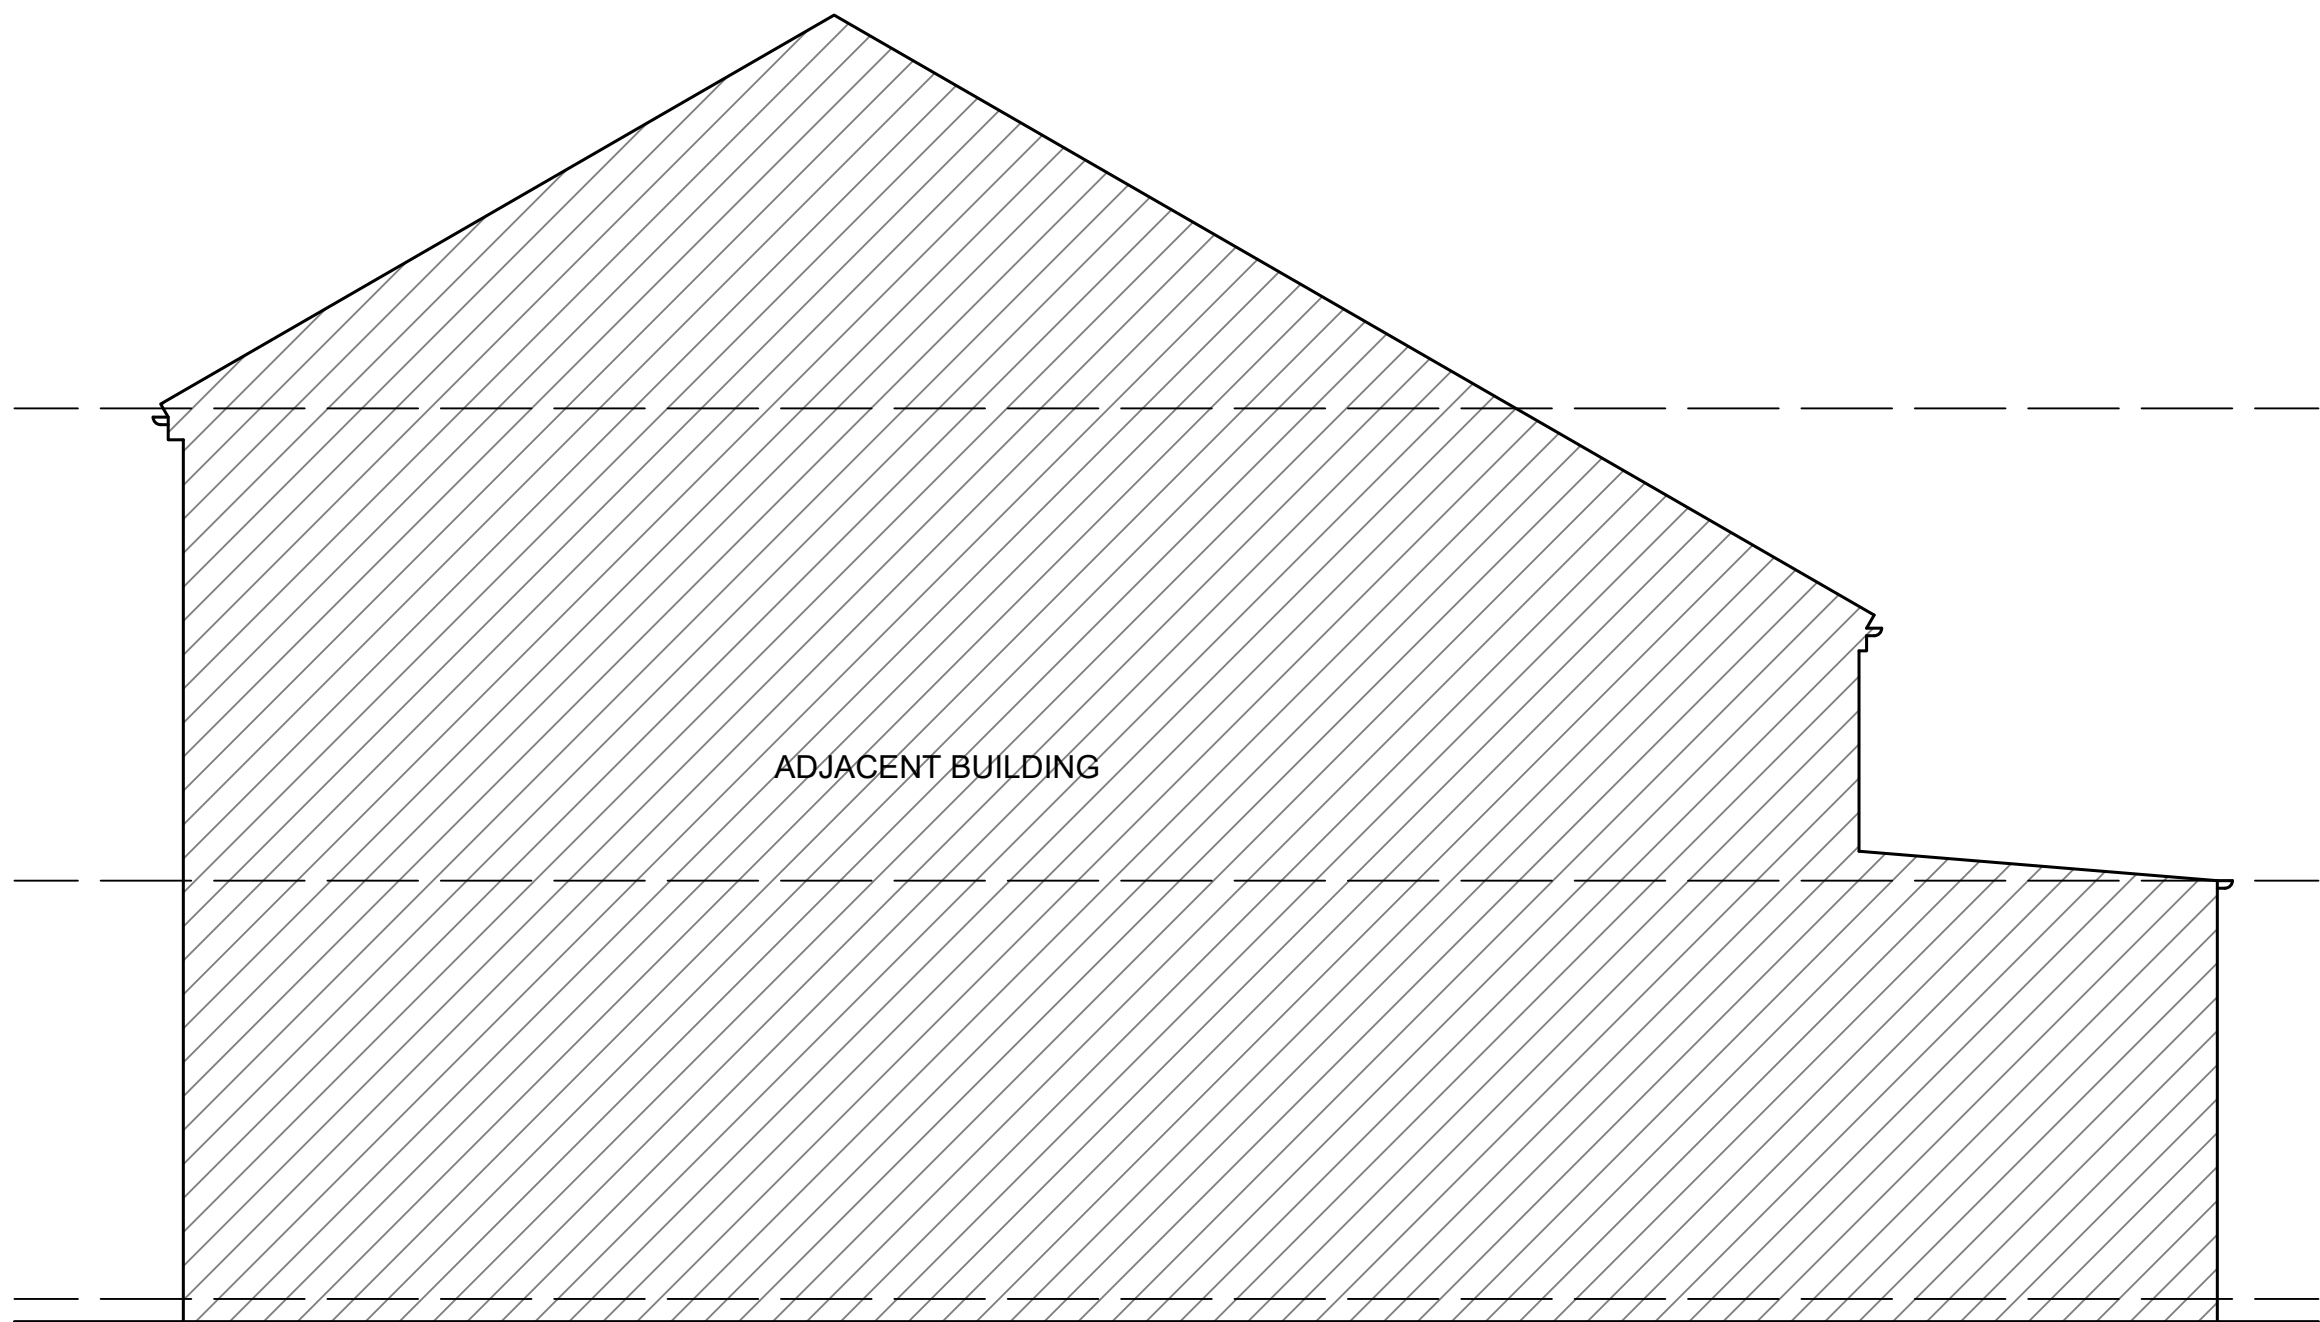

PROPOSED LEFT SIDE ELEVATION



General Notes

No.	Revision/Issue	Date

Firm Name and Address



Mason and Marlowe Ltd.
Project Managers and Quantity Surveyors

5 Picadilly Place
Manchester, M1 3BR

Project Name and Address

17 Stanton st. Manchester M11
4NH

Project

17 Stanton st.

Date

15/02/2024

Scale

1/50

Sheet

A3