


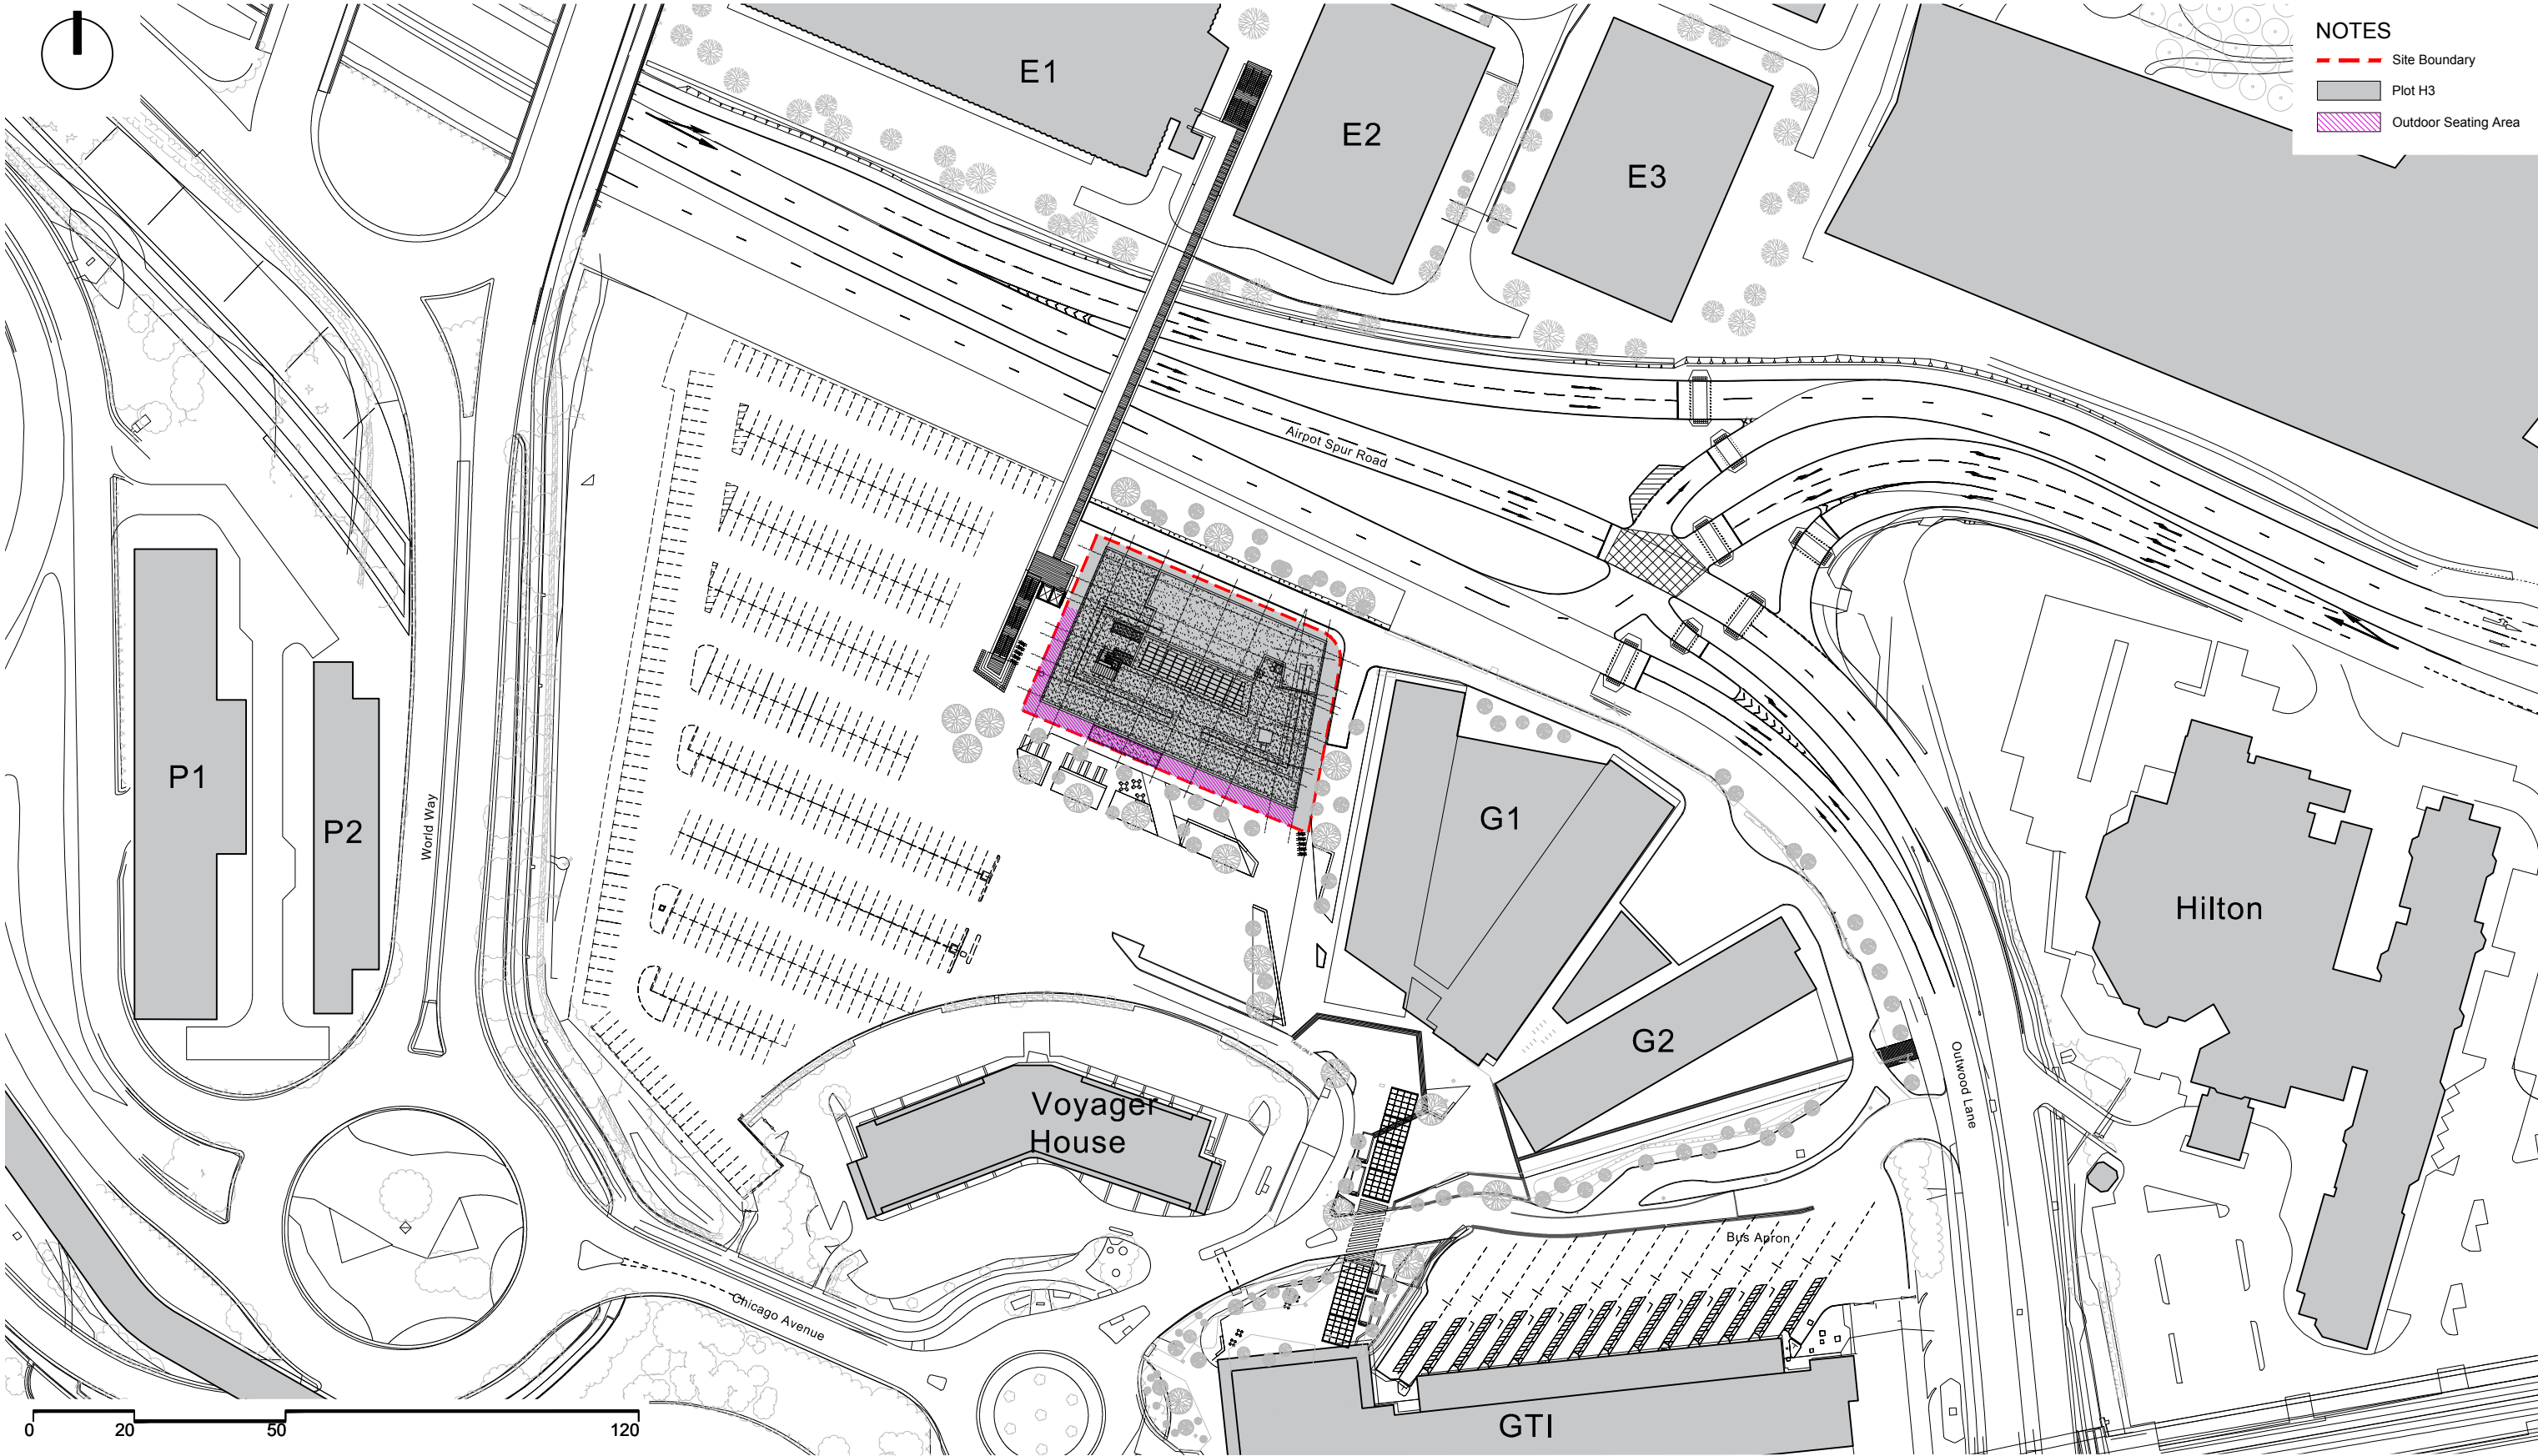

dexter
moren
associates

architecture urban design
interior design creative media
www.dextermoren.com

architecture

57d
jamestown road
london nw1 7db
UK

t: 020 7267 4440

P0

For Planning - Outdoor Seating Area Shown

P0

For Information

rev

amendments

18.12.19

BO

KS

01.11.19

BO

DM

date

by

chk

project

Manchester Airport Plot H3 Tribe

drawing title

Proposed Site Block Plan

scale

1:1250 @ A3
NTS @ A4

date

16.10.19

drawn by

BO

client

MAG

drawing status

FOR PLANNING

job no.

1680

drawing no.

A-100-000

revision

P0