



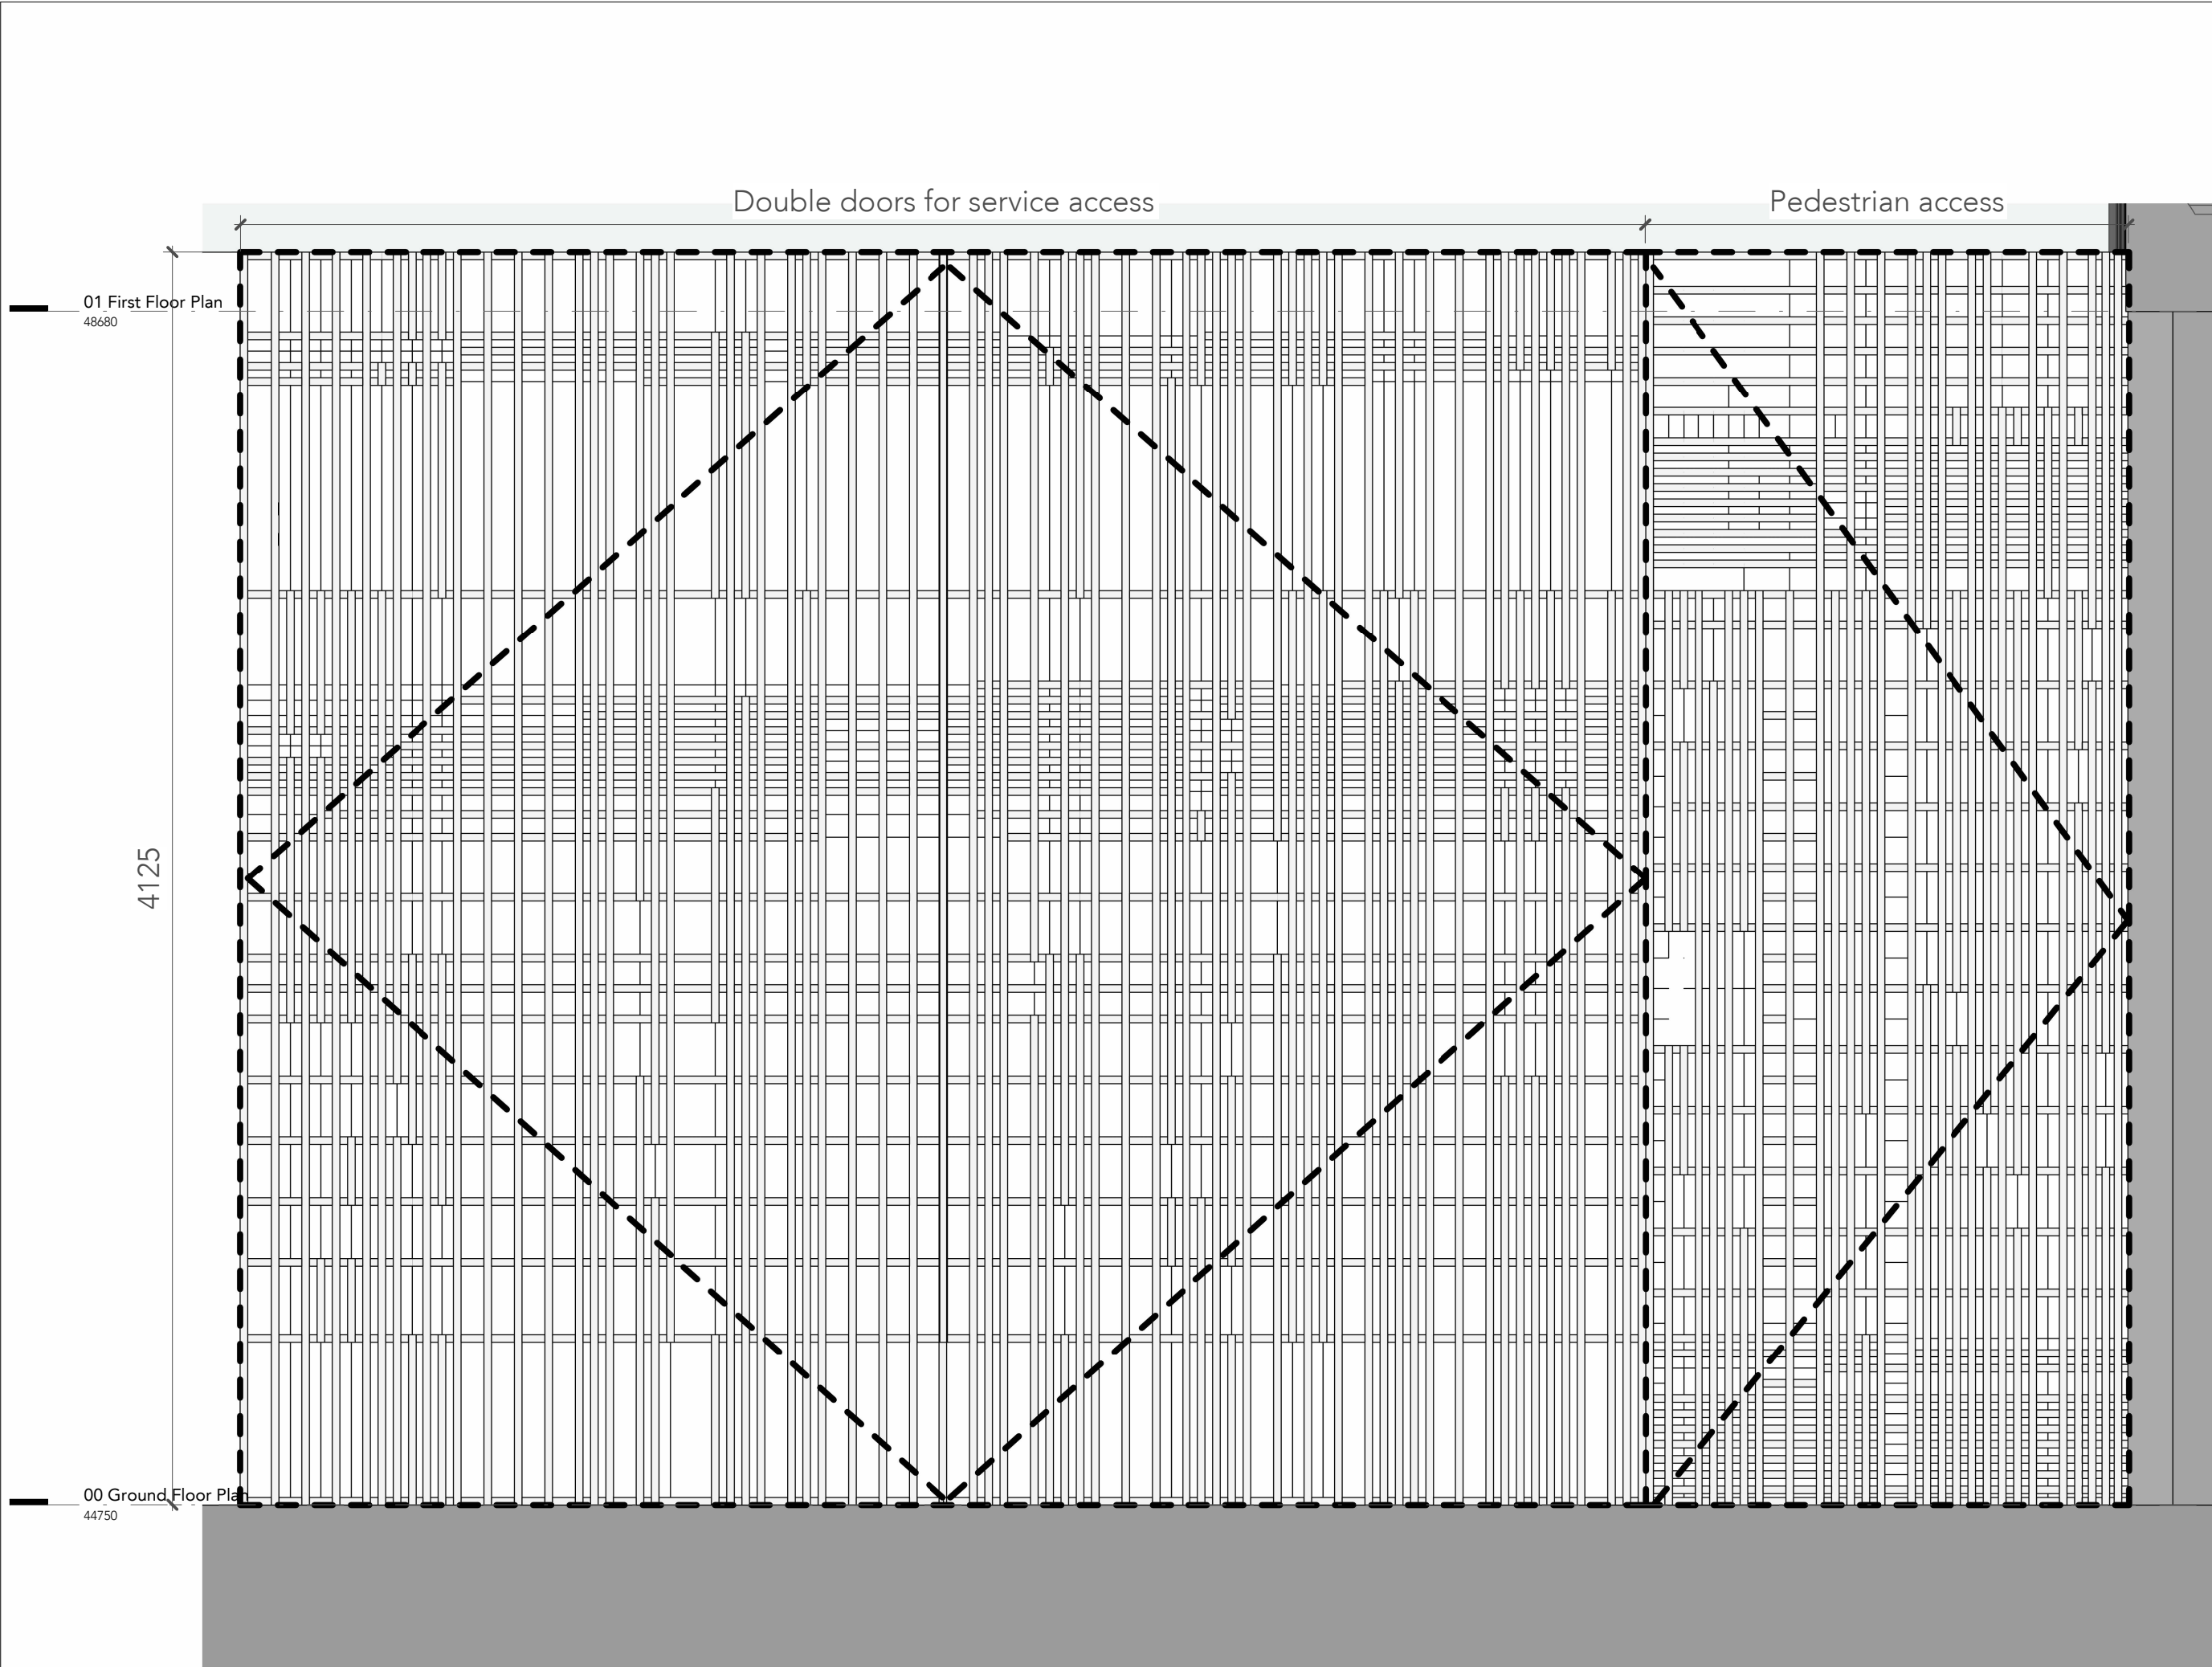


Meal Street Gate Entrance Elevation
1 : 20

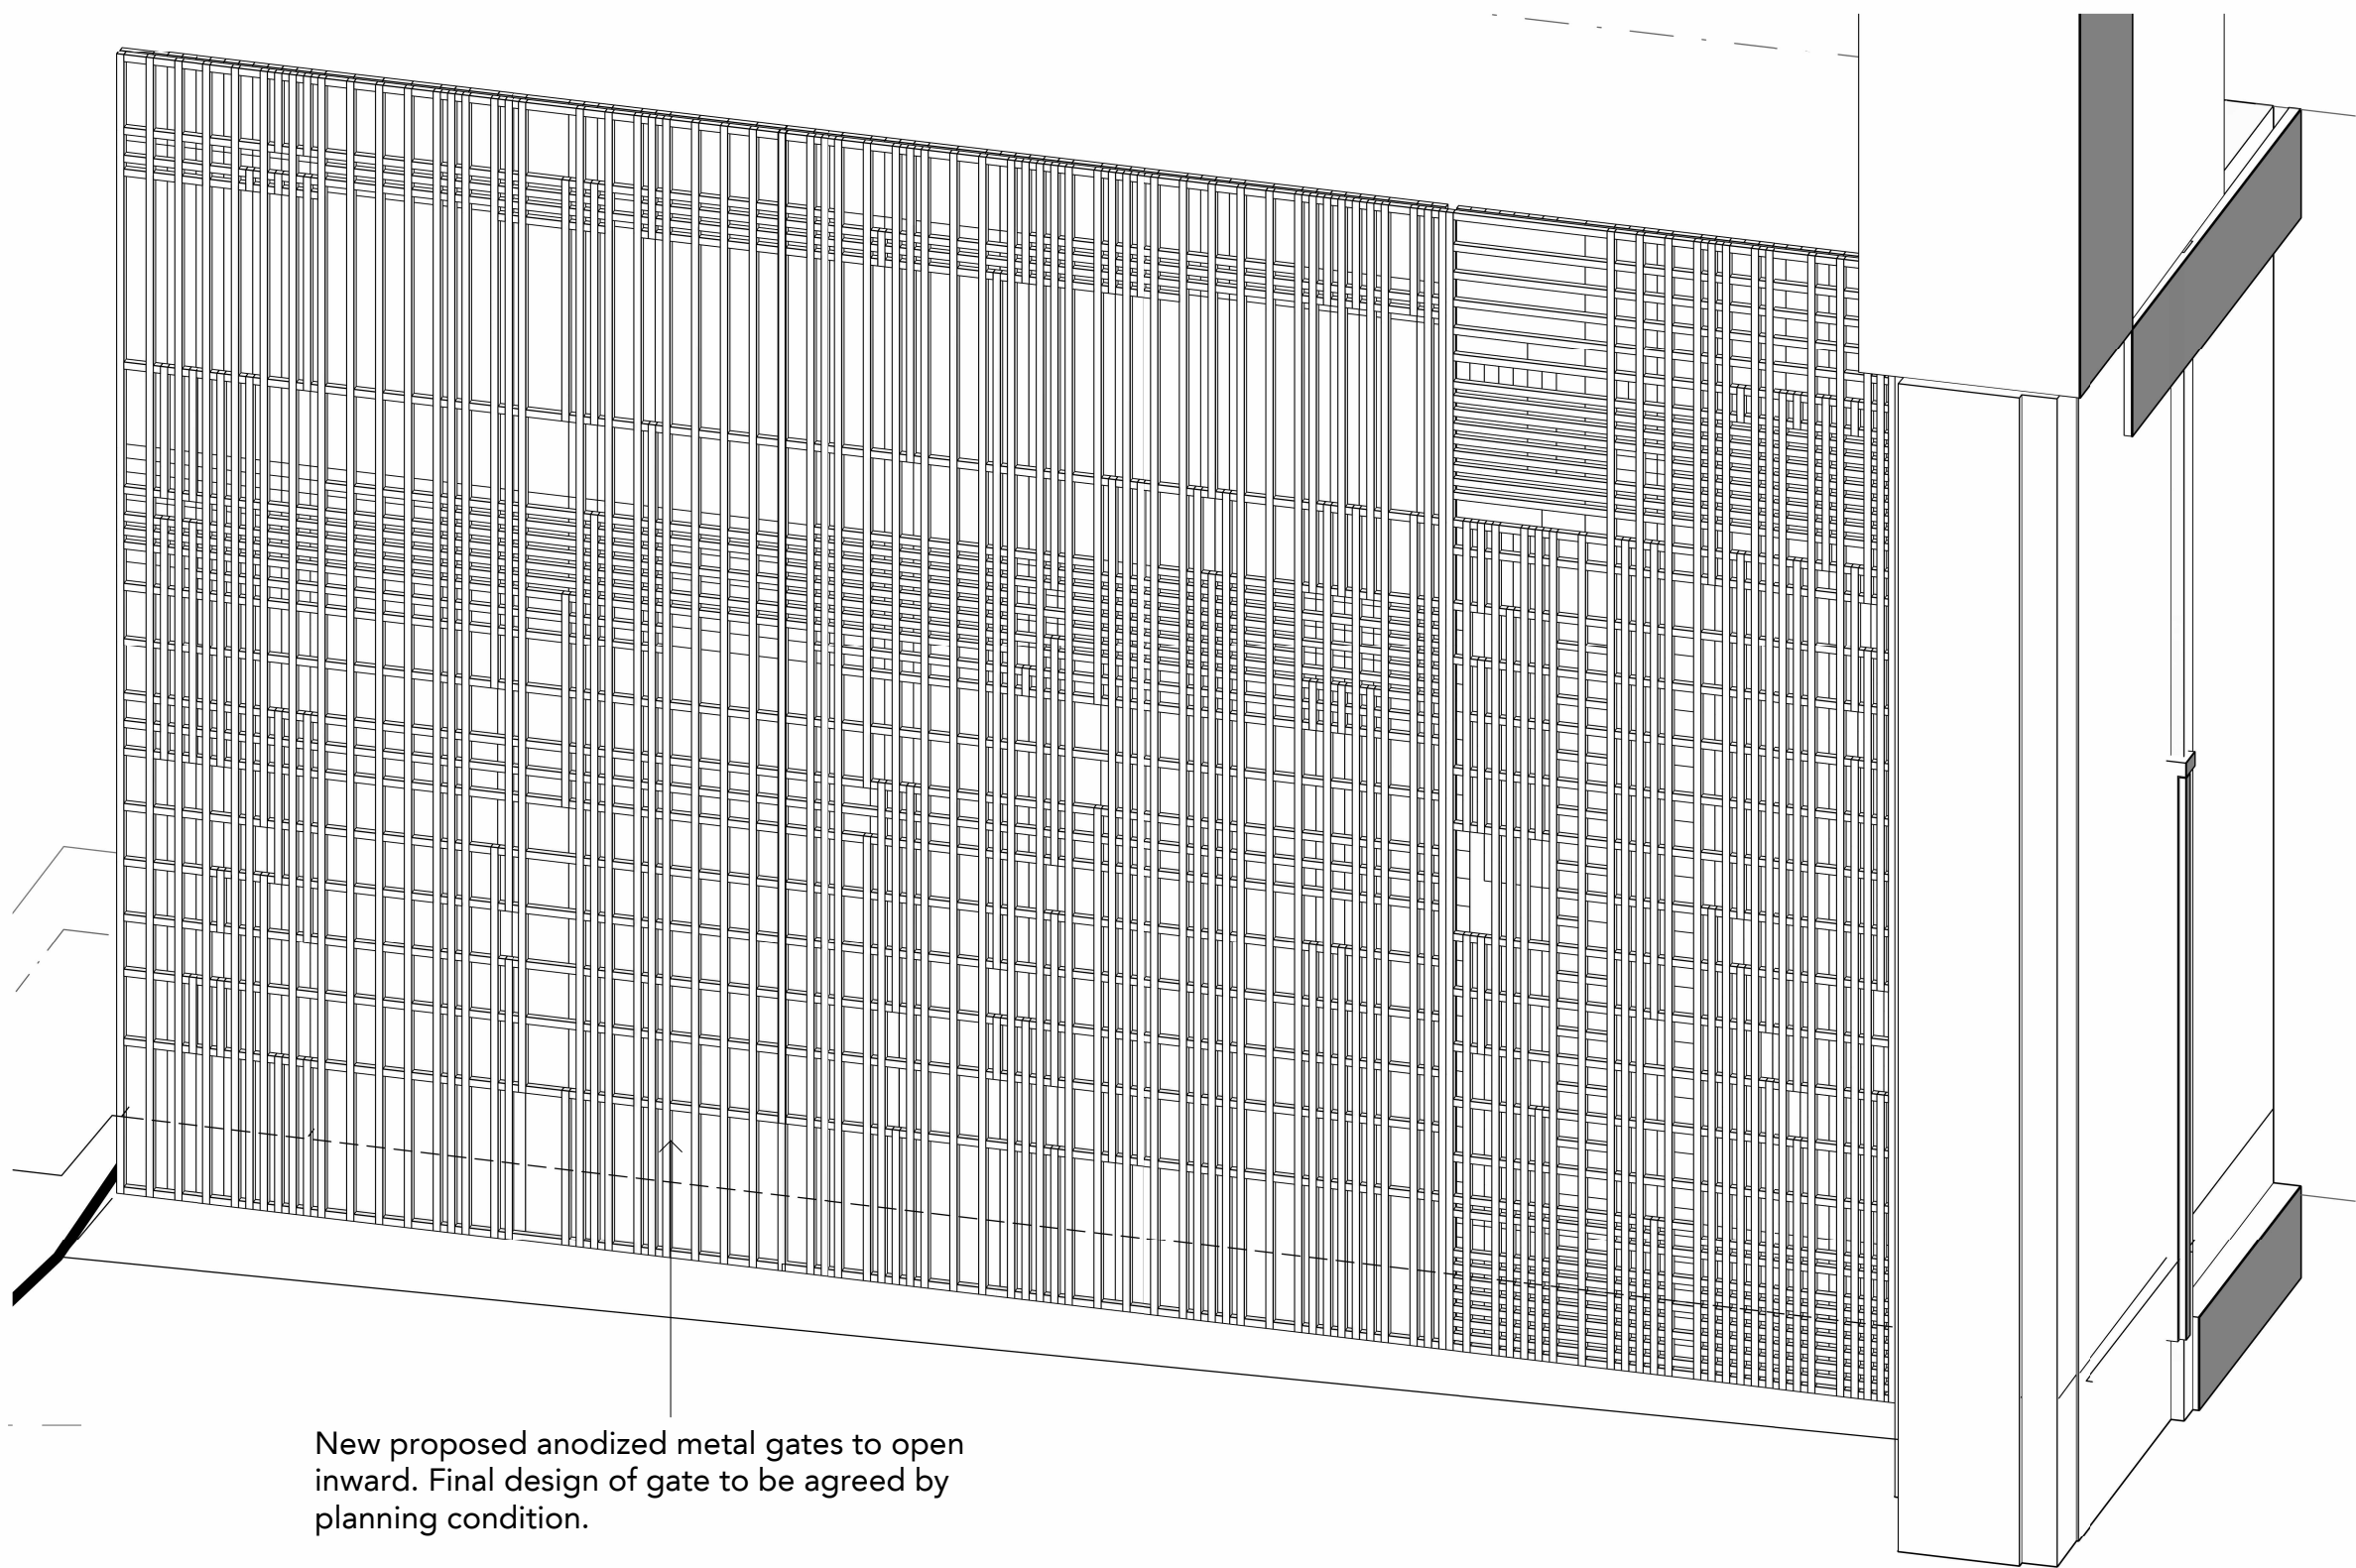


New proposed anodized metal gates to open inward. Final design of gate to be agreed by planning condition.

Meal Street Gate Entrance 3D view

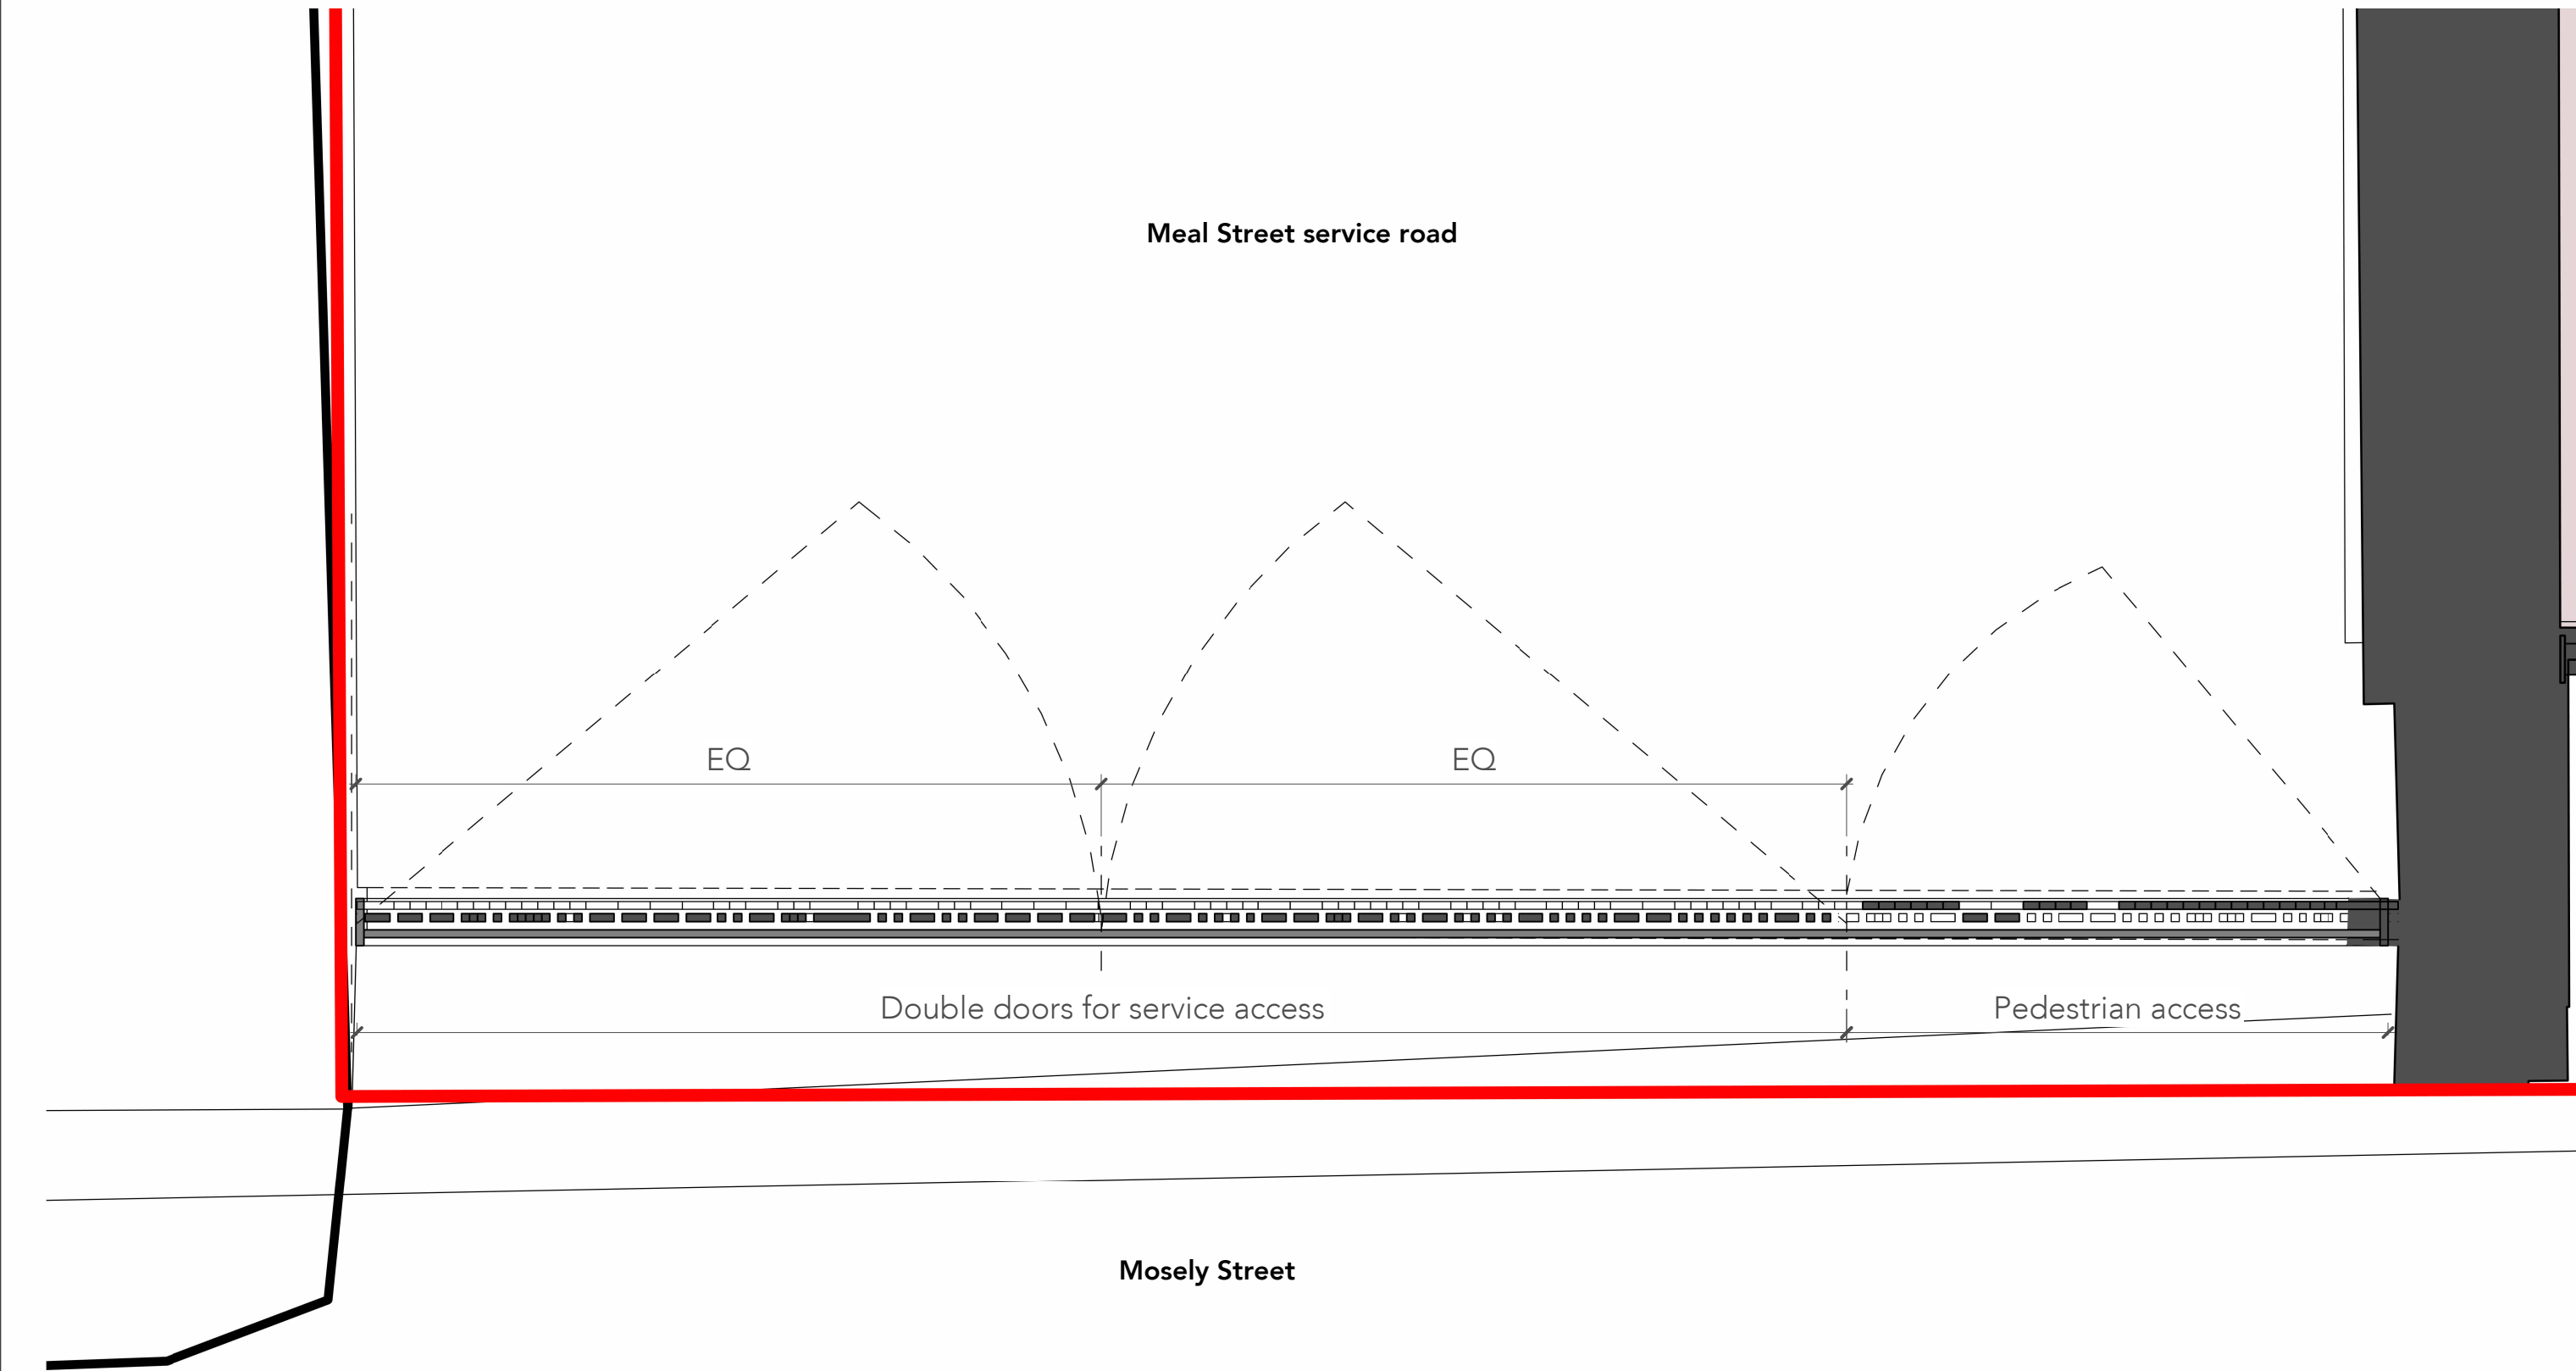

Meal Street Gate Entrance Plan
1 : 20

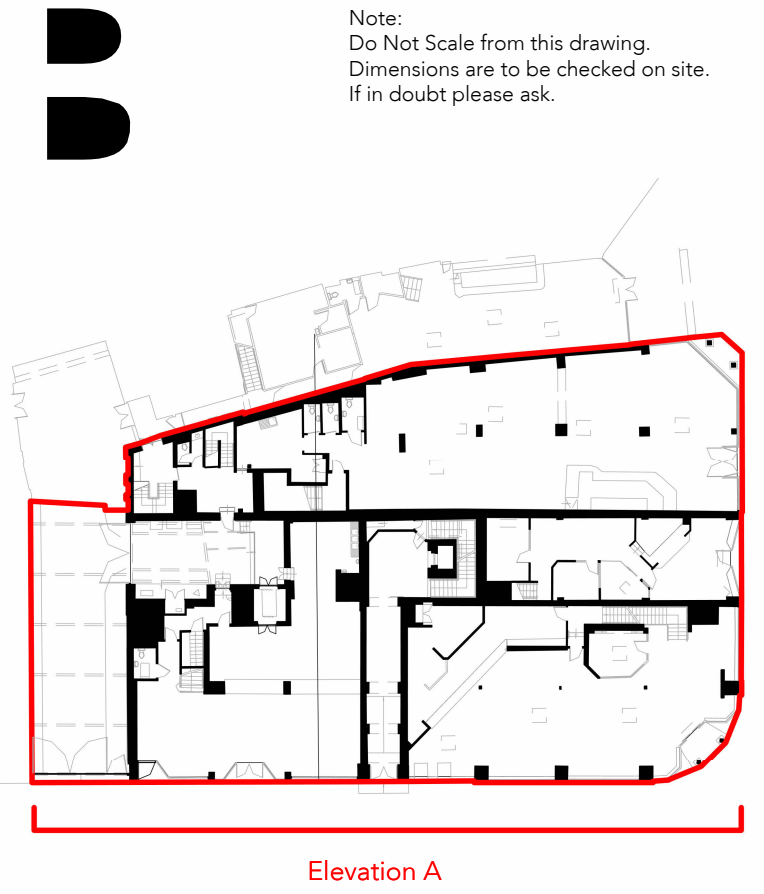

P1 31/10/23 Planning Revision

Rev	Date	Intis	Details
© The moral rights of the author are hereby asserted.			
This drawing and design is the sole property of Buttress Ltd and must not be reproduced without permission.			
Buttress Ltd is Registered in England and Wales: 5363873			

Buttress

41 Bengal Street
Manchester
M4 6AF

Clockwise, Yorkshire House
Greek Street, Leeds
LS1 5SH

T 0161 236 3303 0113 539 7965
E contact@buttress.net
W www.buttress.net

Project Title Royal Buildings
Client Criterion Capital
Location Manchester

Drawing ref Meal Street Gate Entrance Design Details

Date 01/11/2023 14:48:43 Scale As indicated

Checker TW Size A1

Job No: 9609 Status S2 Suitable for Information

Project	Origin	Volume	Level	Type	Role	Number	Rev
9609-BUT-XX-00-DR-A-05005-P1							