staycity GROUP

astley.

Client:
Staycity

Full Address:
20 Cable Street
Manchester
M4 5EG

Title:
Externals

Date:
04.09.23

Drg by:
AJ

Drawing Ref:
G_85528_E_Planning

Visual Status:
Approved - Planning

Existing Views










Existing Day & Night Views - Entrance





Location plan

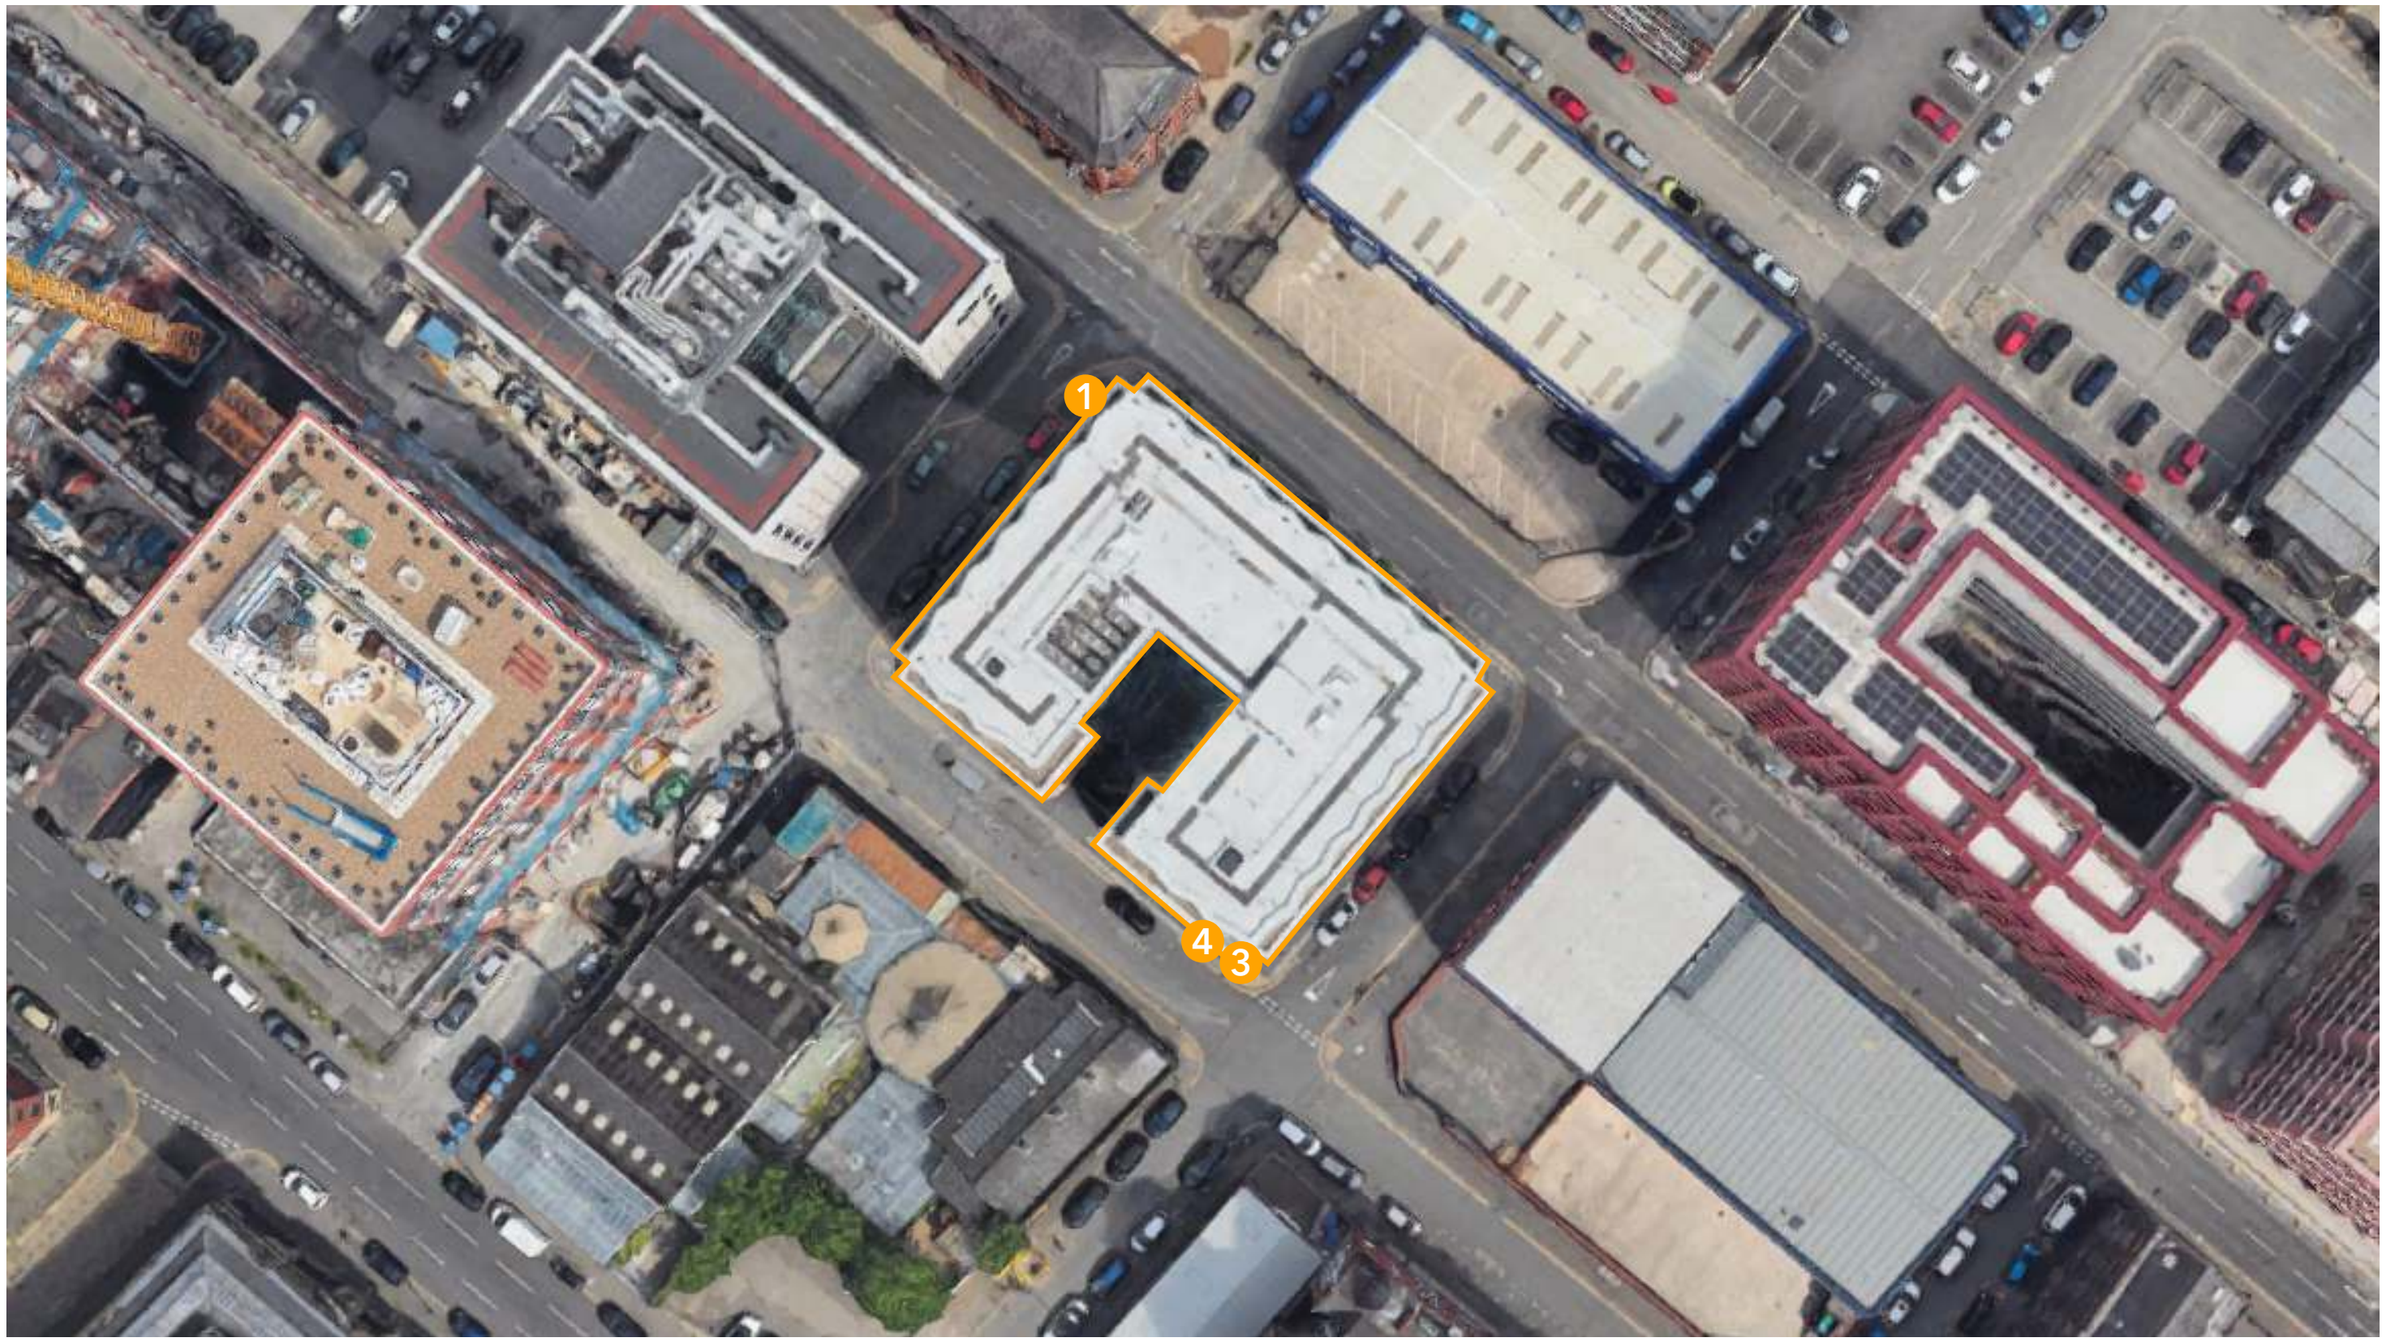

Proposed Elevation - Mason Street

Scale 1:125 @ A3

0 1m 5m



RHS Elevation

Scale 1:125

astley.

Proposed Elevation - Addington Street

Scale 1:125 @ A3

0 1m 5m



Front Elevation


Scale 1:125

astley.

Proposed Elevation - Cross Keys Street

Scale 1:125 @ A3

0 1m 5m

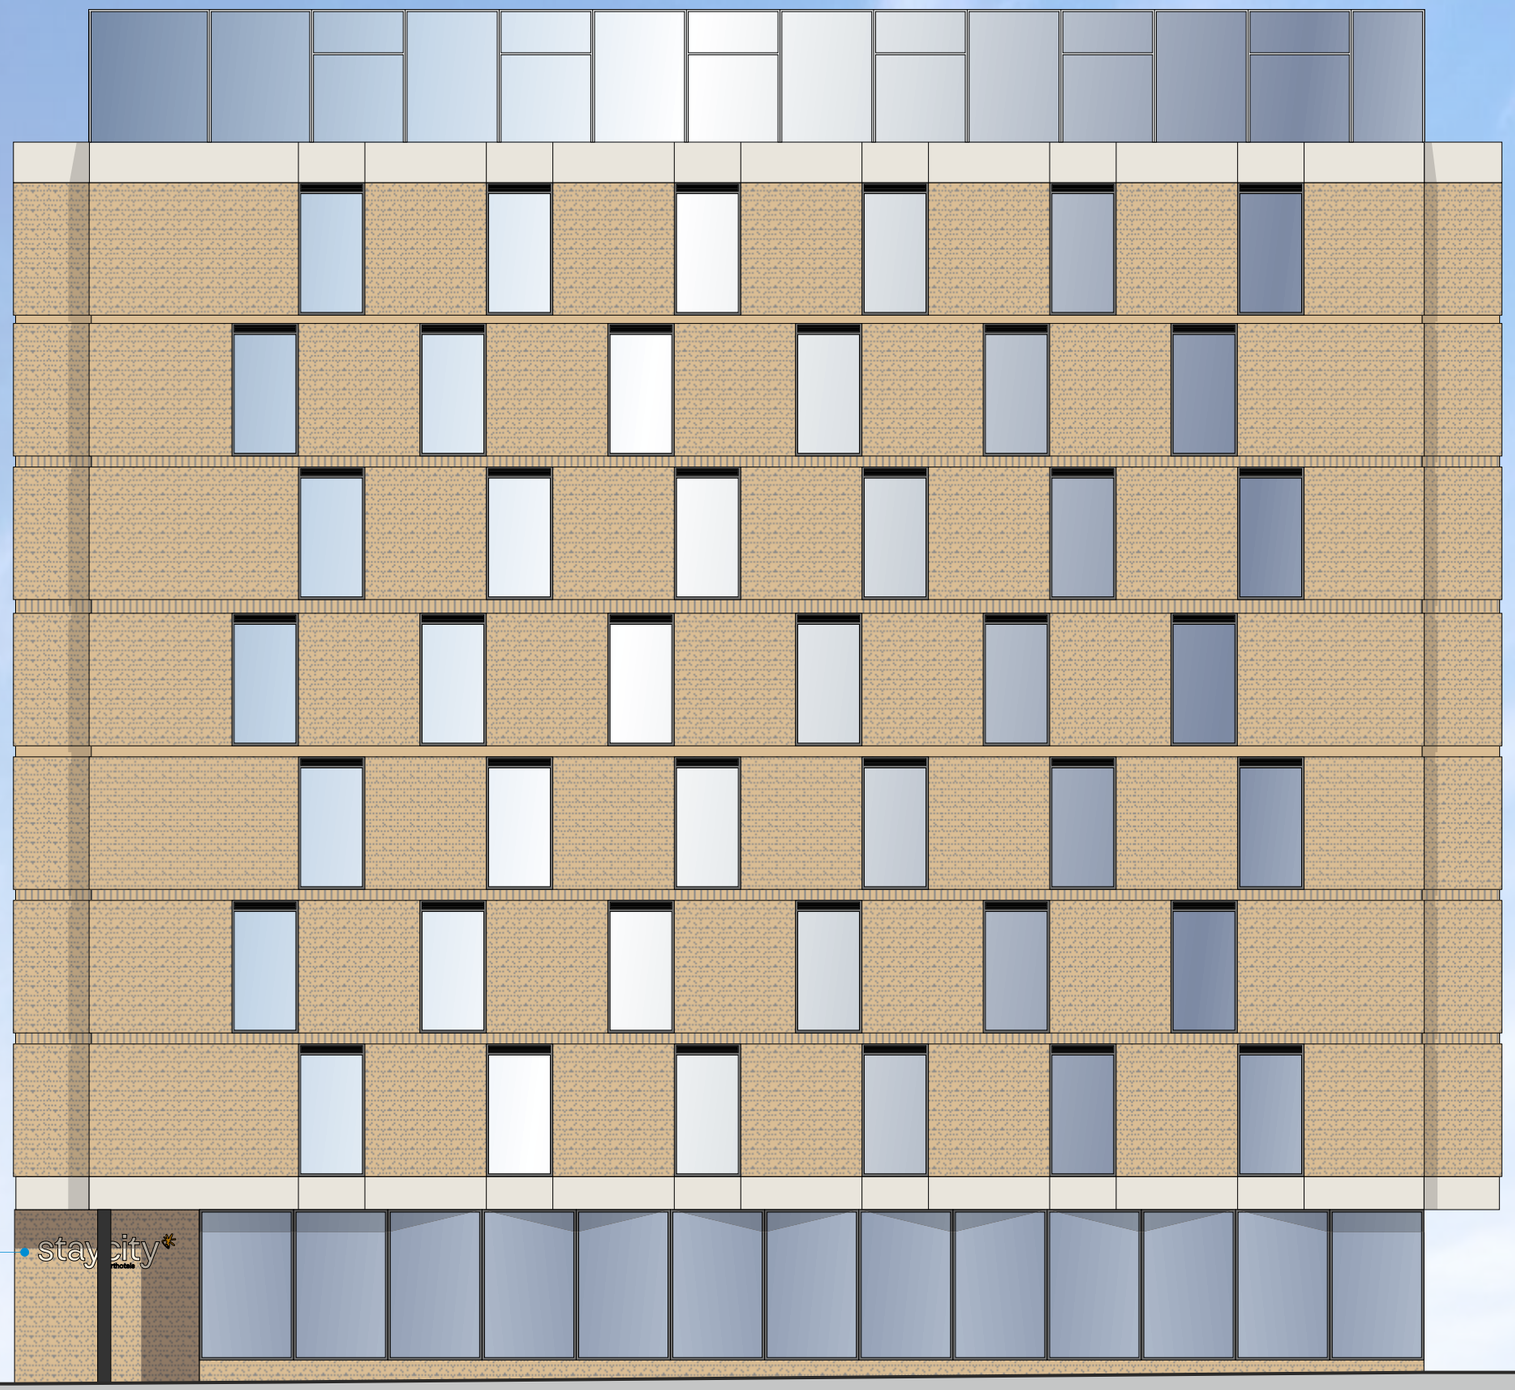

LHS Elevation

Scale 1:125

Proposed Elevation - Cable Street

Scale 1:125 @ A3

0 1m 5m



Item 4

Rear Elevation

Scale 1:125

astley.


Items 1 & 4, Specification

Scale 1:5 @ A3


0 1m

Scale 1:40 @ A3

0 1m 4m

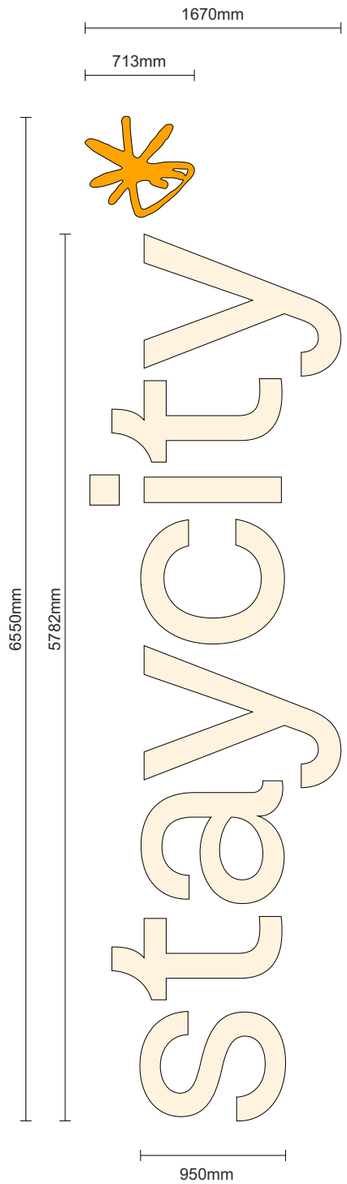

Scale 1:40 @ A3

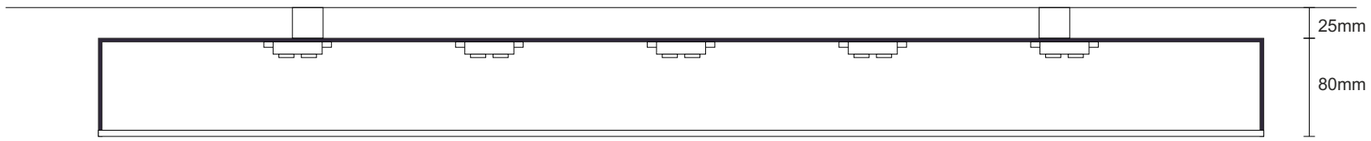

Section through

Scale 1:5 @ A3

2No. sets of internally illuminated letters fitted to building.

80mm deep fabricated aluminium letters & logo, returns powder coated Heidelburg matt black. Letter faces from ivory coloured acrylic, logo acrylic matching PMS 137c.

Letters & logo internally illuminated by means of white LEDs, giving face illumination only.

Note: Electrical feed to be supplied to sign position by others.

Static illumination, less that 300 cd/m2
FFL to under side of sign being: 17m

MANUFACTURING SURVEY REQUIRED


Item 3 Specification

Scale 1:5 @ A3


0 1m

Scale 1:20 @ A3

0 1m 2m

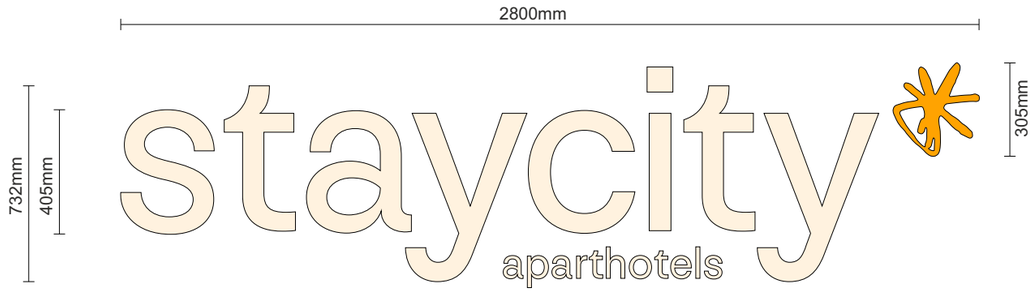

Scale 1:20 @ A3

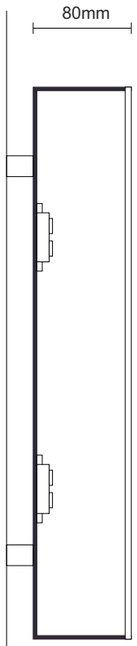

1No. sets of internally illuminated letter fitted to building.

80mm deep fabricated aluminium letters & logo, returns powder coated Heidelburg matt black. Letter faces from ivory coloured acrylic, logo acrylic matching PMS 137c.

Letters & logo internally illuminated by means of white LEDs, giving face illumination only.

Note: Electrical feed to be supplied to sign position by others.

Static illumination, less that 300 cd/m2
FFL to under side of sign being: 2.3m

MANUFACTURING SURVEY REQUIRED

ALL FIXINGS TO BE IN MORTAR JOINTS ONLY

Scale 1:5 @ A3



Entrance