
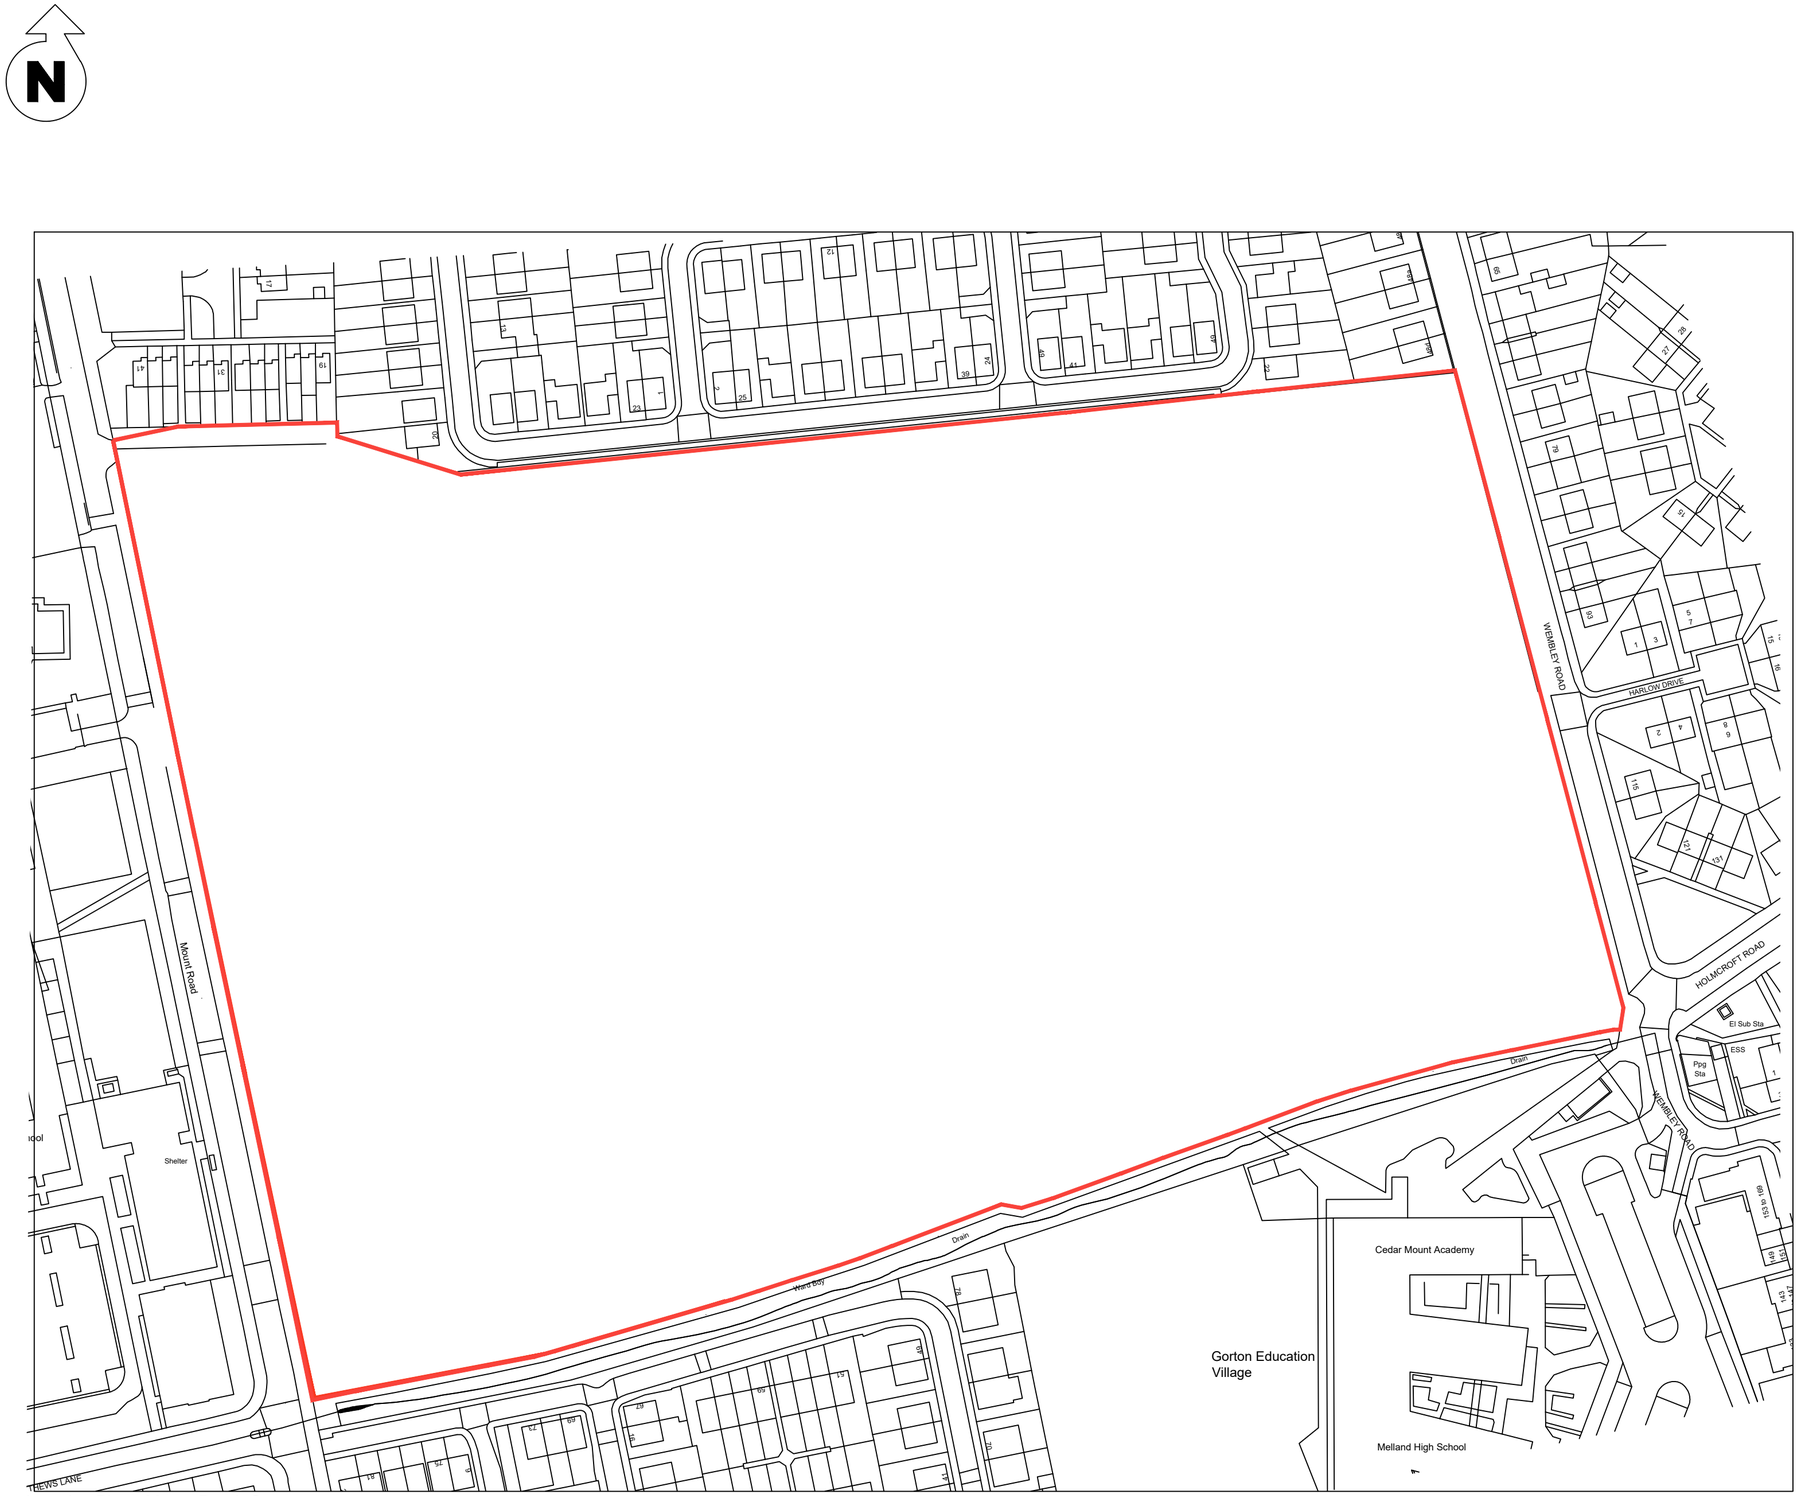


Location Plan - Mount Road, Gorton
Scale - 1:1250

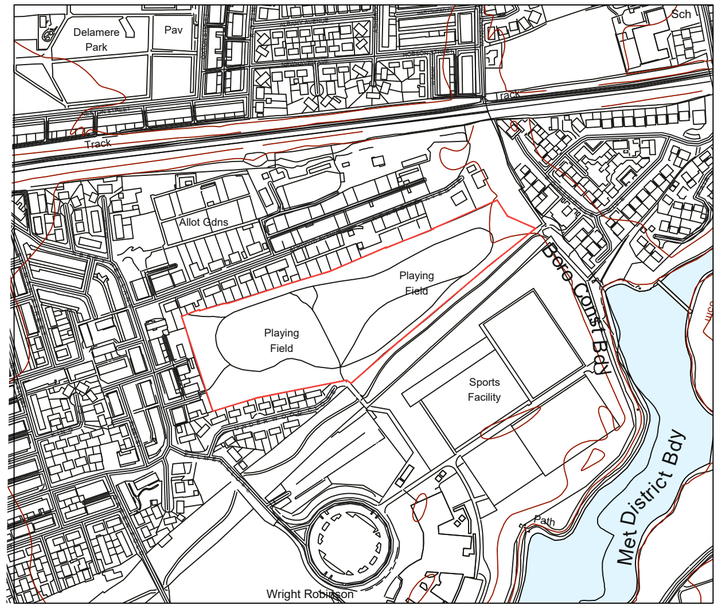

Location Plan - Off-site BNG Godfrey Ermen
Scale - NTS

Revision	Date	Amendment	Initials
A	27.11.23	Godfrey Ermen Location plan added.	BP

Development	Mount Road, Gorton
Location	Manchester
Marketing Name	
Drawing Title	Location Plan
Drawing Number	KH008-A-000
Revision	Scale @ A2 1:1250
Drawn By BOP	Date Started 10.10.22
Checked by	Date Checked

1st Floor, 103 Dalton Avenue, Birchwood Park, Warrington WA3 6YE
T: 01925 363108 W: www.kellenhomes.com
KELLEN HOMES