



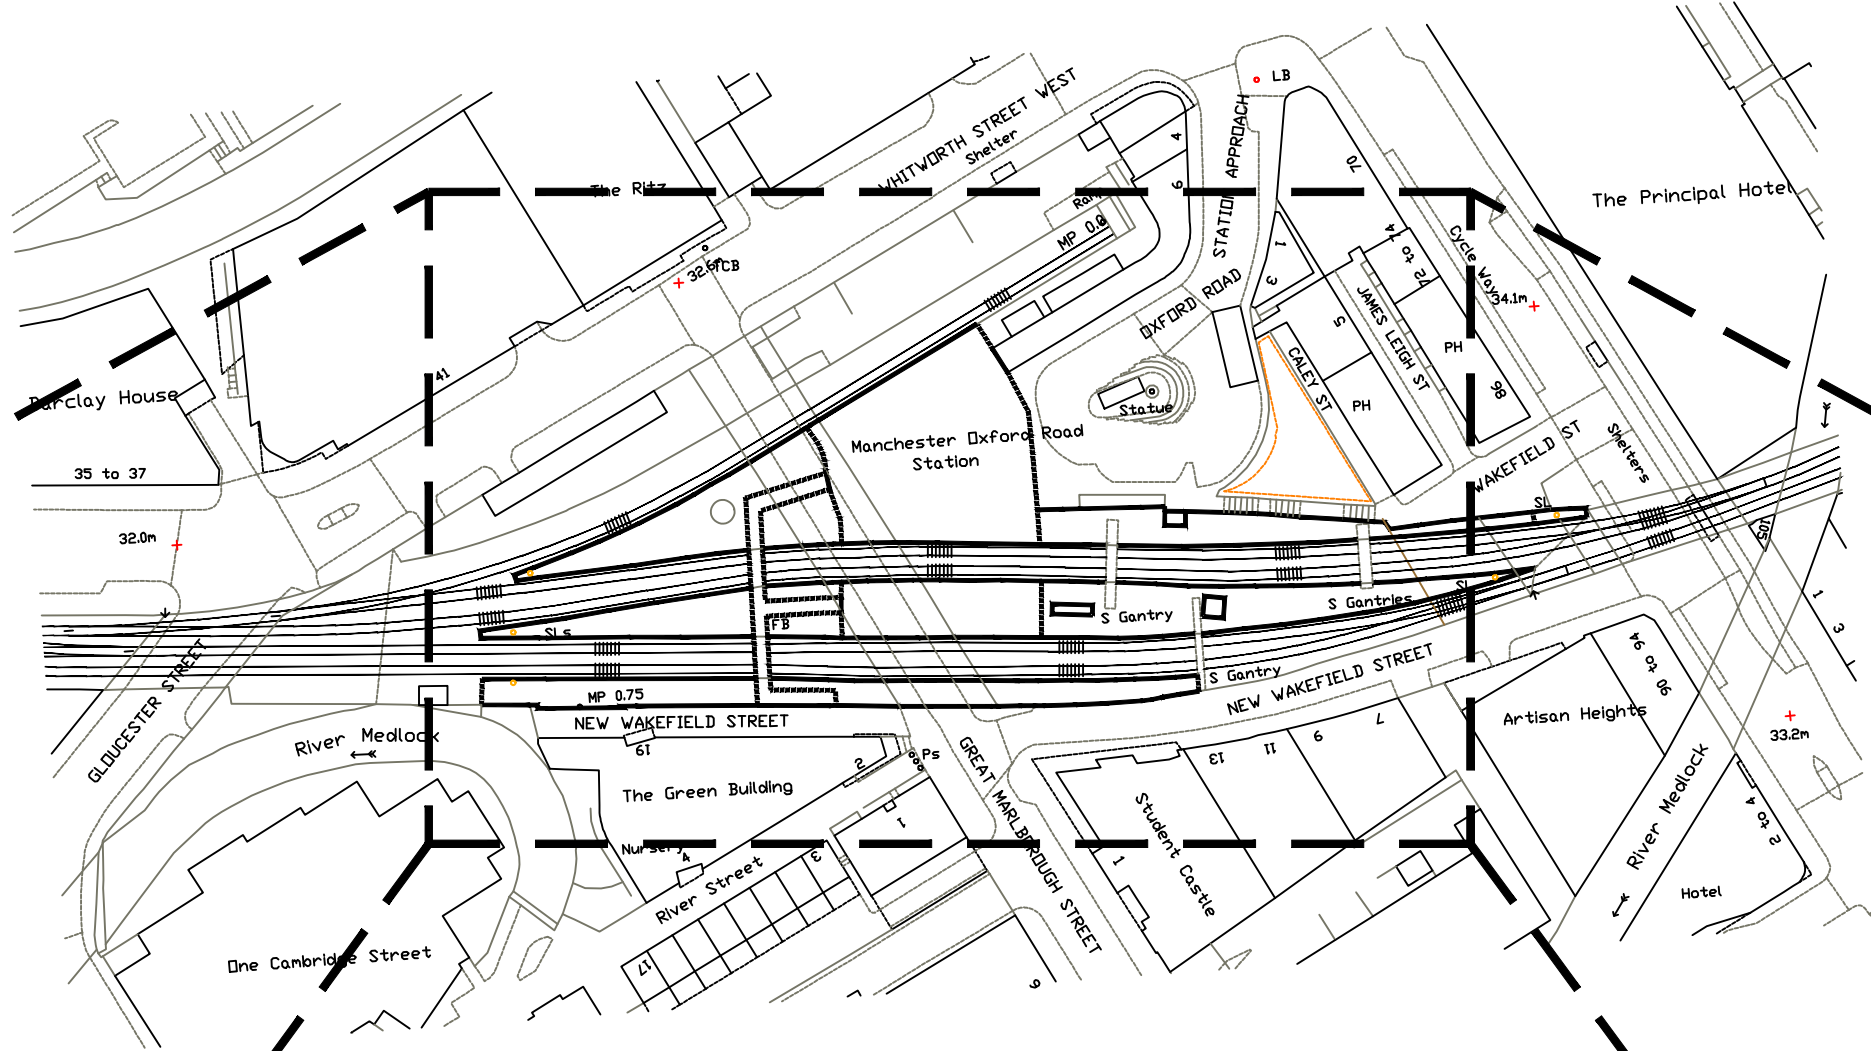

MANCHESTER OXFORD ROAD STATION LOCATION PLAN – SCALE 1:1250

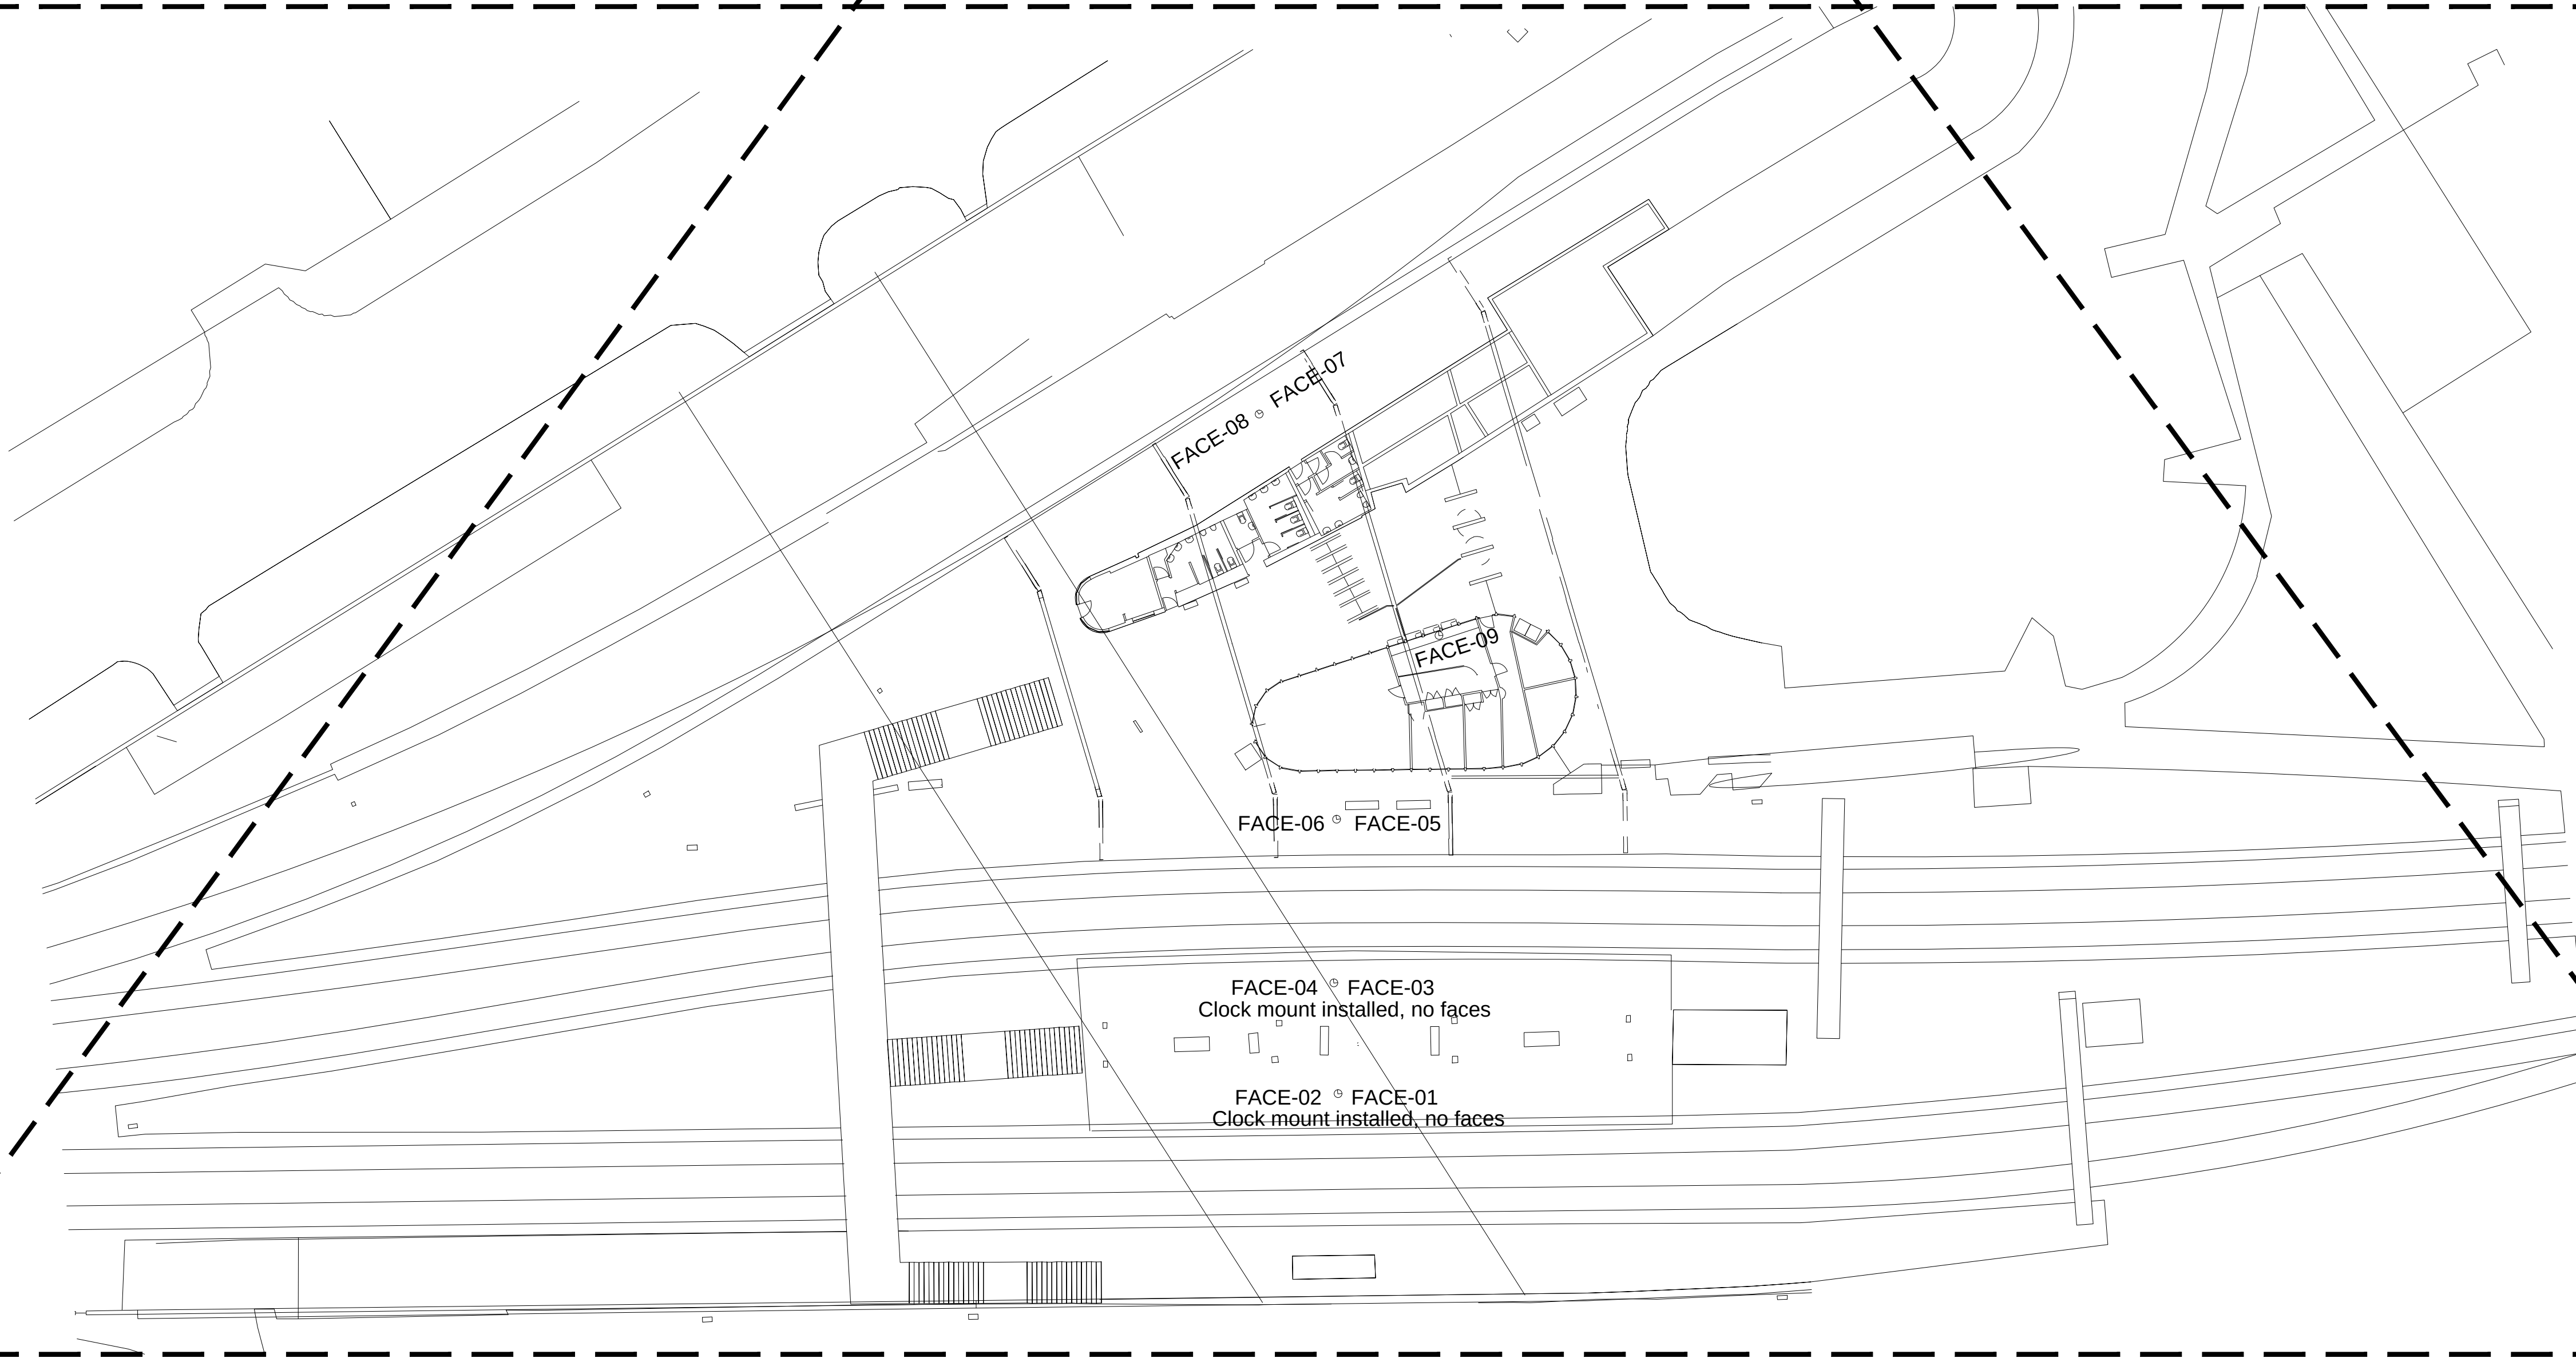

MANCHESTER OXFORD ROAD STATION PLAN – SCALE 1:250

COLOUR KEY

- EQUIPMENT IN BLACK - EXISTING EQUIPMENT
- EQUIPMENT IN BLUE - EXISTING TO BE REPLACED
- EQUIPMENT IN GREEN - EXISTING TO BE RECOVERED
- EQUIPMENT IN MAGENTA - ENHANCED NWR EQUIPMENT
- EQUIPMENT IN RED - NEW NWR EQUIPMENT

01	FIRST RELEASE FOR LISTED BUILDING CONSENT	10/06/2022	JPT	OH							
Rev	Revision Note	Date	Drawn	Checked	Engineer	QA	Client				

All dimensions in mm unless otherwise noted.



Designed: Designer	Engineer: Engineer	Size: 1:250	Scale: A1
Title: NORTHERN REGION RENEWALS MANCHESTER OXFORD ROAD STATION CLOCKS LOCATION PLAN – EXISTING EQUIP.			
Drawing number: MCO/NWR/OPL/PLAN/100000/Y645		Sheet: 01	Revision: P01



MANCHESTER OXFORD ROAD STATION PLAN – SCALE 1:250

COLOUR KEY


--	--	--		01	FIRST RELEASE FOR LISTED BUILDING CONSENT	10/06/2022	JPT	DH				
Reference Drg No.	Reference Drg Title		Client Reference Drg No.	Rev	Revision Note	Date	Drawn	Checked	Engineer	QA		Client

All dimensions in mm unless otherwise noted.




Stonebridge Trading Estate
Sibree Rd, Coventry
CV3 4FD, UK
+44(0)1926 864999

Designed: Designer	Engineer: Engineer	Size: 1:250	Scale: A1
Title: NORTHERN REGION RENEWALS MANCHESTER OXFORD ROAD STATION CLOCKS LOCATION PLAN – REPLACED EQUIP.			
Drawing number: MCO/NWR/OPL/PLAN/100000/Y645		Sheet: 02	Tot Sheets: 08 Revision: P01

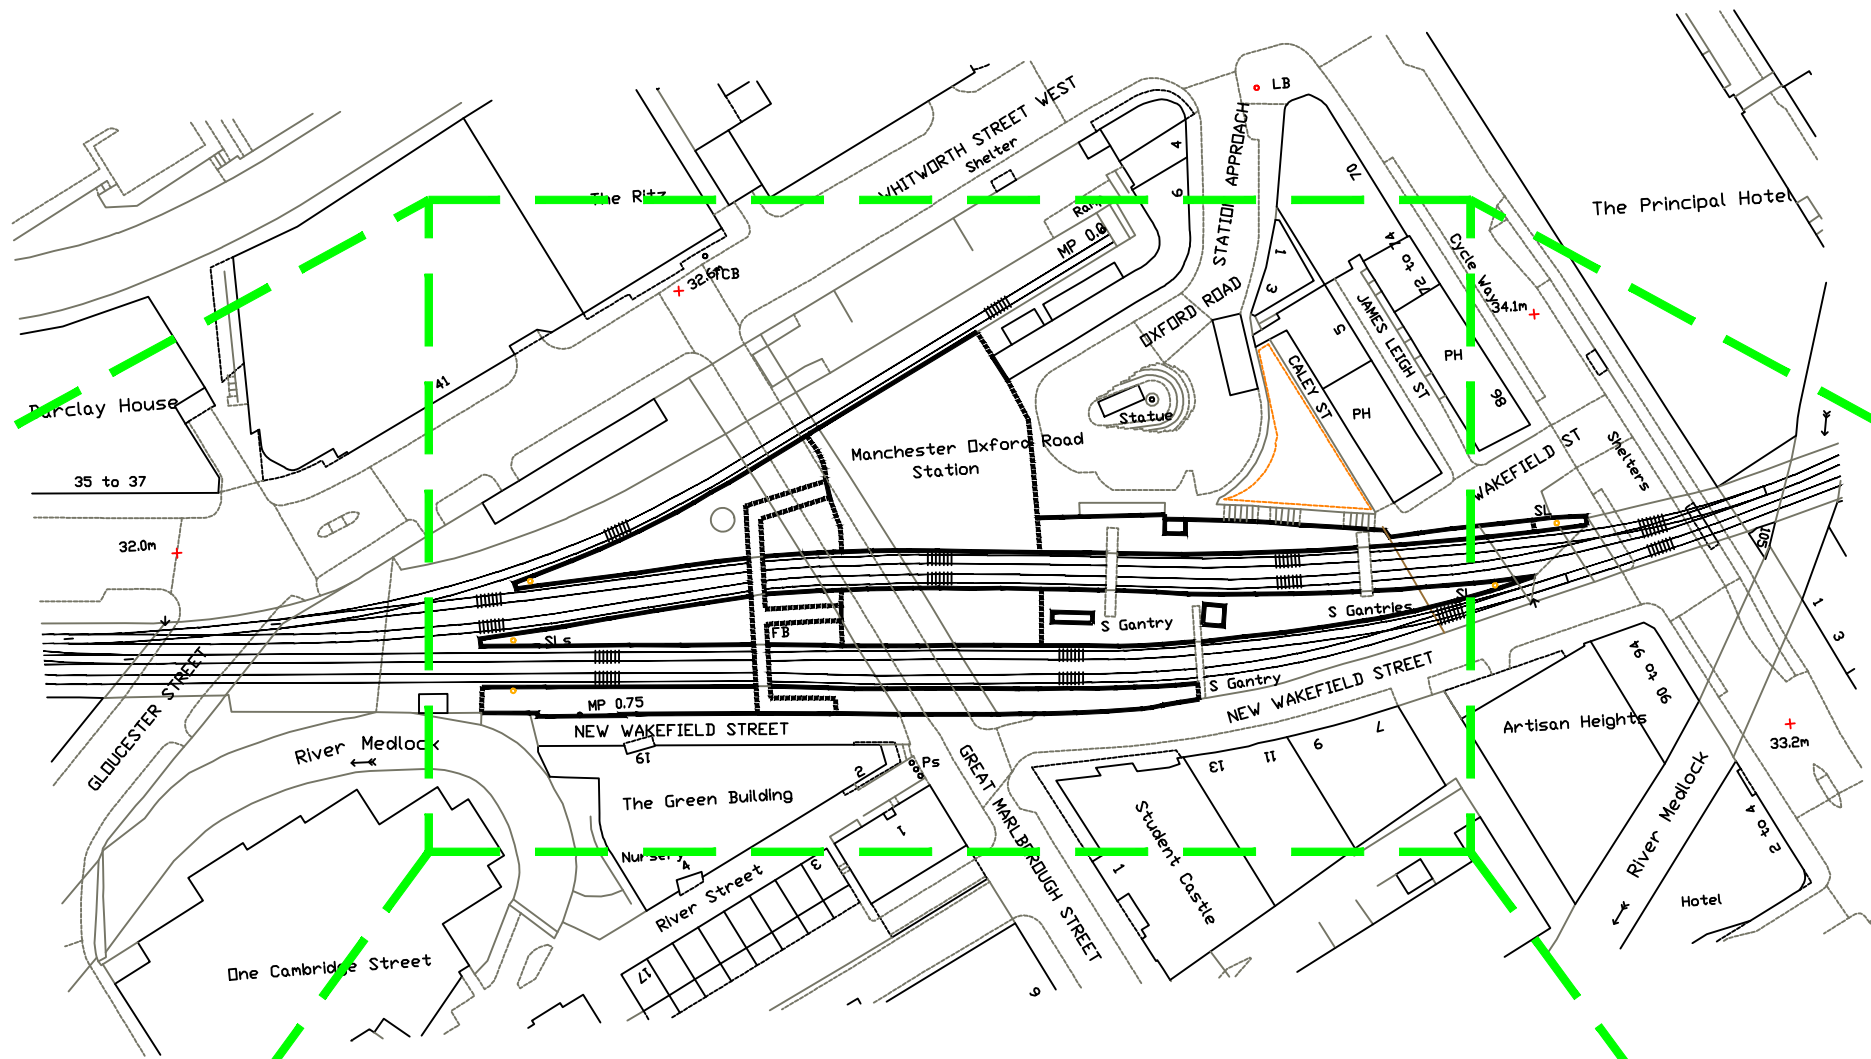

MANCHESTER OXFORD ROAD STATION LOCATION PLAN – SCALE 1:1250

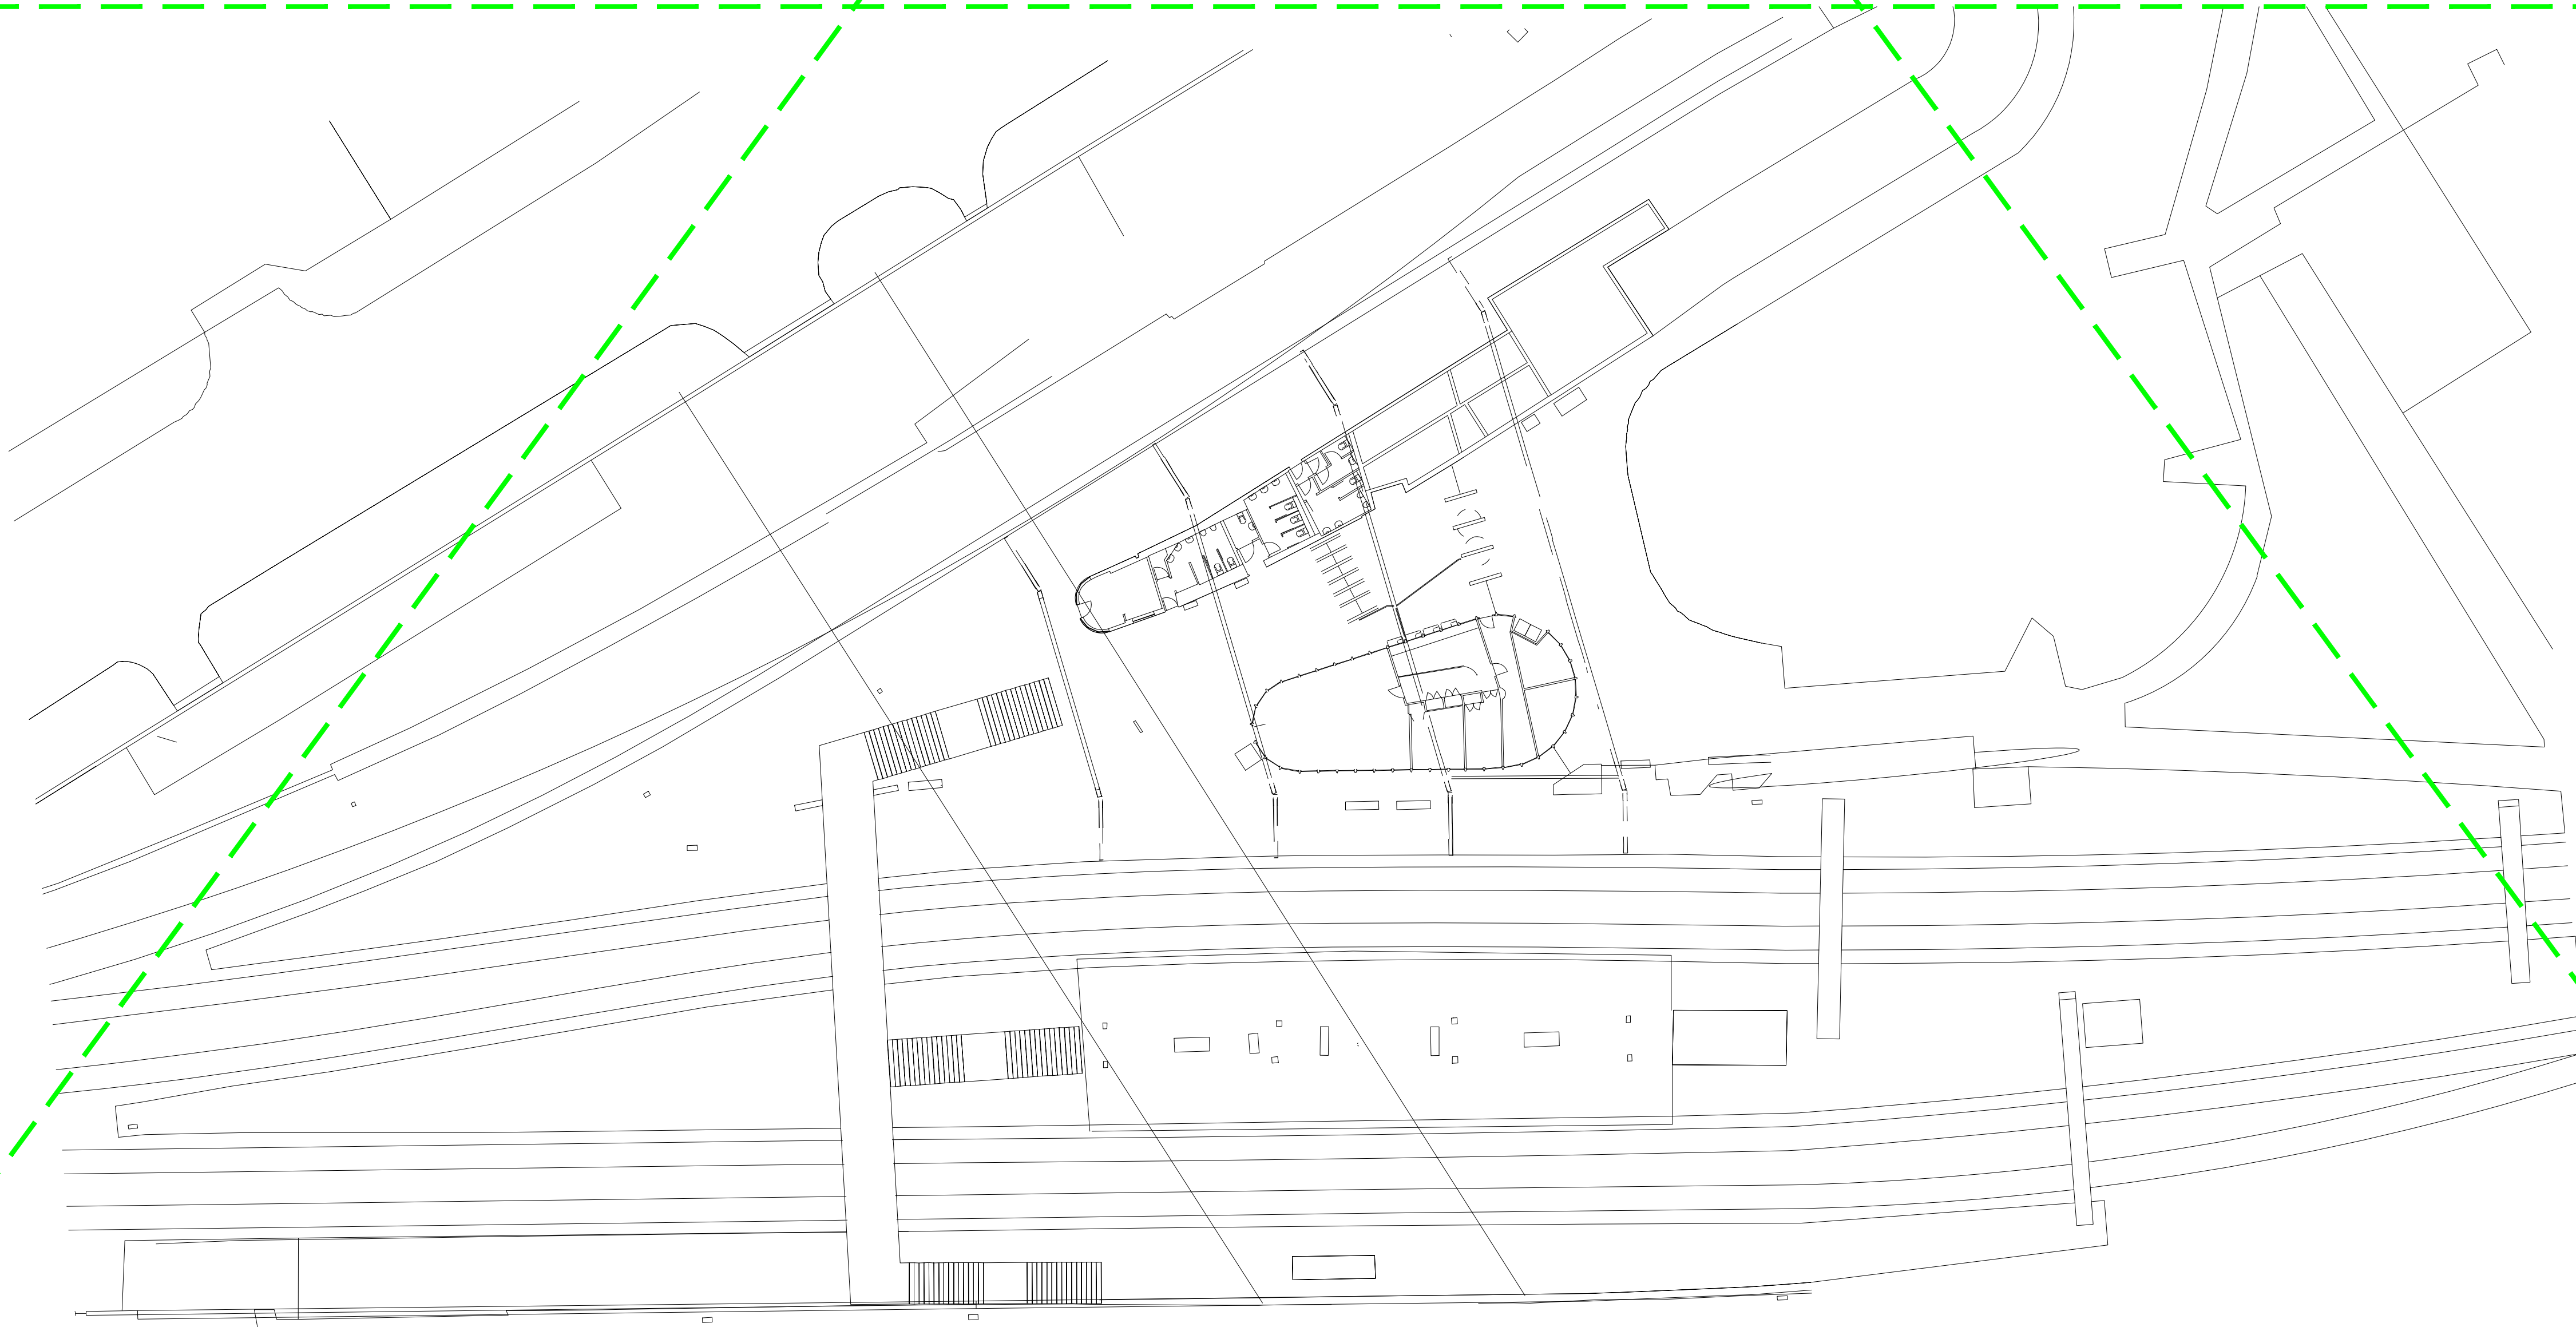

THIS LAYOUT IS INCLUDED FOR COMPLETENESS BUT AT DATE OF ISSUE THERE IS NO NWR EQUIPMENT TO BE RECOVERED SPECIFIED.

MANCHESTER OXFORD ROAD STATION PLAN – SCALE 1:250

COLOUR KEY


- EQUIPMENT IN BLACK - EXISTING EQUIPMENT
- EQUIPMENT IN BLUE - EXISTING TO BE REPLACED
- EQUIPMENT IN GREEN - EXISTING TO BE RECOVERED
- EQUIPMENT IN MAGENTA - ENHANCED NWR EQUIPMENT
- EQUIPMENT IN RED - NEW NWR EQUIPMENT

--	--	--								
Reference Drg No.	Reference Drg Title	Client Reference Drg No.	Rev	Revision Note	Date	Drawn	Checked	Engineer	QA	Client


All dimensions in mm unless otherwise noted.



Designed: Designer	Engineer: Engineer	Size: 1:250	Scale: A1
Title: NORTHERN REGION RENEWALS MANCHESTER OXFORD ROAD STATION CLOCKS LOCATION PLAN – RECOVERED EQUIP.			
Drawing number: MCO/NWR/OPL/PLAN/100000/Y645		Sheet: 03	Total Sheets: 08
		Revision: P01	

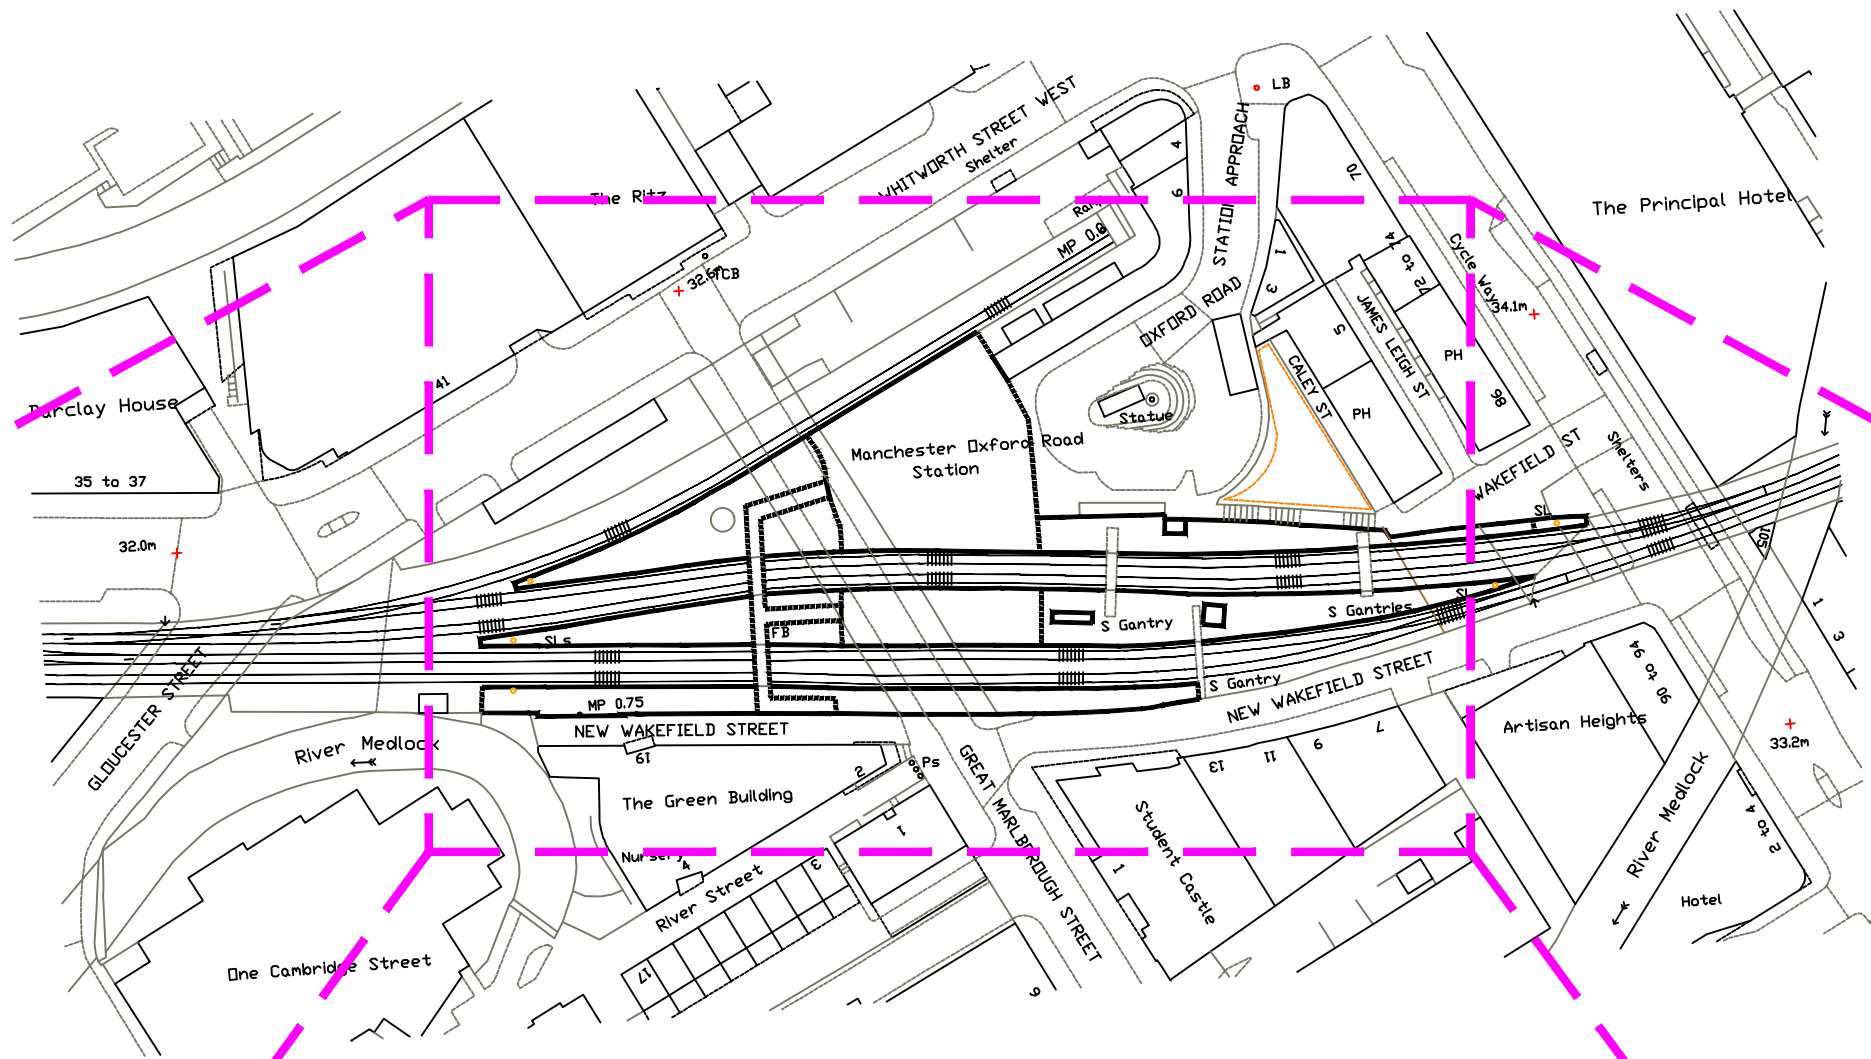

MANCHESTER OXFORD ROAD STATION LOCATION PLAN – SCALE 1:1250

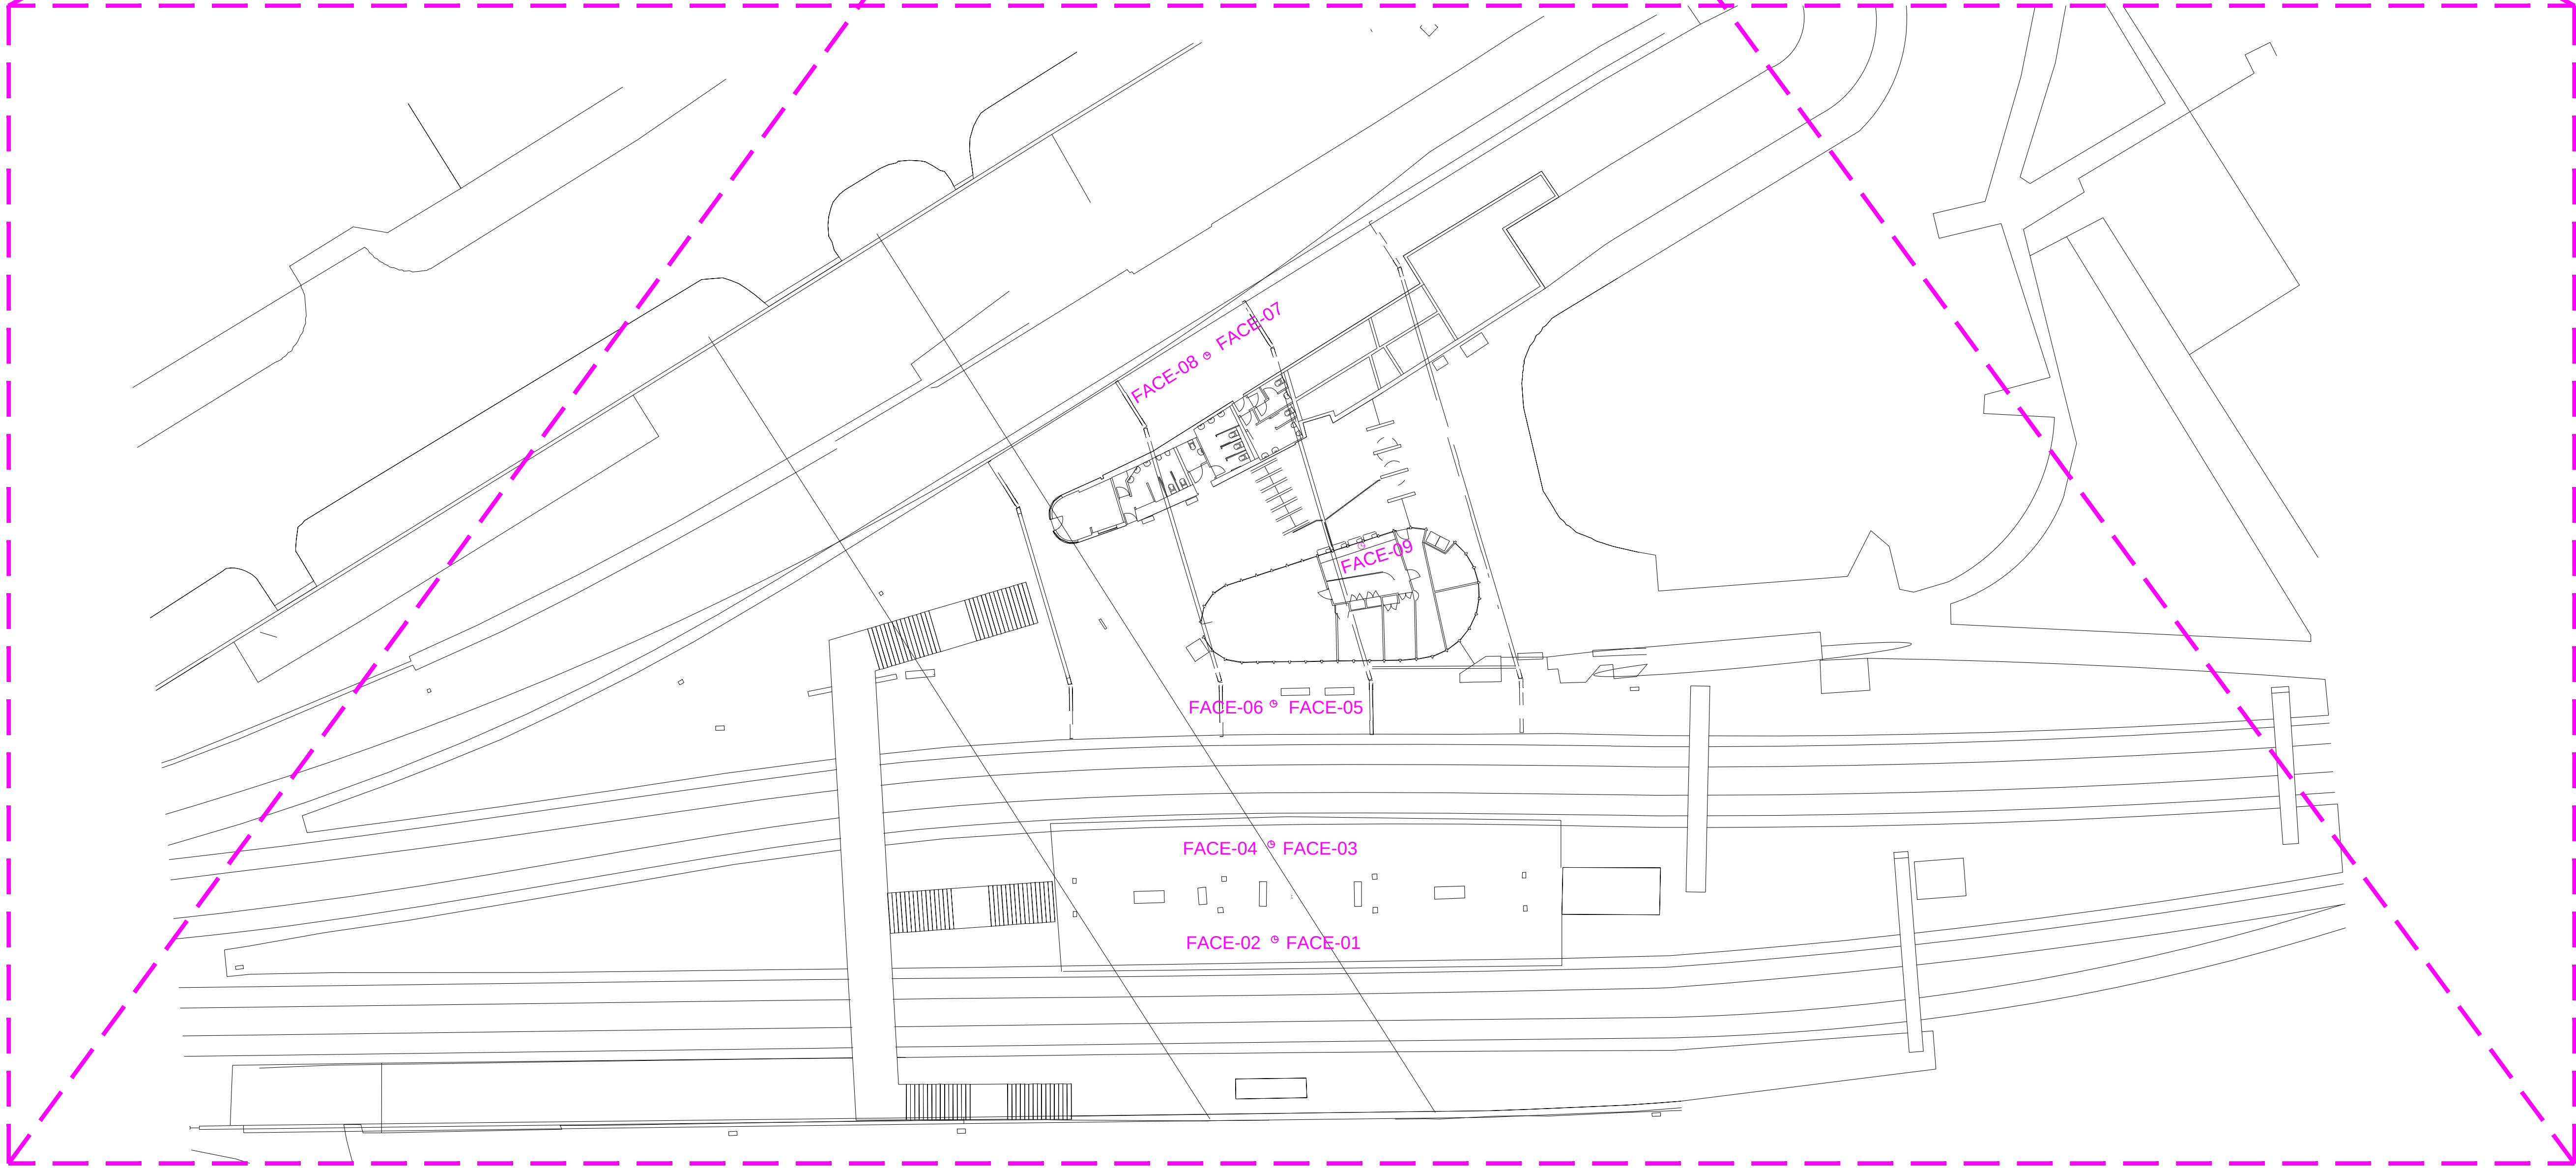

MANCHESTER OXFORD ROAD STATION PLAN – SCALE 1:250

COLOUR KEY



- EQUIPMENT IN BLACK - EXISTING EQUIPMENT
- EQUIPMENT IN BLUE - EXISTING TO BE REPLACED
- EQUIPMENT IN GREEN - EXISTING TO BE RECOVERED
- EQUIPMENT IN MAGENTA - ENHANCED NWR EQUIPMENT
- EQUIPMENT IN RED - NEW NWR EQUIPMENT

--	--	--								
Reference Drg No.	Reference Drg Title	Client Reference Drg No.	Rev	Revision Note	Date	Drawn	Checked	Engineer	QA	Client


All dimensions in mm unless otherwise noted.



Designed: Designer	Engineer: Engineer	Size: 1:250	Scale: A1
Title: NORTHERN REGION RENEWALS MANCHESTER OXFORD ROAD STATION CLOCKS LOCATION PLAN – ENHANCED EQUIP.			
Drawing number: MCO/NWR/OPL/PLAN/100000/Y645		Sheet: 04	Total Sheets: 08
		Revision: P01	

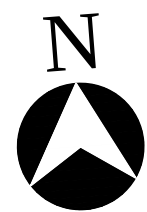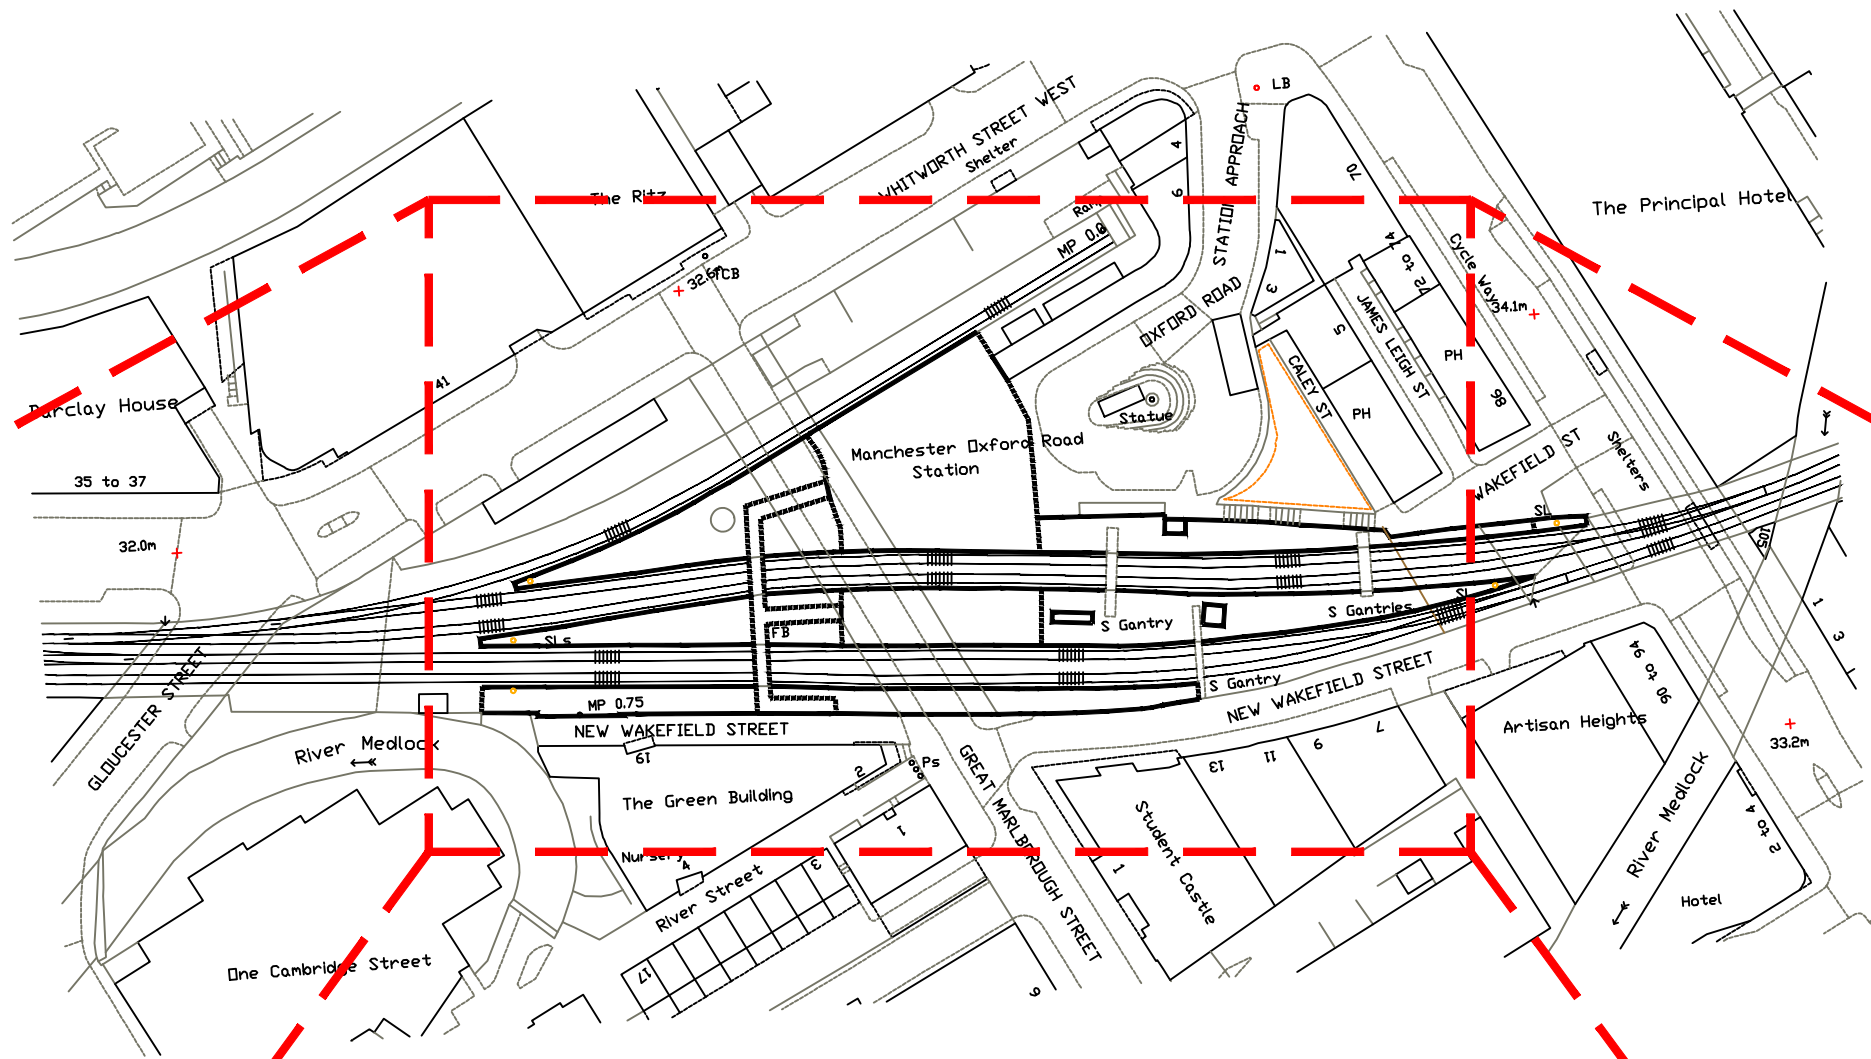

MANCHESTER OXFORD ROAD STATION LOCATION PLAN – SCALE 1:1250

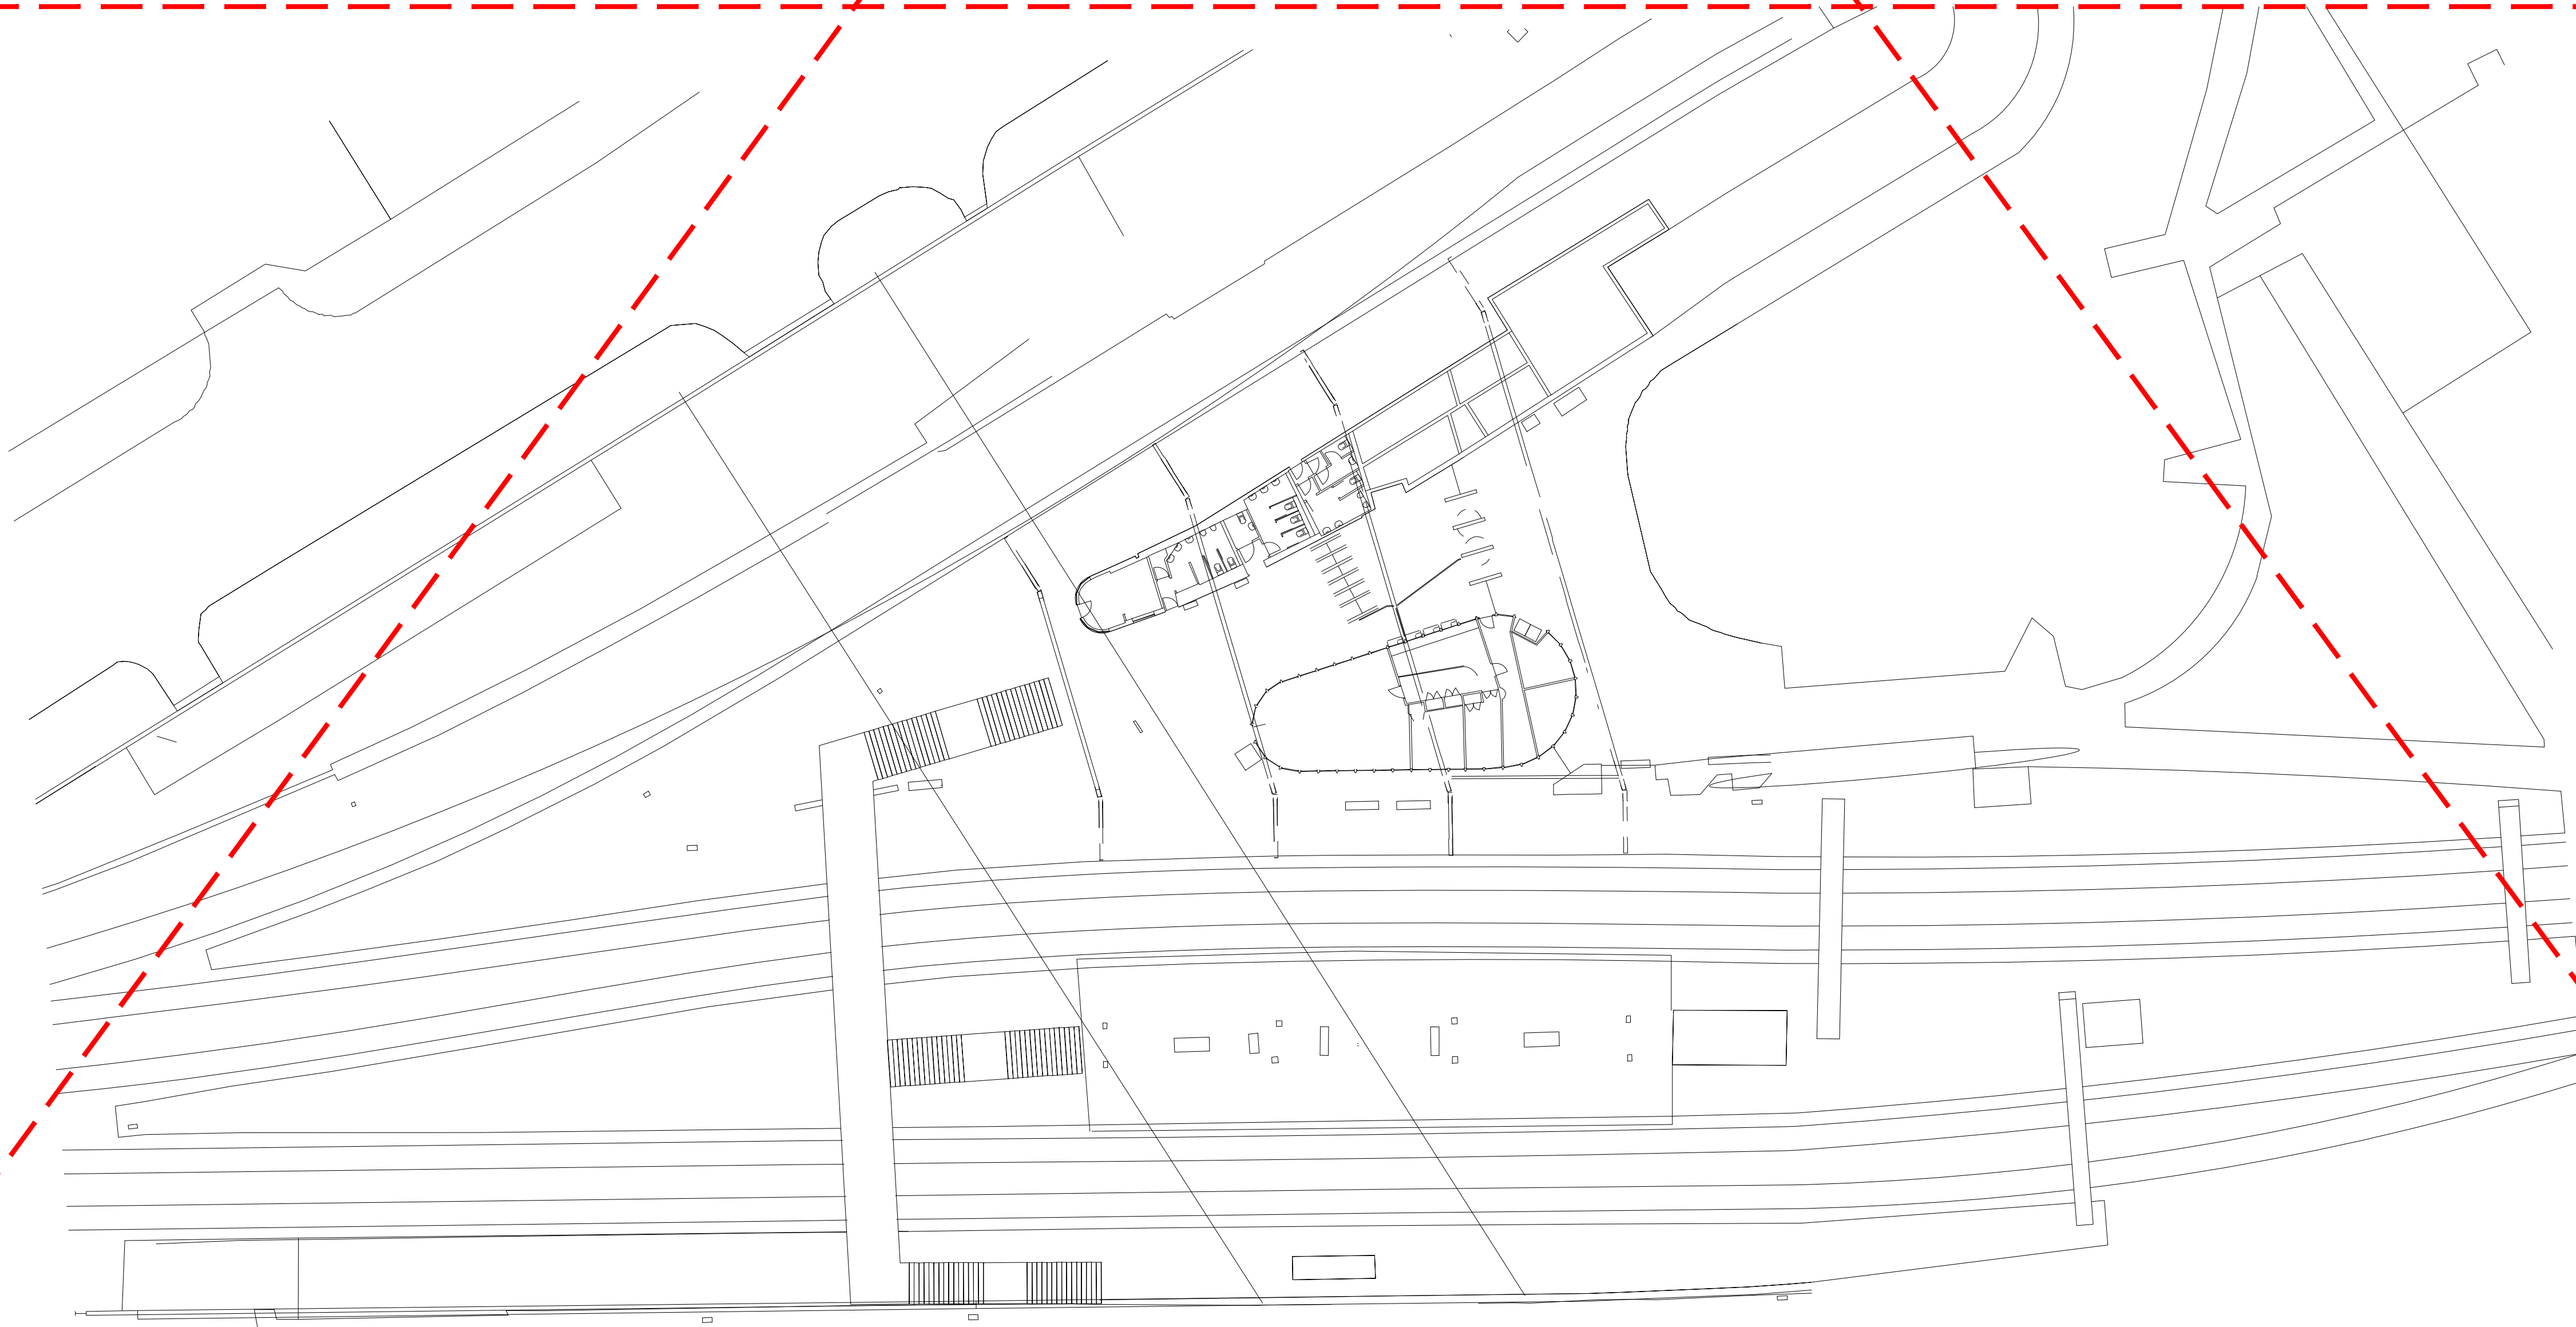

THIS LAYOUT IS INCLUDED FOR COMPLETENESS
BUT AT DATE OF ISSUE THERE IS NO NEW
NWR EQUIPMENT SPECIFIED.

MANCHESTER OXFORD ROAD STATION PLAN – SCALE 1:250

COLOUR KEY


EQUIPMENT IN BLACK - EXISTING EQUIPMENT
EQUIPMENT IN BLUE - EXISTING TO BE REPLACED
EQUIPMENT IN GREEN - EXISTING TO BE RECOVERED
EQUIPMENT IN MAGENTA - ENHANCED NWR EQUIPMENT
EQUIPMENT IN RED - NEW NWR EQUIPMENT

--	--	--								
Reference Drg No.	Reference Drg Title	Client Reference Drg No.	Rev	Revision Note	Date	Drawn	Checked	Engineer	QA	Client


All dimensions in mm unless otherwise noted.




Designed: Designer	Engineer: Engineer	Size: 1:250	Scale: A1
Title: NORTHERN REGION RENEWALS MANCHESTER OXFORD ROAD STATION CLOCKS LOCATION PLAN – NEW EQUIPMENT			
Drawing number: MCO/NWR/OPL/PLAN/100000/Y645	Sheet: 05	Tot Shts: 08	Revision: P01

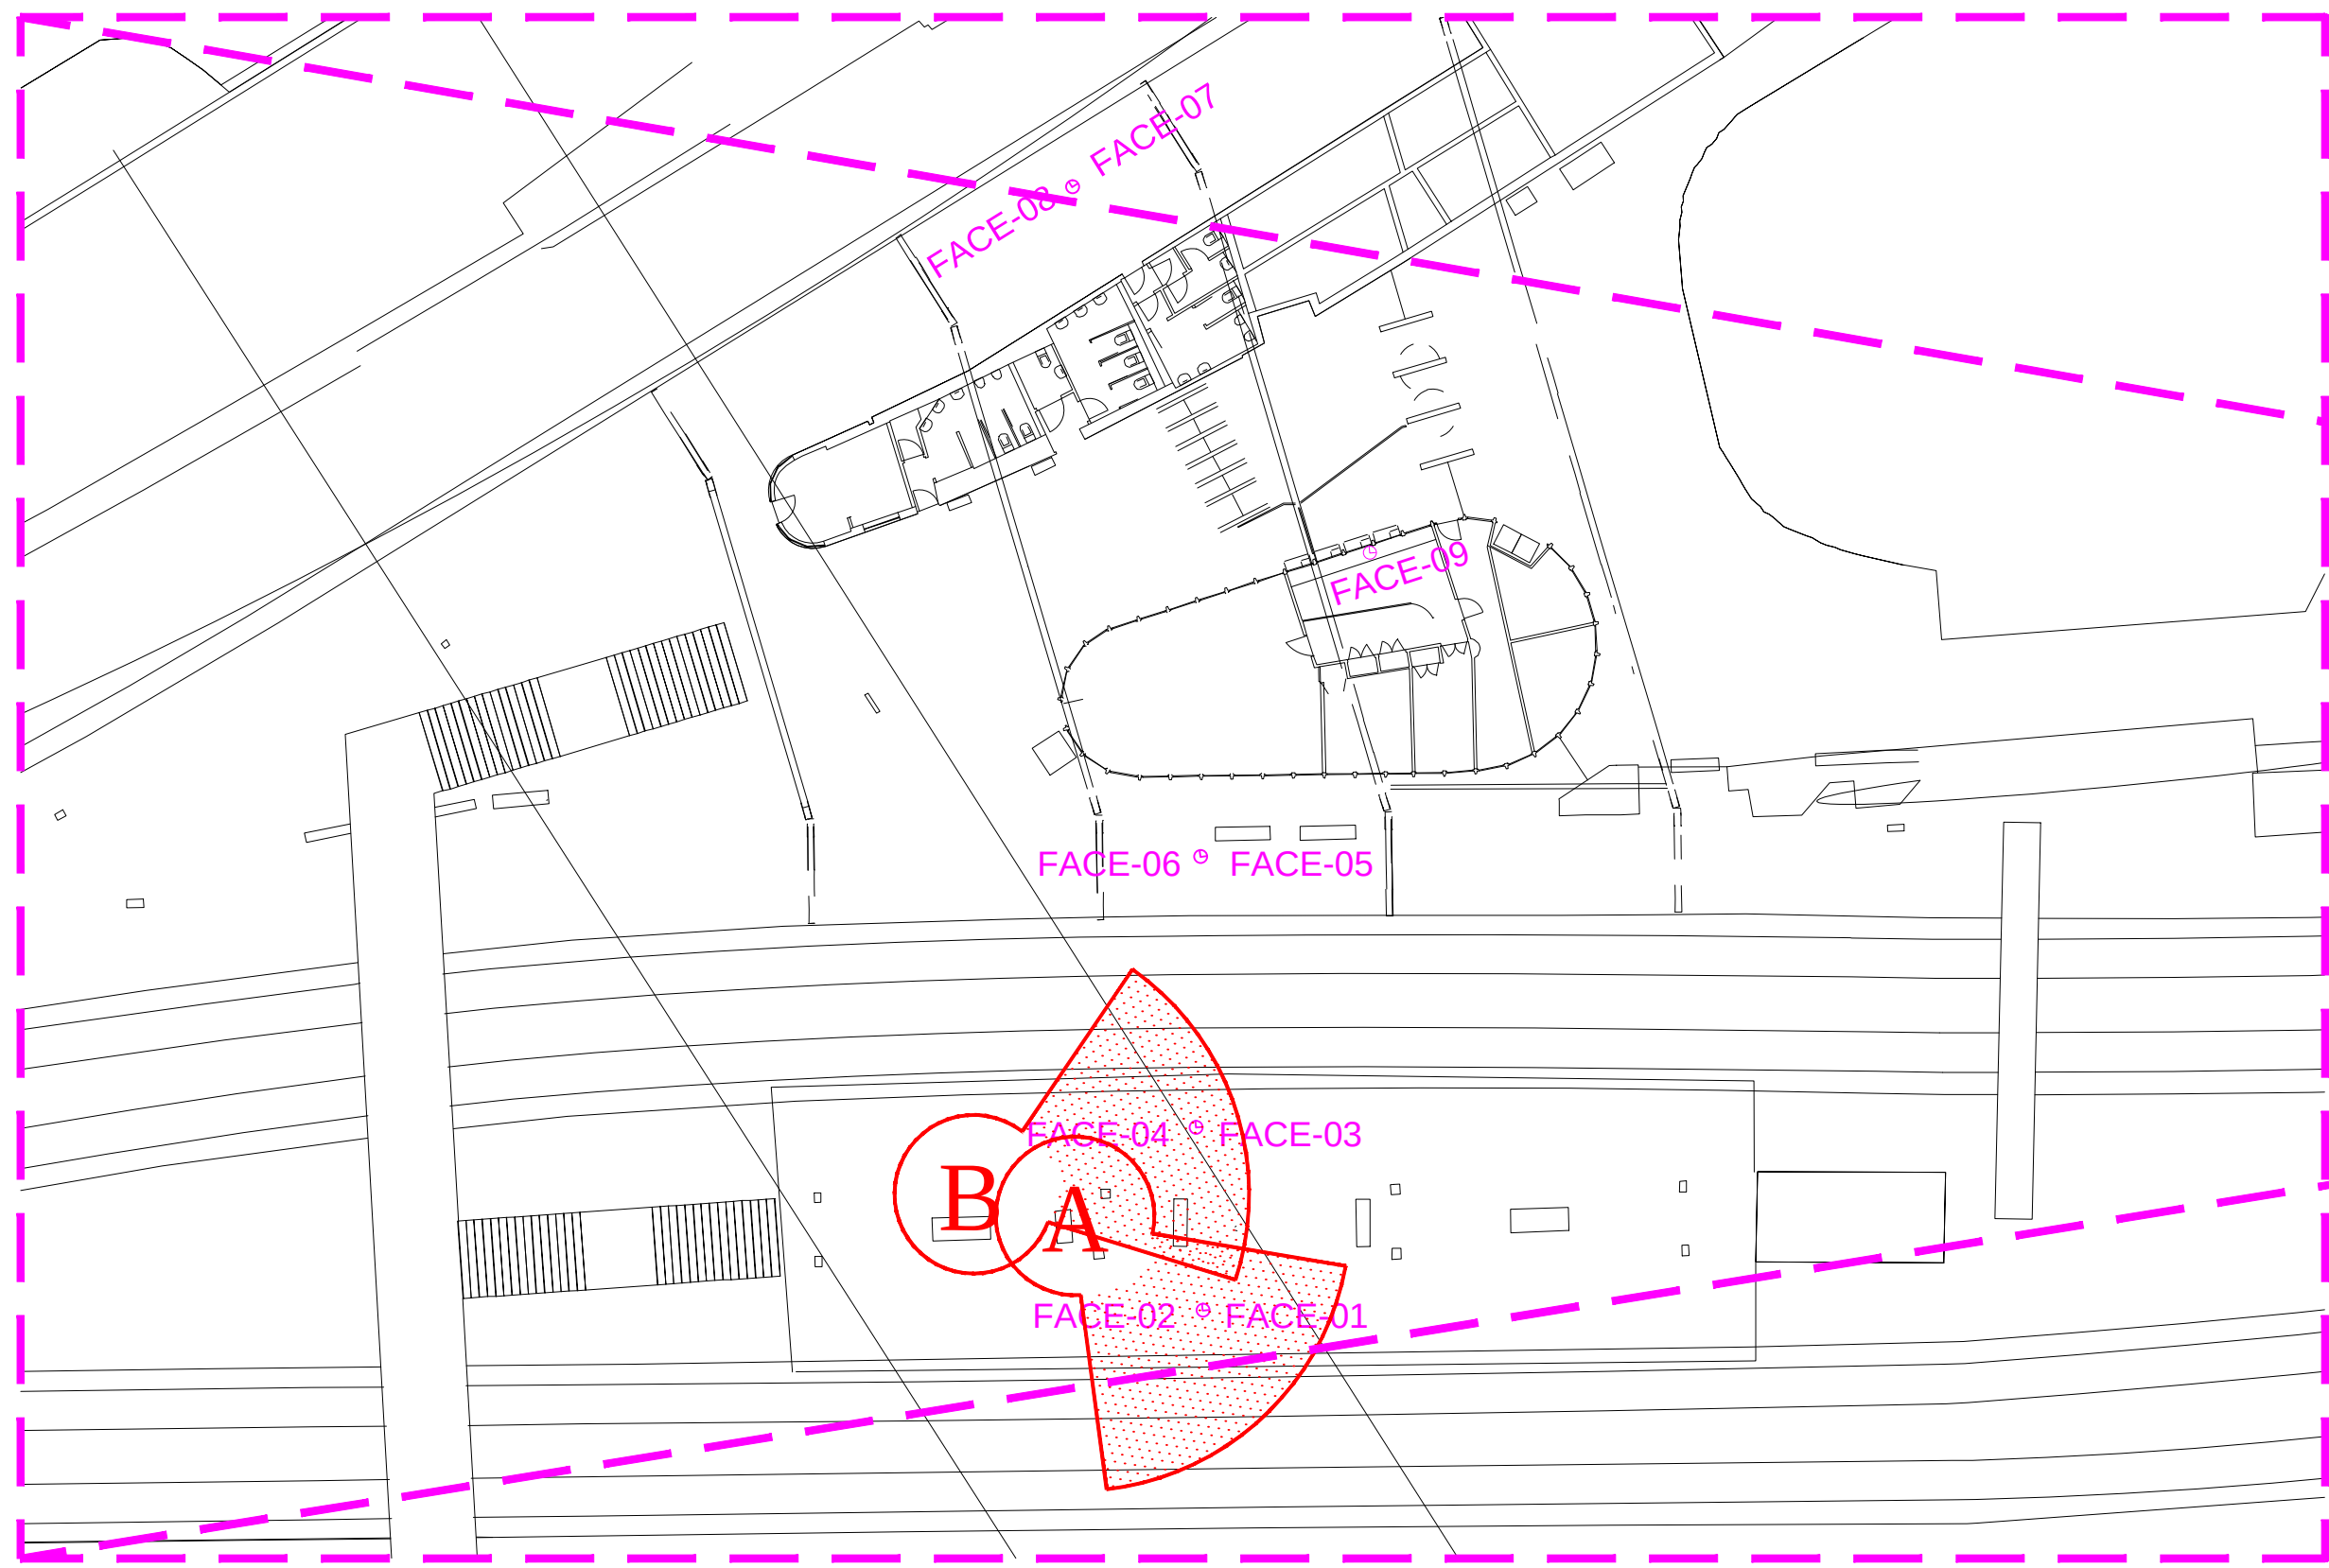


MANCHESTER OXFORD ROAD STATION PLAN – SCALE 1:250

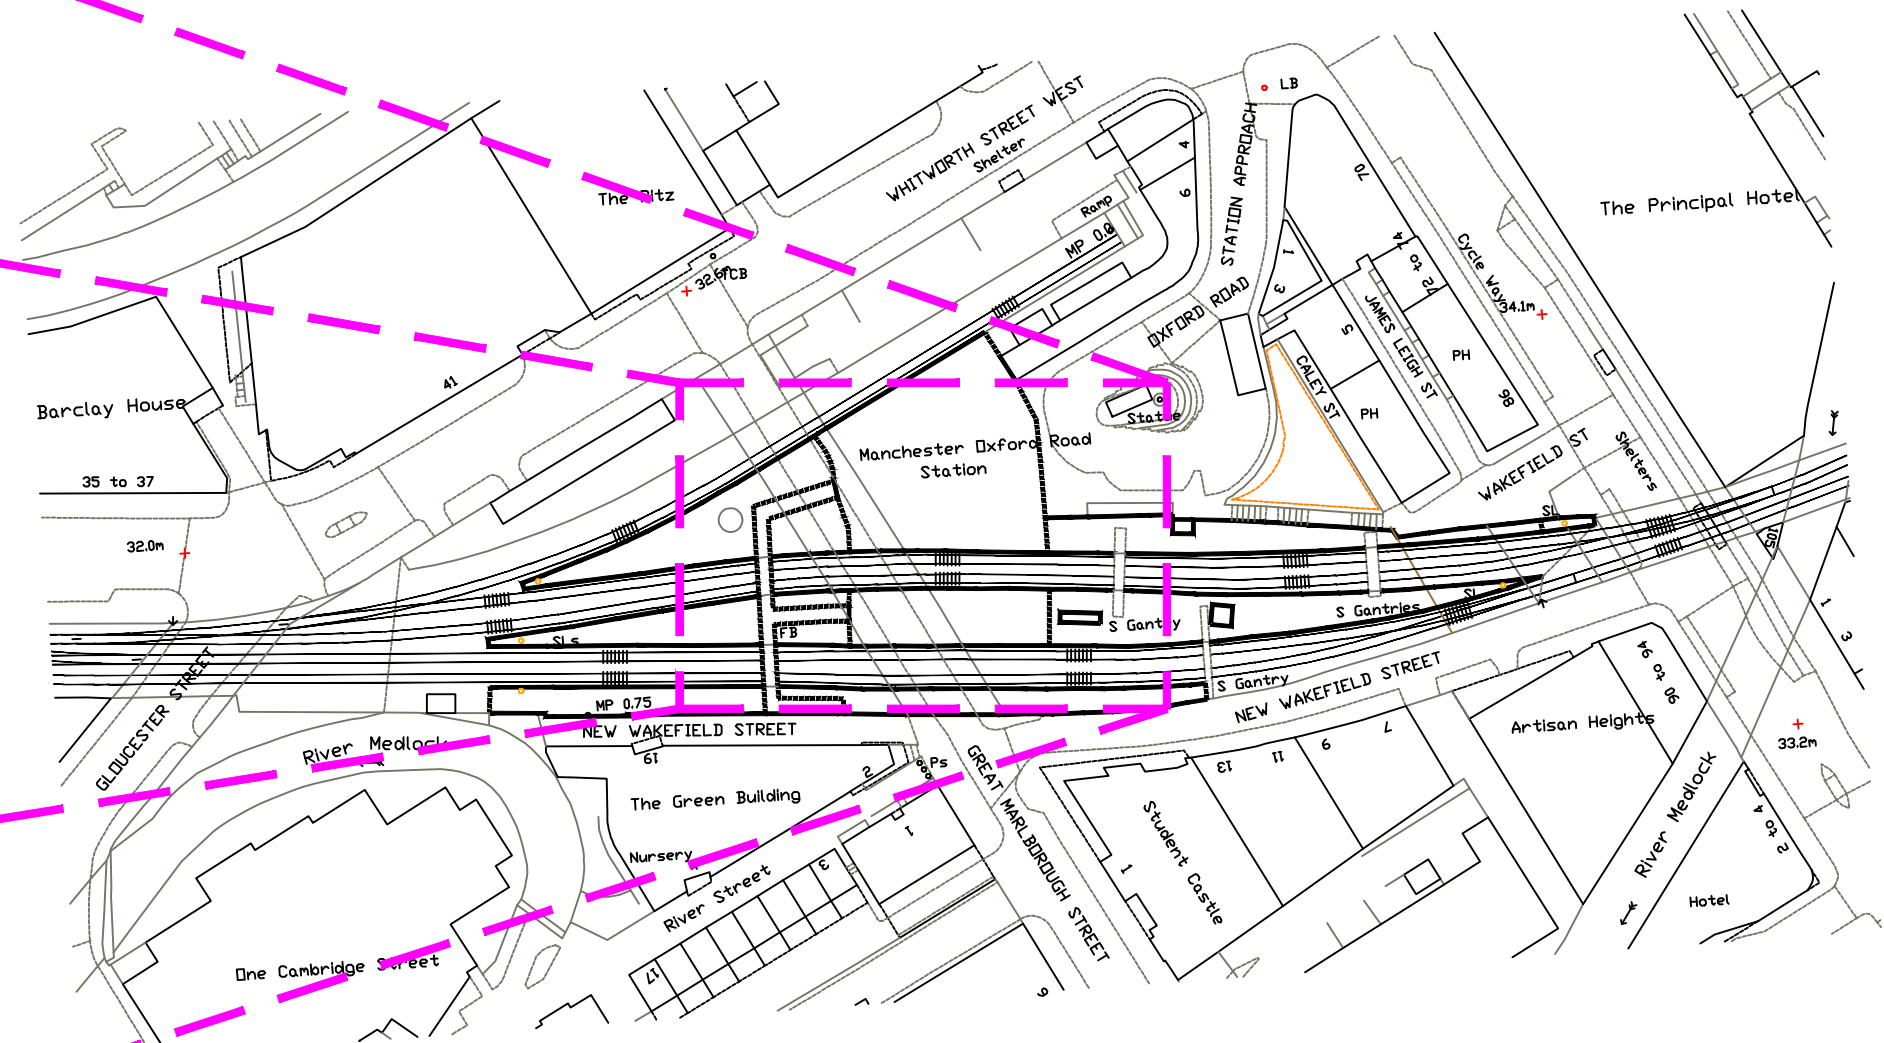


MANCHESTER OXFORD ROAD STATION LOCATION PLAN – SCALE 1:1250

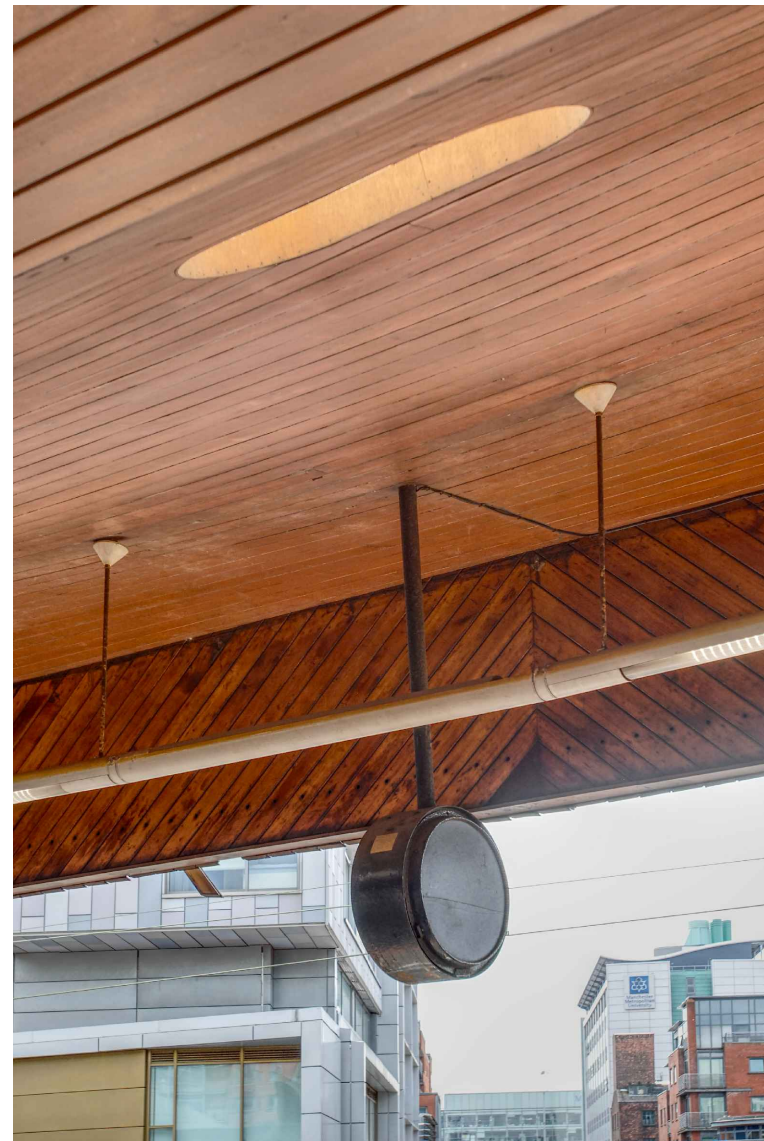


PERSPECTIVE VIEW A - EXISTING
APPLIES TO FACE-01 & FACE-02

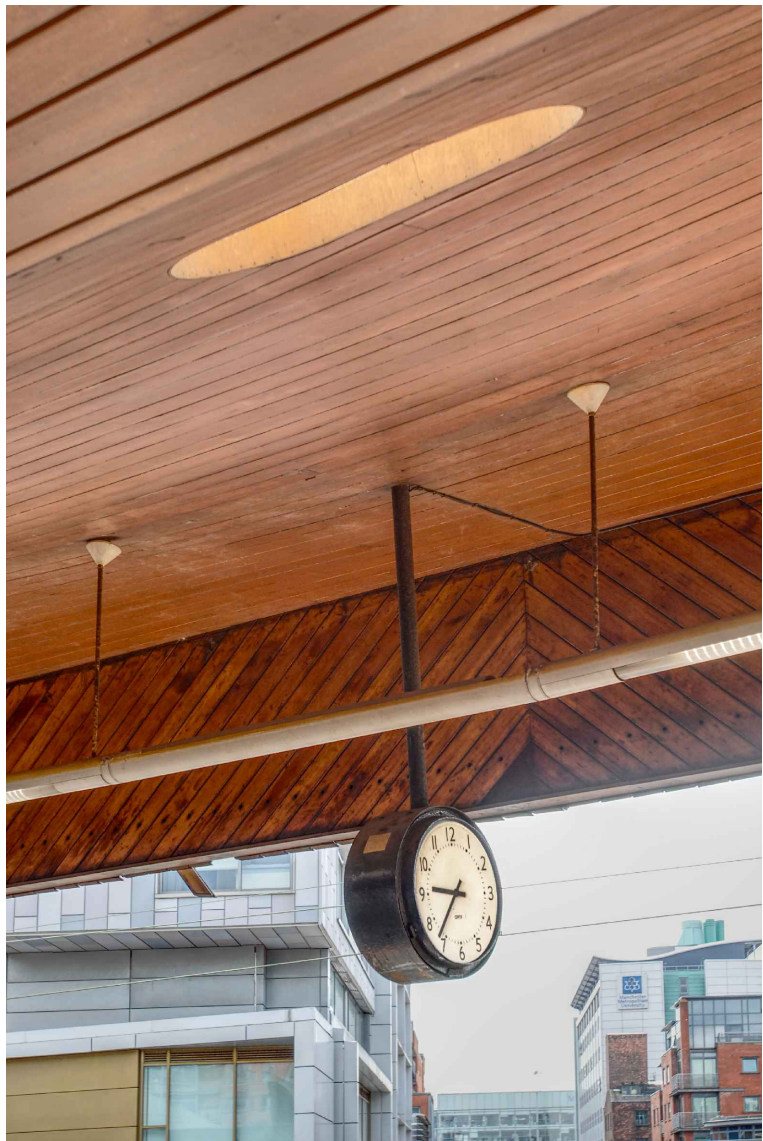

PERSPECTIVE VIEW A - PROPOSED

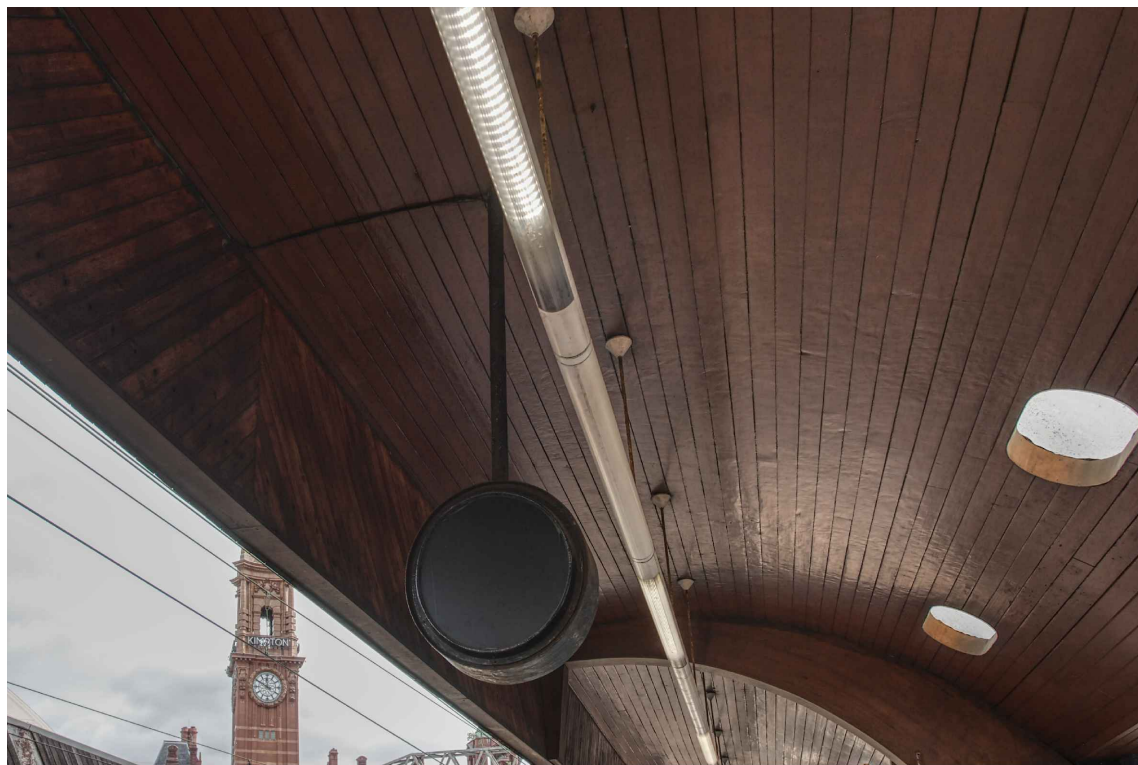

PERSPECTIVE VIEW B - EXISTING
APPLIES TO FACE-03 & FACE-04

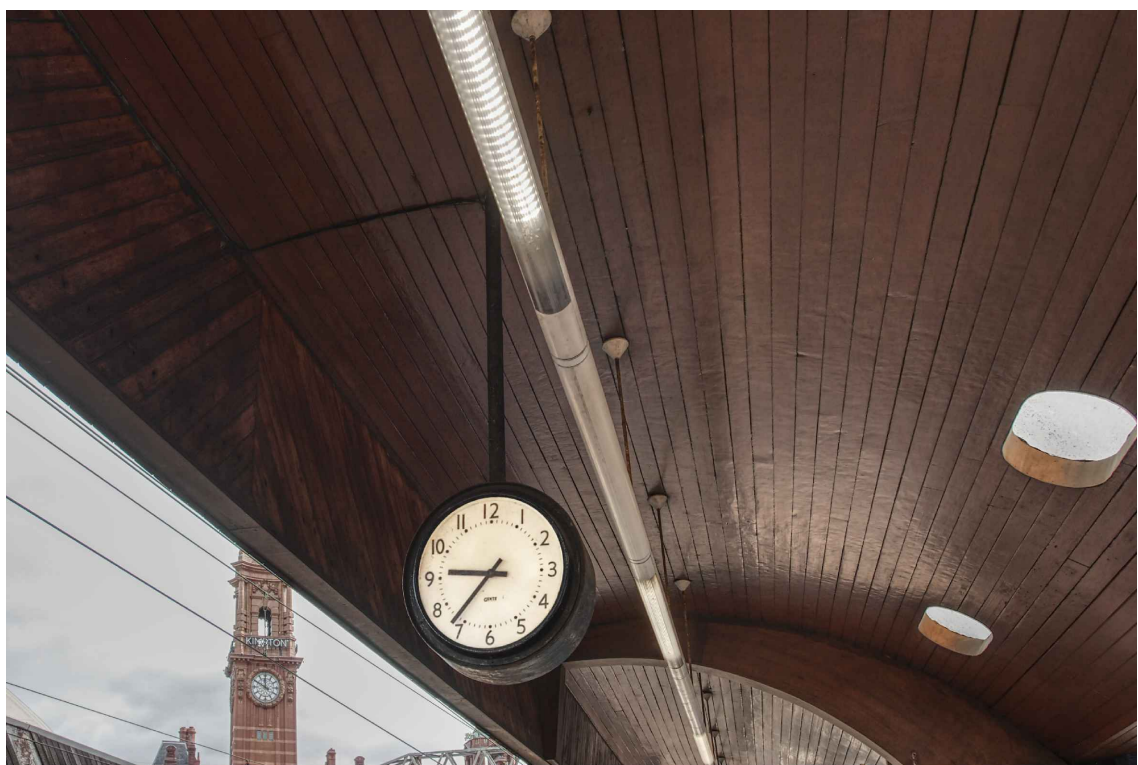

PERSPECTIVE VIEW B - PROPOSED

COLOUR KEY


- EQUIPMENT IN BLACK - EXISTING EQUIPMENT
- EQUIPMENT IN BLUE - EXISTING TO BE REPLACED
- EQUIPMENT IN GREEN - EXISTING TO BE RECOVERED
- EQUIPMENT IN MAGENTA - ENHANCED NWR EQUIPMENT
- EQUIPMENT IN RED - NEW NWR EQUIPMENT

Reference Drg No.	Reference Drg Title	Client Reference Drg No.	Rev	Revision Note	Date	Drawn	Checked	Engineer	QA	Client
--	--	--	01	FIRST RELEASE FOR LISTED BUILDING CONSENT	10/06/2022	JPT	DM			


All dimensions in mm unless otherwise noted.




Designed: Designer	Engineer: Engineer	Size: 1:250	Scale: A1
Title: NORTHERN REGION RENEWALS MANCHESTER OXFORD ROAD STATION CLOCKS PERSPECTIVE VIEWS			
Drawing number: MCO/NWR/DPL/PLAN/100000/Y645	Sheet: 06	Tot Shts: 08	Revision: P01

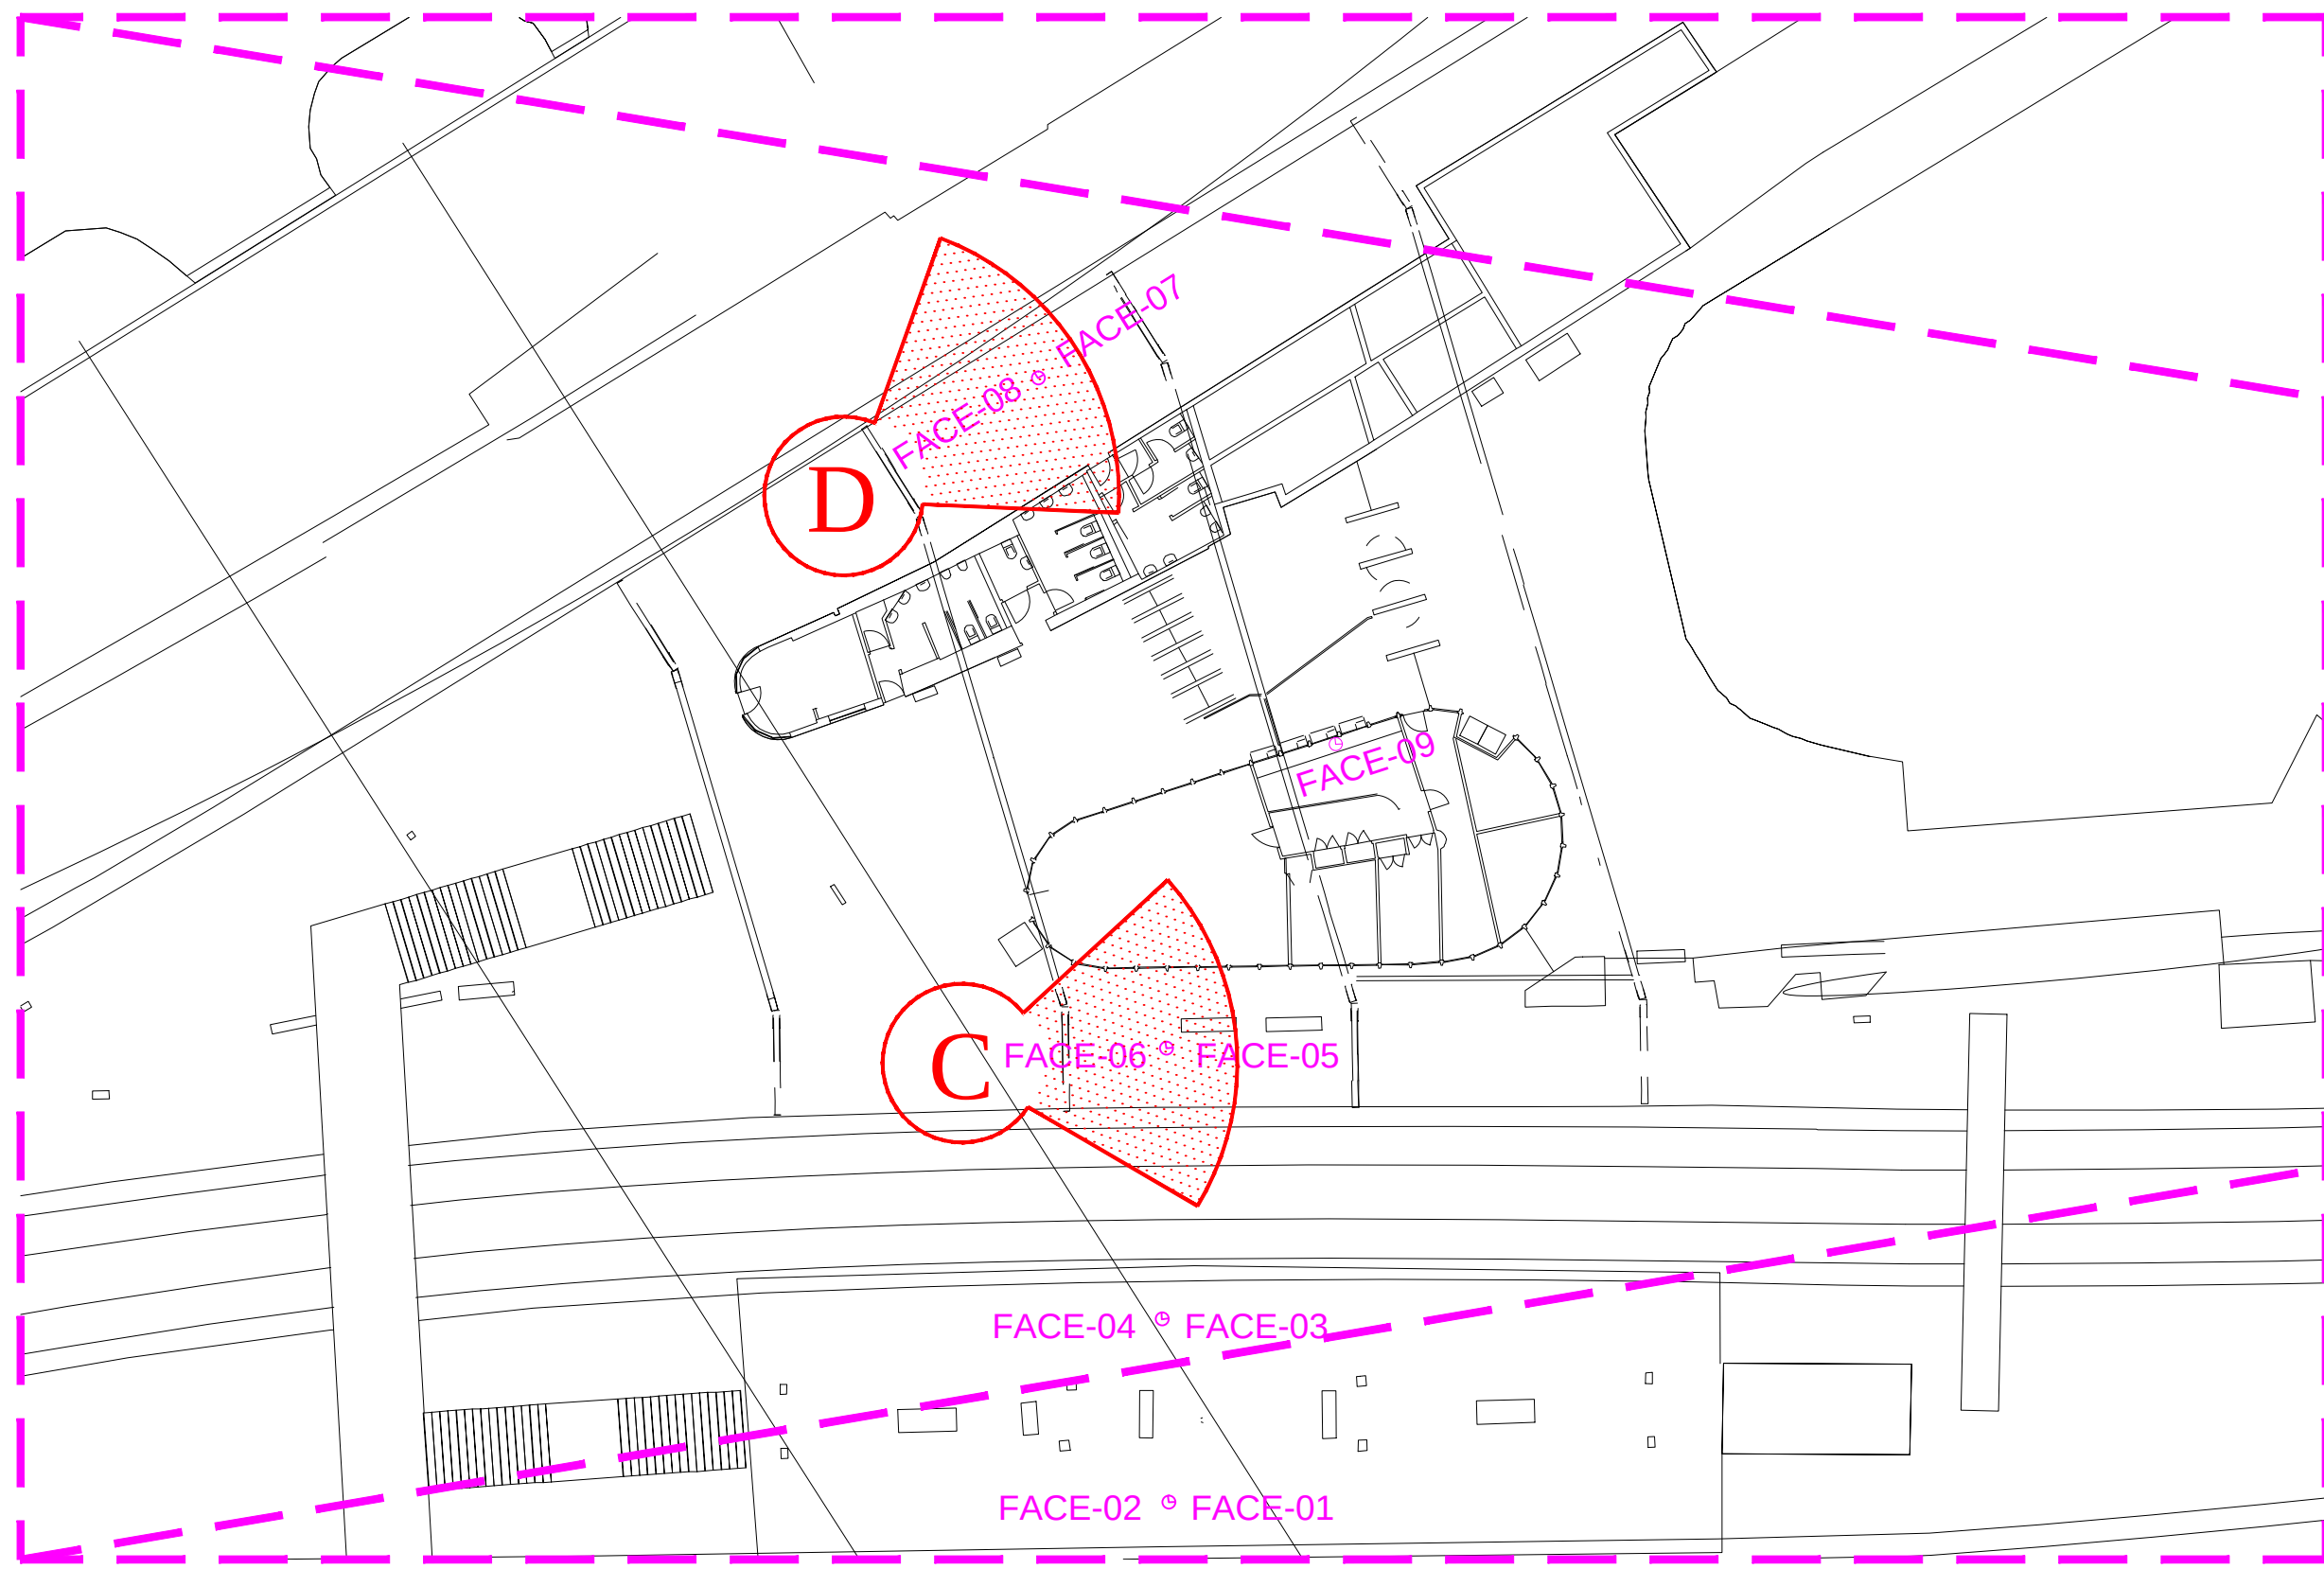


MANCHESTER OXFORD ROAD STATION PLAN – SCALE 1:250

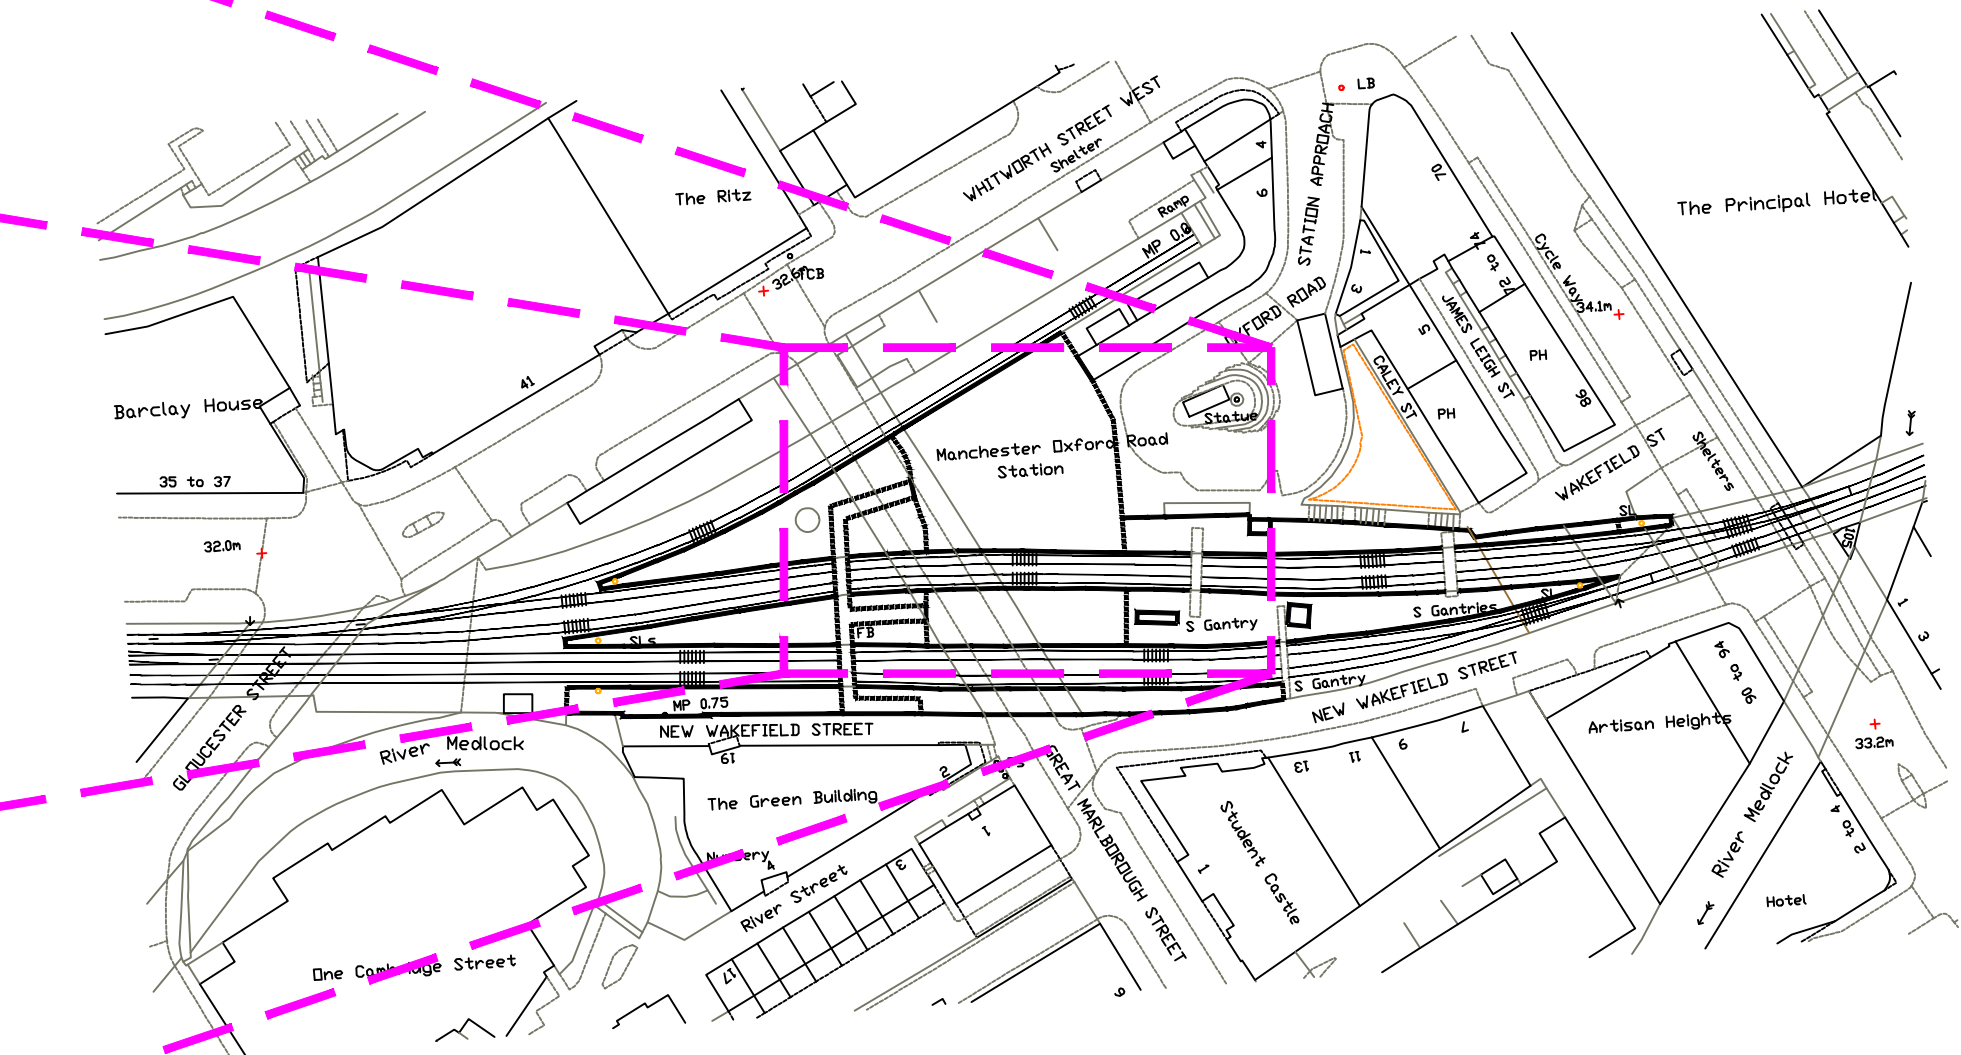

MANCHESTER OXFORD ROAD STATION LOCATION PLAN – SCALE 1:1250

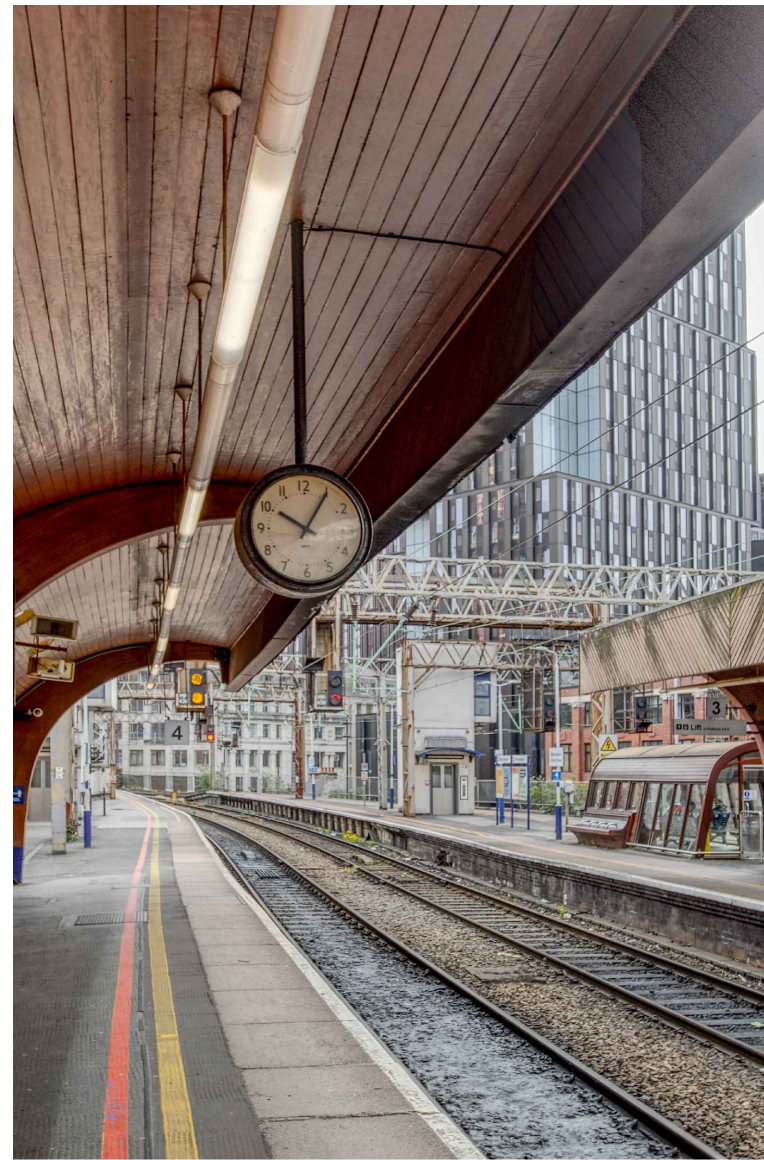


PERSPECTIVE VIEW C - EXISTING
APPLIES TO FACE-05 & FACE-06

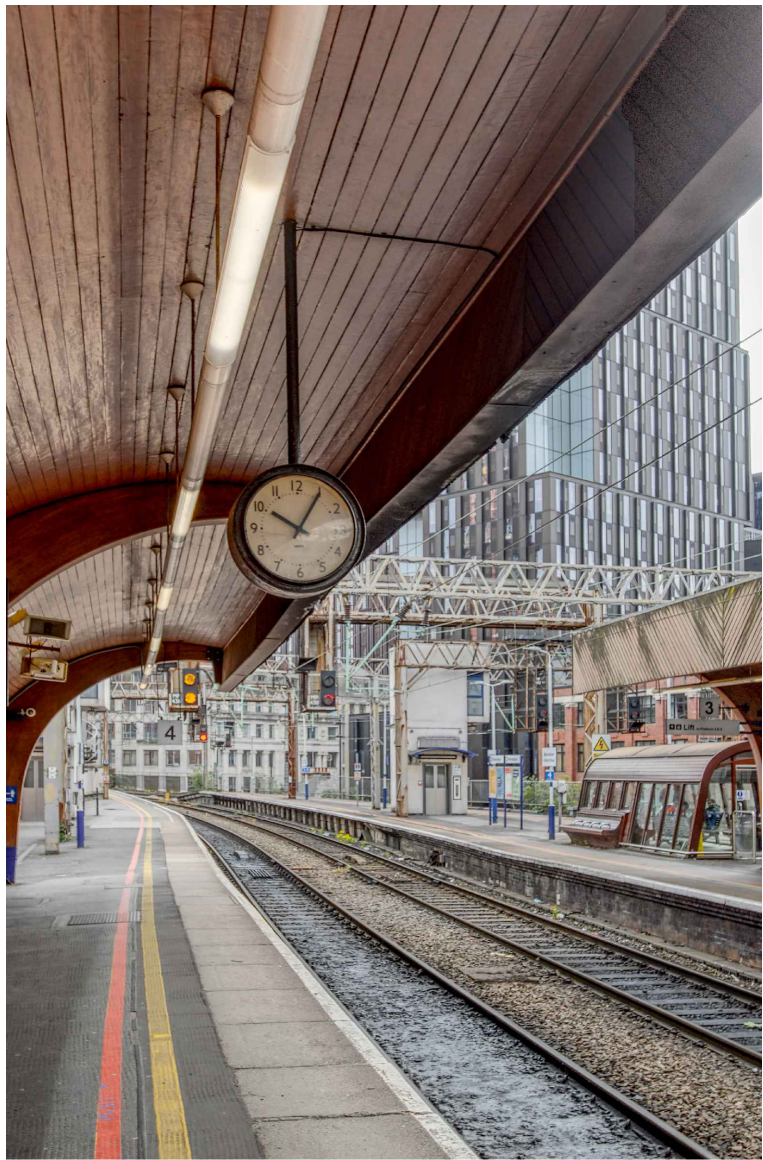

PERSPECTIVE VIEW C - PROPOSED



PERSPECTIVE VIEW D - EXISTING
APPLIES TO FACE-07 & FACE-08

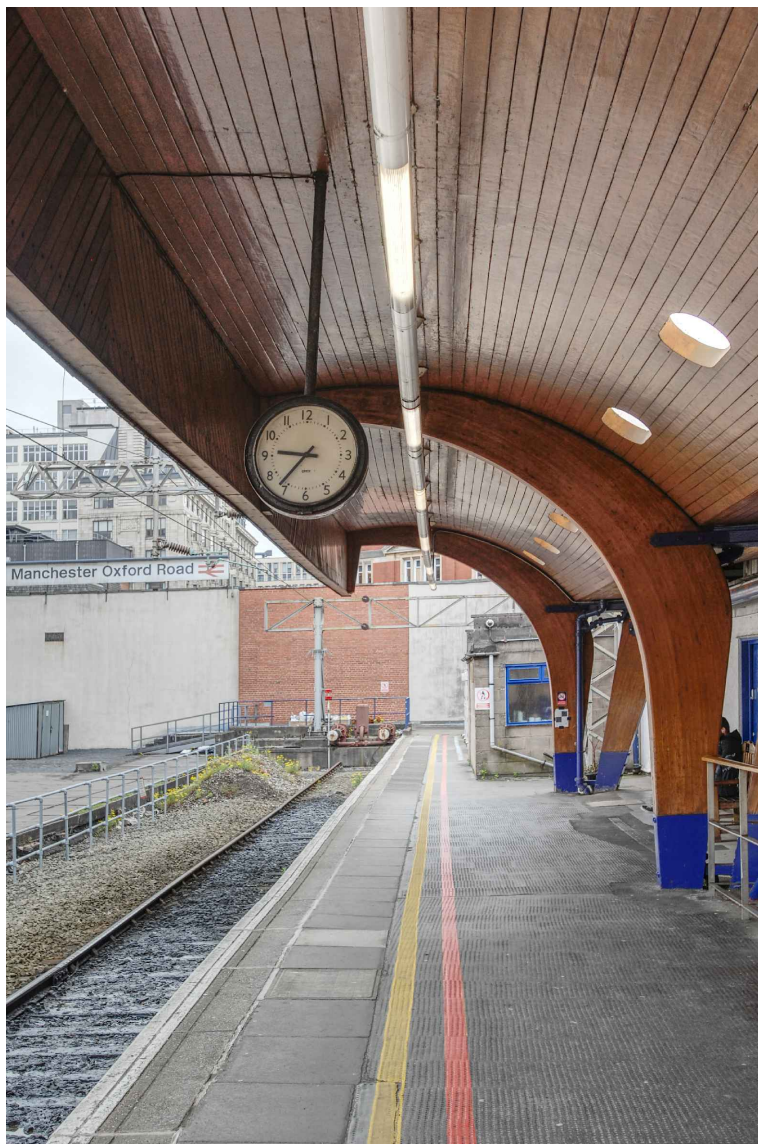

PERSPECTIVE VIEW D - PROPOSED

COLOUR KEY	
------------	--	--	

