


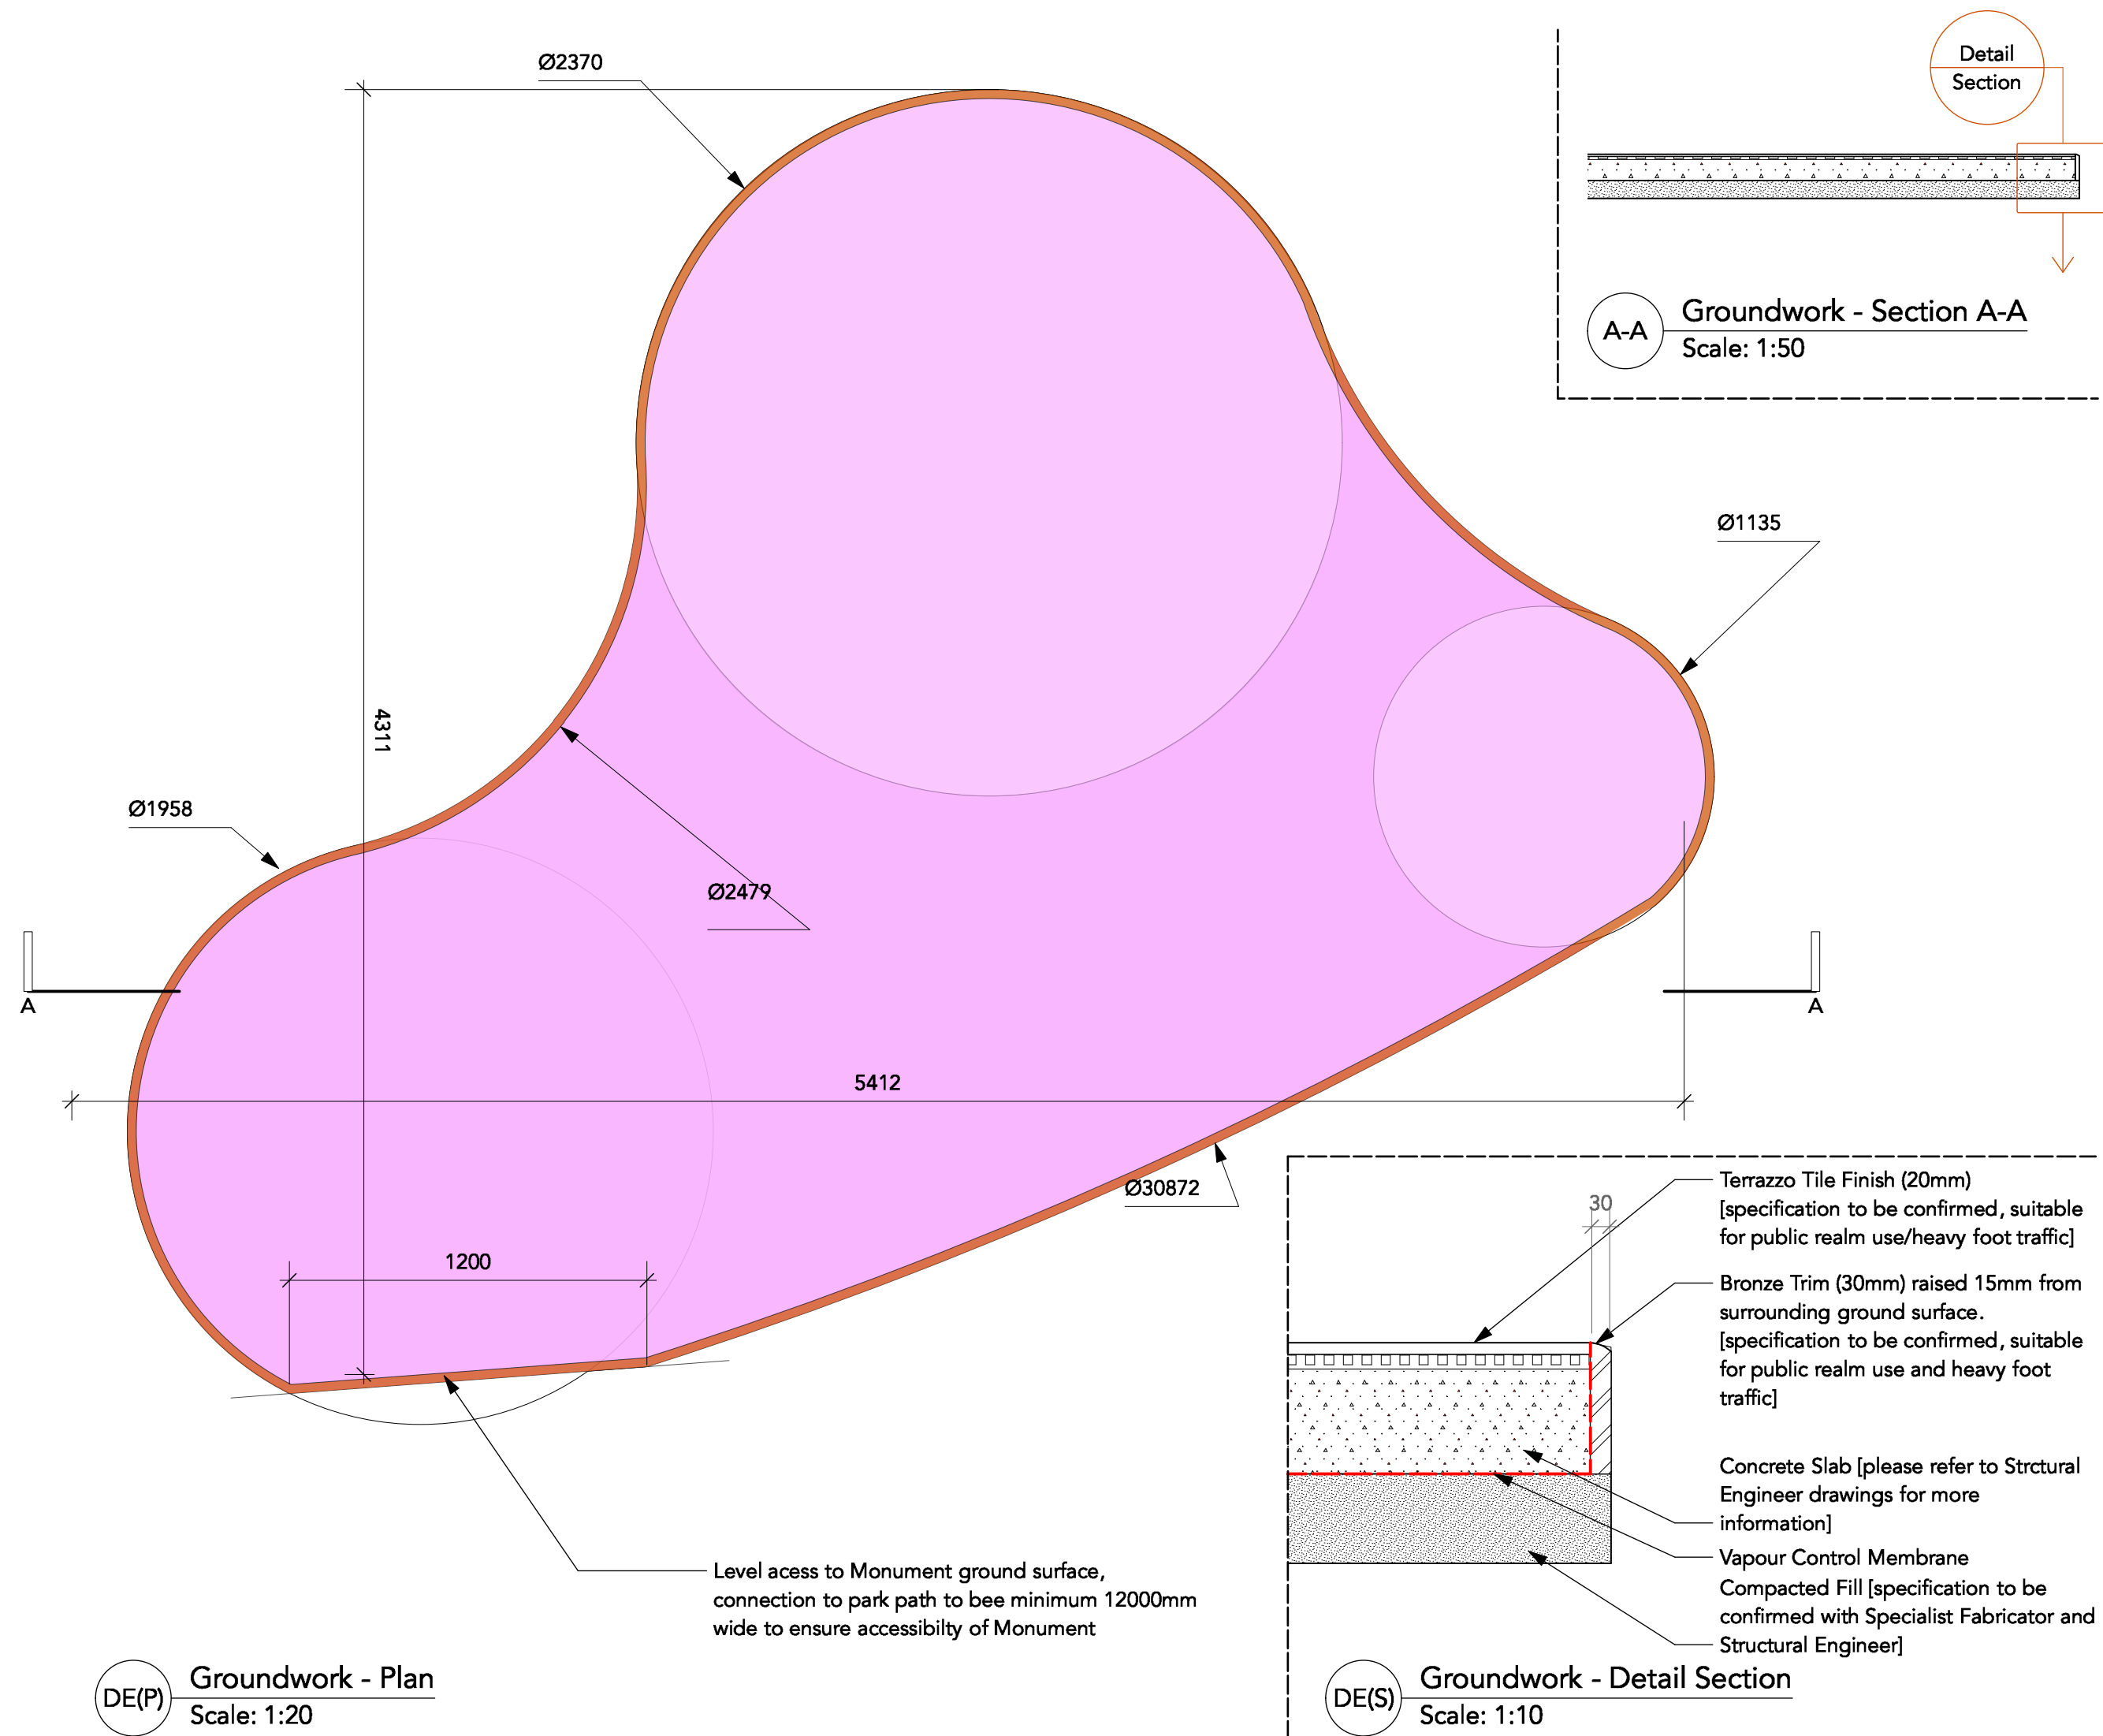

The National Transgender Monument is formed of 5 no. Sculptural Uprights on a new ground surface.

The 5no. Sculptural Uprights are unique elements formed of a central column and a natural stone base.

Each will include elements which are natural/unfinished and/or hand shaped. Indicative Plan and Elevations are provided to give confirmation of approximate sizes, fabrication details and design intention. Final fixings, structural information and fabrication process will be determined with Specialist Fabricators.

For any foundation details please refer to Structural Engineer drawings.

Materials Key

- Terrazzo Ground Finish
- Bronze Trim

DO NOT SCALE FROM THIS DRAWING
ALL DIMENSIONS TO BE CHECKED ON SITE PRIOR TO THE START OF ANY WORK
AND ANY DISCREPANCIES MUST BE NOTIFIED IN WRITING
REFER TO ENGINEERS DRAWINGS FOR ALL STRUCTURAL, HEATING, LIGHTING, POWER,
EXTERNAL AND UNDERGROUND DRAINAGE AND VENTILATION INFORMATION
ALL BUILDING WORKS COMPLY IN ALL RESPECTS TO CURRENT
BUILDING STANDARDS FOR COUNTRY IN WHICH SITE IS LOCATED

20/02/2024
Revision Date

Annotations revised
Revision Note

Status
Planning

Job Reference 23006	Drawing Number DE(P)-101	Revision
Scale Various	Paper Size A3	A

Drawing Name
Detail Plan - Groundworks

Drawn By BZ	Checked BT	Date Drawn 22/01/2024
----------------	---------------	--------------------------

Project
The National Transgender Monument

Client
Sparkle - The National Transgender Charity

New Practice

3 Ross Street
Glasgow
G1 5AR
+44 (0) 141 226 4092
info@new-practice.co.uk
www.new-practice.co.uk