


EXISTING EAST ELEVATION

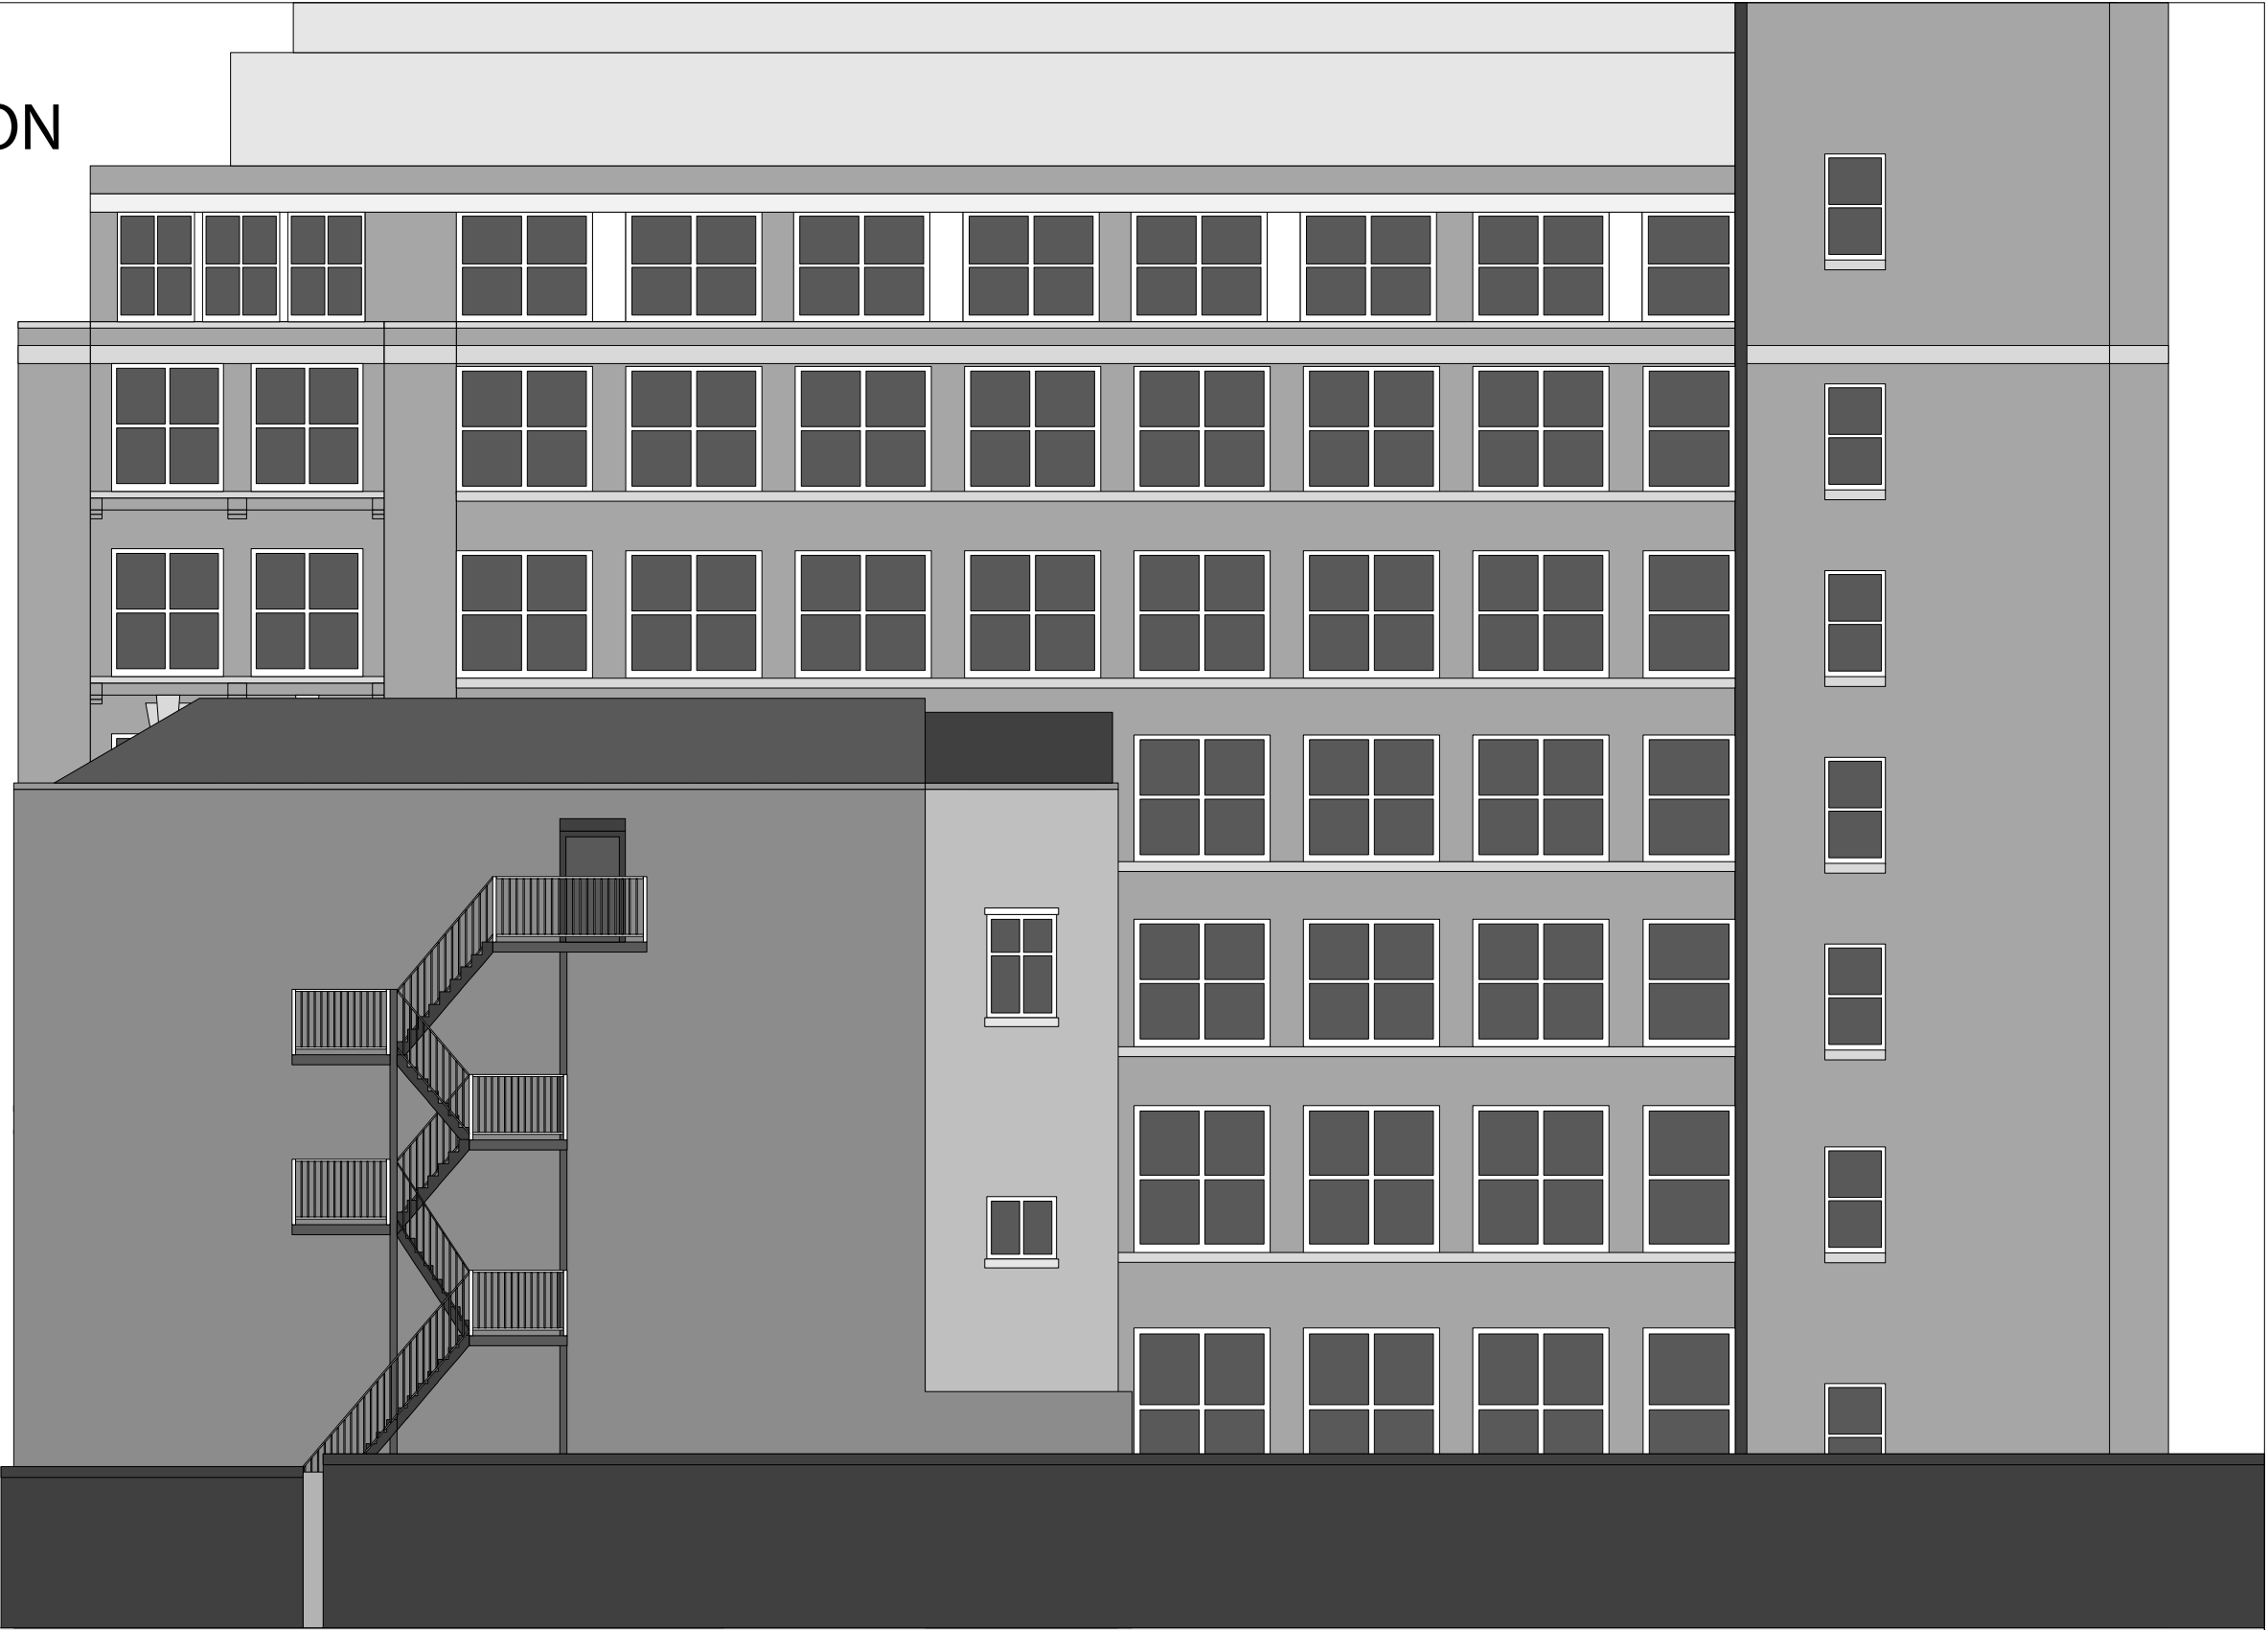

CHURCH STREET