


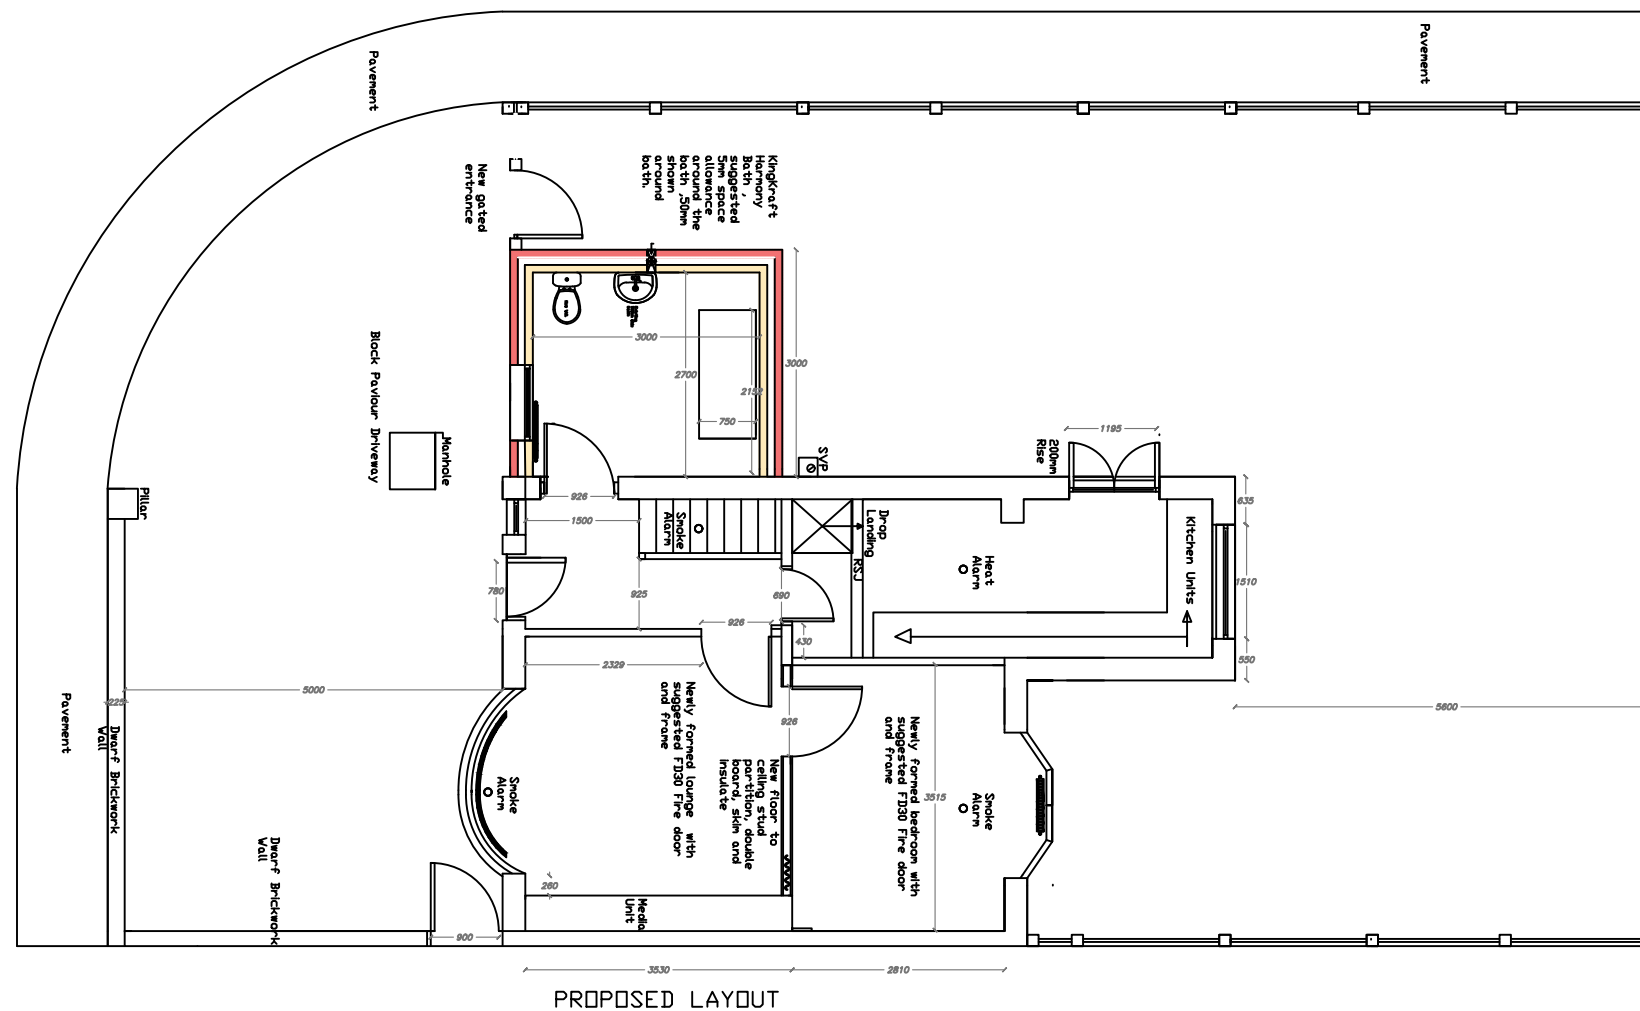

**Manchester  
Equipment and  
Adaptation Service  
Philips Park Rd  
Manchester  
M11 3FU**

|                                                               |
|---------------------------------------------------------------|
| Project: Ground floor extension for Kingkraft bath . Proposed |
|---------------------------------------------------------------|

9 Middlegate  
Manchester  
M40 0JP

|           |
|-----------|
| Drawn By: |
|-----------|

**CRL**

|       |
|-------|
| Date: |
|-------|

30/10/2023

Scale: 1:100@A3

Proposed Plan view  
RV1



**Manchester  
Equipment &  
Adaptations  
Partnership**