
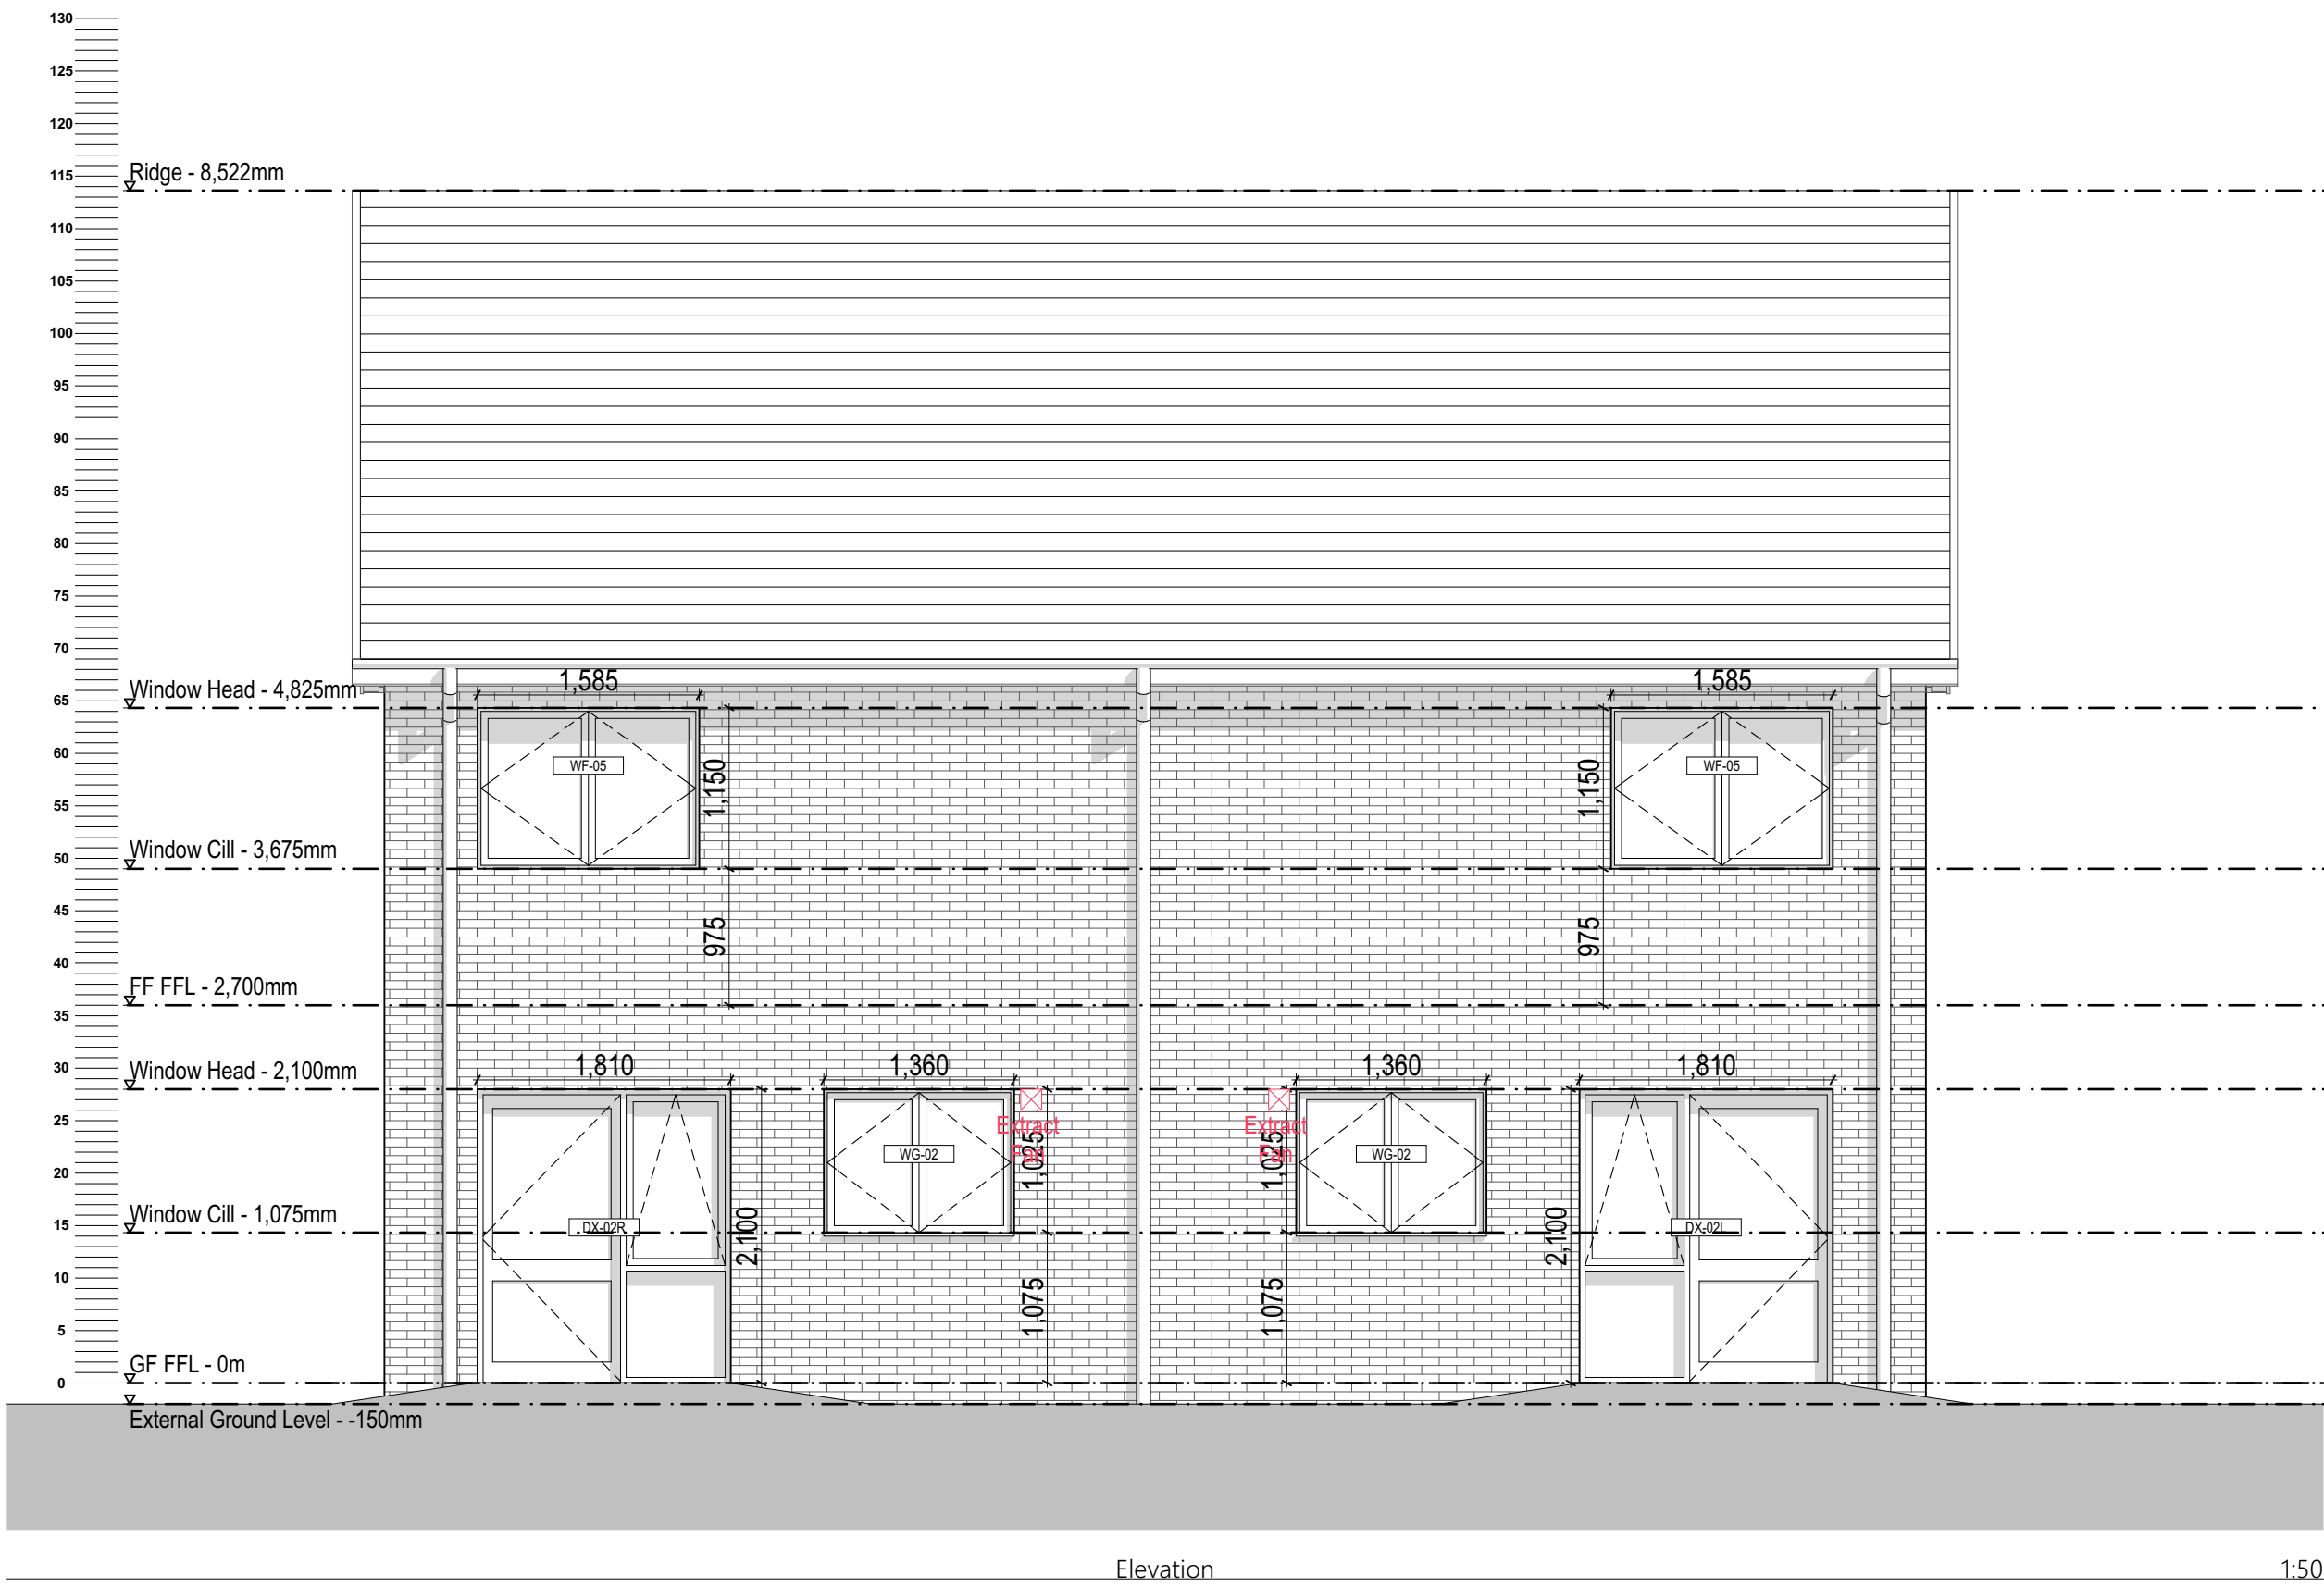
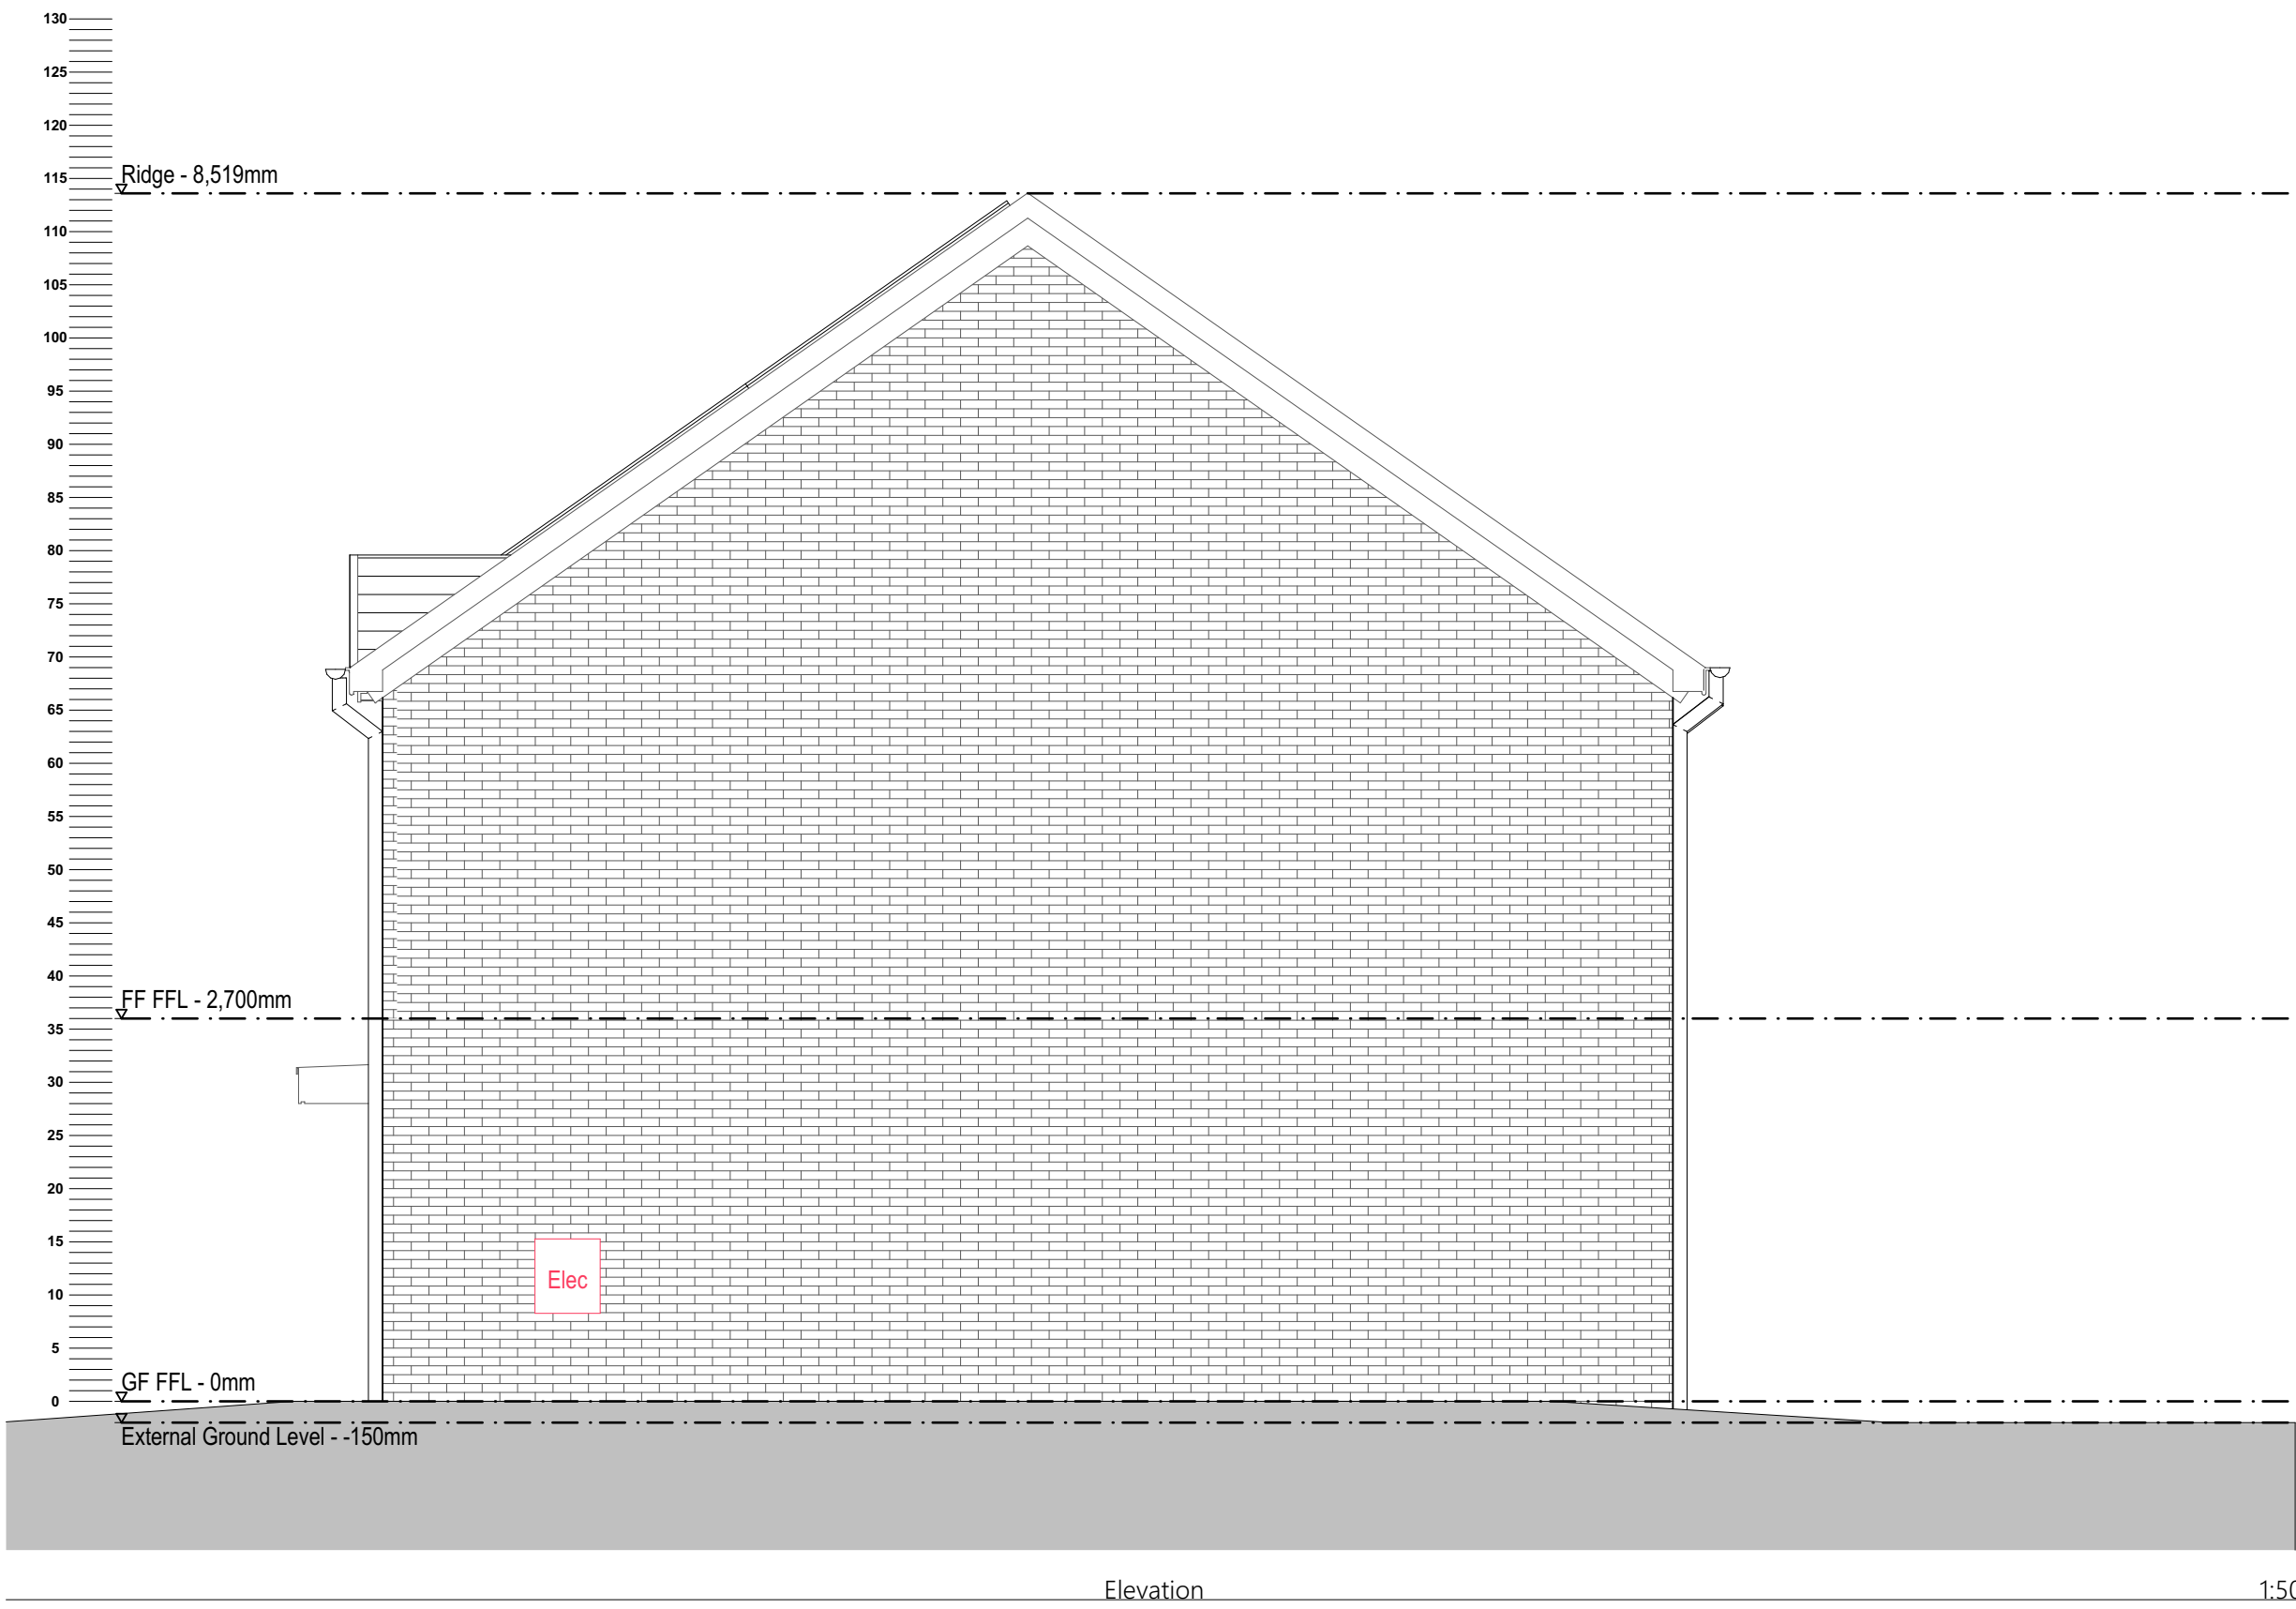
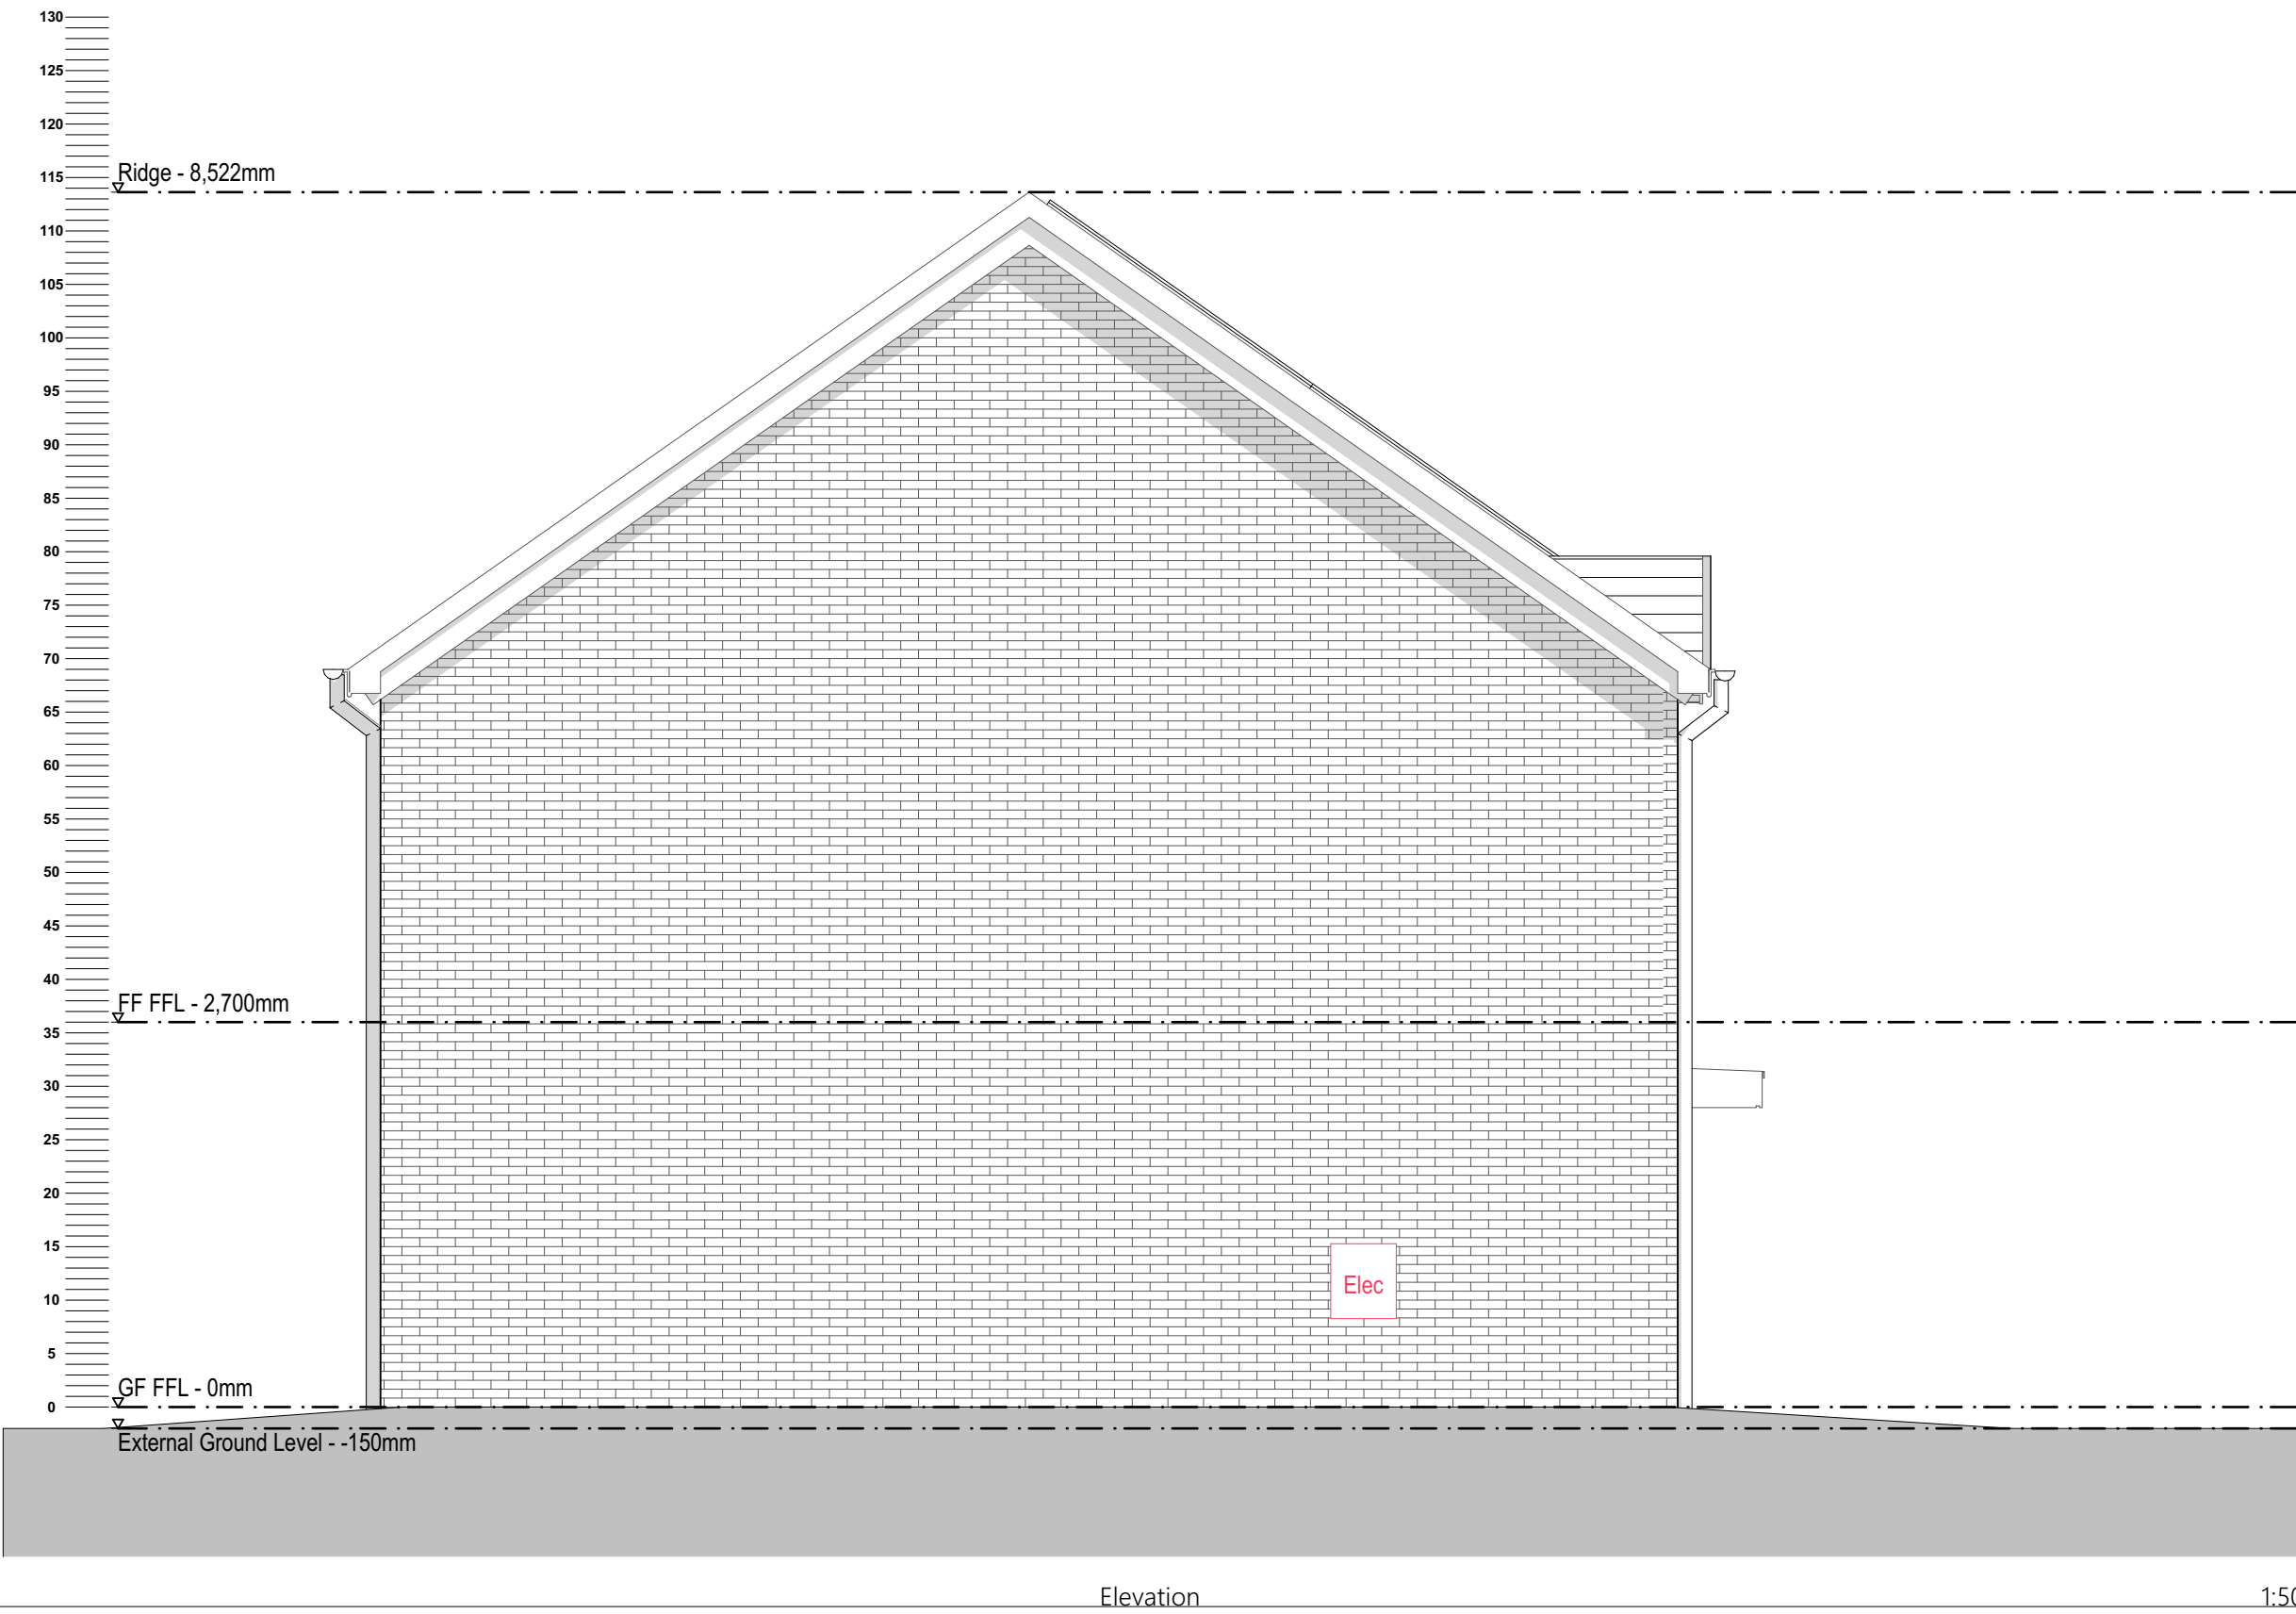


Proposed Elevations 2B4P Block Type D - Blocks
5,8,10,16

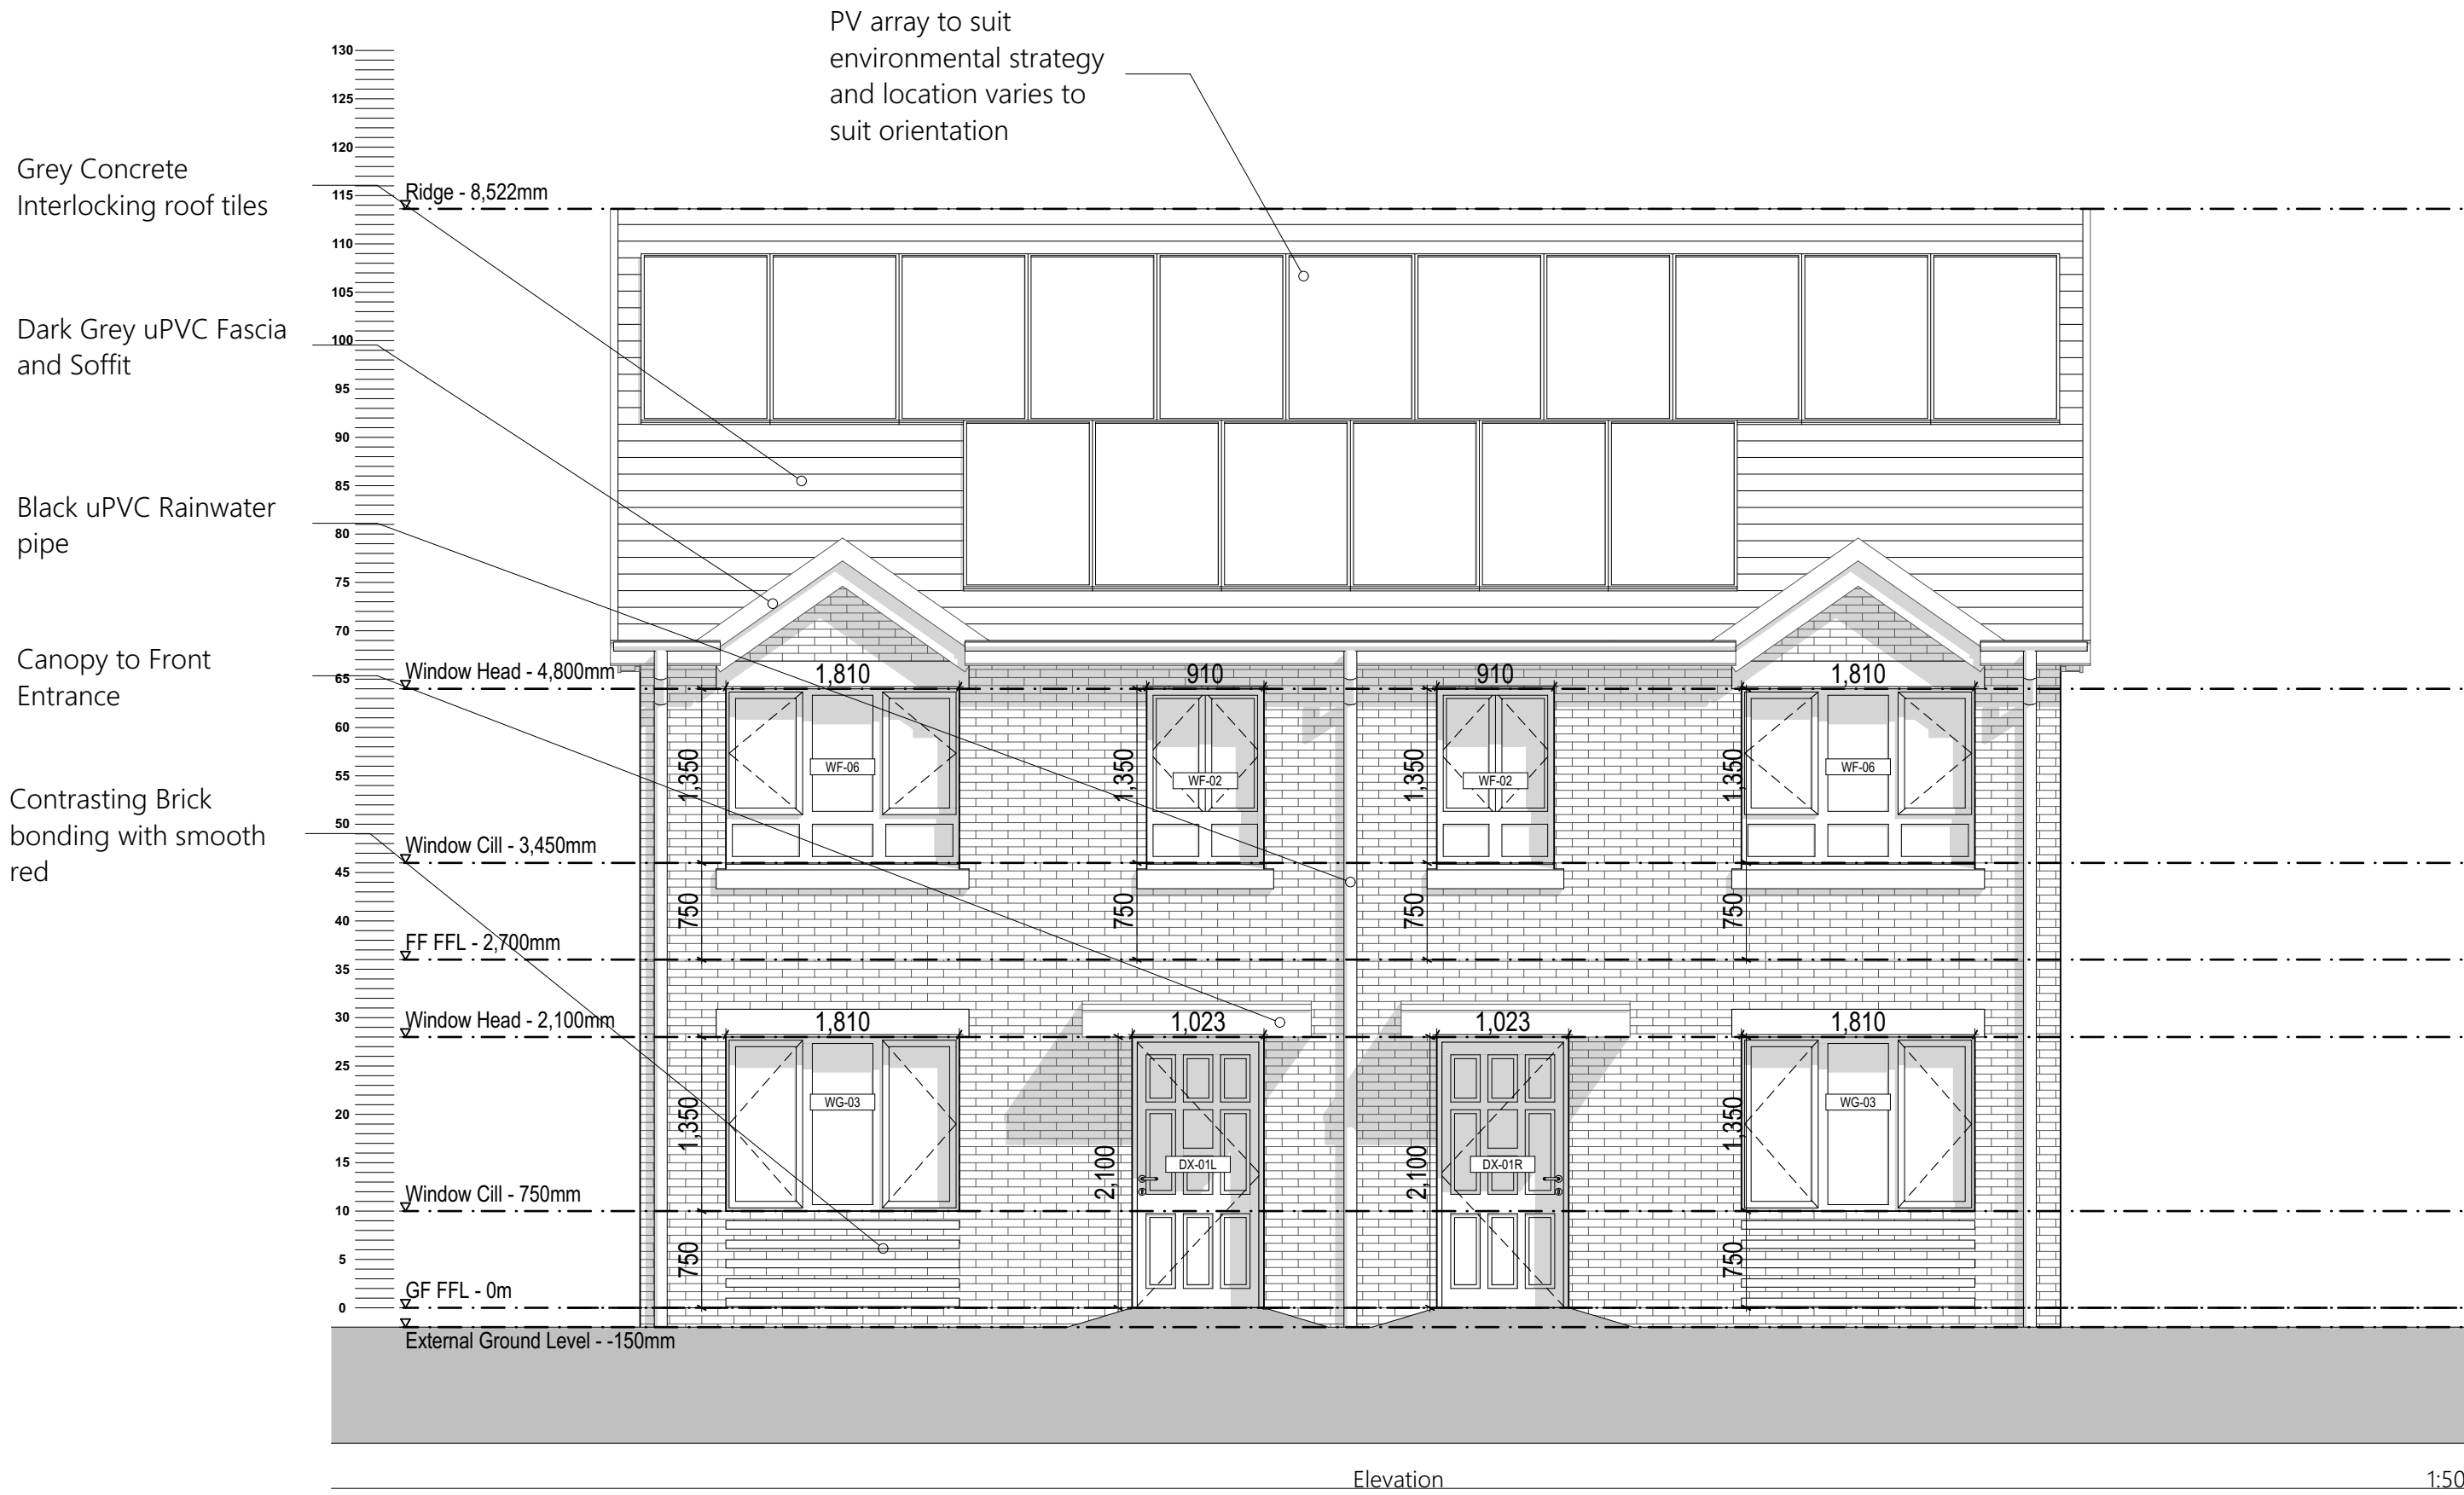

B	Elevations updated to show PV array.	080323	C.M.
A	Elevations updated.	031123	C.M.
Designation	Detail of Revision	Date	Initials
PROJECT	Charlestown, White Moss Road and Dam Head Drive - P500 Phase 1 Site	TITLE	Proposed Elevations 2B4P Block Type D - Blocks 5,8,10,16
PROJECT No.	1785	DRAWING No.	PL.019B
DRAWN by	CM	CHECKED	DS
DATE	NOV 22	SCALE (1:10.0)	1:50
SIZE	A1	STATUS	PLANNING
JOHN MCCALL ARCHITECTS LTD			
No. 1 Arts Village, Henry Street, Liverpool L1 5BS Tel: 0151 707 1818 Fax: 707 1819			
4a Rock Mill Lane, New Mills, SK22 3BN e-mail: admin@JohnMcCall.co.UK			