



Copyright of this drawing is vested in Jon Matthews Architects and it must not be copied or reproduced without written consent. Reproduced drawings are to be taken from this drawing. Do not scale from this drawing.

All Contractors must visit the site and are responsible for taking and checking all dimensions relative to their work. Jon Matthews Architects are to be advised of any variation between drawings and site conditions.


Dimensions are given in millimetres and must be rounded up to the nearest millimetre. All dimensions and levels should be read only from those values stated in text, on the drawings.

CONSTRUCTION: It is considered that the proposed works are within the scope of a competent Contractor and as such no further supervision is required. Only to release their Contractor's design from construction.


KEY:

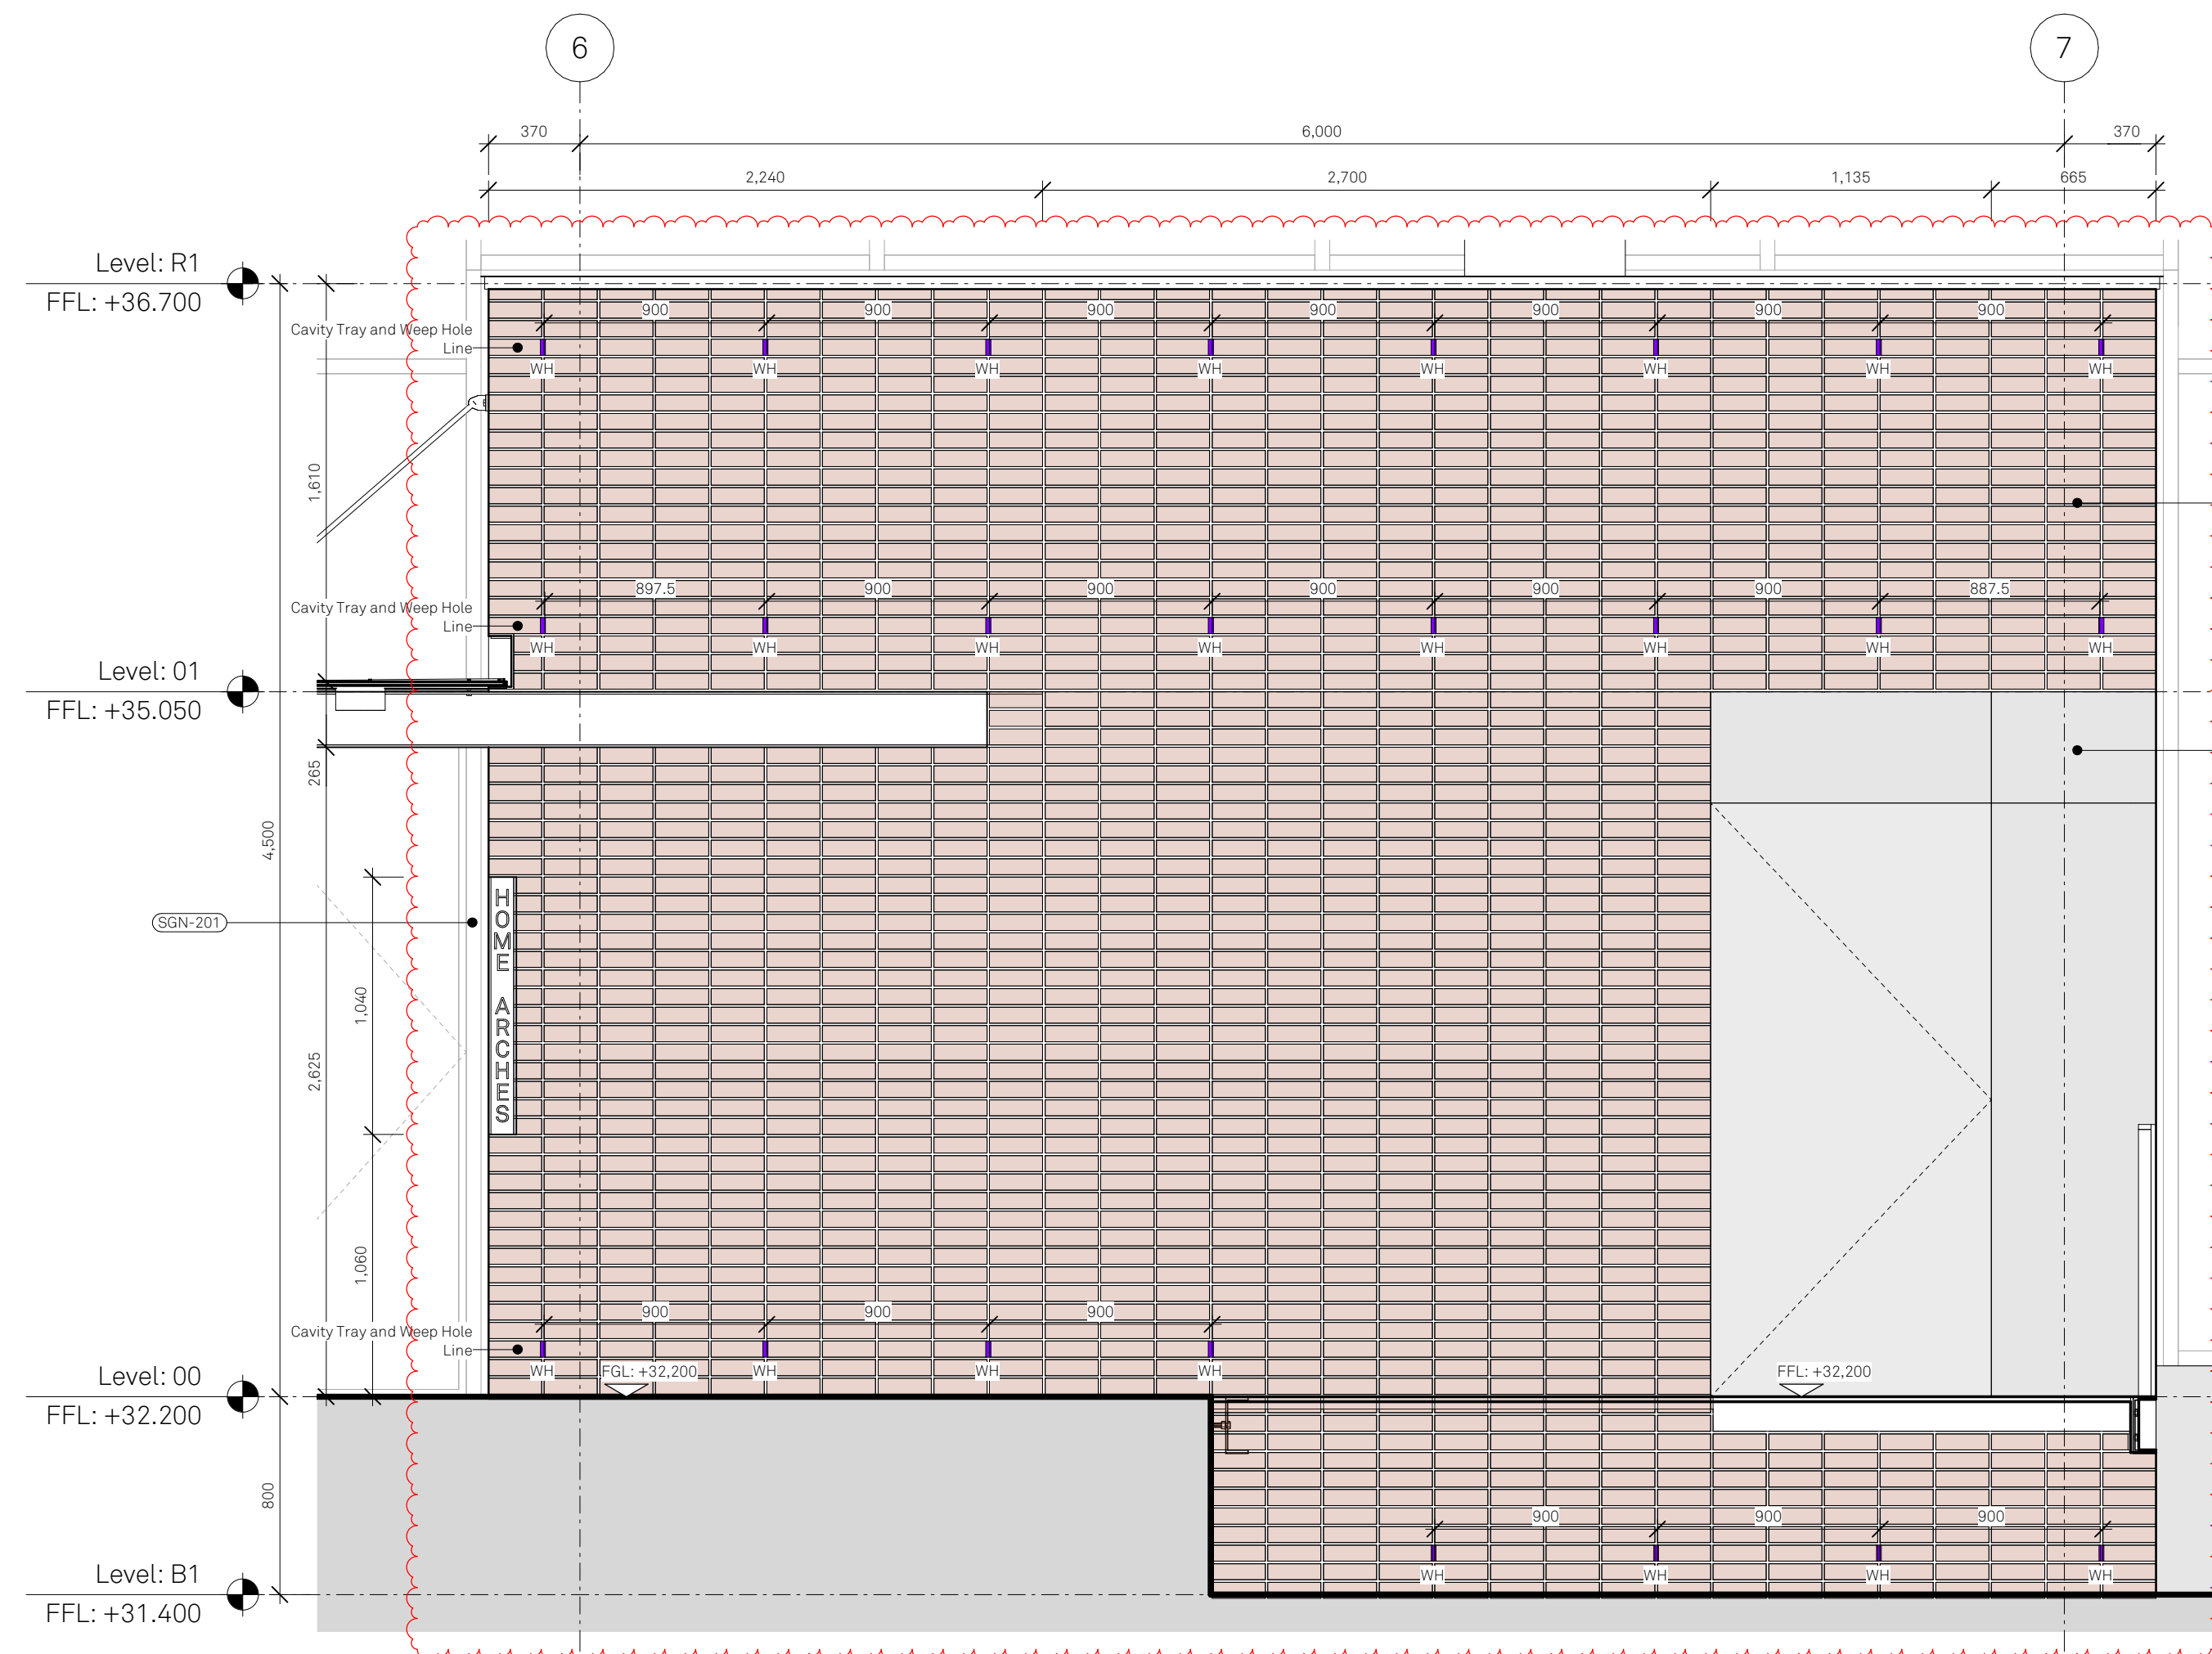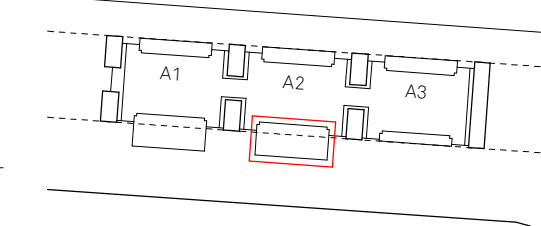


1 EXTERNAL ELEVATION
LOOKING FROM HOME

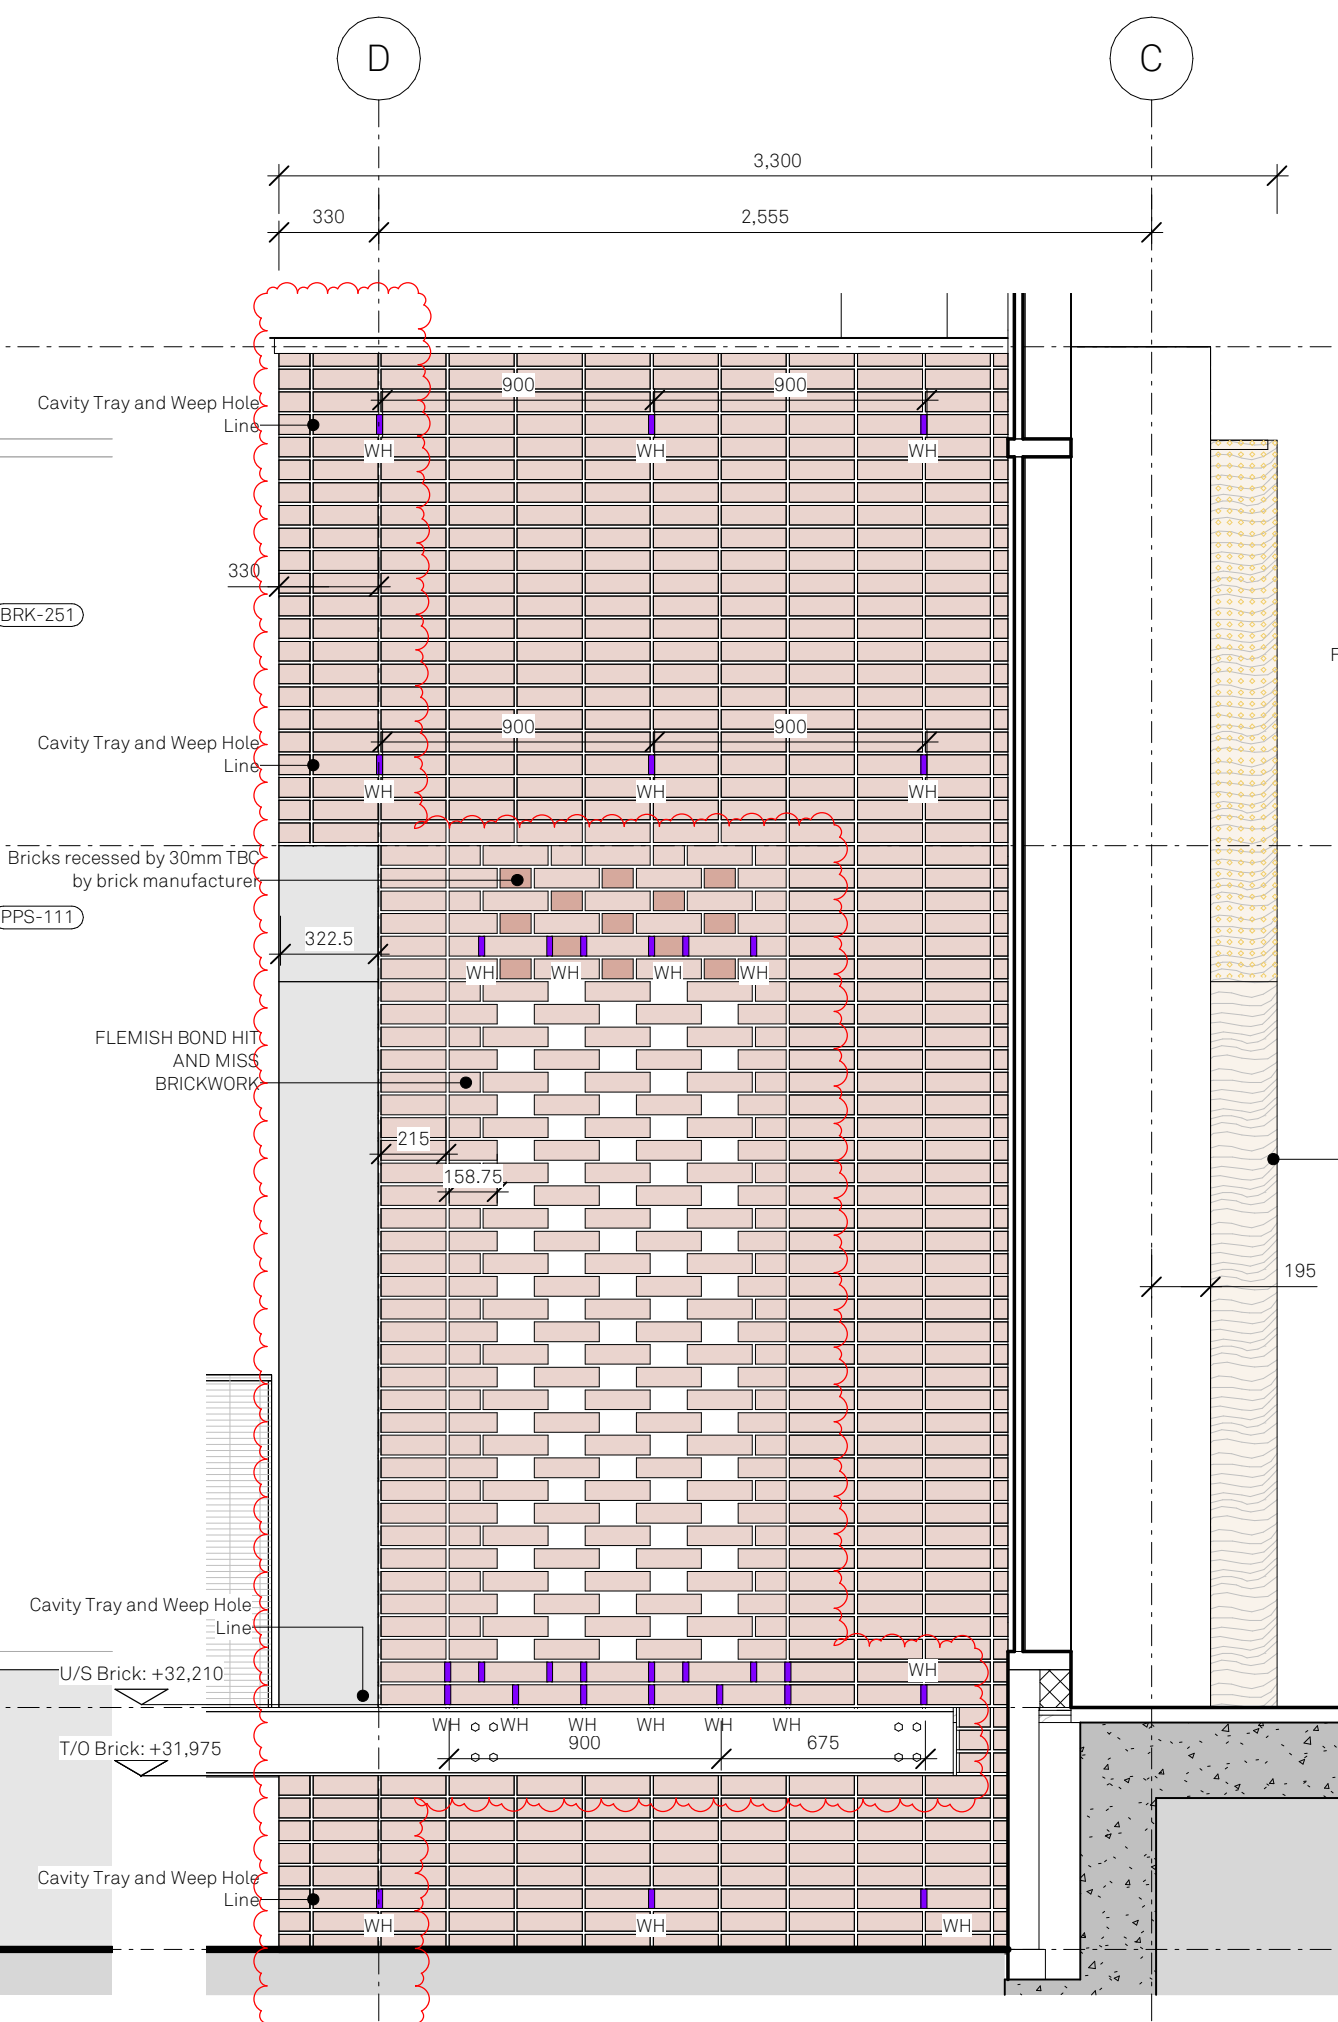


3 SIDE ELEVATION A
HOME

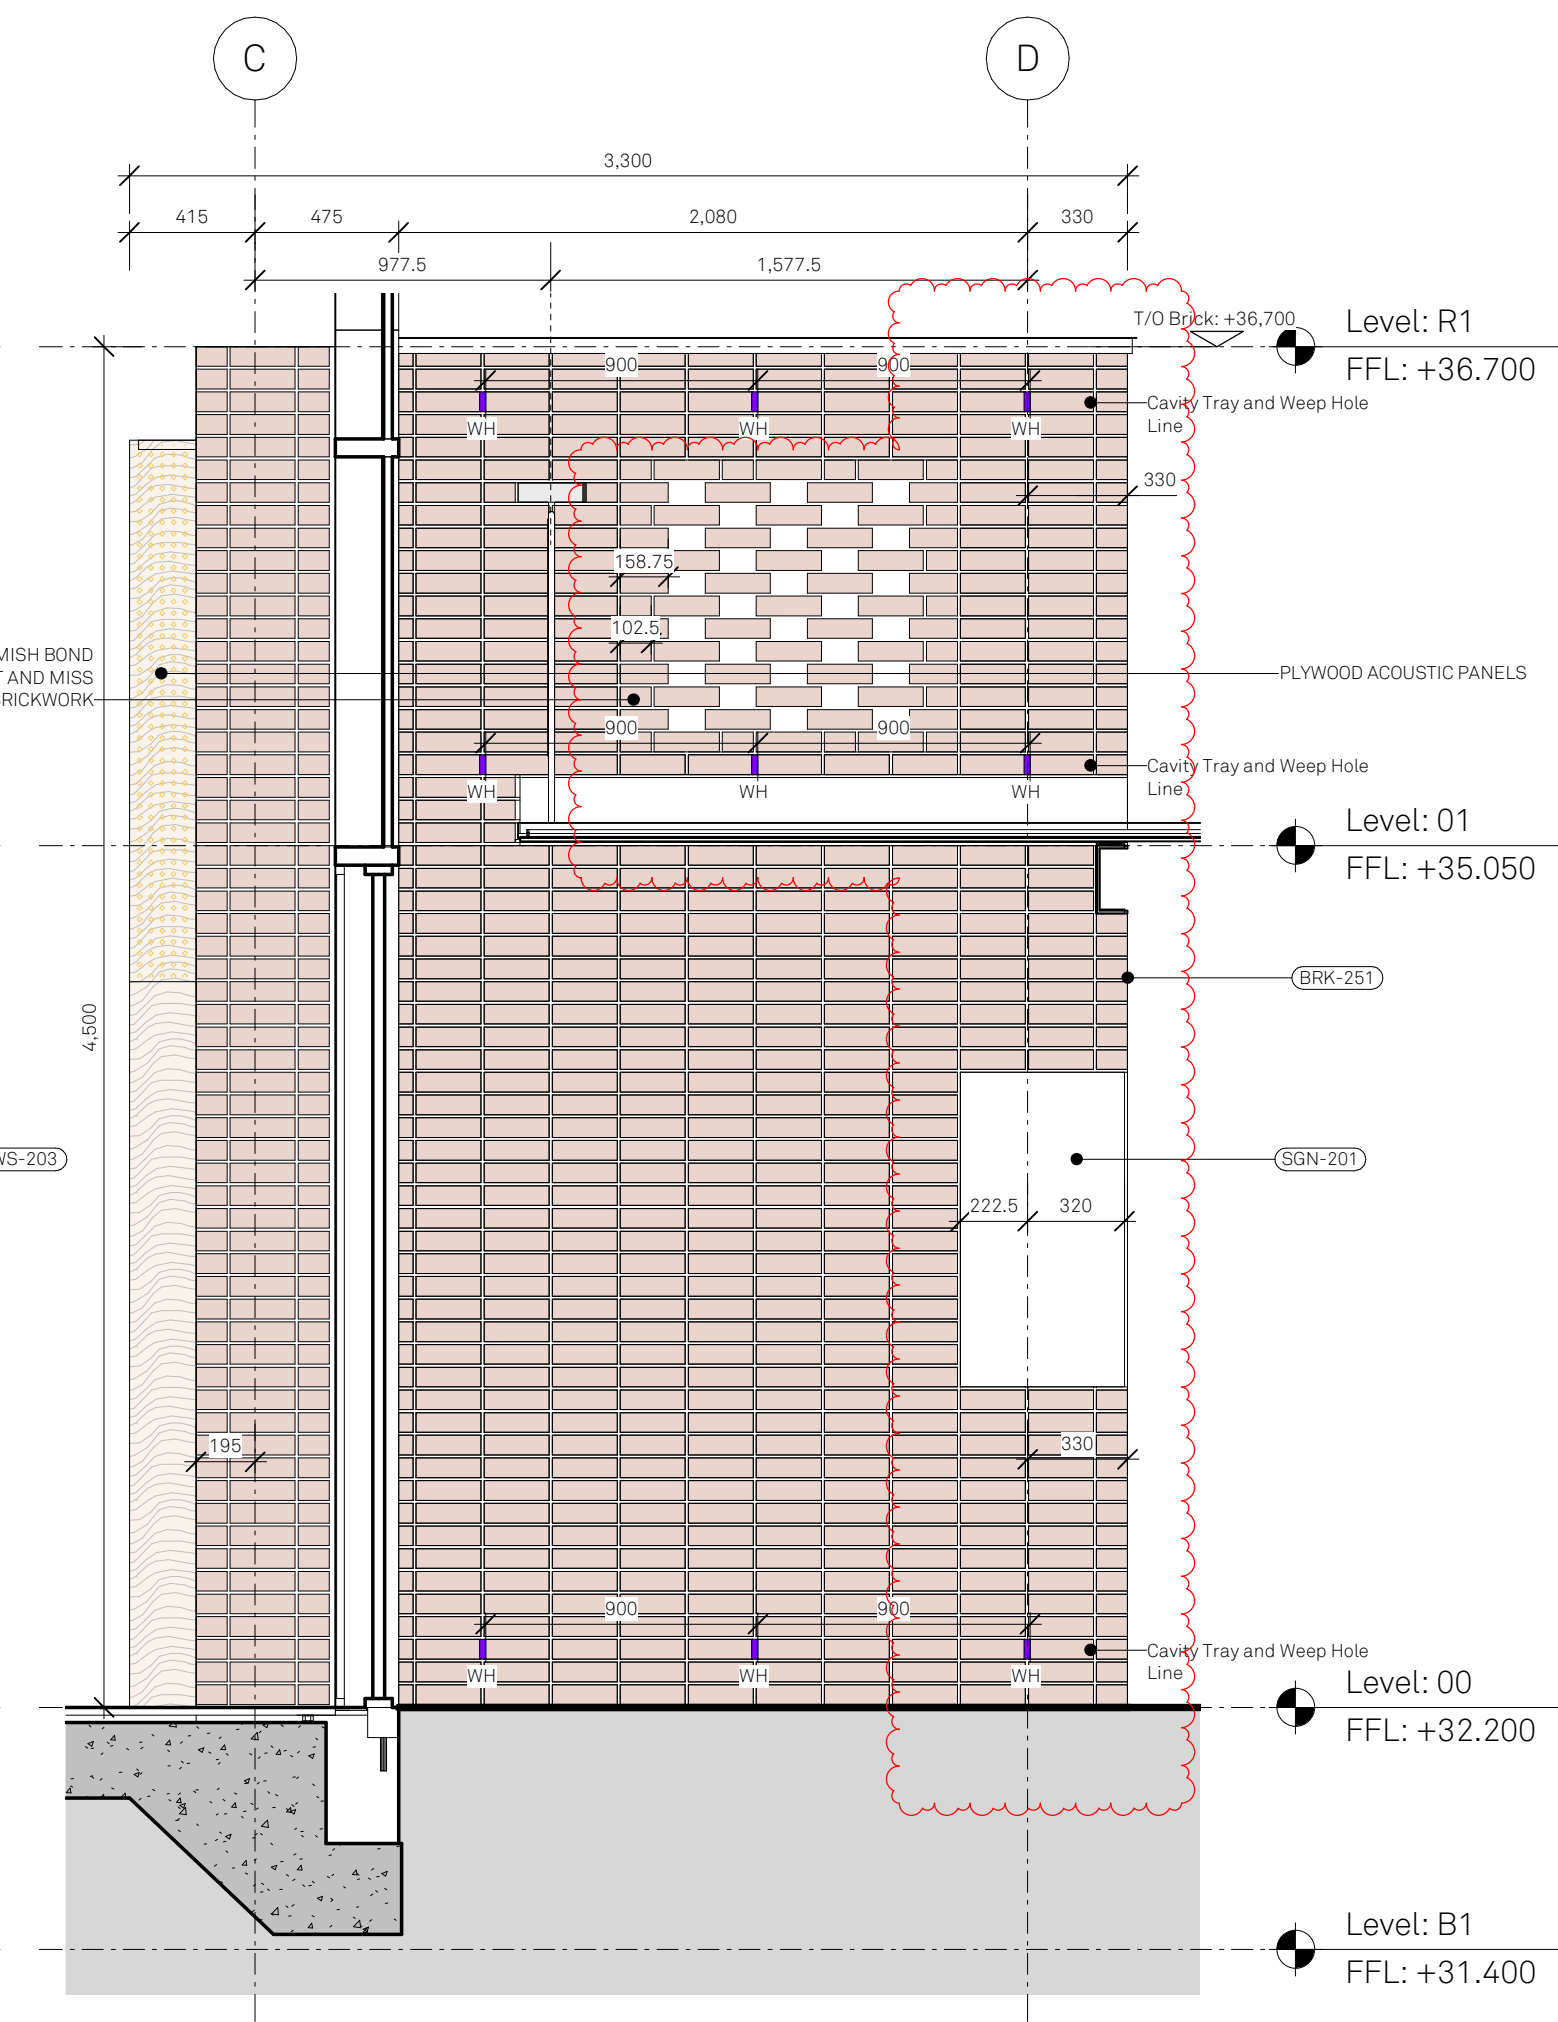


4 SIDE ELEVATION B
HOME

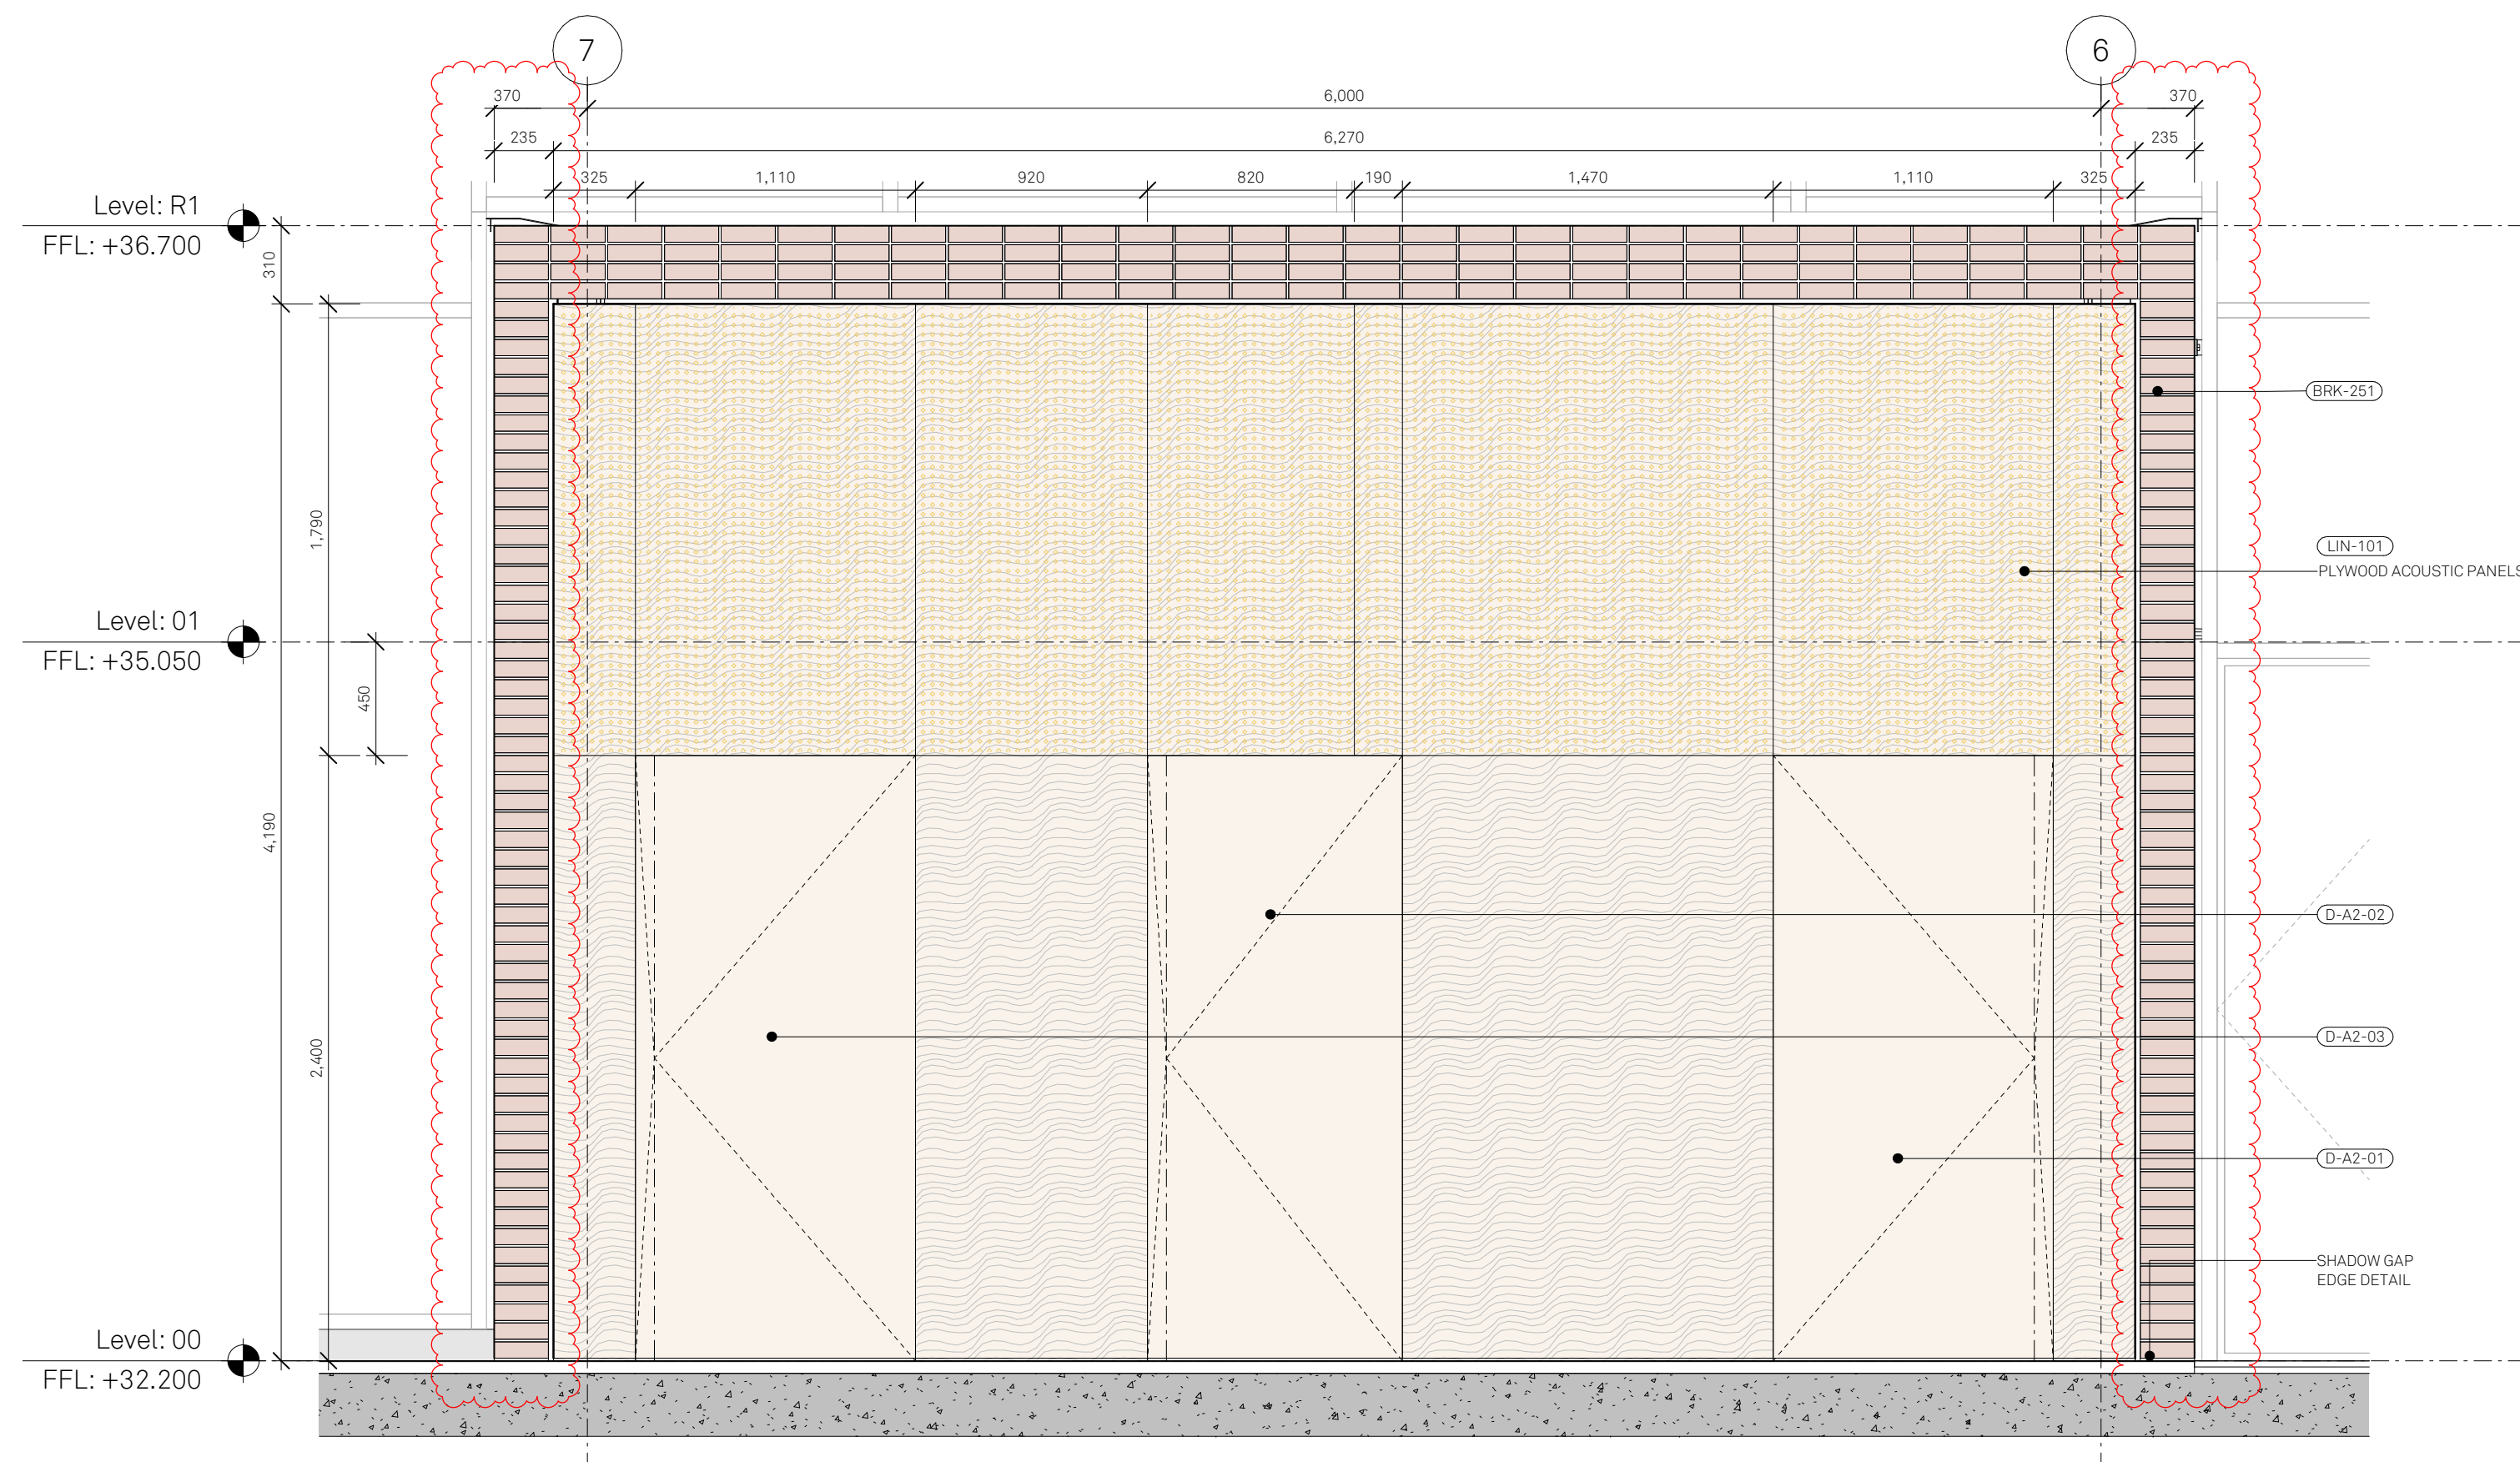

2 INTERNAL ELEVATION
LOOKING TOWARDS HOME

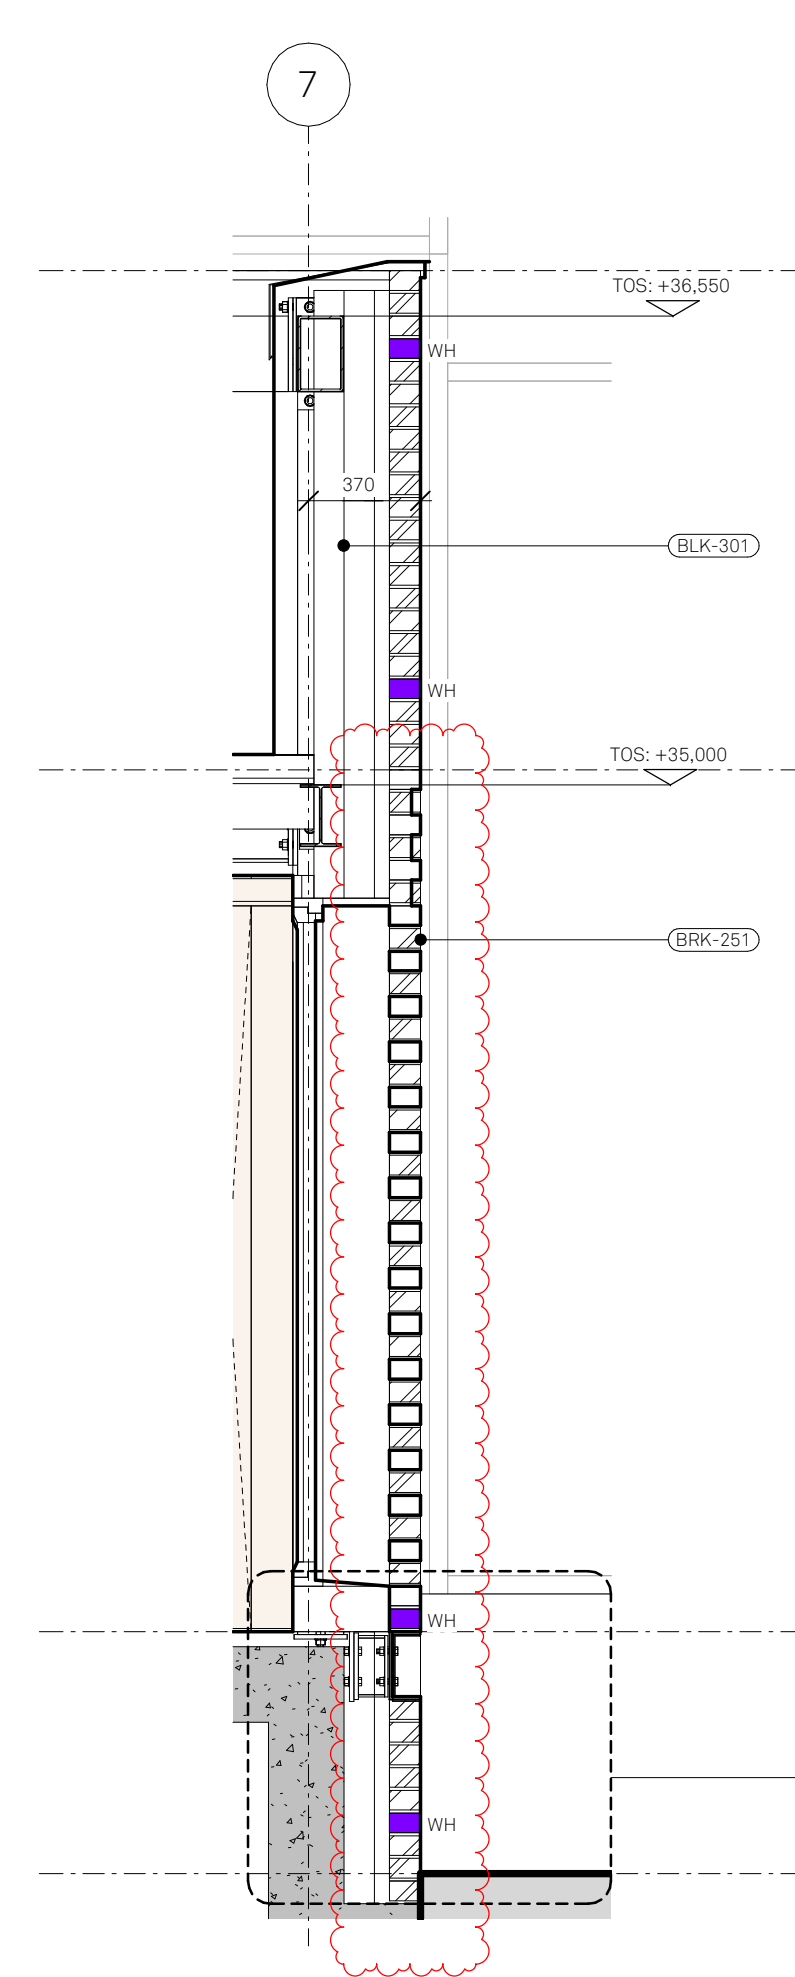

5 SECTION A
THROUGH POD: SIDE ELEVATION

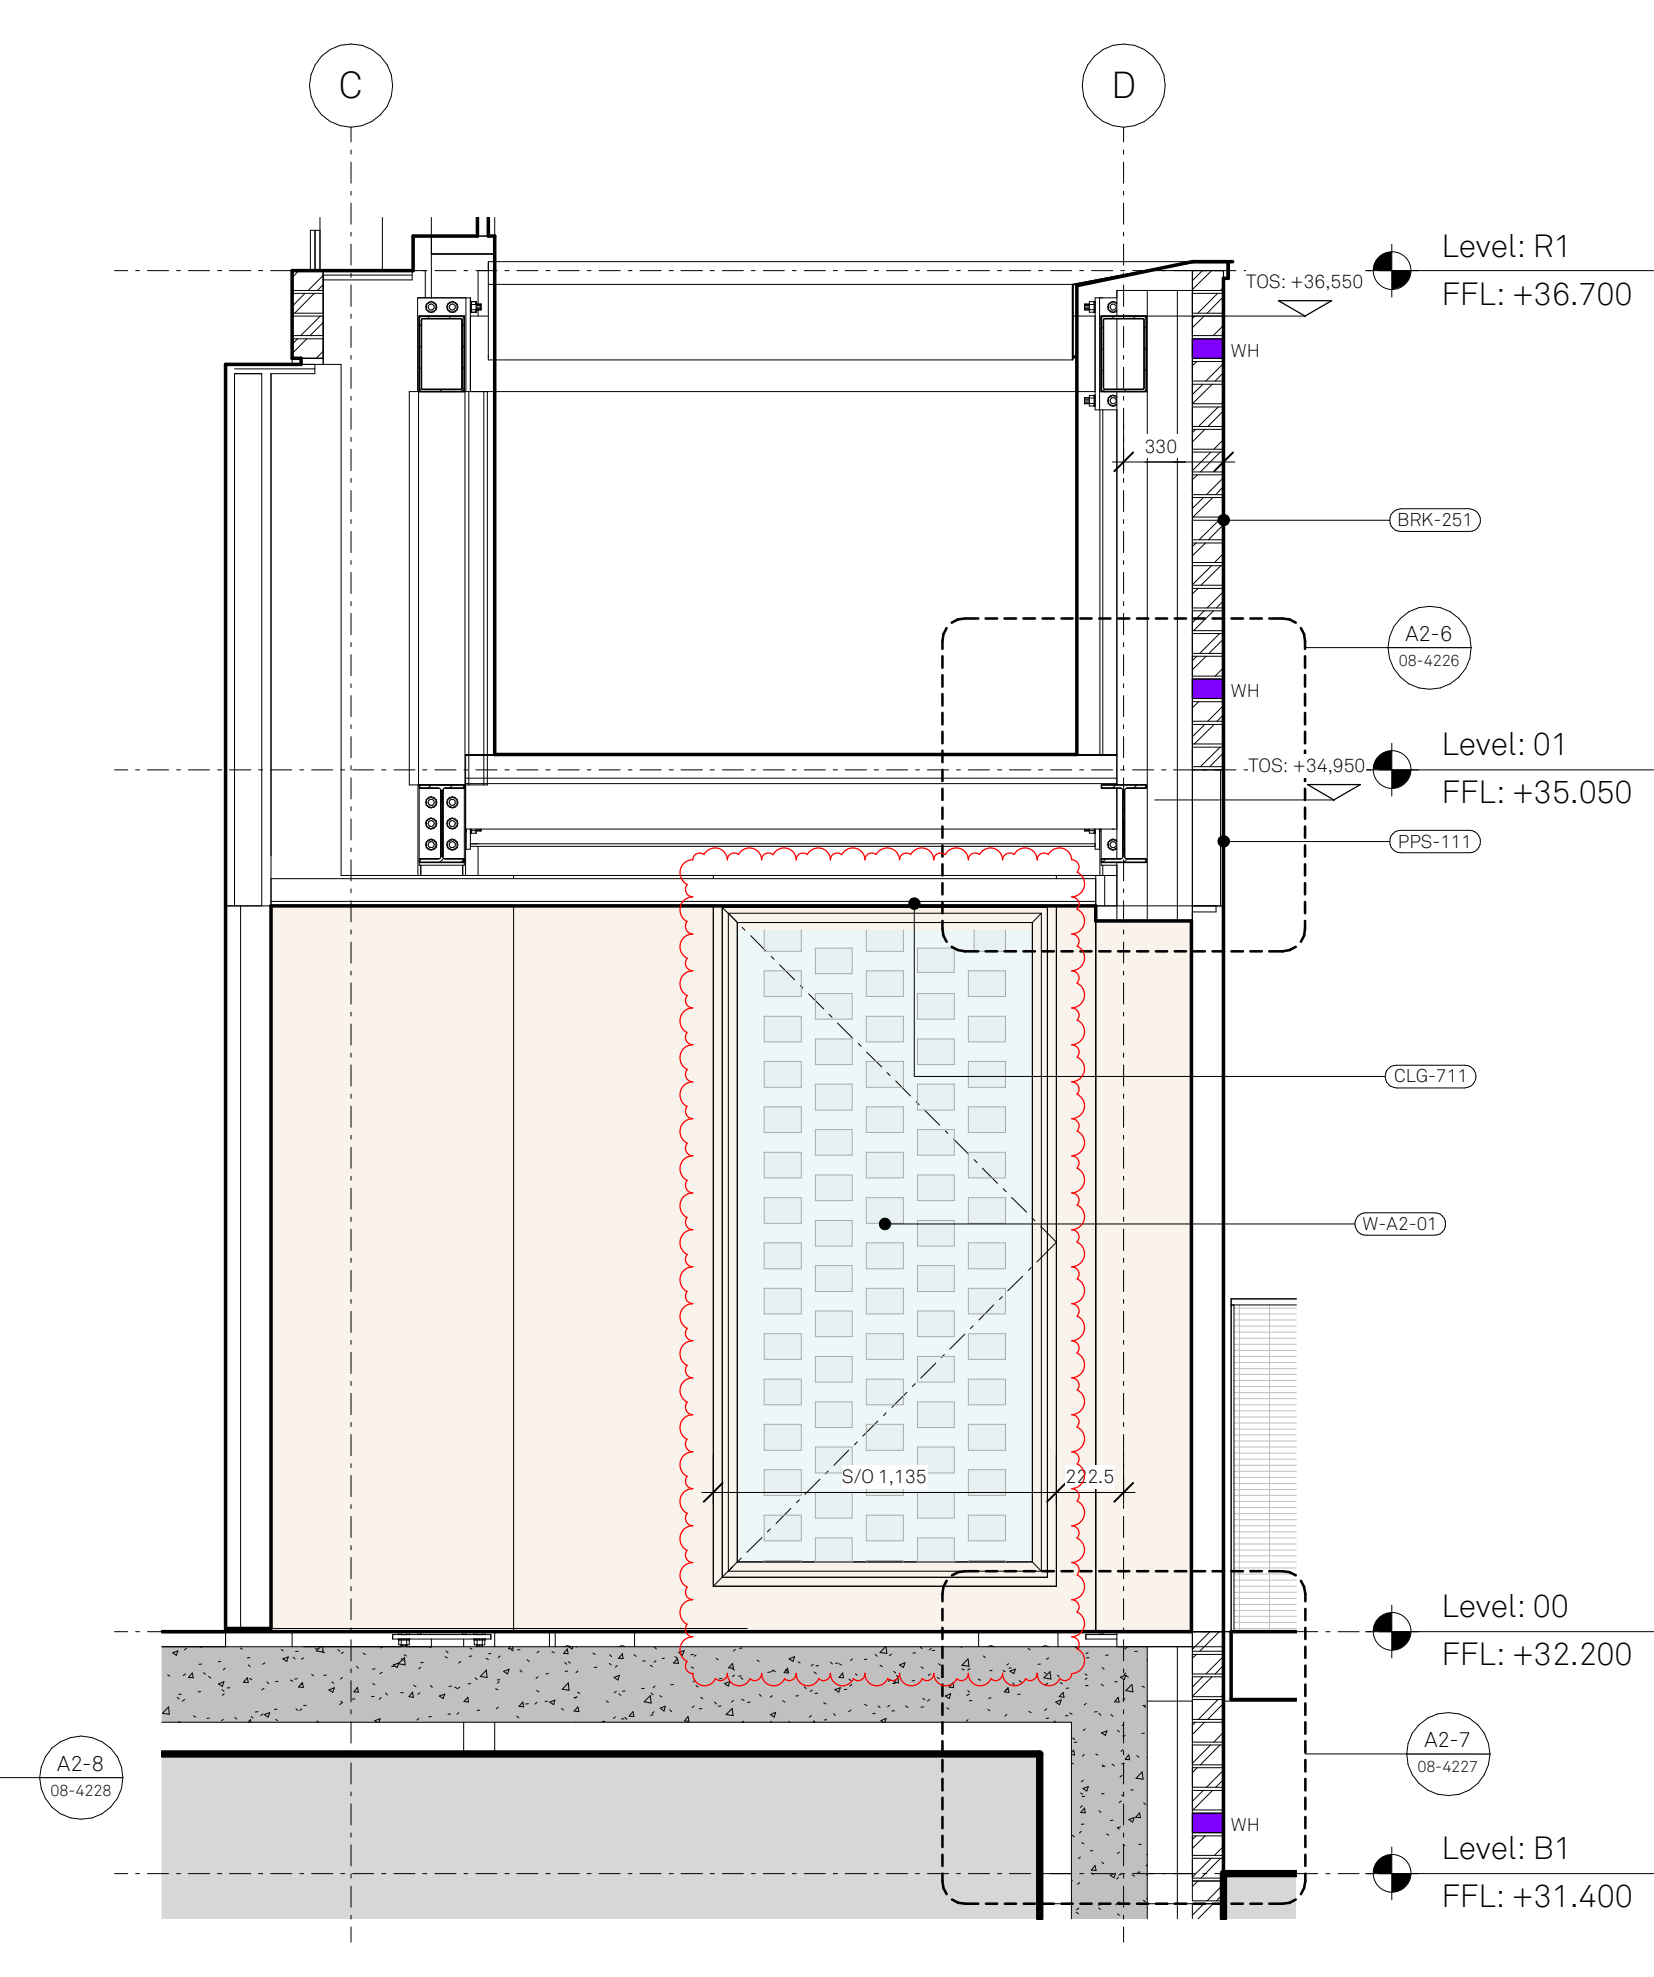

6 SECTION B
THROUGH POD: QUIET ROOM

Revision C2 Planning Update Notes:

- Introduction of the network rail 350mm service zone.
- Steel structure reduces in size, reducing the width of pods by a brick on either side is required. Centre line of the arches maintained.
- Single row of header stack bond brickwork followed by stretcher stack bond

C3	27/10/2023	CONSTRUCTION	- Brick setting out amended to the side elevations. Weep vent setting out included.
C2	02/08/2023	PLANNING UPDATES	
C1	05/07/2023	CONSTRUCTION	
P03	10/06/2022	PRELIMINARY	
P02	08/04/2022	TENDER	
P01	01/04/2022	PRELIMINARY	
Rev.	Date:	Details:	

Jon Matthews Architects
Union, 2-10 Albert Square, Manchester, M2 6LW

Project:
HOME Arches

Title:
Pod H-A2
Enlarged sections & elevations

Scale:
1:25 @ A1

Origin Date:
22/02/2022

Drawn:
ER

Checked:
SA

Status:
SS

Drawing No:
HAP-JMA-A2-XX-DR-A-10-4205

Rev:
C3